



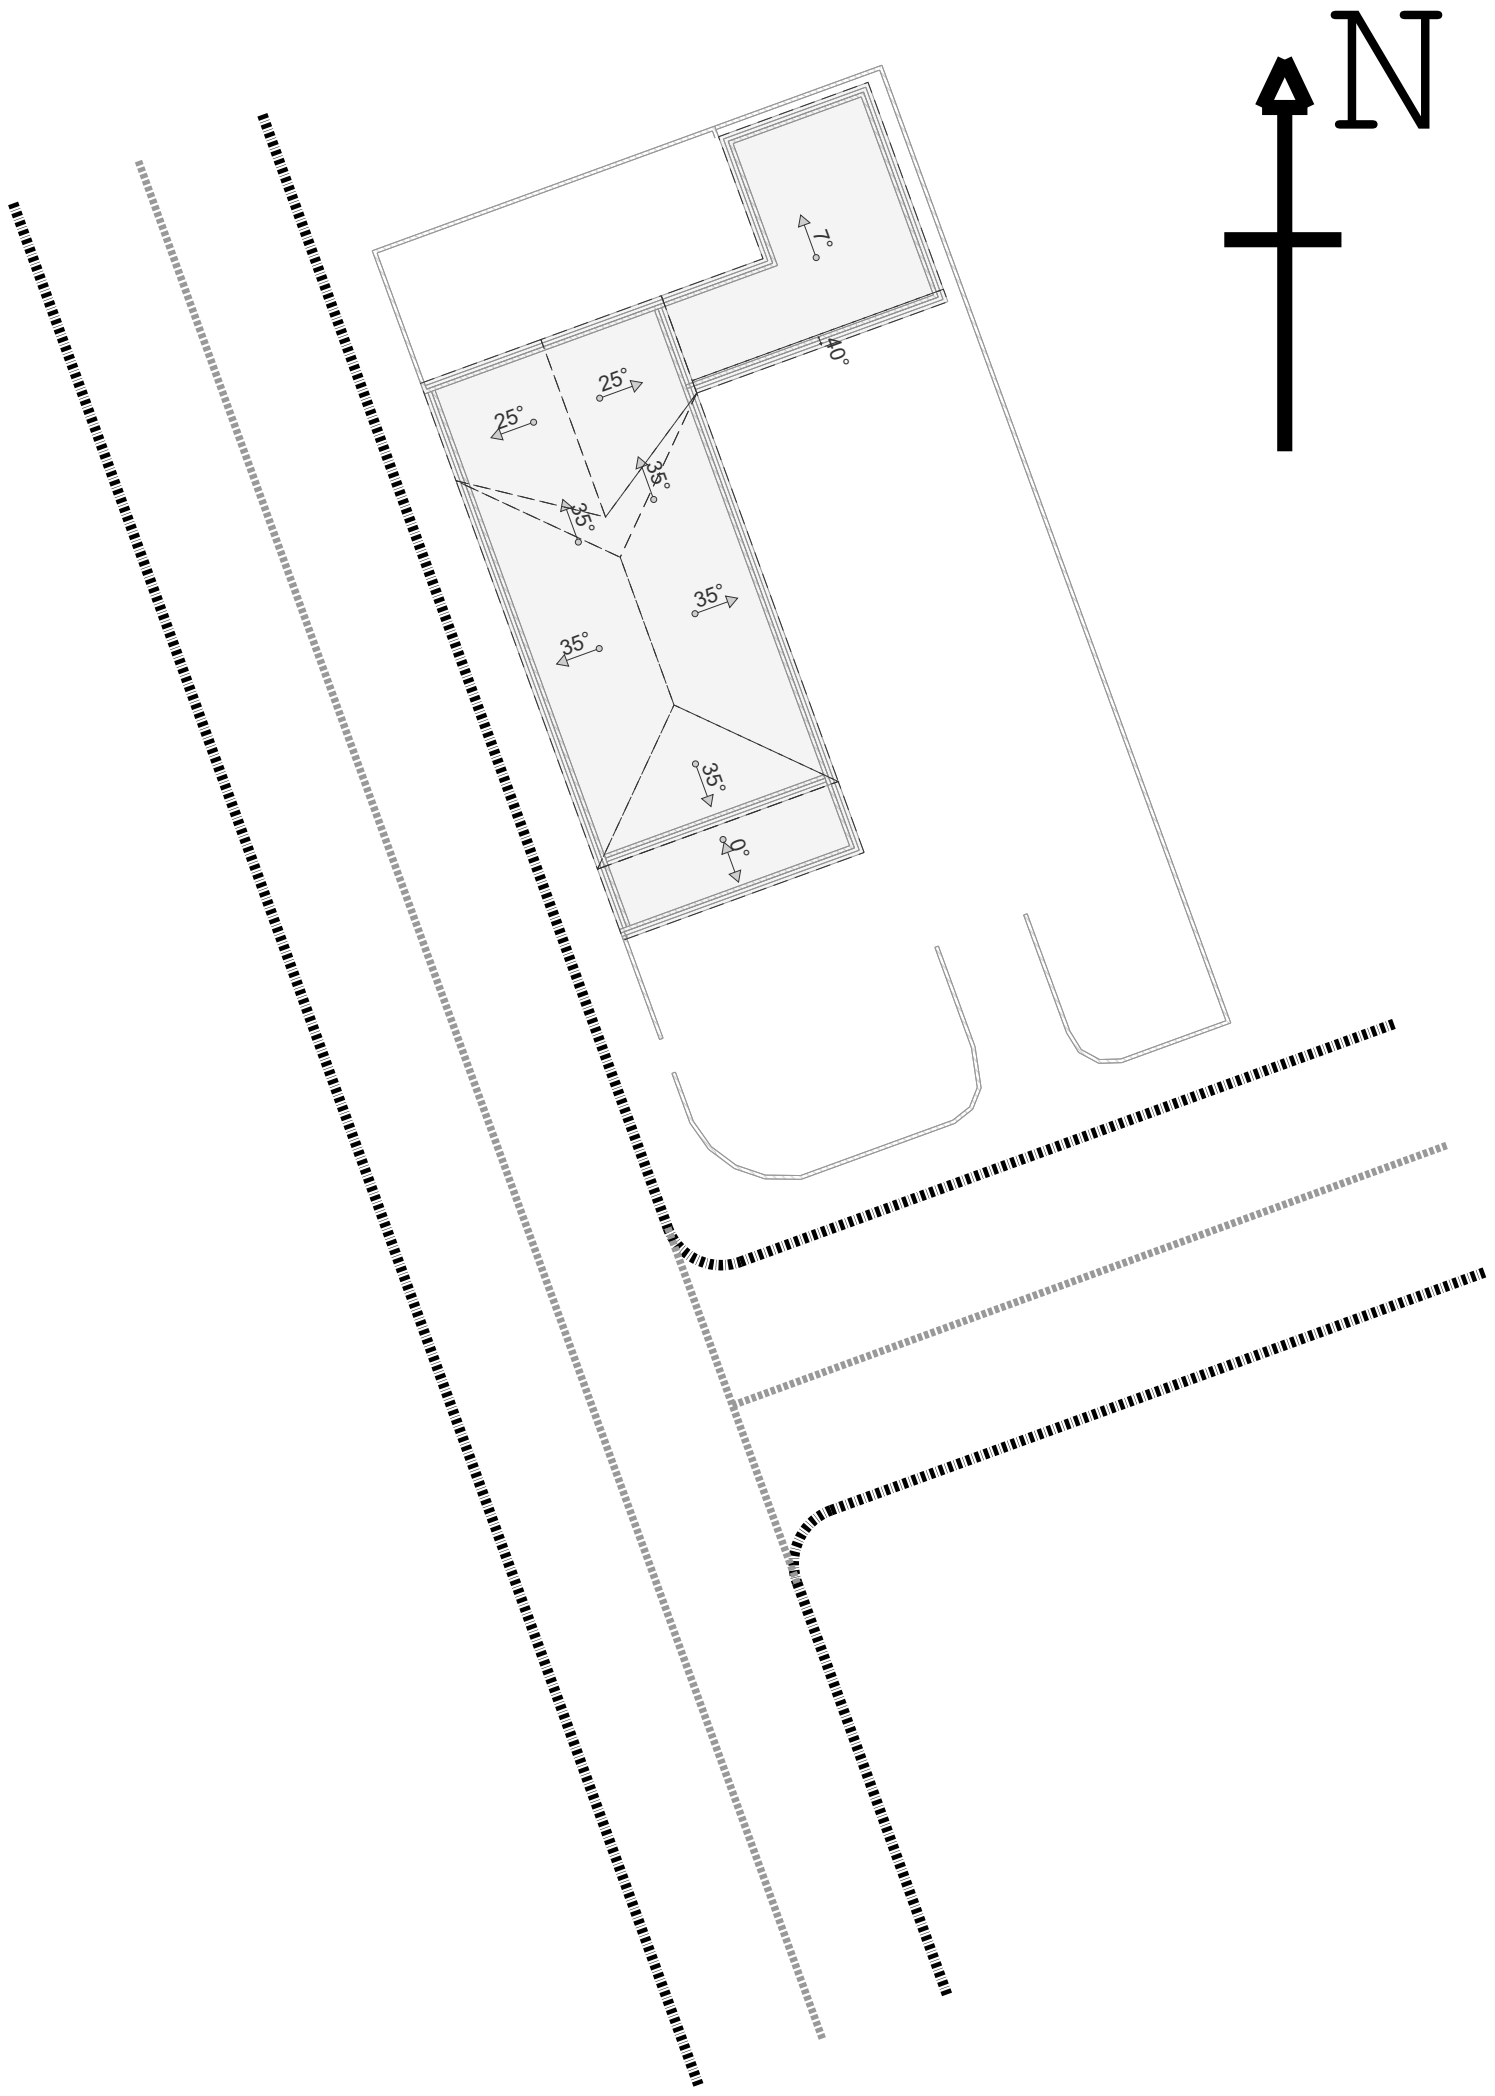

Existing Site Plan

Scale 1:200

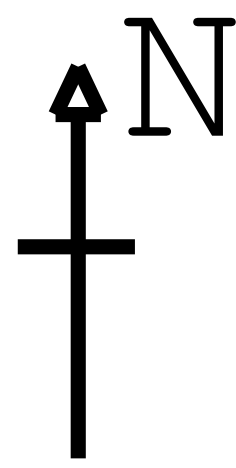


KEY:

~1.0m tall existing masonry walls  
to be fitted with fencing  
to achieve overall height  
of 2.0m



~2.0m tall new yard gate to be  
installed leading onto pavement

~0.4m tall dwarf wall running back  
into property to have fencing up to  
1.5m total height erected behind it.




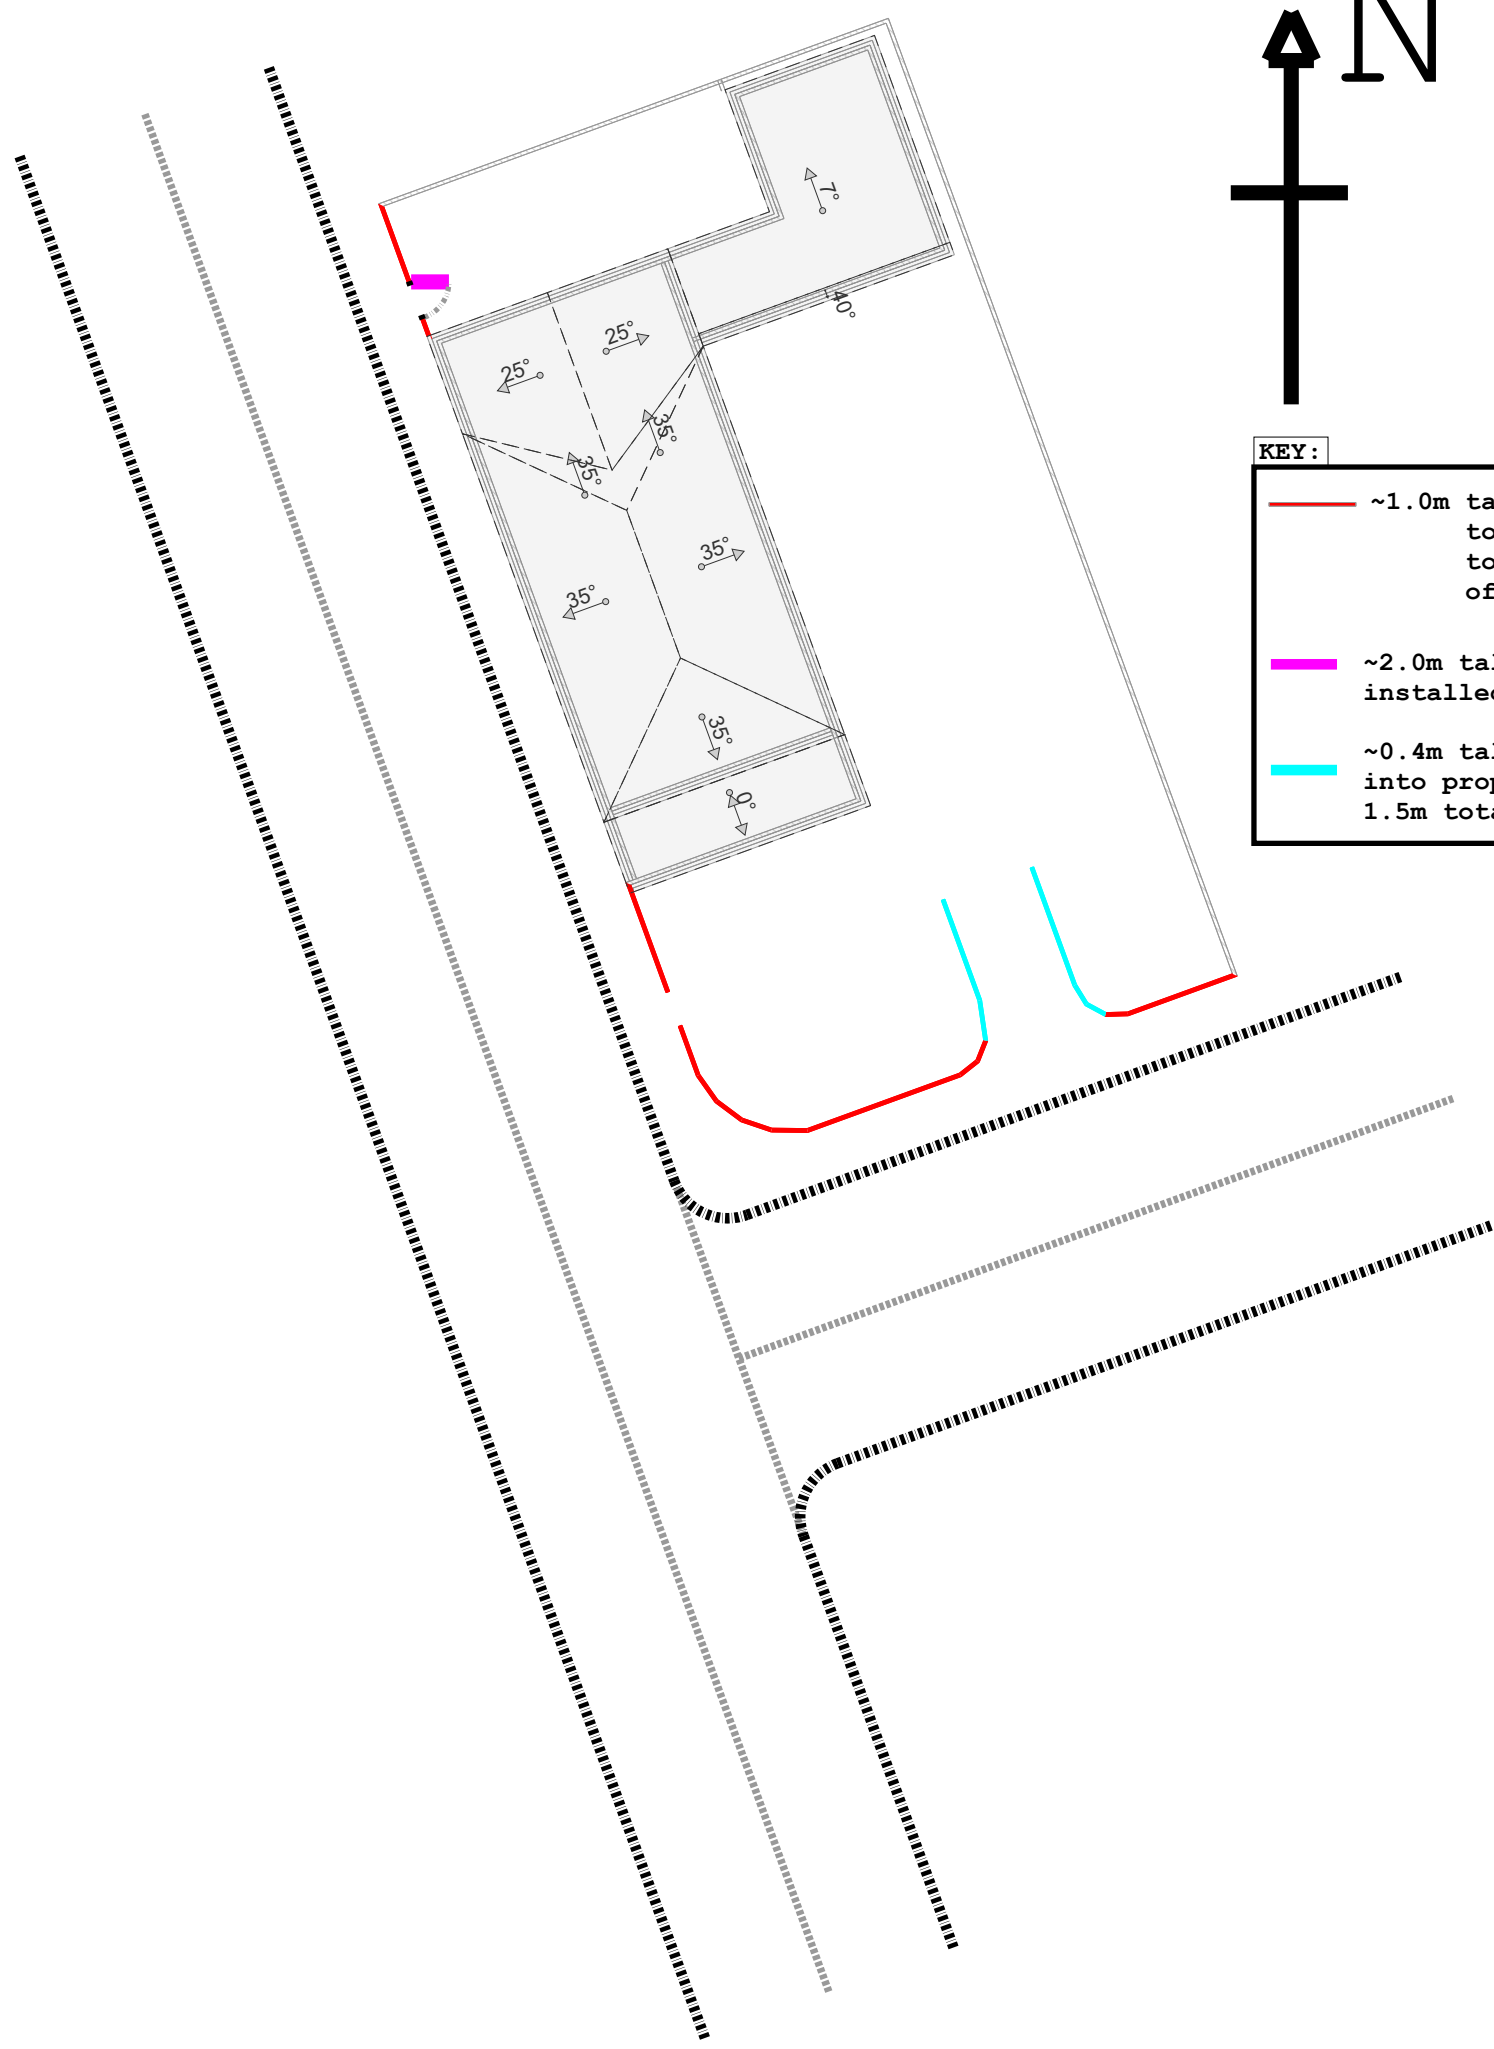


Proposed Site Plan


Scale 1:200

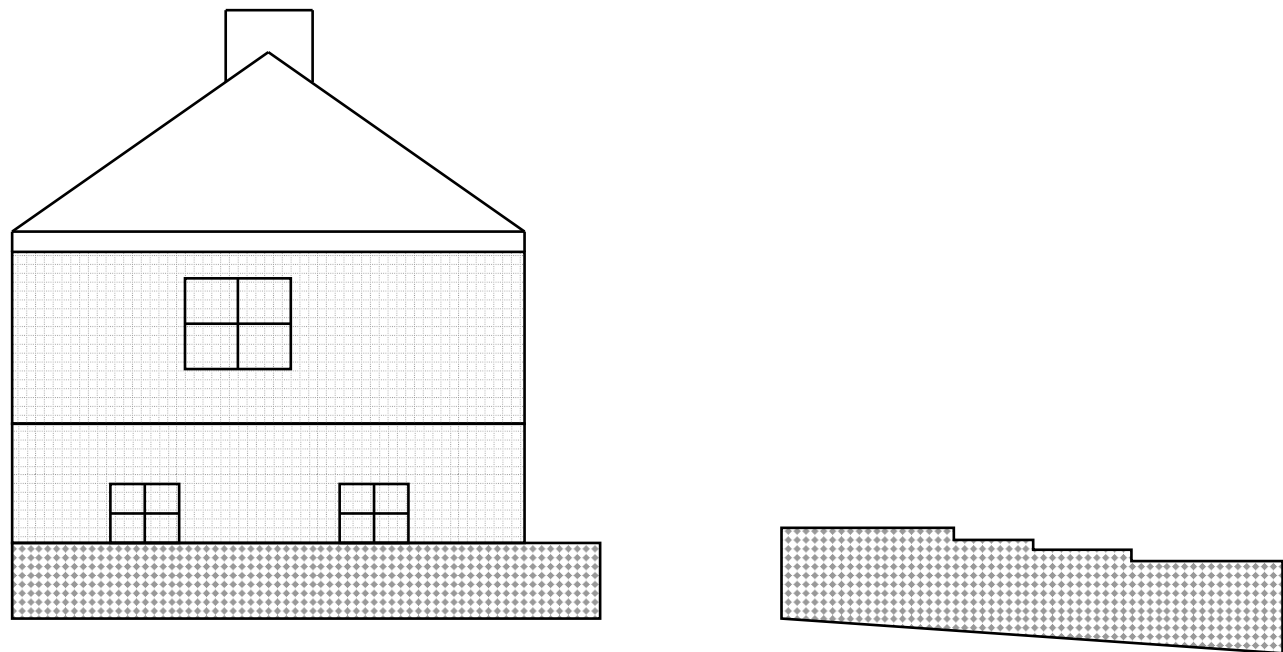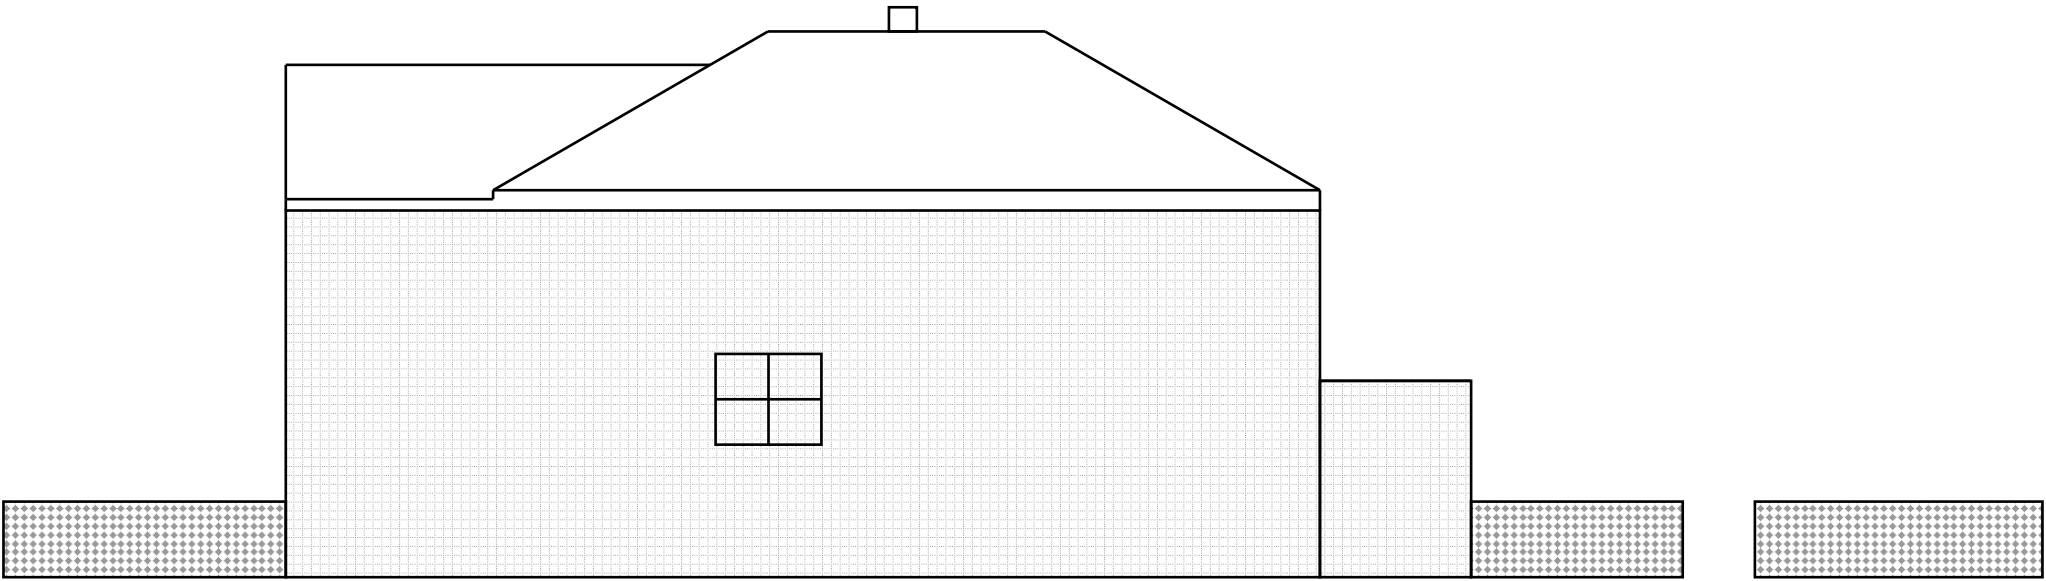

Existing Elevations

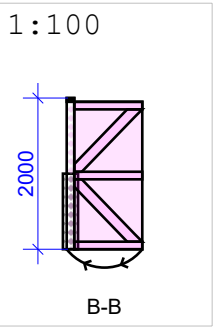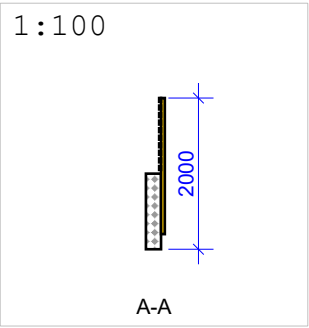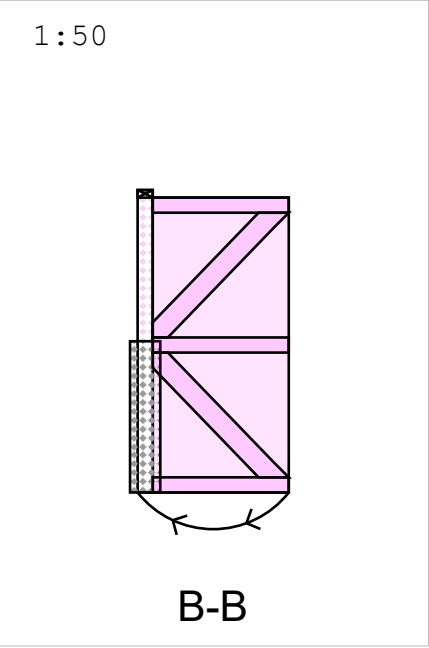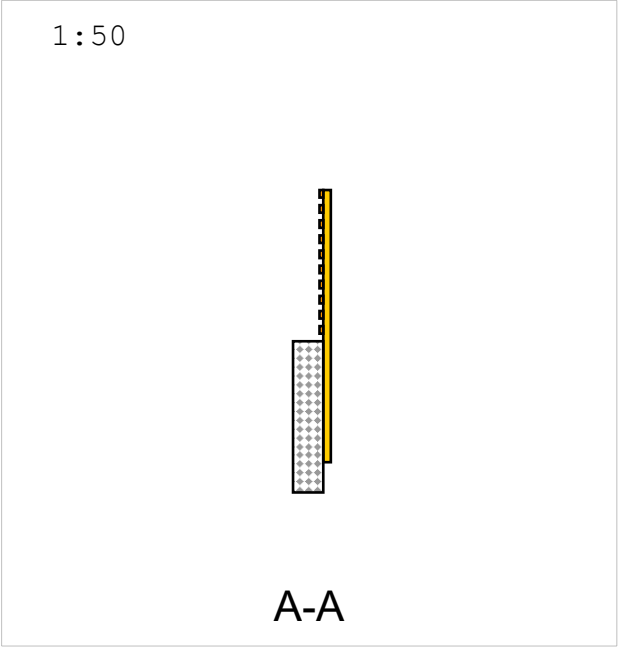

WESTERN ELEVATION


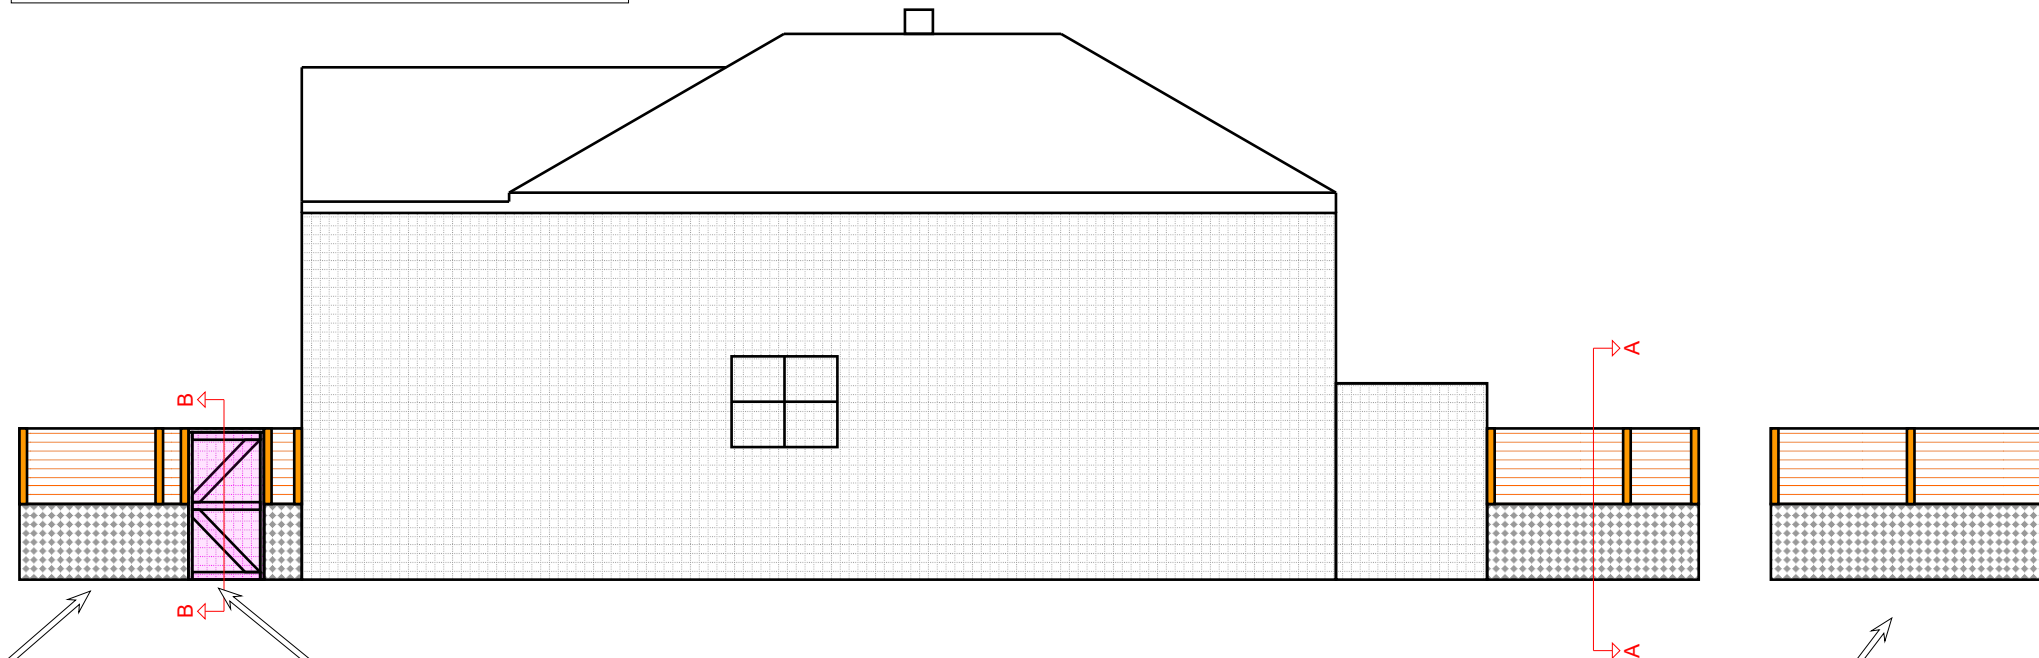


New gate leading onto pavement

Existing ~1.0m masonry wall  
With proposed fencing extension  
up to max 2.0m

SOUTH EASTERN ELEVATION

Existing ~1.0m masonry wall  
With proposed fencing extension  
up to max 2.0m

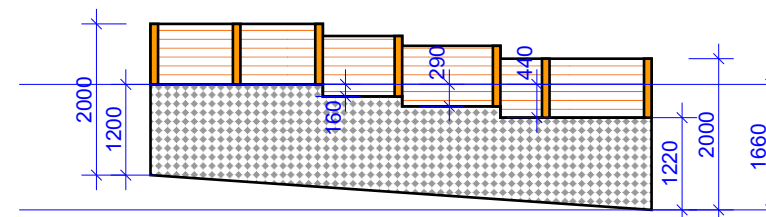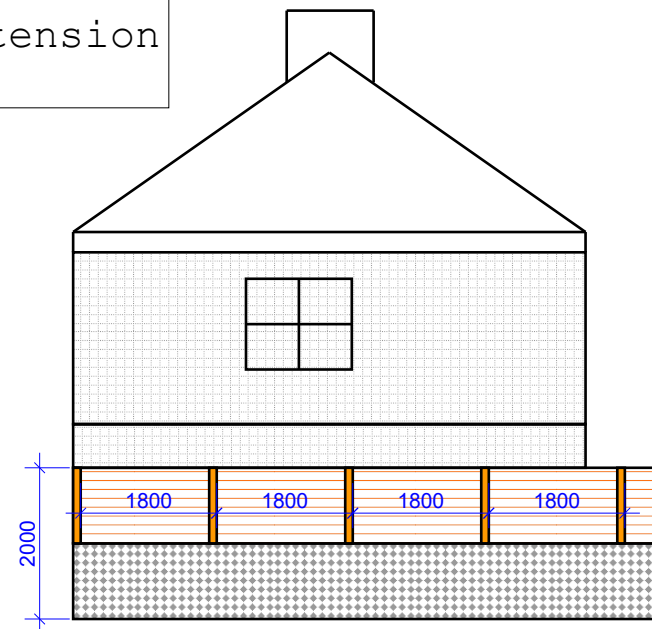

Existing ~1.0m masonry wall  
With proposed fencing extension  
up to max 2.0m

Proposed Elevations