


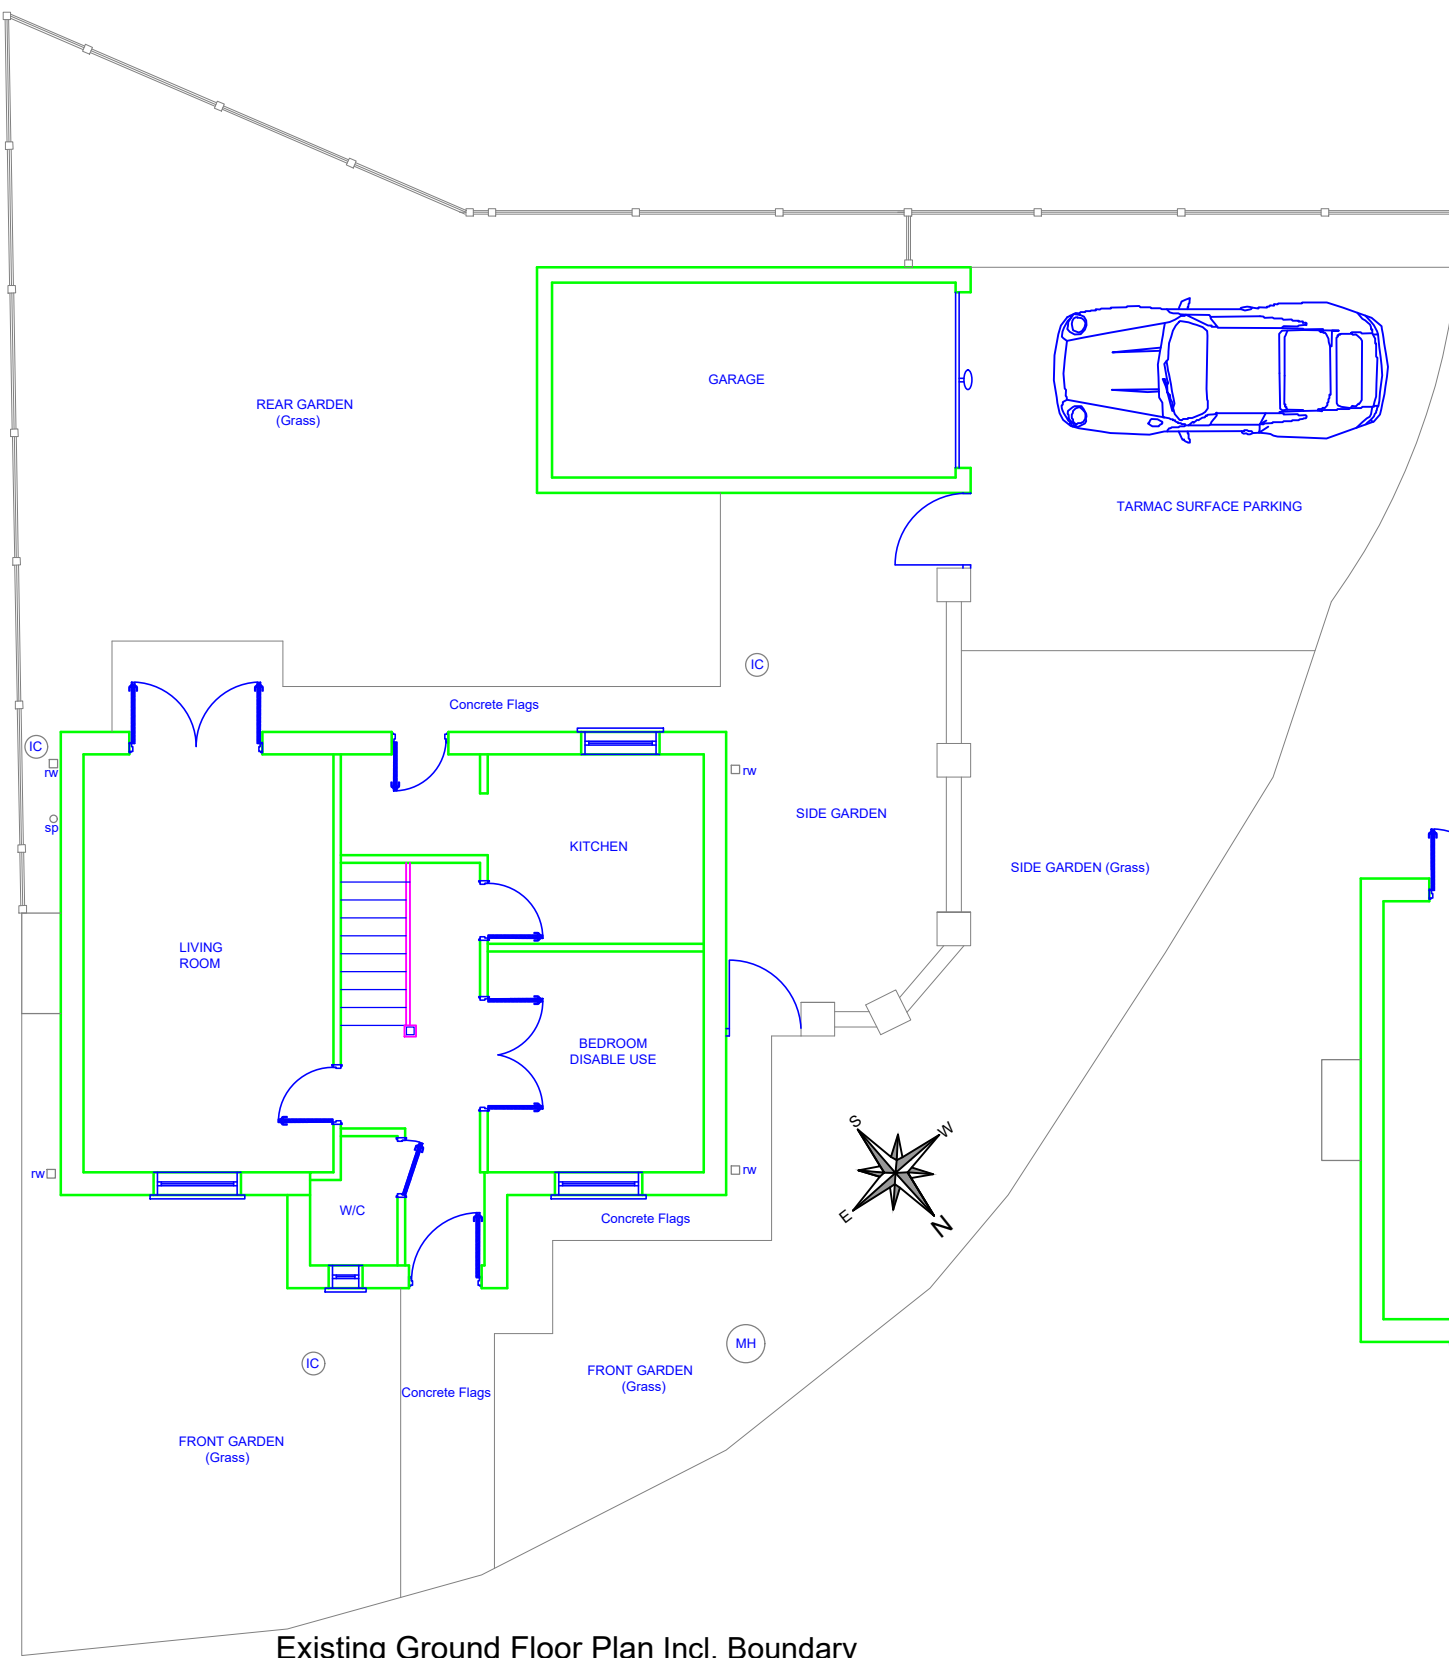


Existing Front Elevation (North East)




Existing Rear Elevation (South West)




Existing Rear Elevation Incl. Garage (South West)

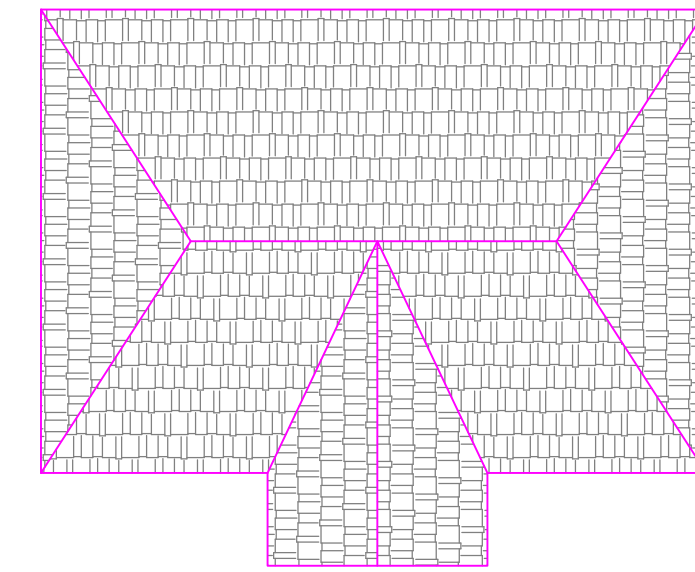


Existing Roof Layout

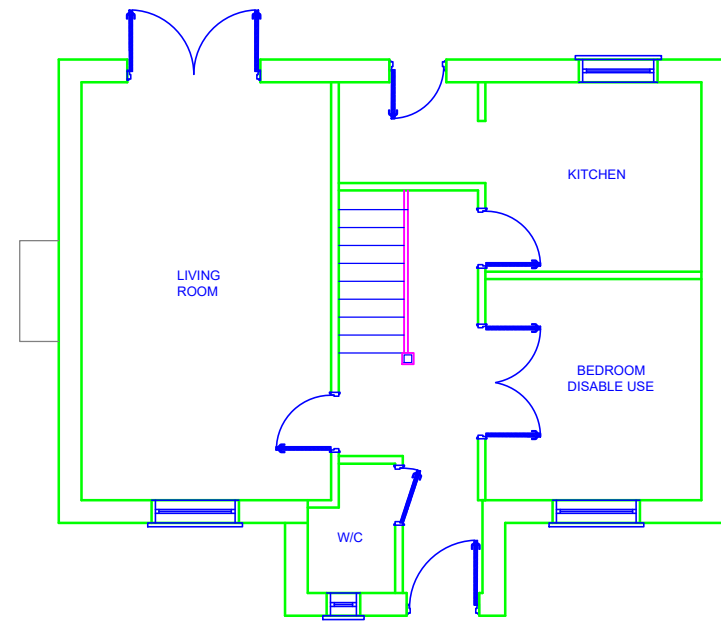


Existing Ground Floor Plan

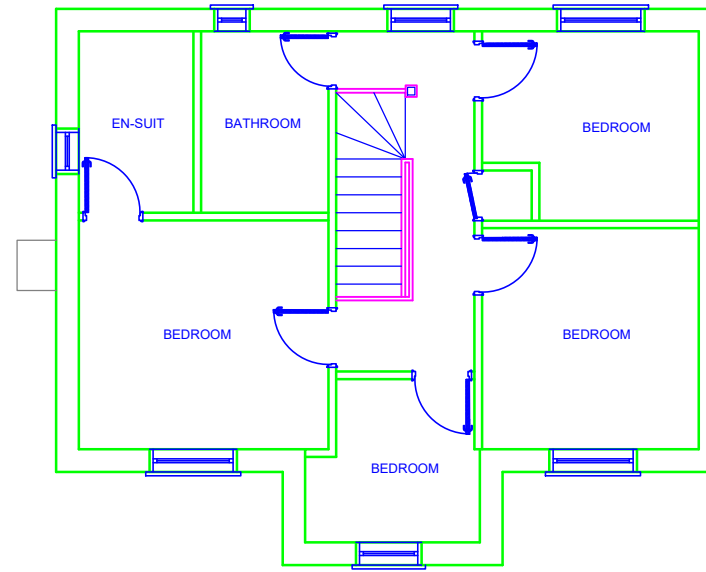

Existing First Floor Plan

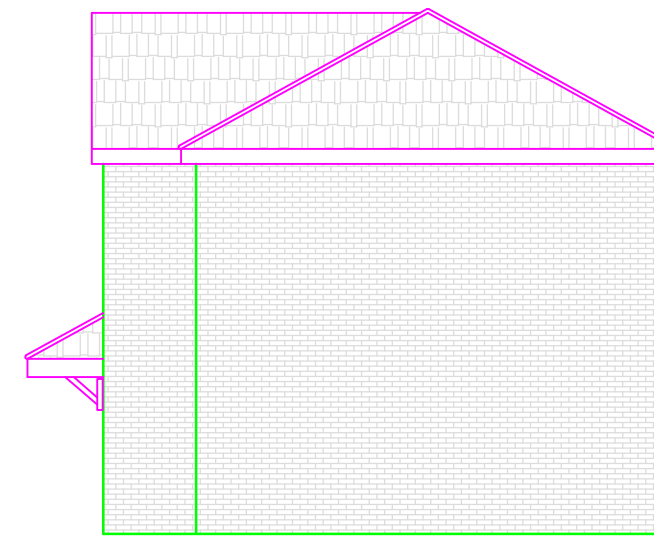


Existing Side Elevation (North West)

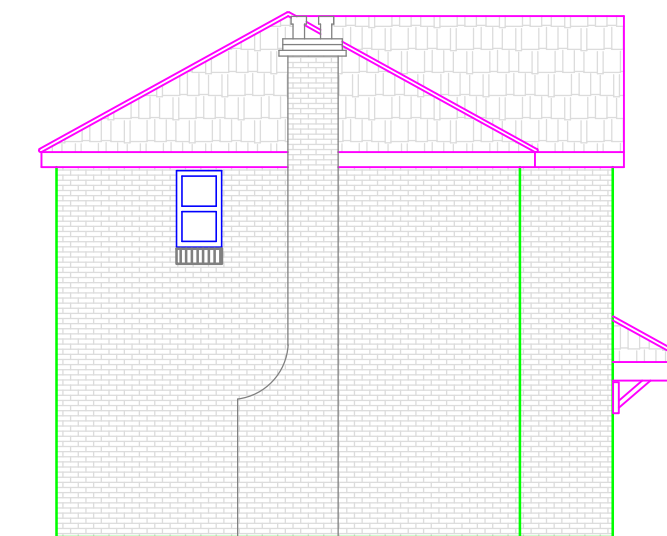

Existing Side Elevation (South East)




Location Plan @ Scale:- 1:1250

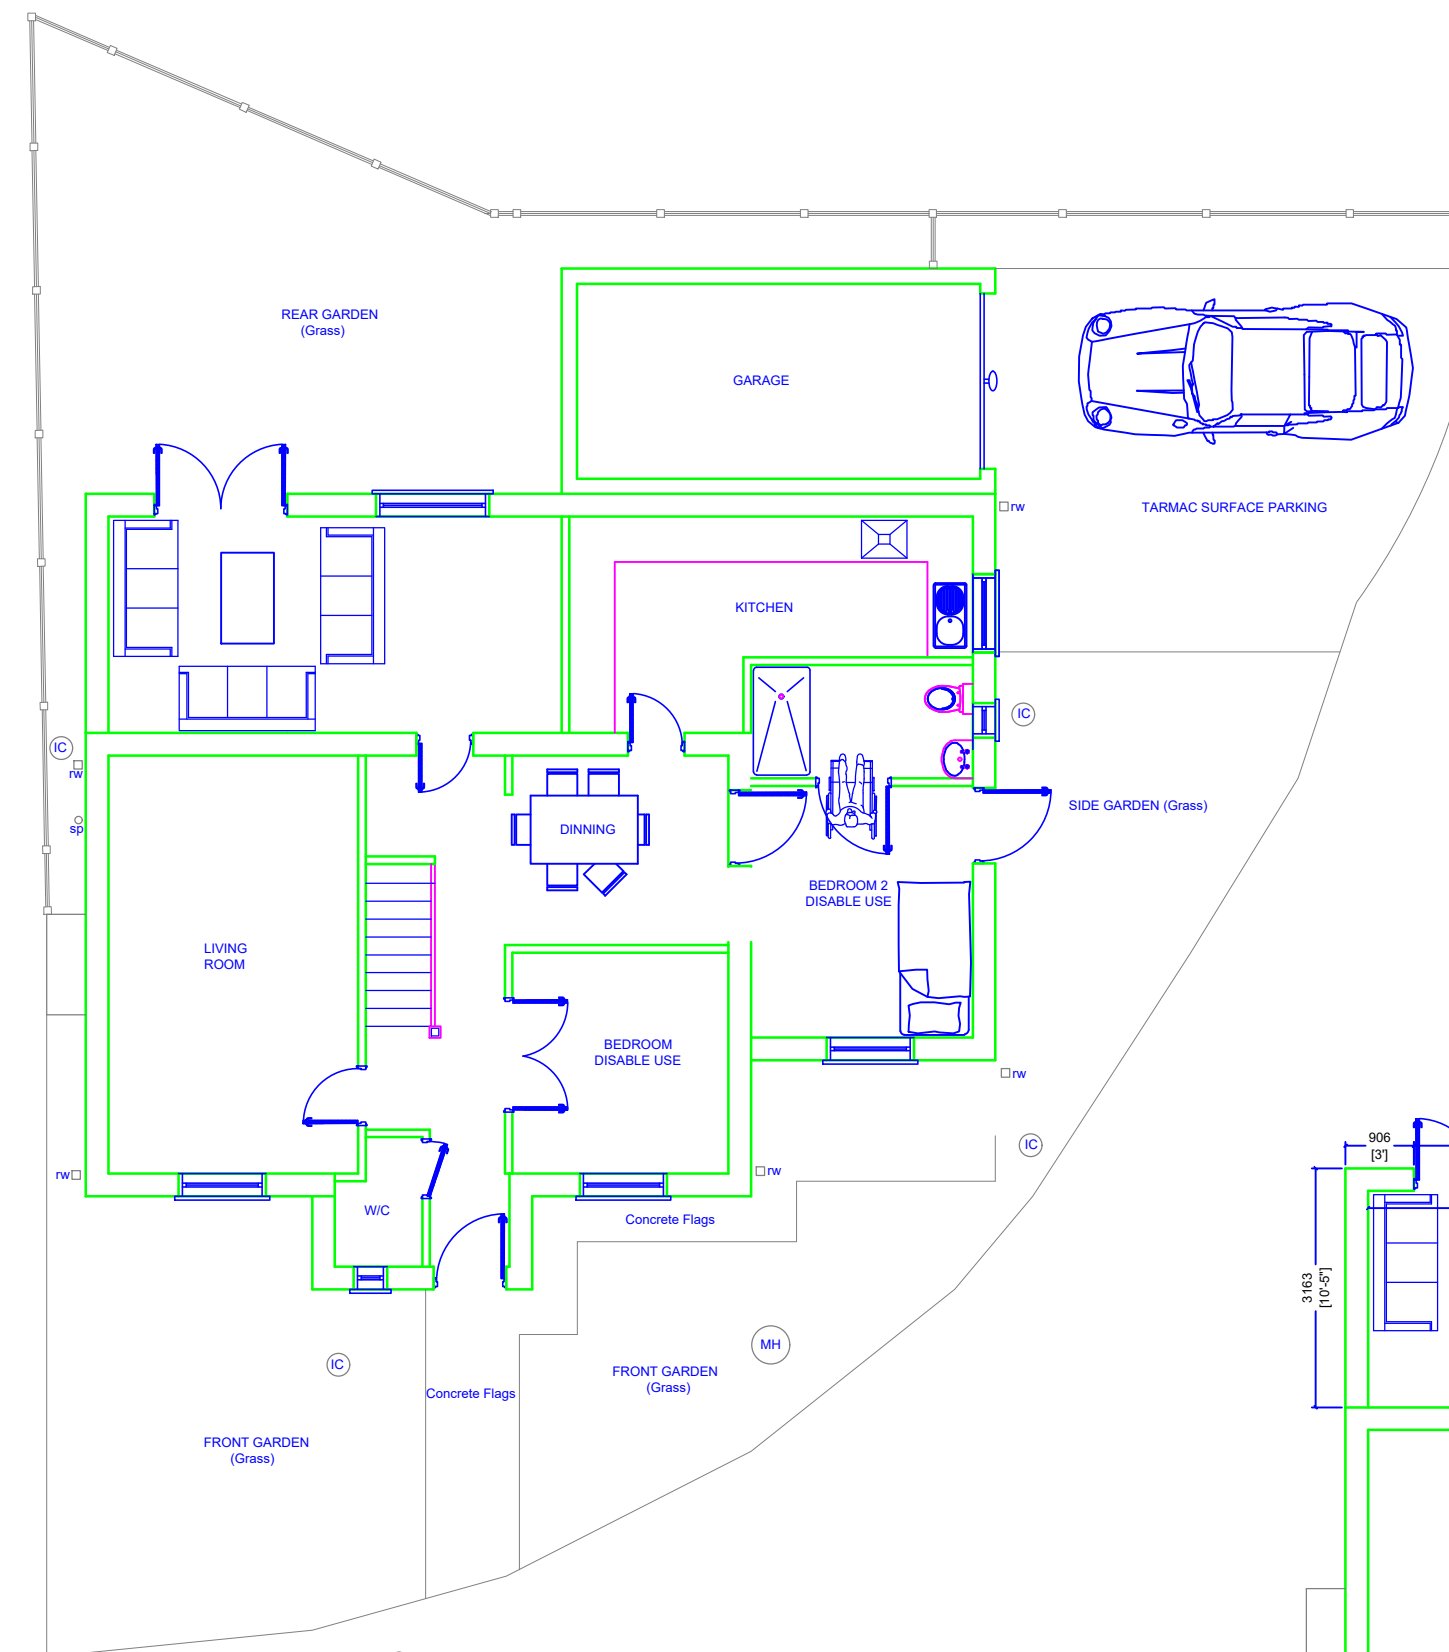


Proposed Ground Floor Plan Incl. Boundary




Proposed Front Elevation (North East)

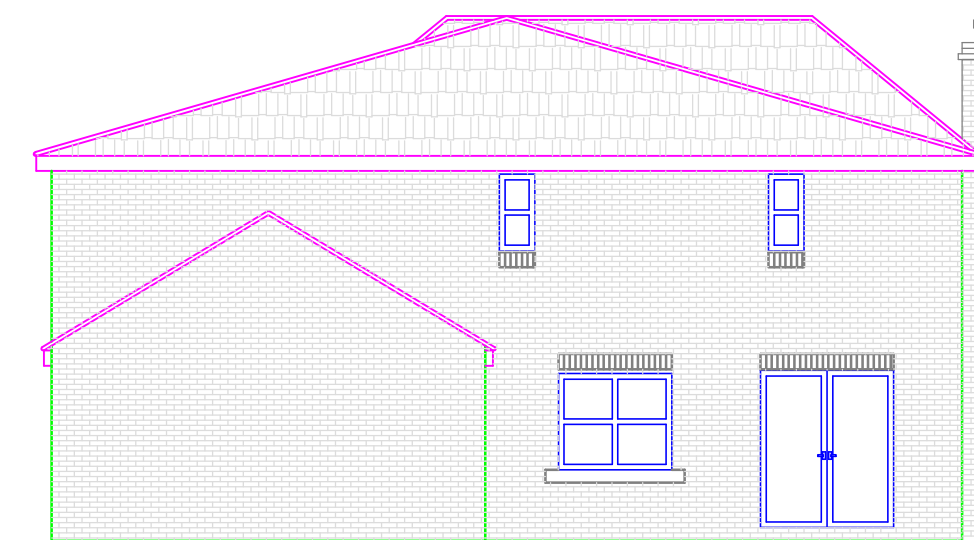


Proposed Rear Elevation (South West)

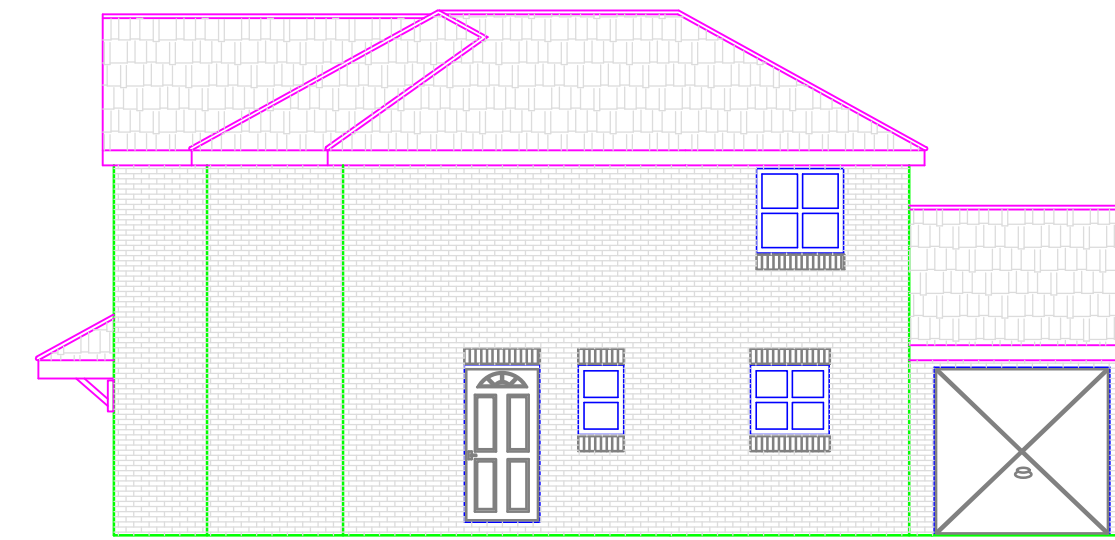


Proposed Side Elevation (North West)

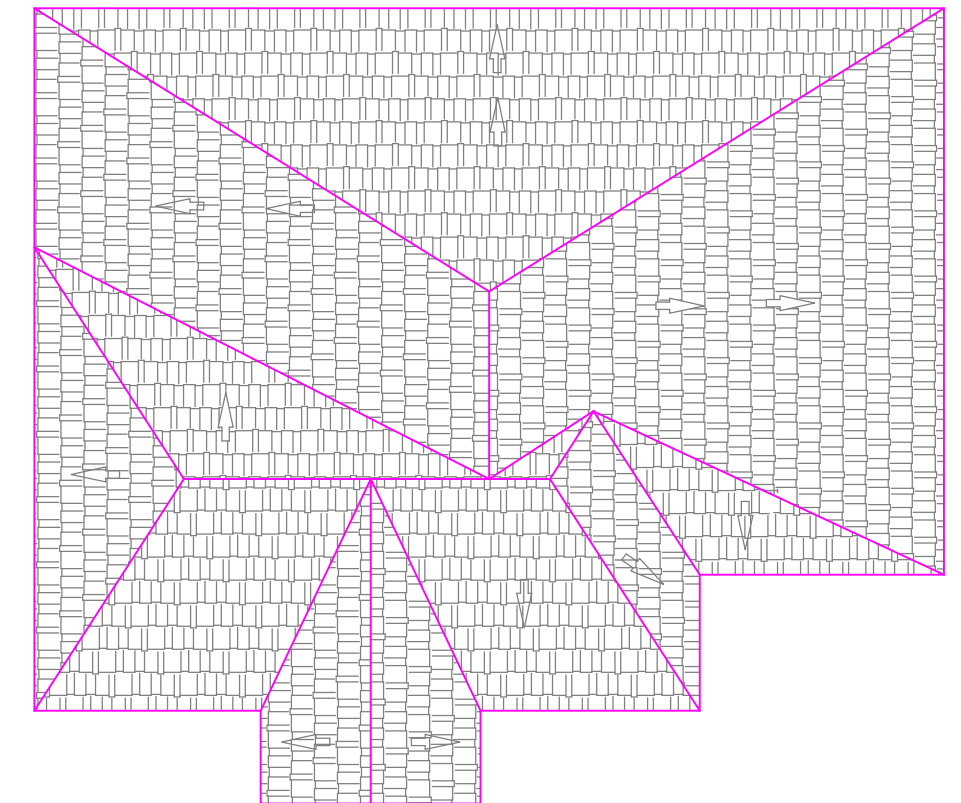


Proposed Roof Layout

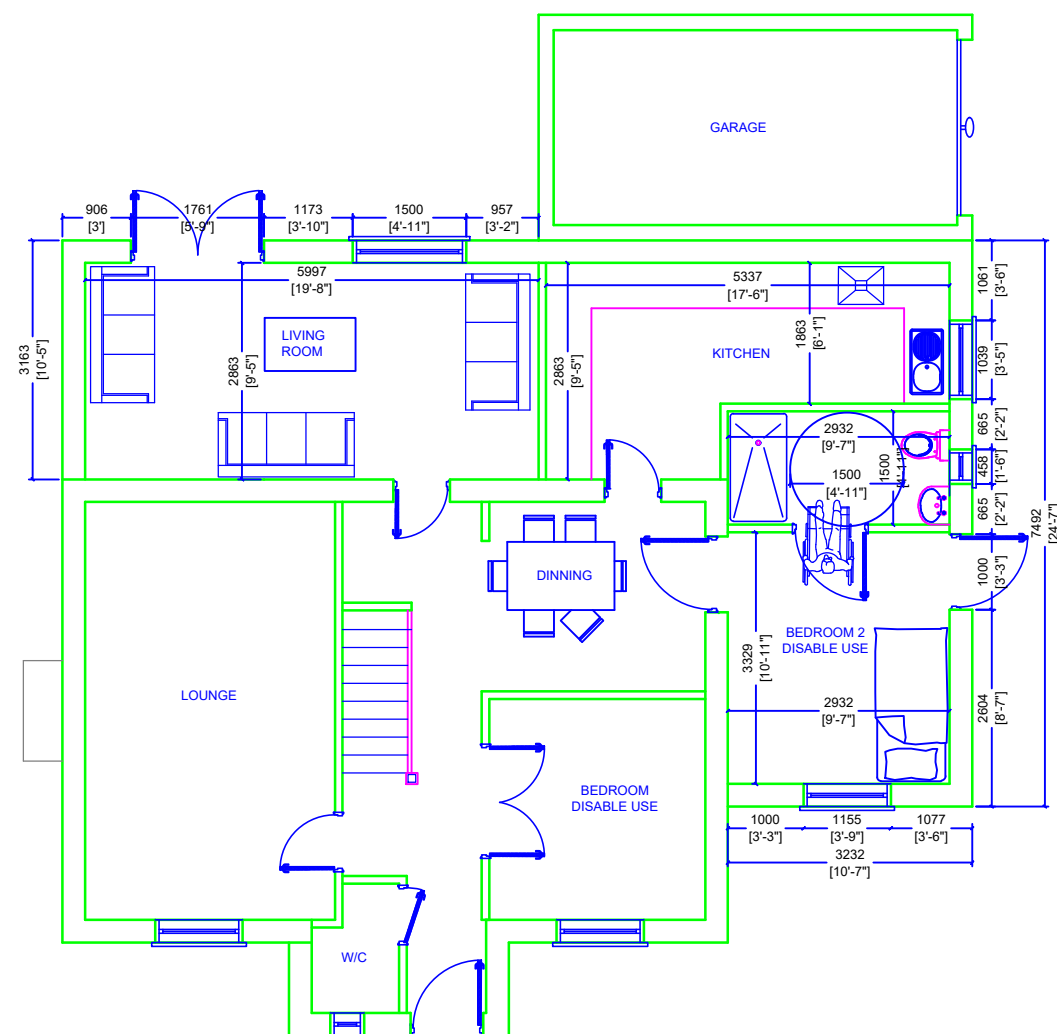

Proposed Ground Floor Plan

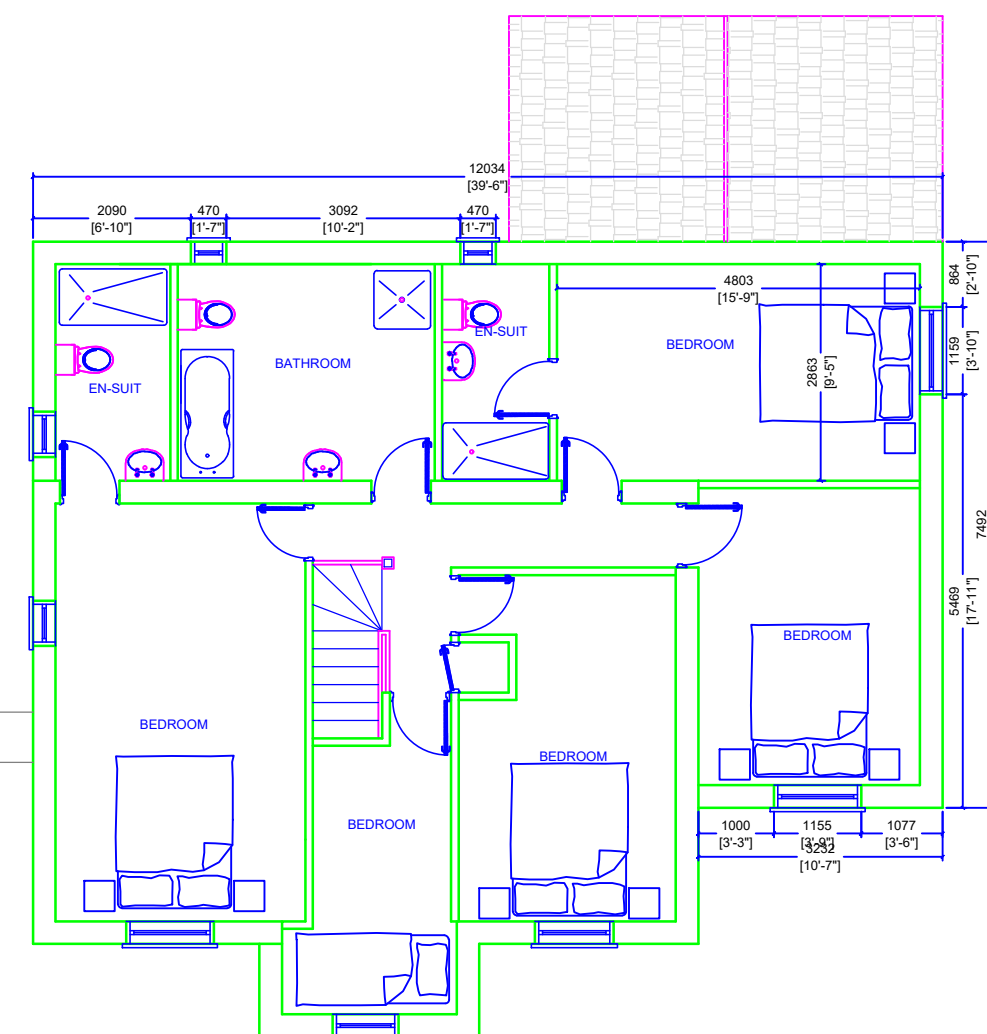

Proposed First Floor Plan

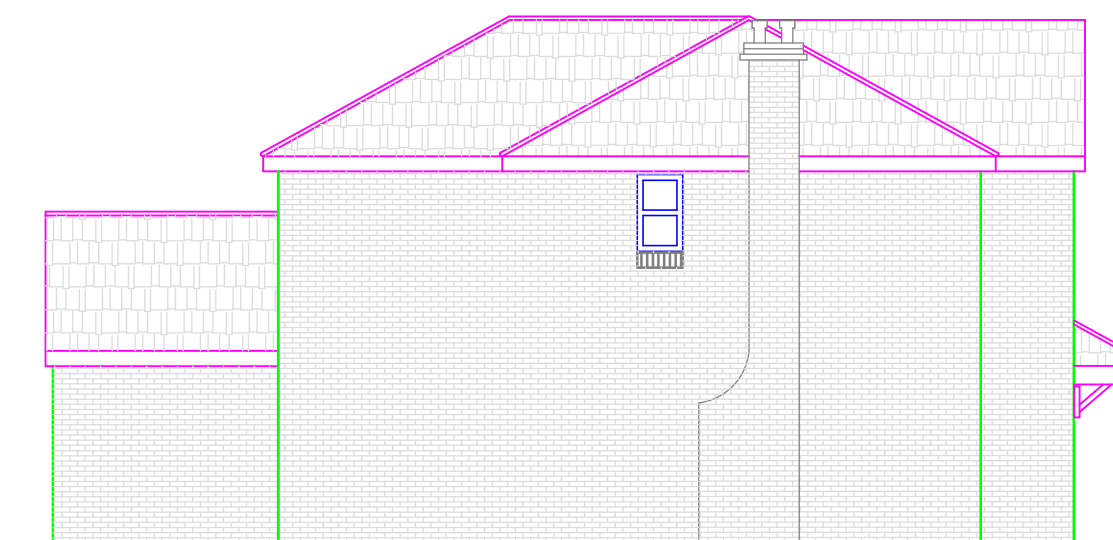

Proposed Side Elevation (South East)

This drawing is the property of IPS Architects and copyright is reserved by them.
This drawing is not to be copied or disclosed by or to any unauthorized person without the prior written consent of IPS Architects.
Do not scale from this drawing.
All dimensions are to be checked on site prior to construction, manufacture of any components and ordering of materials and equipment.
Any discrepancies are to be reported to the architects for clarification.
All materials and workmanship to be accordance with the current British Standards and codes of practice.
This drawing is to be read in conjunction with all relevant Architectural Structural Engineers, Mechanical Engineers, Electrical Engineers and Specialists drawings and specifications.

6b Cook Street, Bury, Lancashire, BL9 0RP, 0161 8717405	
Existing and Proposed Floor plans and Elevations of 34 Hutchinson Way Radcliffe M26 3AD	
Scale : 1 : 100 on A1	All Dimensions in Meters
Scale : 1 : 200 on A3	Date : 22/01/2022
Ref: IPS/R/34/M263AD	
Rev: SHT 1 of 1	Existing & Proposal