


DWG. No. 7.

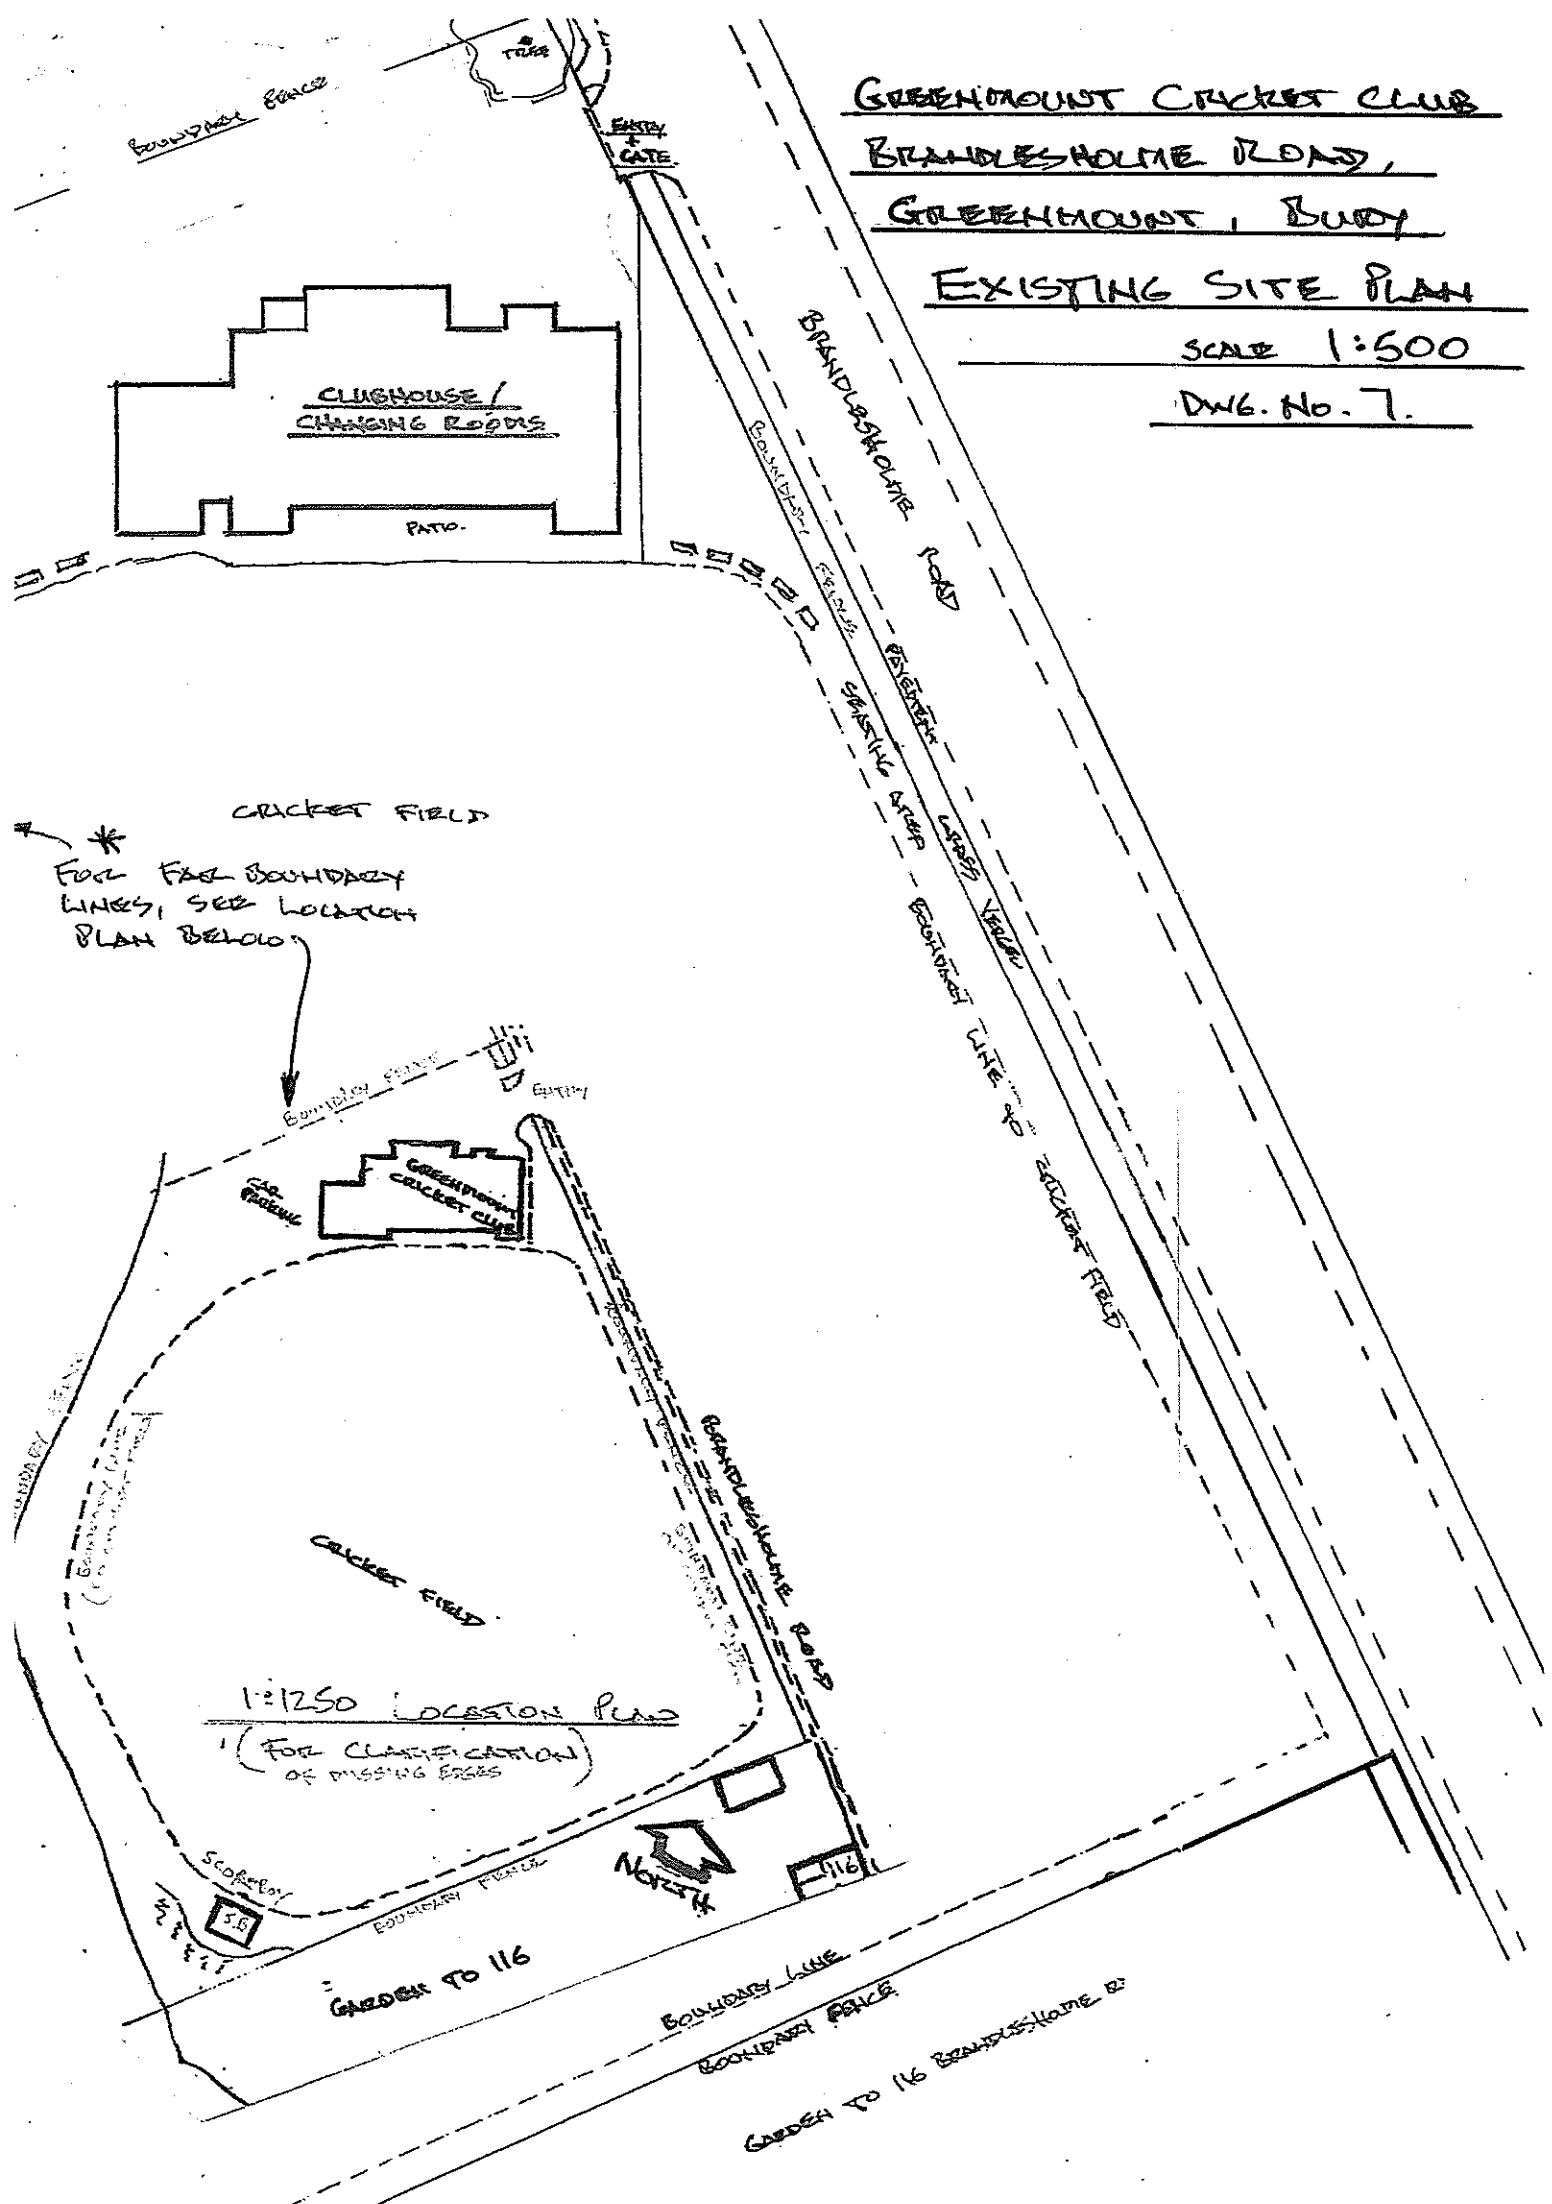

GREENMOUNT CRICKET CLUB
BRANDISHOLME ROAD,
GREENMOUNT, BURY

PROPOSED SITE PLAN

SCALE 1:500

DWG. No. 8

