


Notes

B	Planning	16.12.22	CS	JW
A	Stage 3 Package	02.12.22	CS	JW
Rev	Description	Date	Dr	App
by			by	by
original by	date created		approved by	
CS	11/07/22		JW	

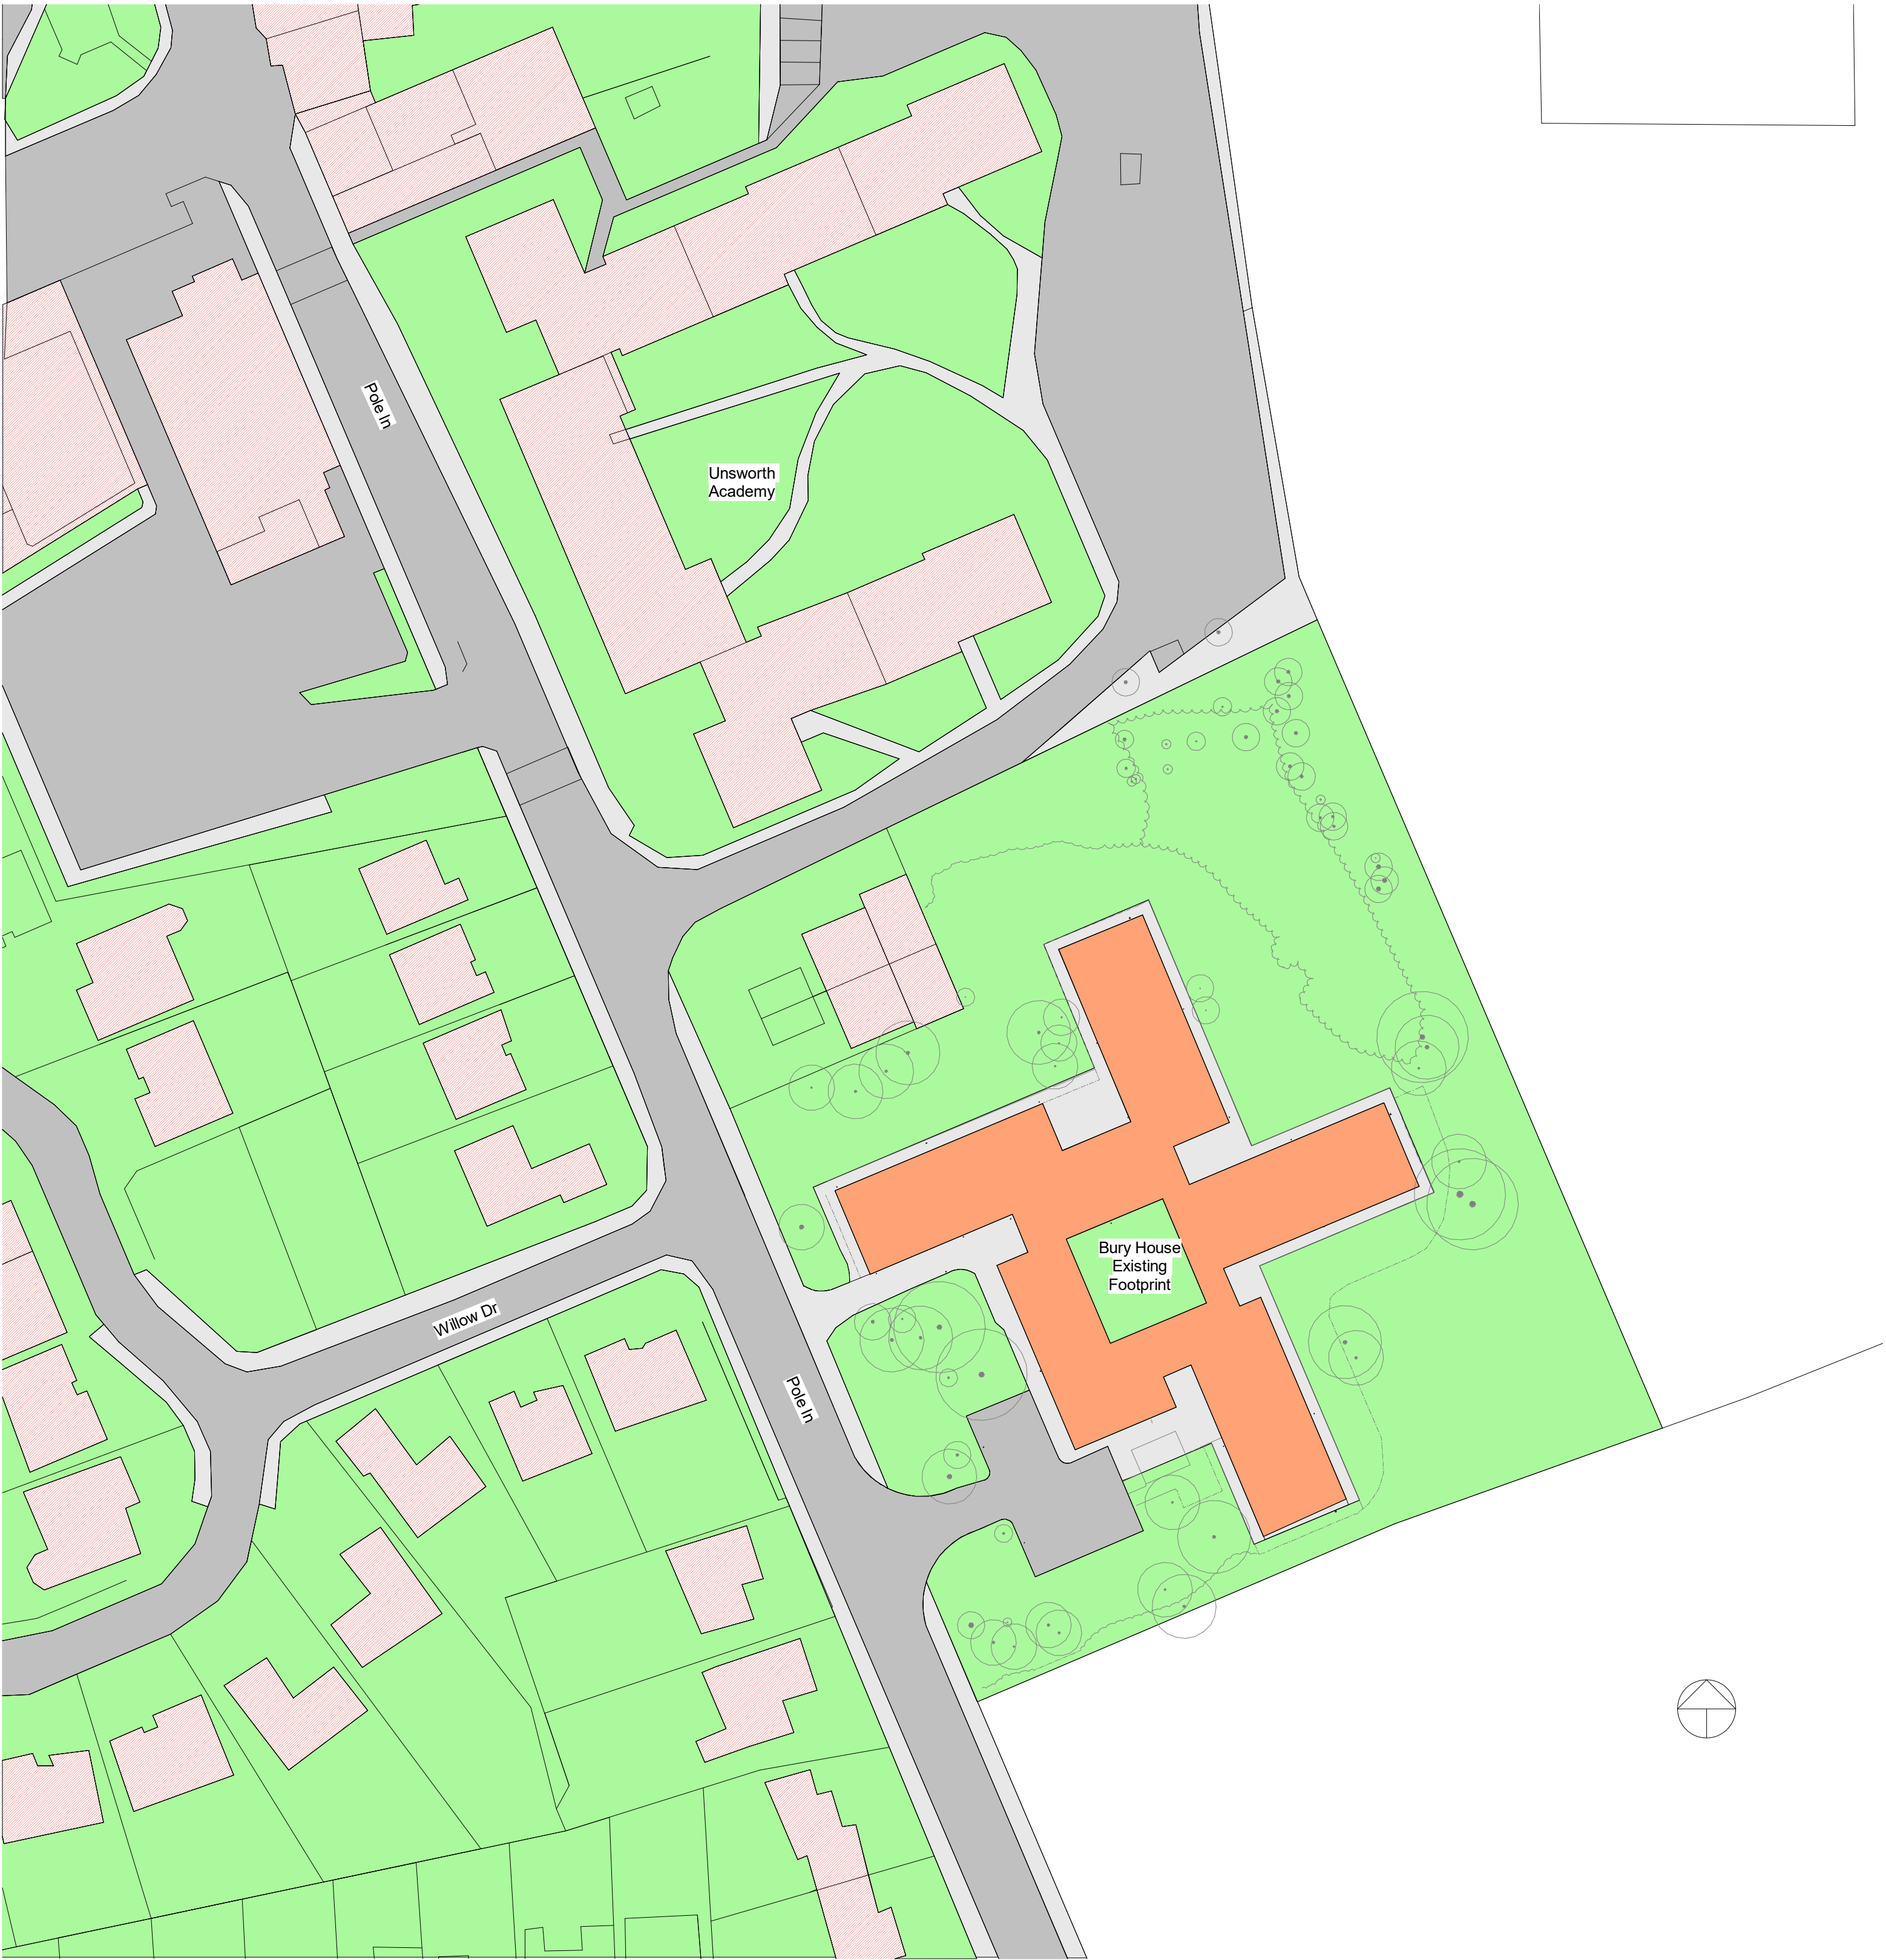

AHR Architects Ltd
5th Floor
55 Princess Street
Manchester
M2 4EW
United Kingdom

T +44(0)161 8287900
E manchester@ahr.co.uk
www.ahr.co.uk

client name			
Bury Council			
project			
Spring Lane PRU			
drawing			
Existing Site Plan			
computer file		plot date	
C:\Users\oscar.sanchez\Documents\2022\00385.000 Spring House Stage 3			
Model: oscar.sanchez.rvt			
project number		scale	
2022.00385.000		1 : 500 @A1	
drawing number		rev	
SH-20-P-003		B	
		issue status	
		Planning	

This drawing is to be read in conjunction with all related drawings. All dimensions must be checked and verified on site before commencing any work or producing shop drawings. The originator should be notified immediately of any discrepancy. This drawing is copyright and remains the property of AHR.