


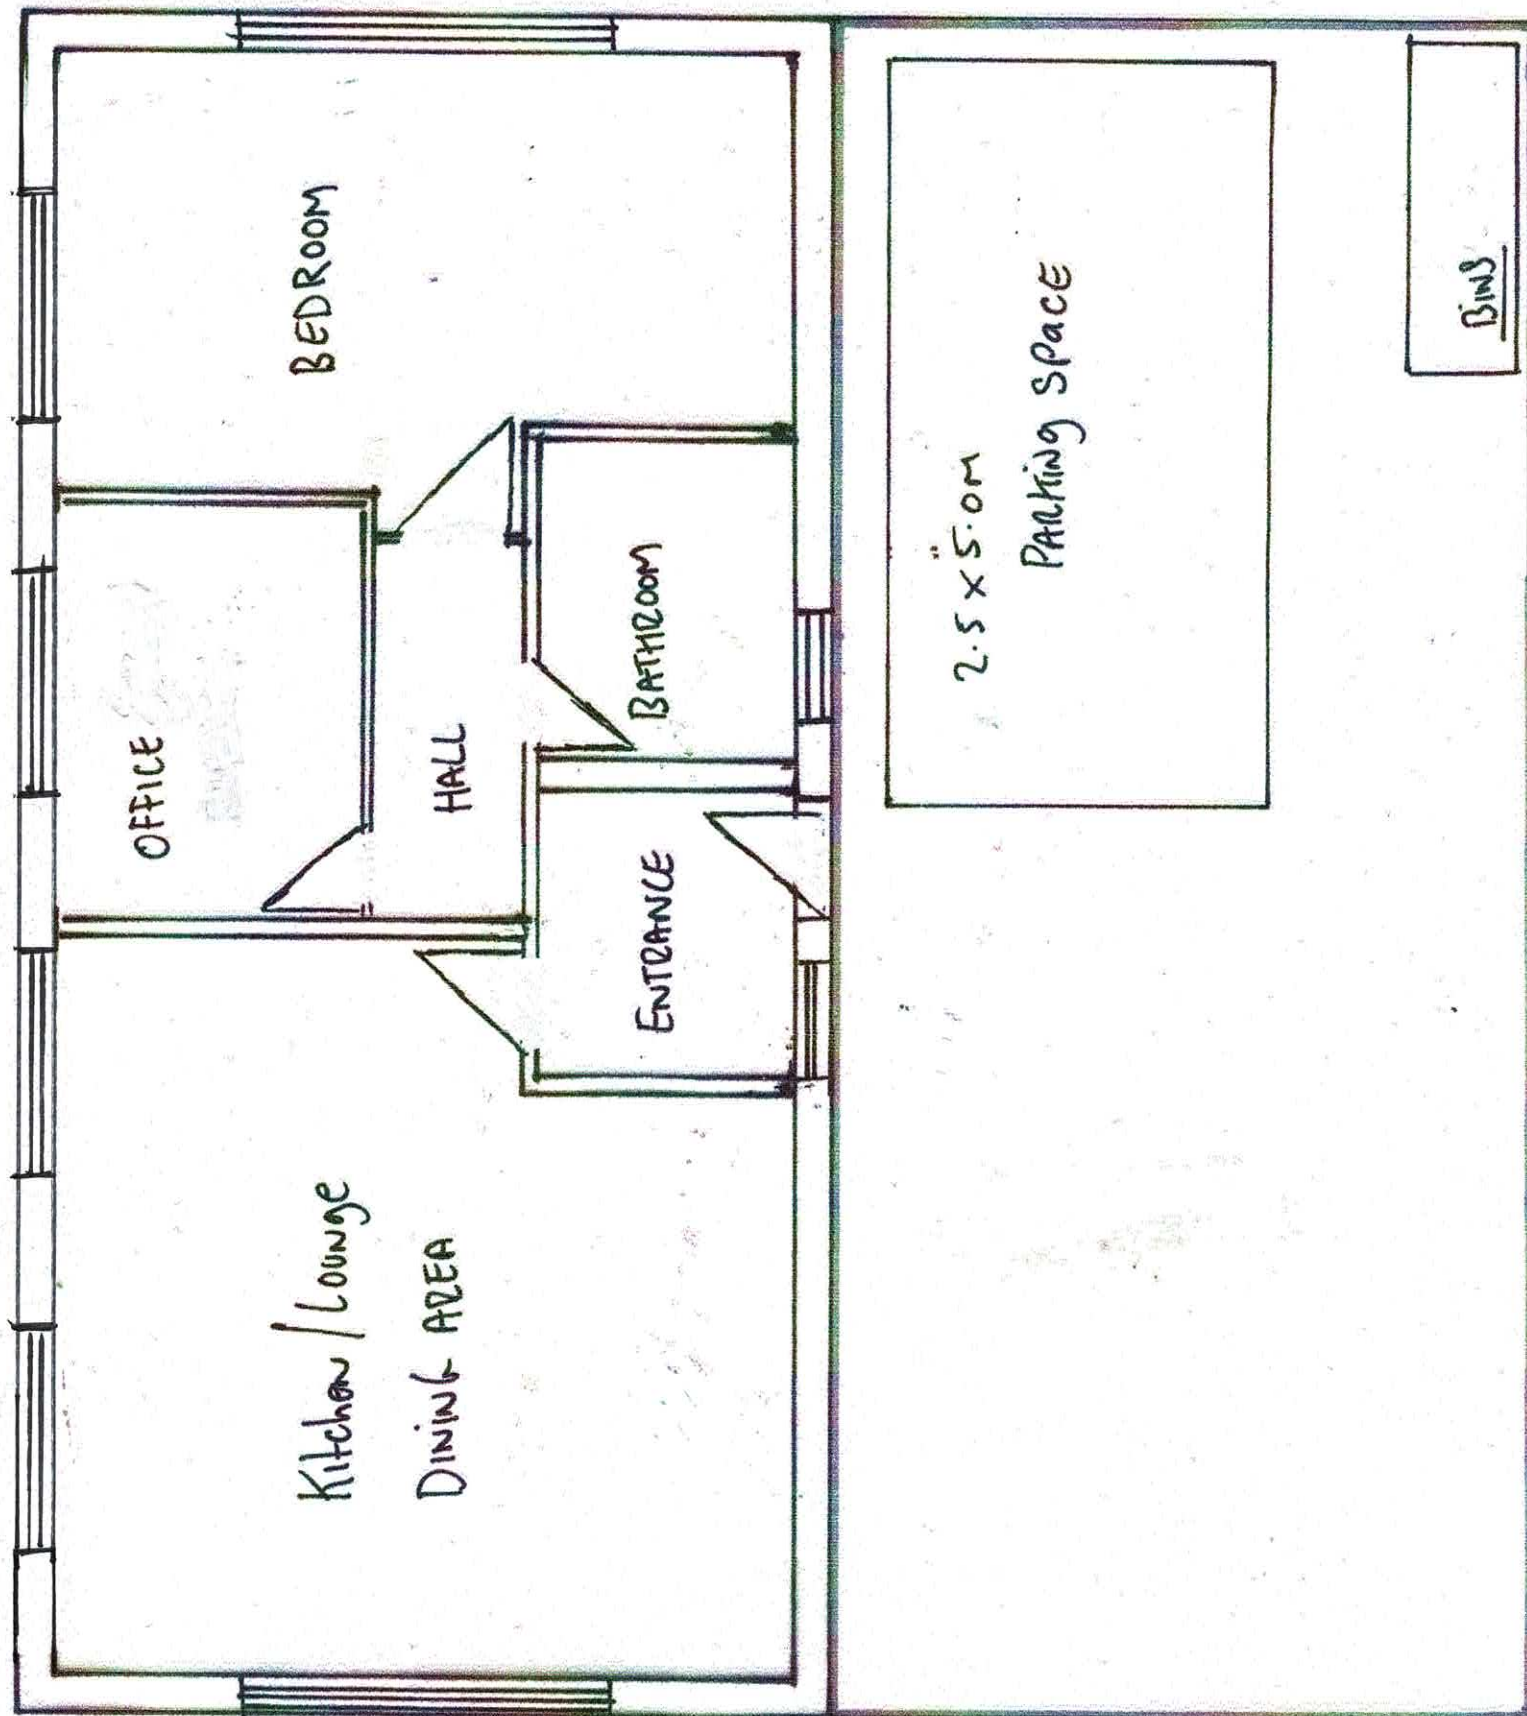

INTERNAL FLOOR AREA 55.50M

Domestic Curtilage 52.630M

Proposed Ground Floor Plan
Scale 1:50

REV A 28-10-25