



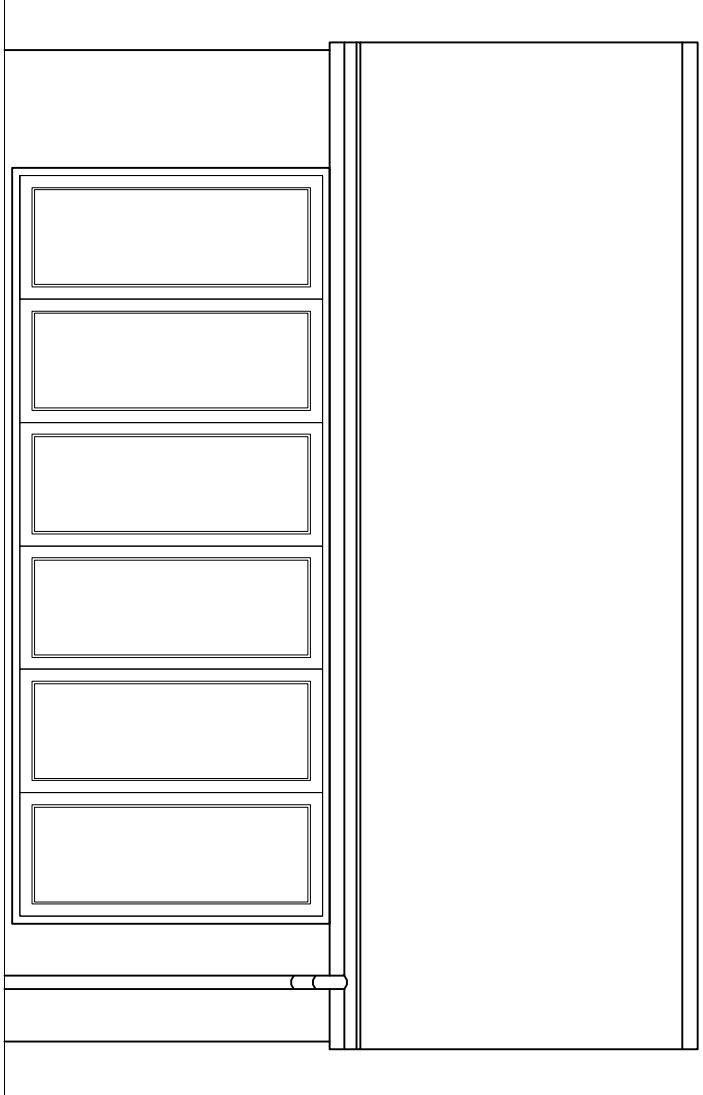


EXISTING FRONT ELEVATION

(SCALE 1:50)

 


EXISTING REAR ELEVATION

(SCALE 1:50)

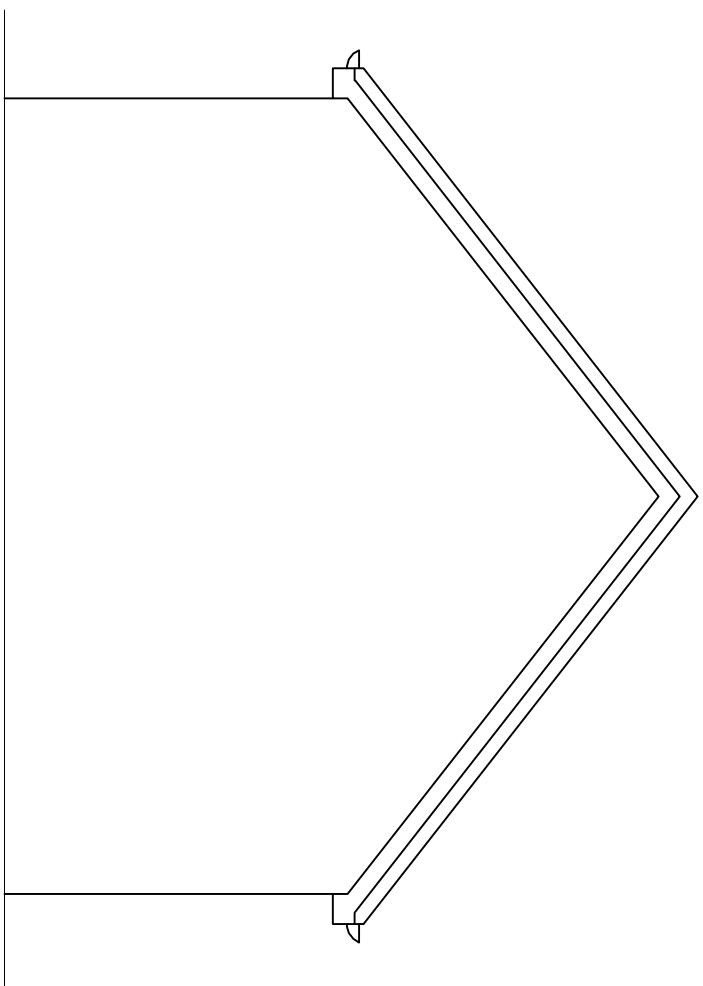


EXISTING LEFT SIDE ELEVATION

(SCALE 1:50)

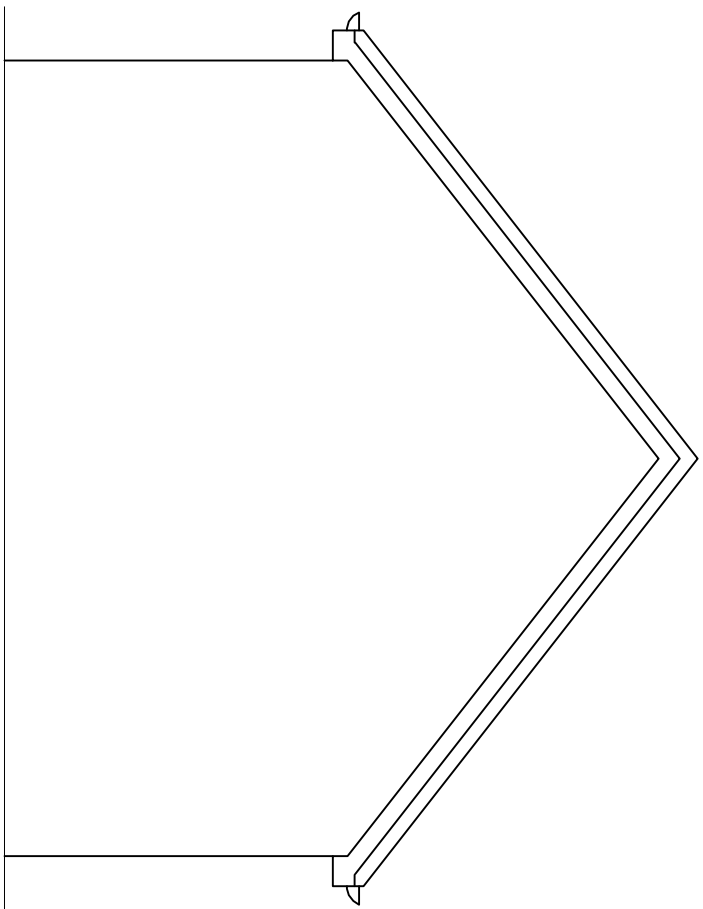


EXISTING RIGHT SIDE ELEVATION

(SCALE 1:50)

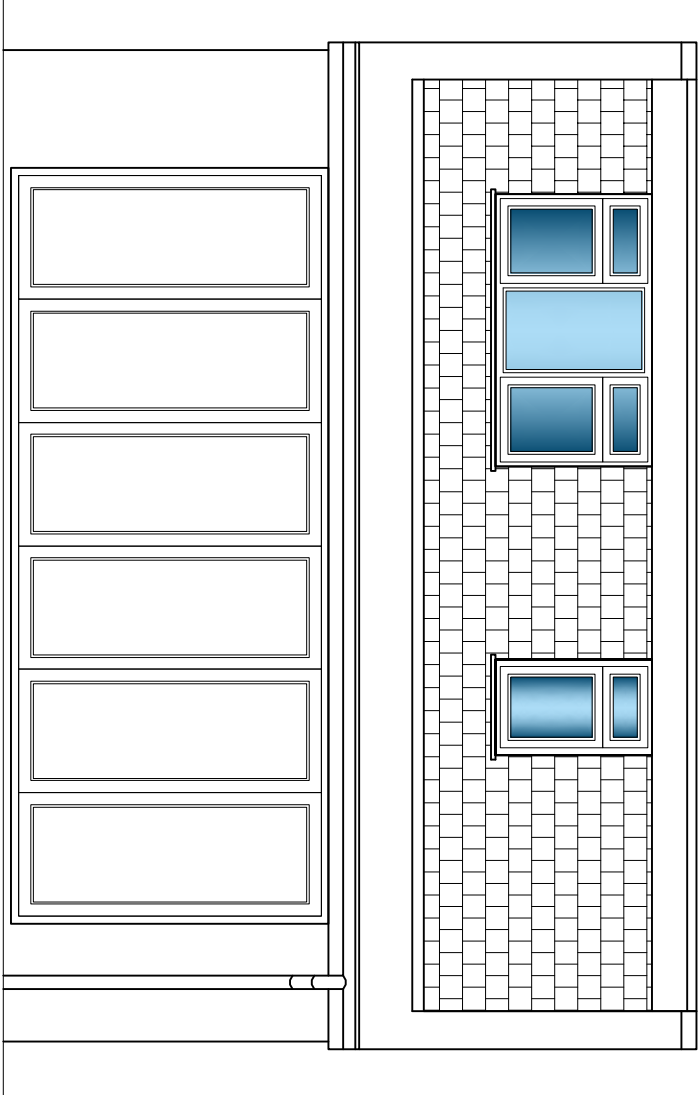


PROPOSED FRONT ELEVATION

(SCALE 1:50)

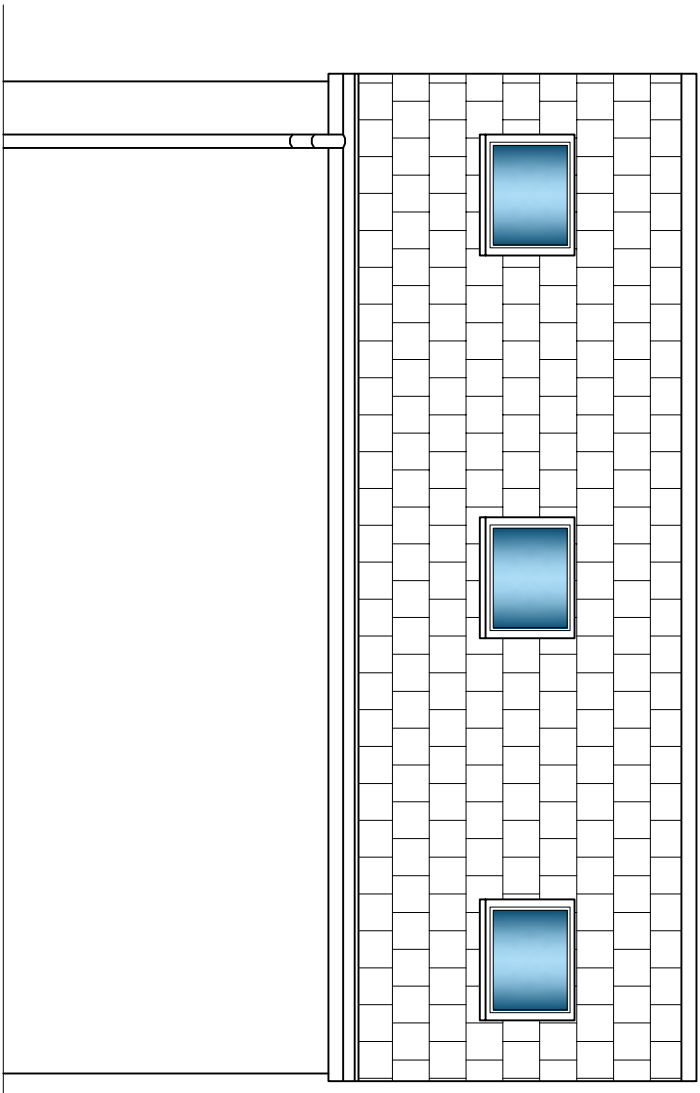


PROPOSED REAR ELEVATION

(SCALE 1:50)

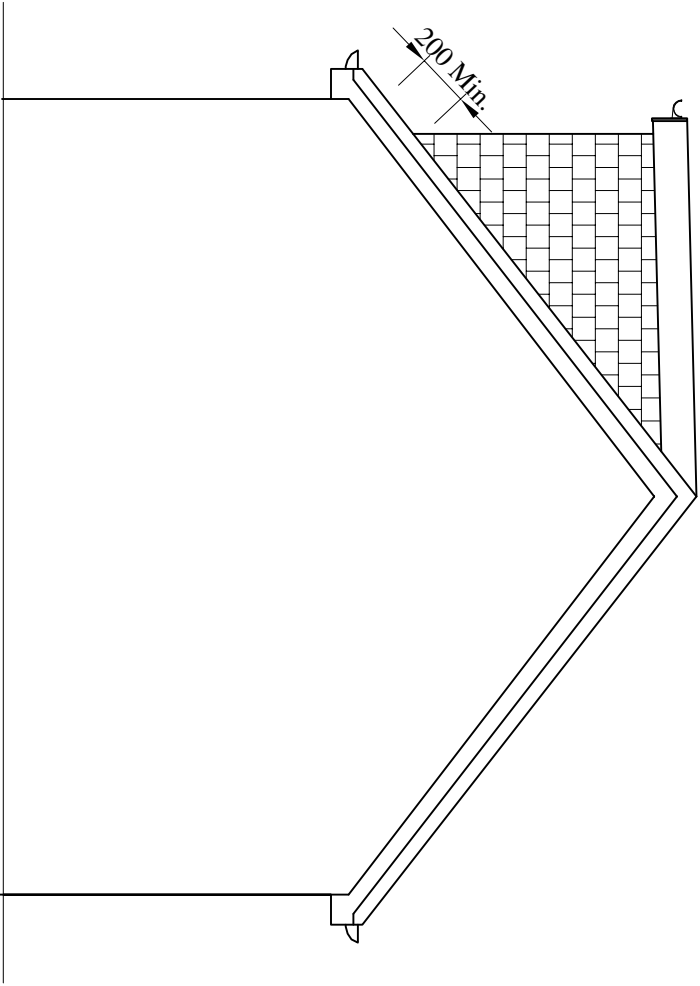


PROPOSED LEFT SIDE ELEVATION

(SCALE 1:50)

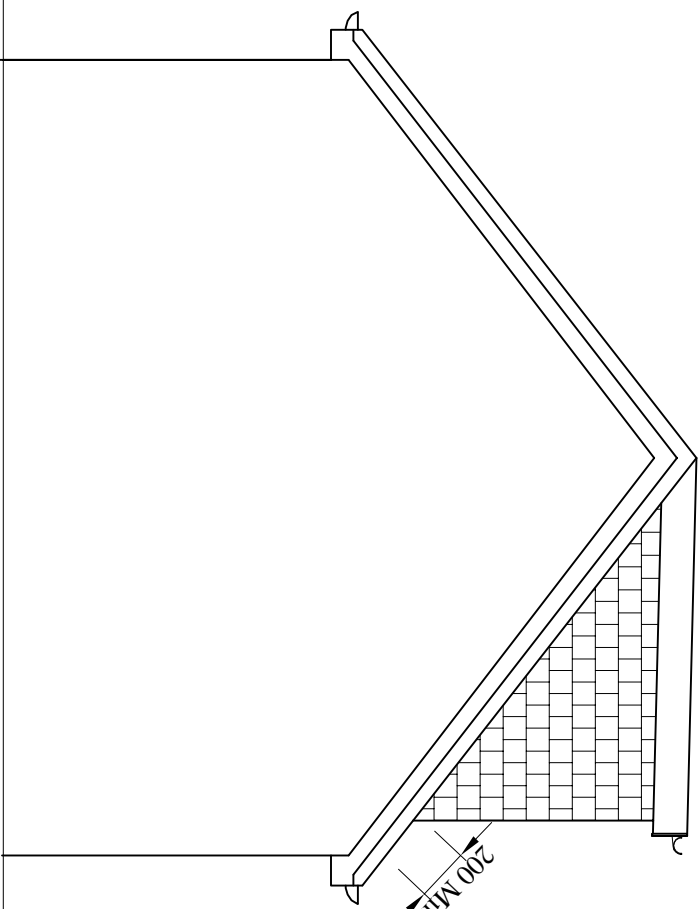

PROPOSED RIGHT SIDE ELEVATION

(SCALE 1:50)

 

A		17.02.26		ISSUED FOR PLANNING APPROVAL	
DRAWING STATUS					
PLANNING APPROVAL					
PROJECT:					
2A LILAC GROVE, PRESTWICH					
TITLE					
PROPOSED LOFT CONVERSION, ROOF HEIGHT ALTERATIONS & REAR DORMER					
SCALE & SIZE:		STATUS:		DATE:	
1:50 @ A1 UNO		BUILDING REGS.		FEB 26	
PROJECT No:	1CG-001	DRAWING No:	101	REV:	A