



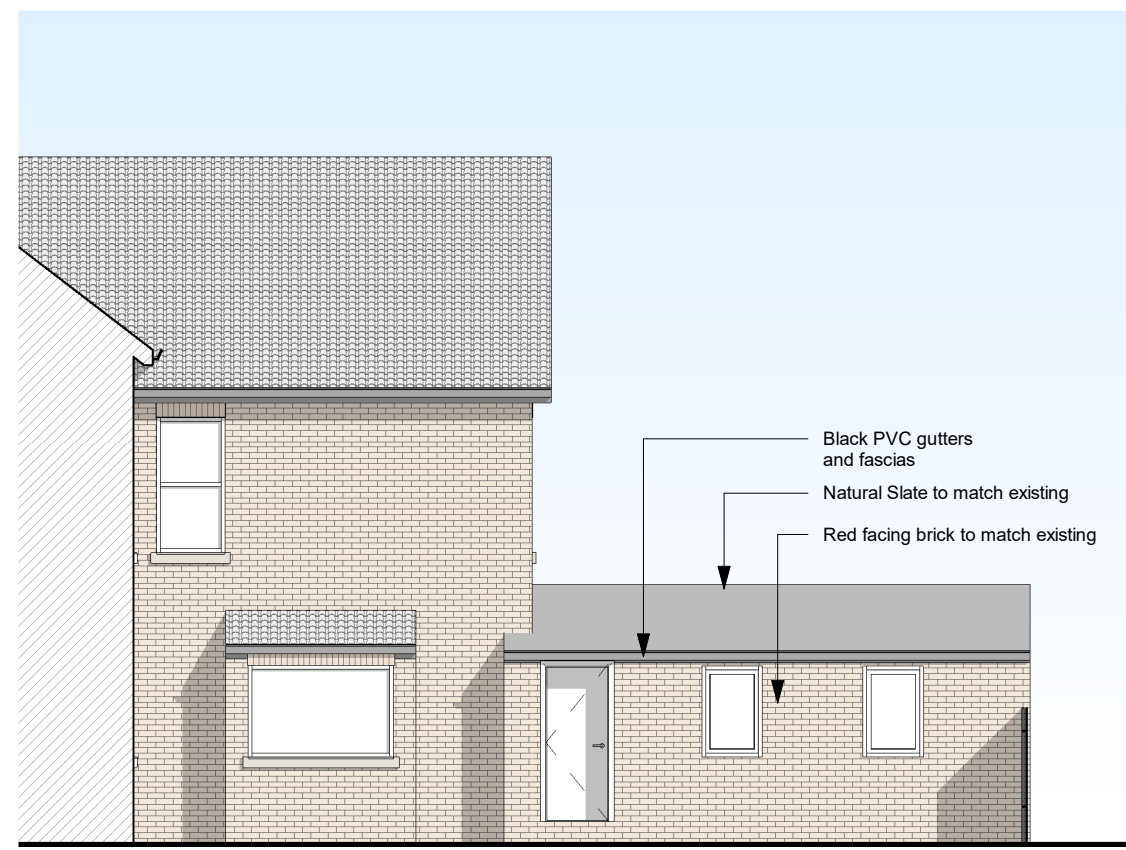

4 Proposed South-West Elevation
1:100




3 Proposed South-East Elevation
1:100

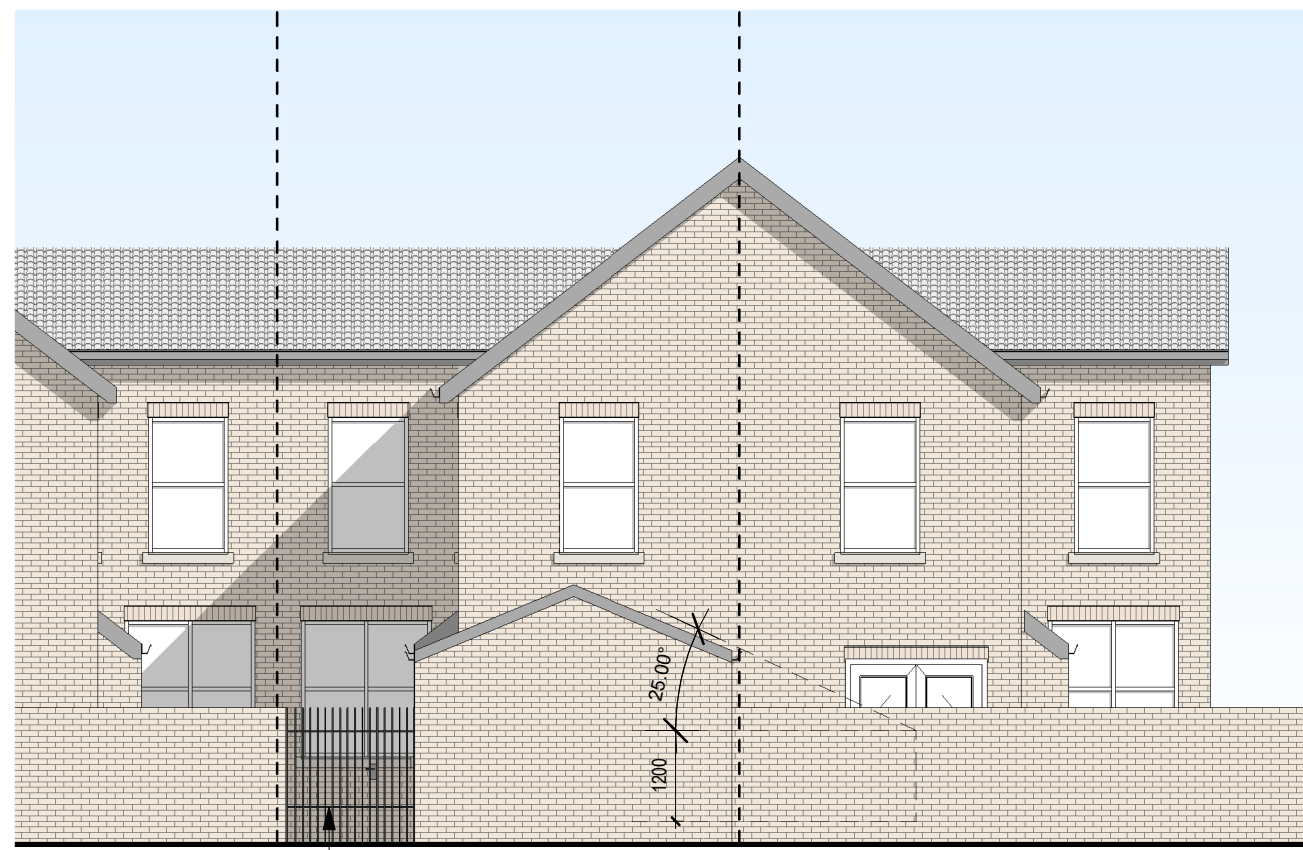

2 Proposed North-East Elevation
1:100




Bury New Road

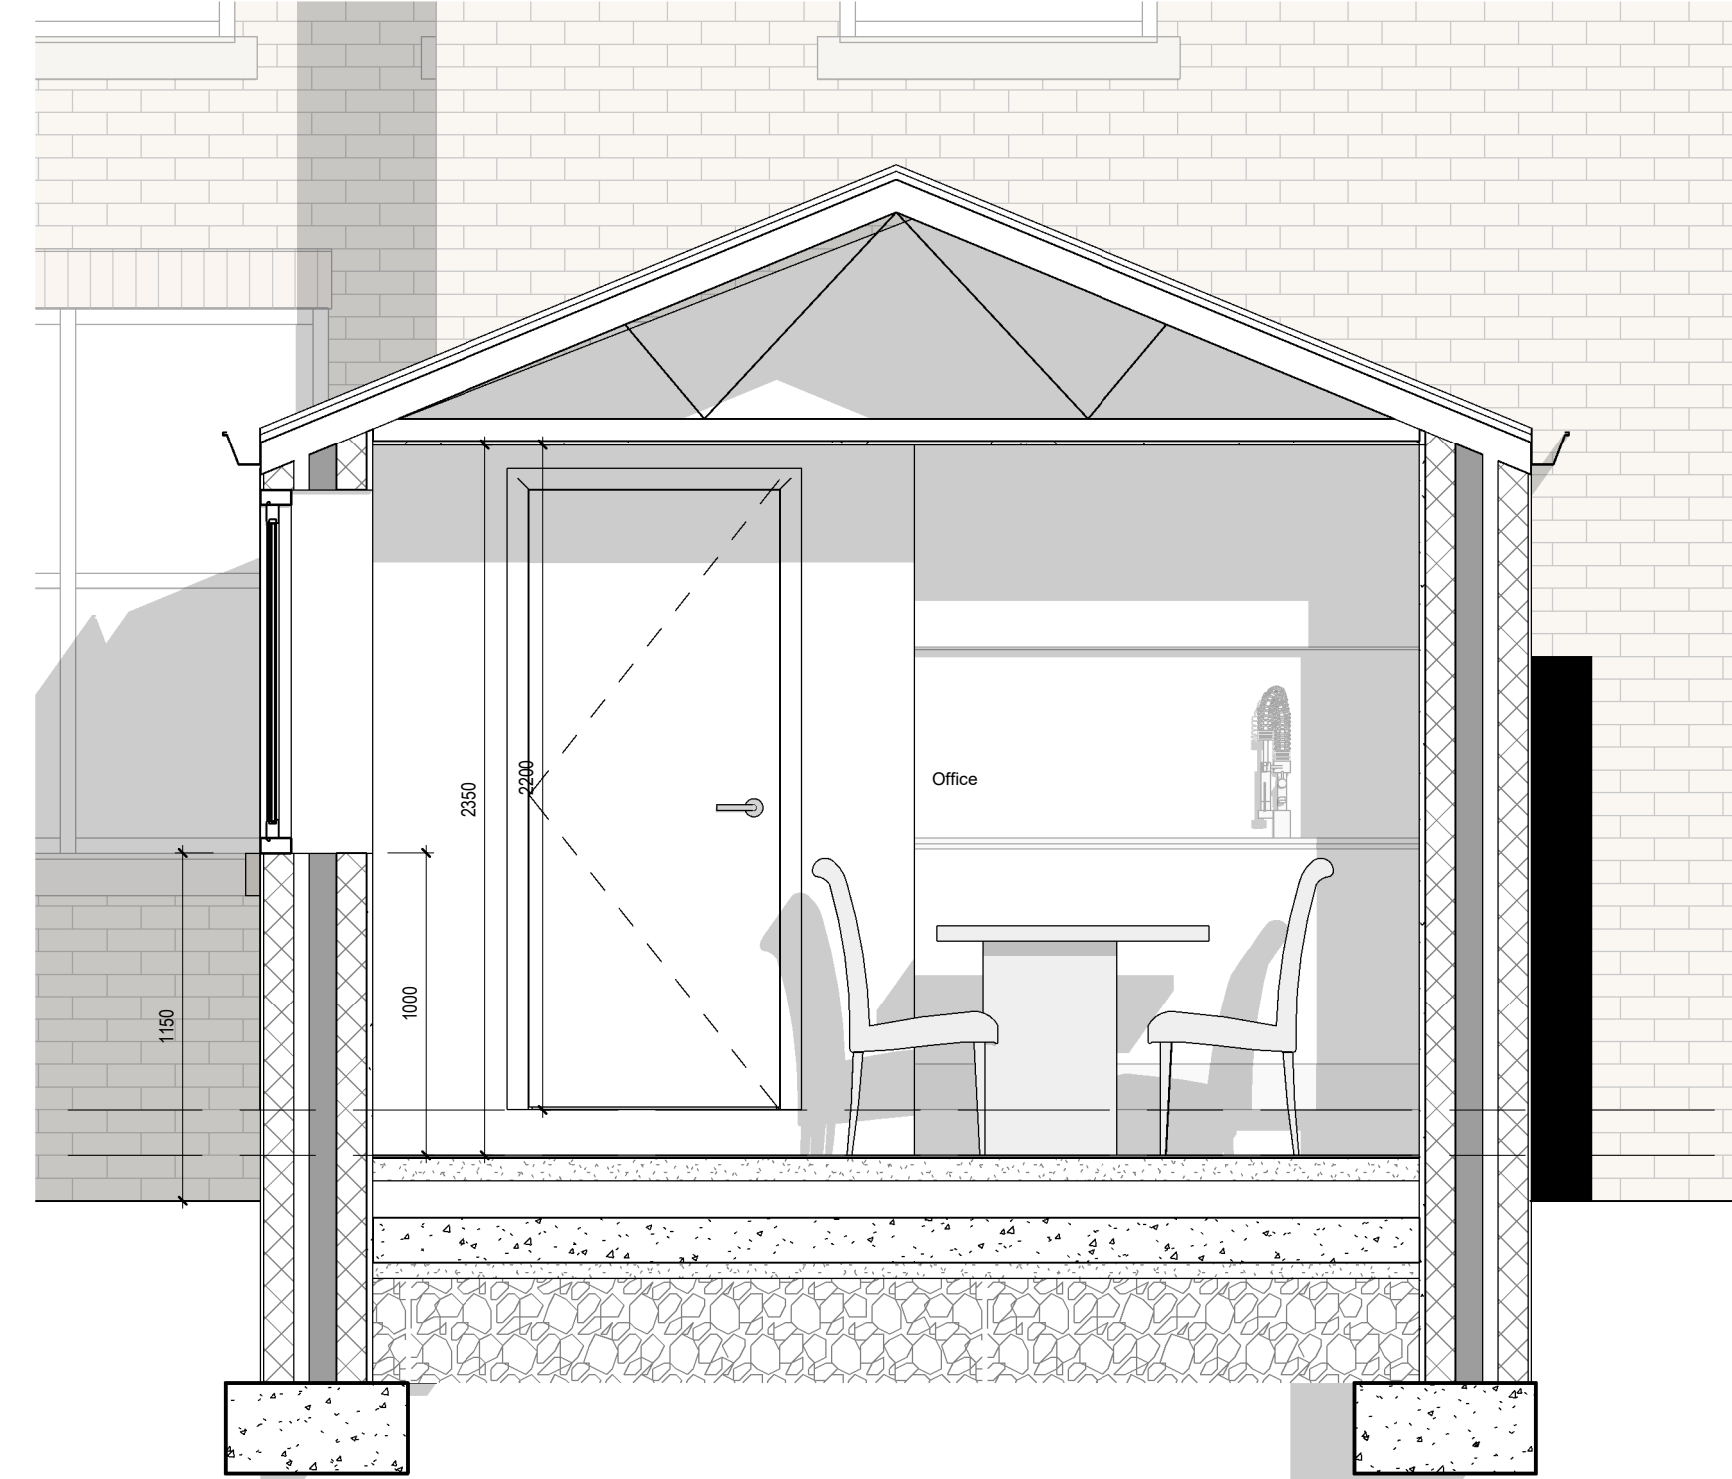


6 Section 1
1:25

Ground Floor
0

Extension
-150

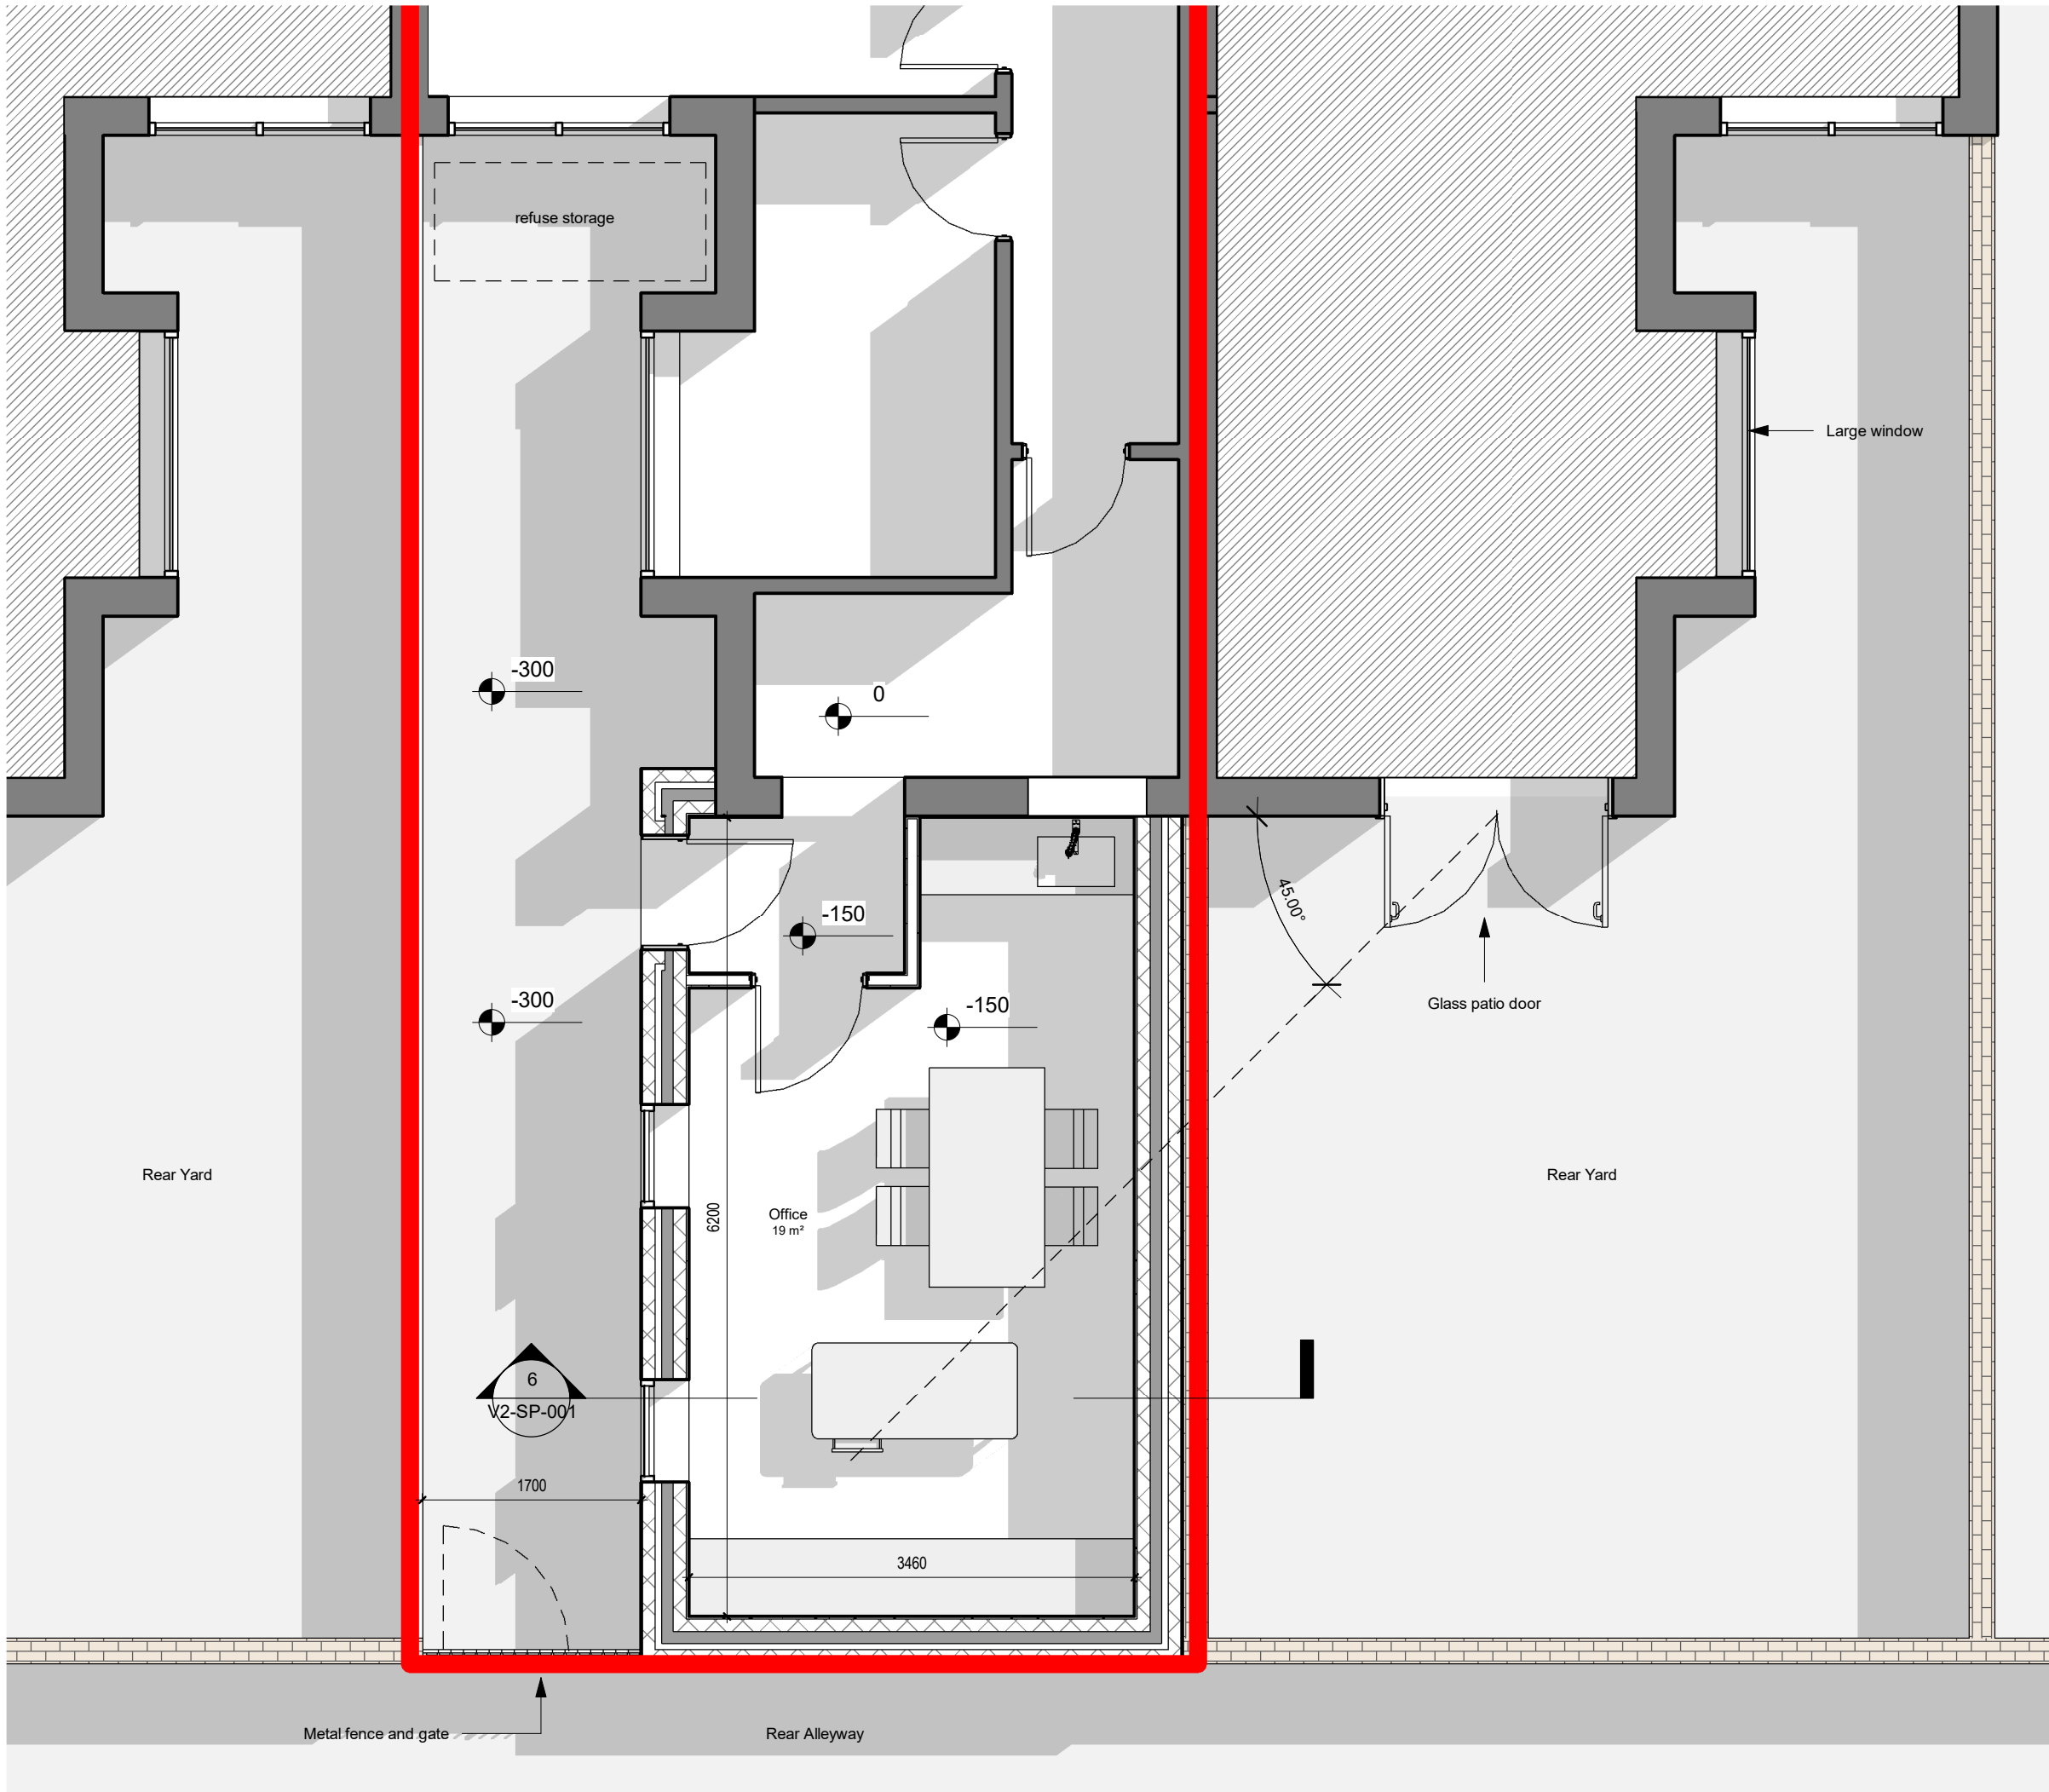

1 Proposed - Ground Floor
1:50

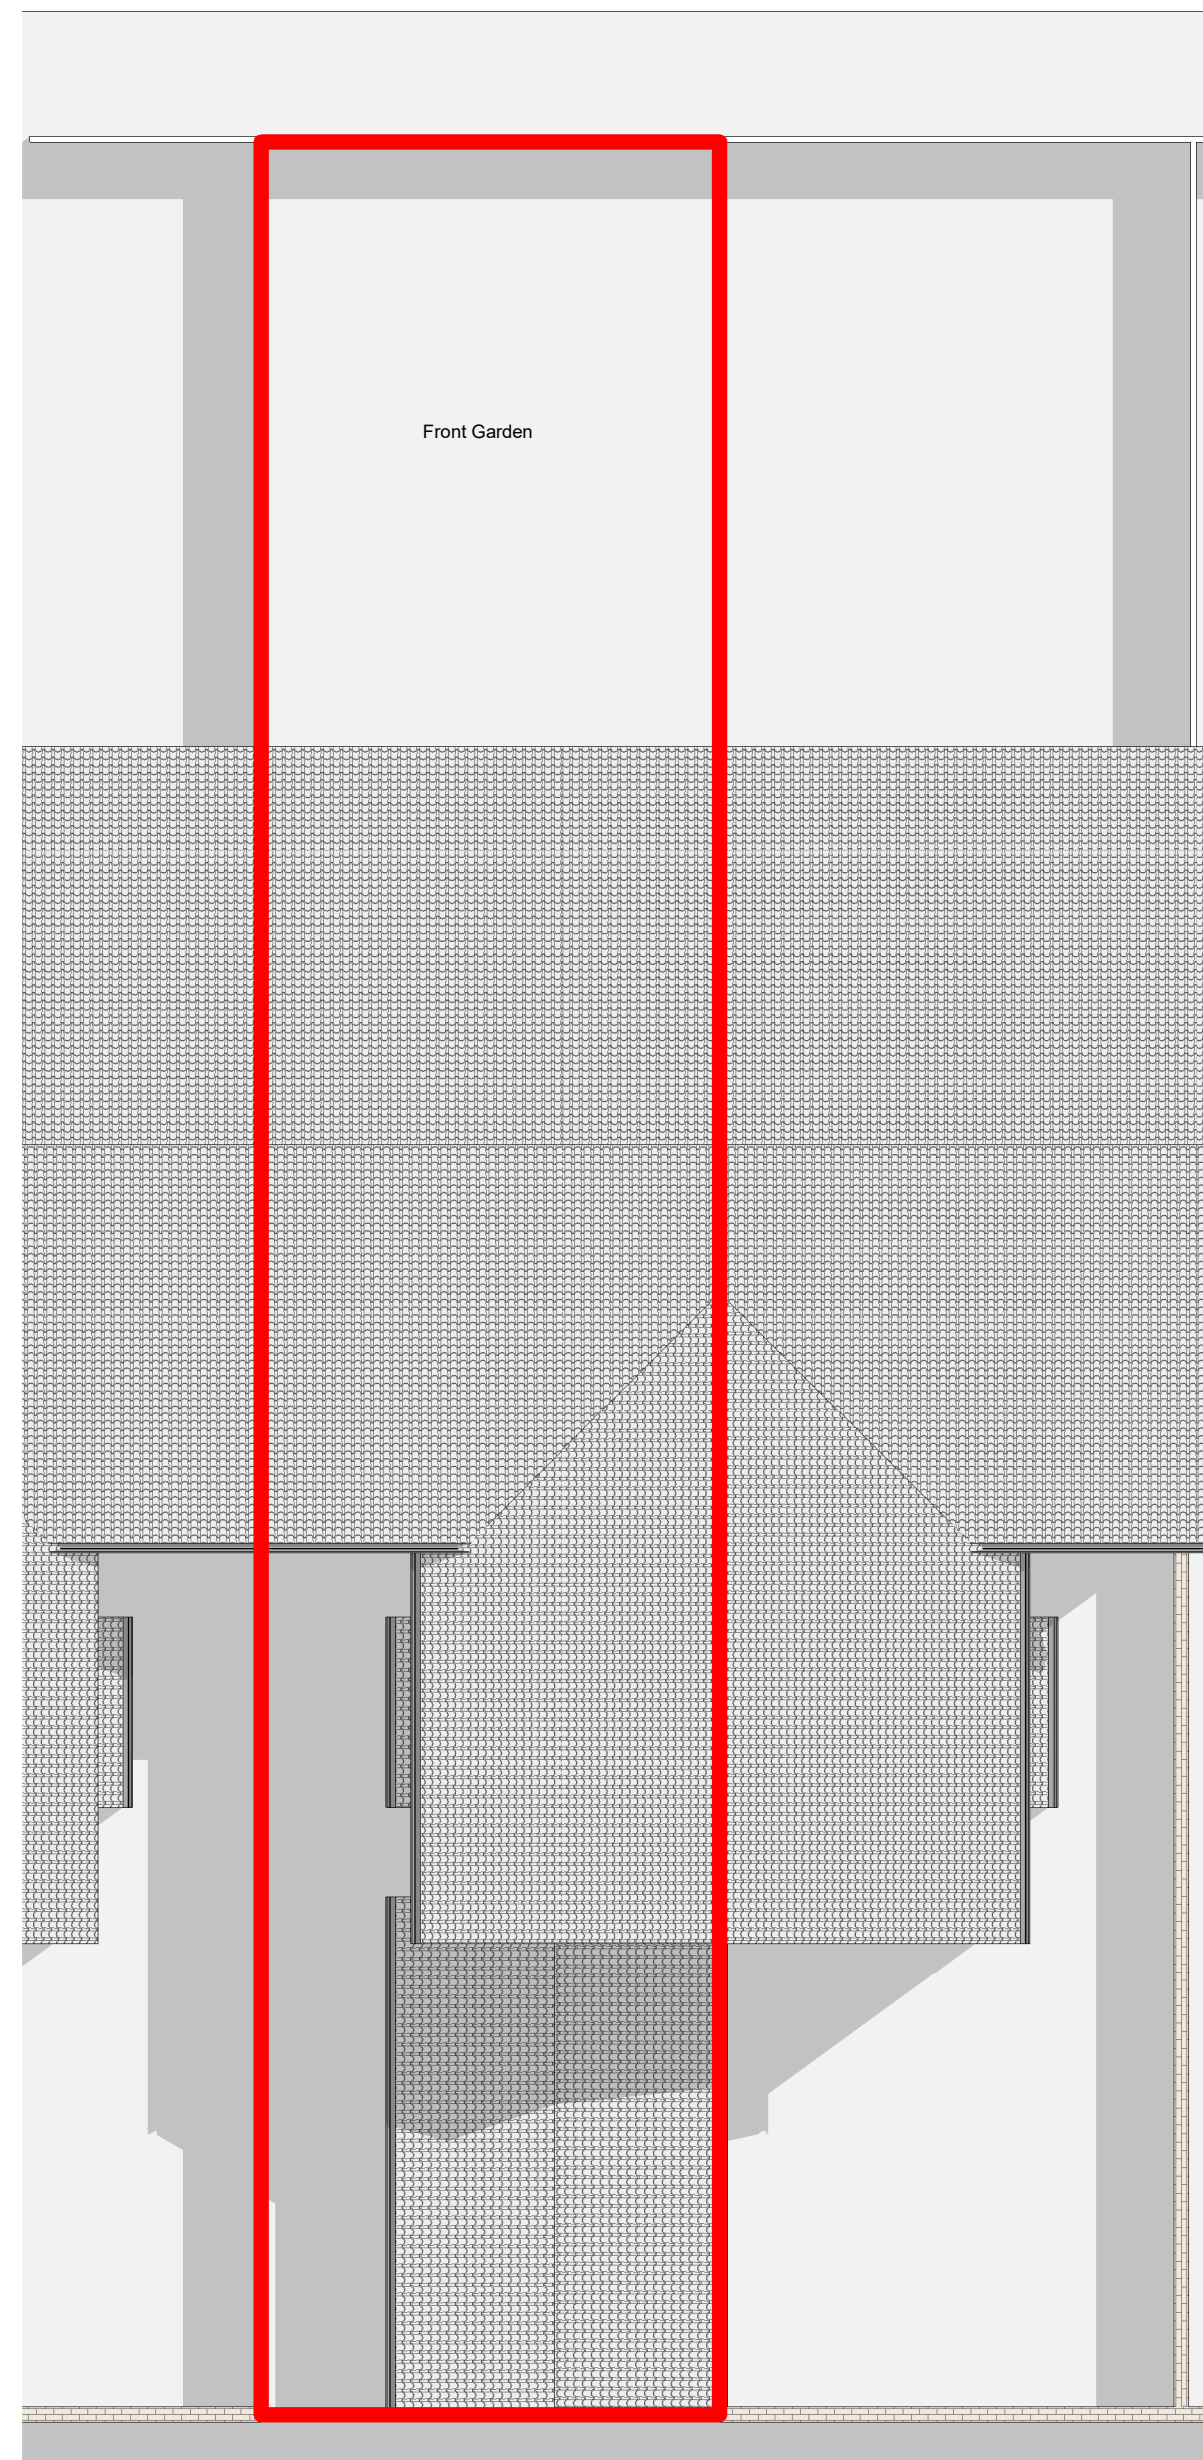

5 Proposed - Site Plan
1:100



P 2	17/10/25	Material references amended
P 1	09/10/25	Revised to planning comments
rev	date	description

project	House Re-Model
location	169 Bury New Rd, Whitefield, Manchester M45 6AB
client	Hairsolved



drawing title	Proposed Plans
dwg purpose	
scale	As indicated
@ sheet size A1	rev date 17/10/25
job number	V2-SP-001 drawing number
P2	revision

OPTION	DRAWING NUMBER
V2	SP-001