


0 0.5 1.0 1.5 2.0 2.5 3.0 3.5 4.0 4.5 5.0m
Scale 1:75


50 ROBIN ROAD



Existing Side Elevation
(facing No. 48 Robin Road) 1:75

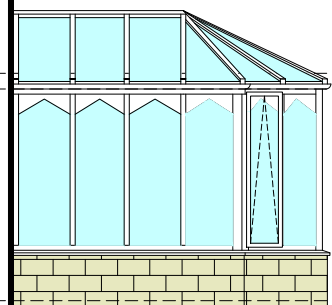


Existing Rear (East facing) Elevation (1:75)

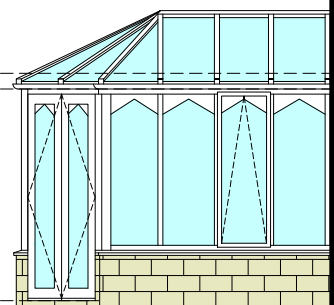

Existing Side Elevation
(facing No. 52 Robin Road) 1:75


ELEVATIONS SUBJECT TO ORIGINALLY
APPROVED APPLICATION (ref no. 69040
- decision date 06/02/23) APPROVED

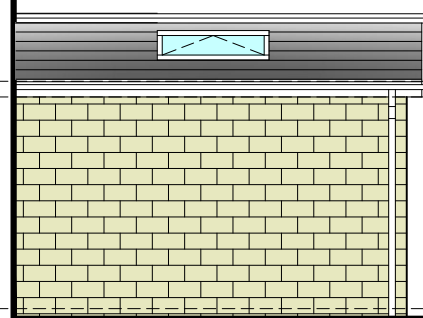


Proposed Side Elevation
(facing No. 48 Robin Road) 1:75



Proposed Rear (East facing) Elevation (1:75)

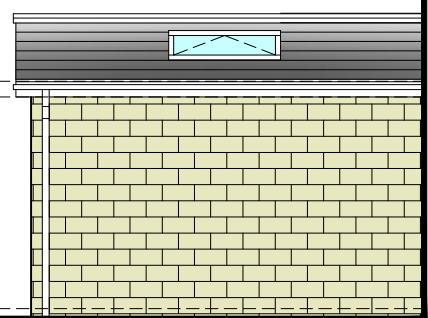


Proposed Side Elevation
(facing No. 52 Robin Road) 1:75

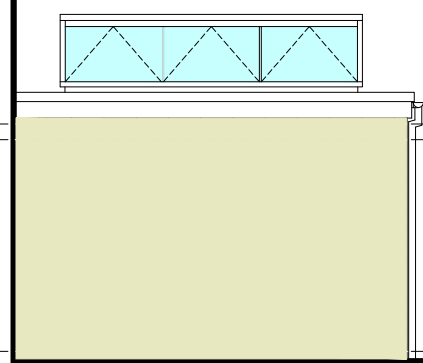

Proposed Side Elevation
(facing No. 48 Robin Road) 1:75




Proposed Rear (East facing) Elevation (1:75)

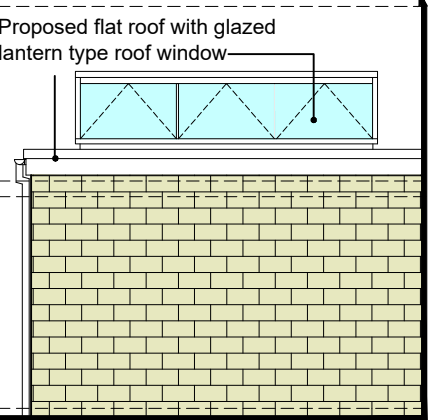


Proposed Side Elevation
(facing No. 52 Robin Road) 1:75


ELEVATIONS SUBJECT TO NON
MATERIAL AMENDMENT APPLICATION

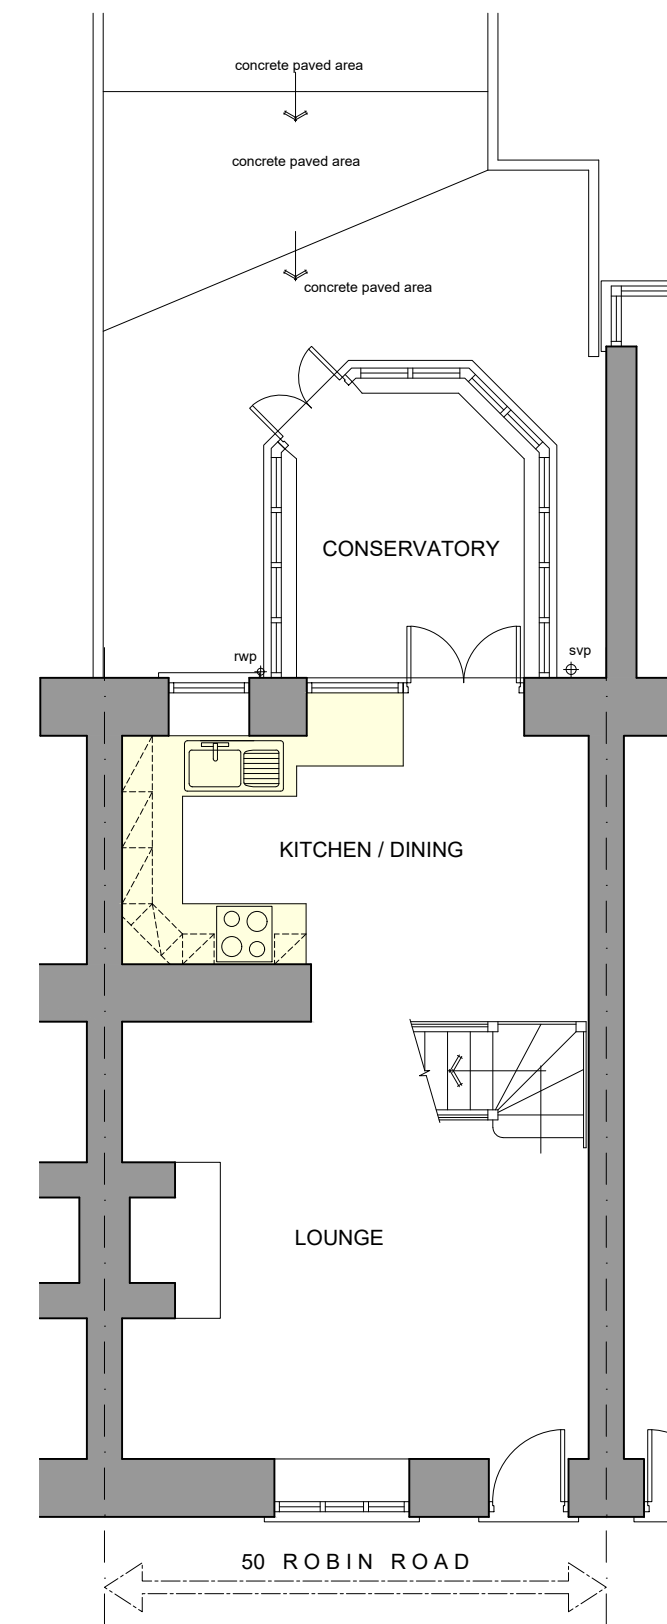

Existing Ground Floor Plan (1:75)

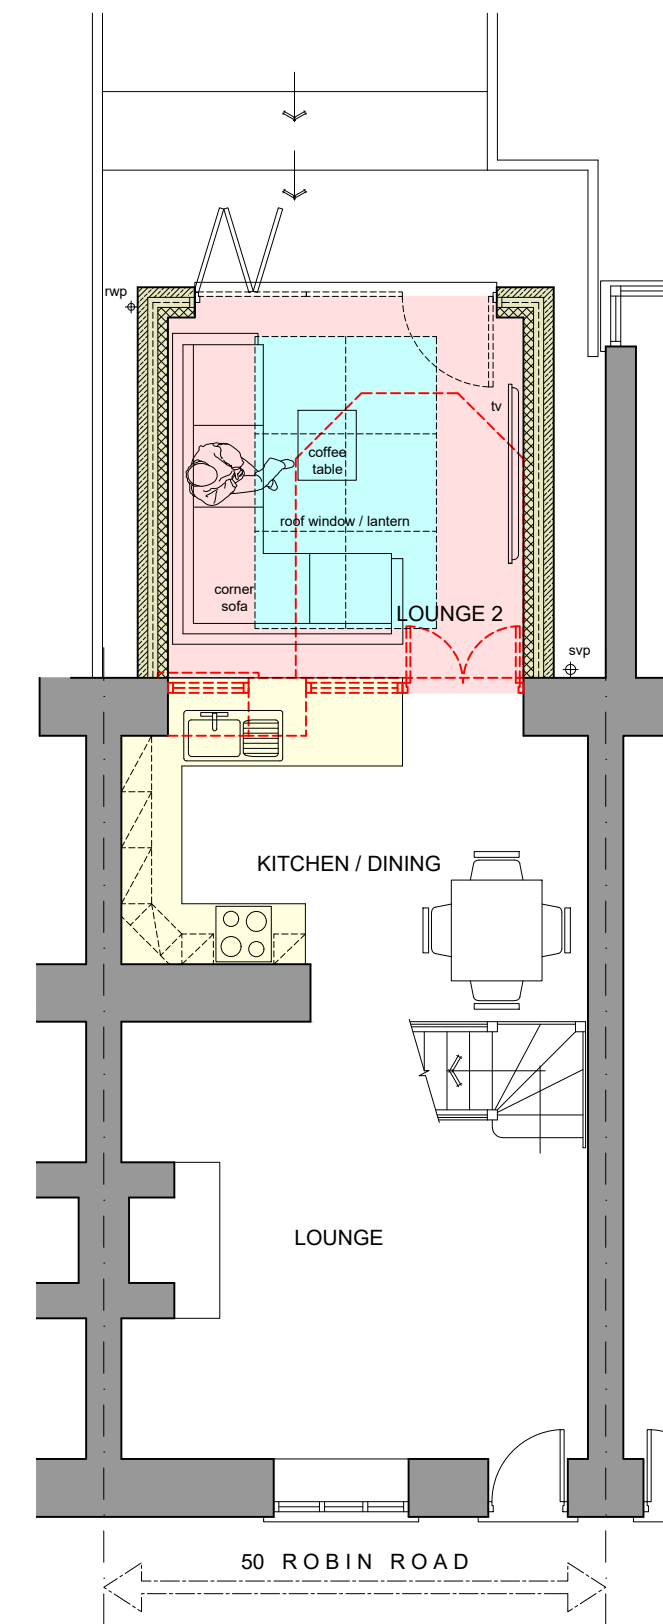

Proposed Ground Floor Plan (1:75)

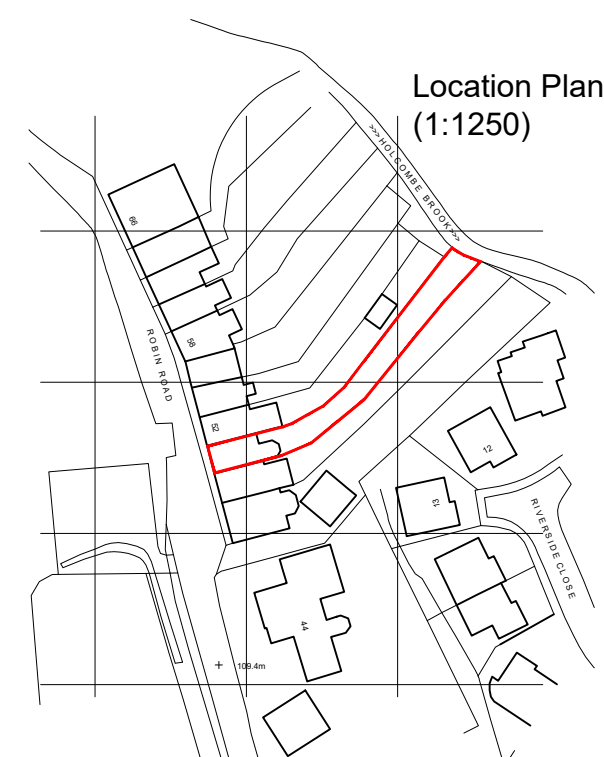

A	27/06/24	Planning Permission Issue
Rev	Date	Description

Project:
50 Robin Road,
Summerseat,
Bury. BL9 5QP

Drawing Title:
NON MATERIAL AMENDMENT
APPLICATION - Change of proposed
roof profile and construction

Date:
19/06/24

Scale:
1:75 @ A2

Drawing Number:
MS-01/02

Revision:
A