



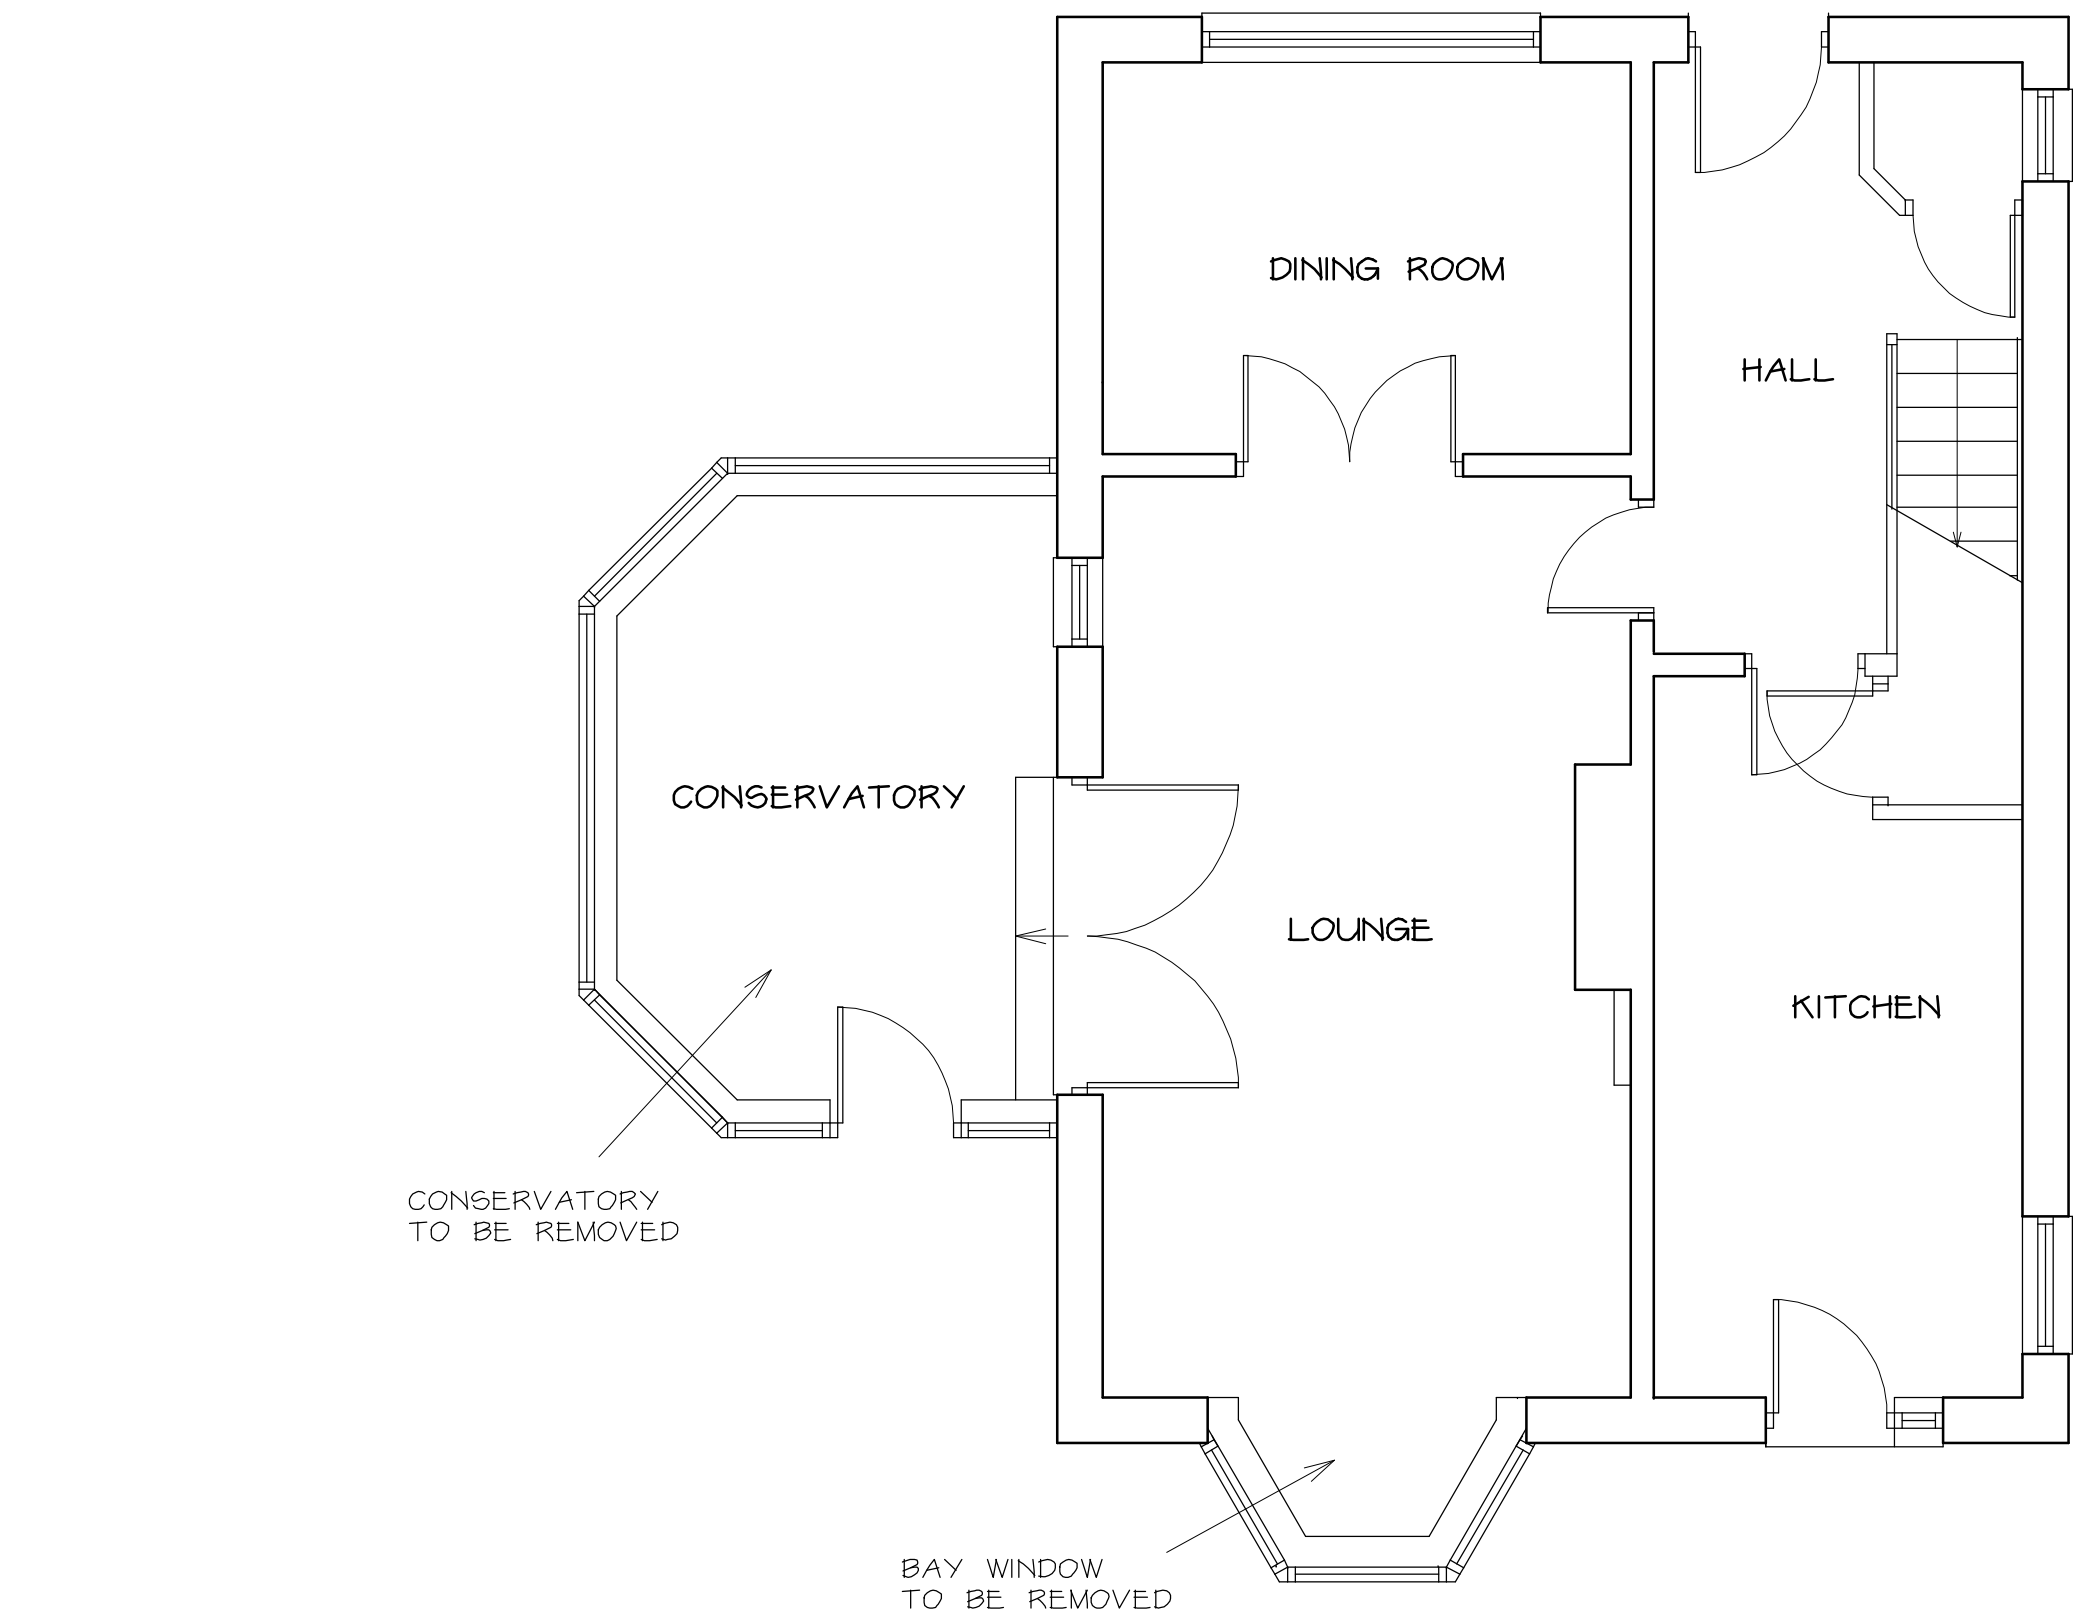

EXISTING GROUND FLOOR PLAN 1 : 50

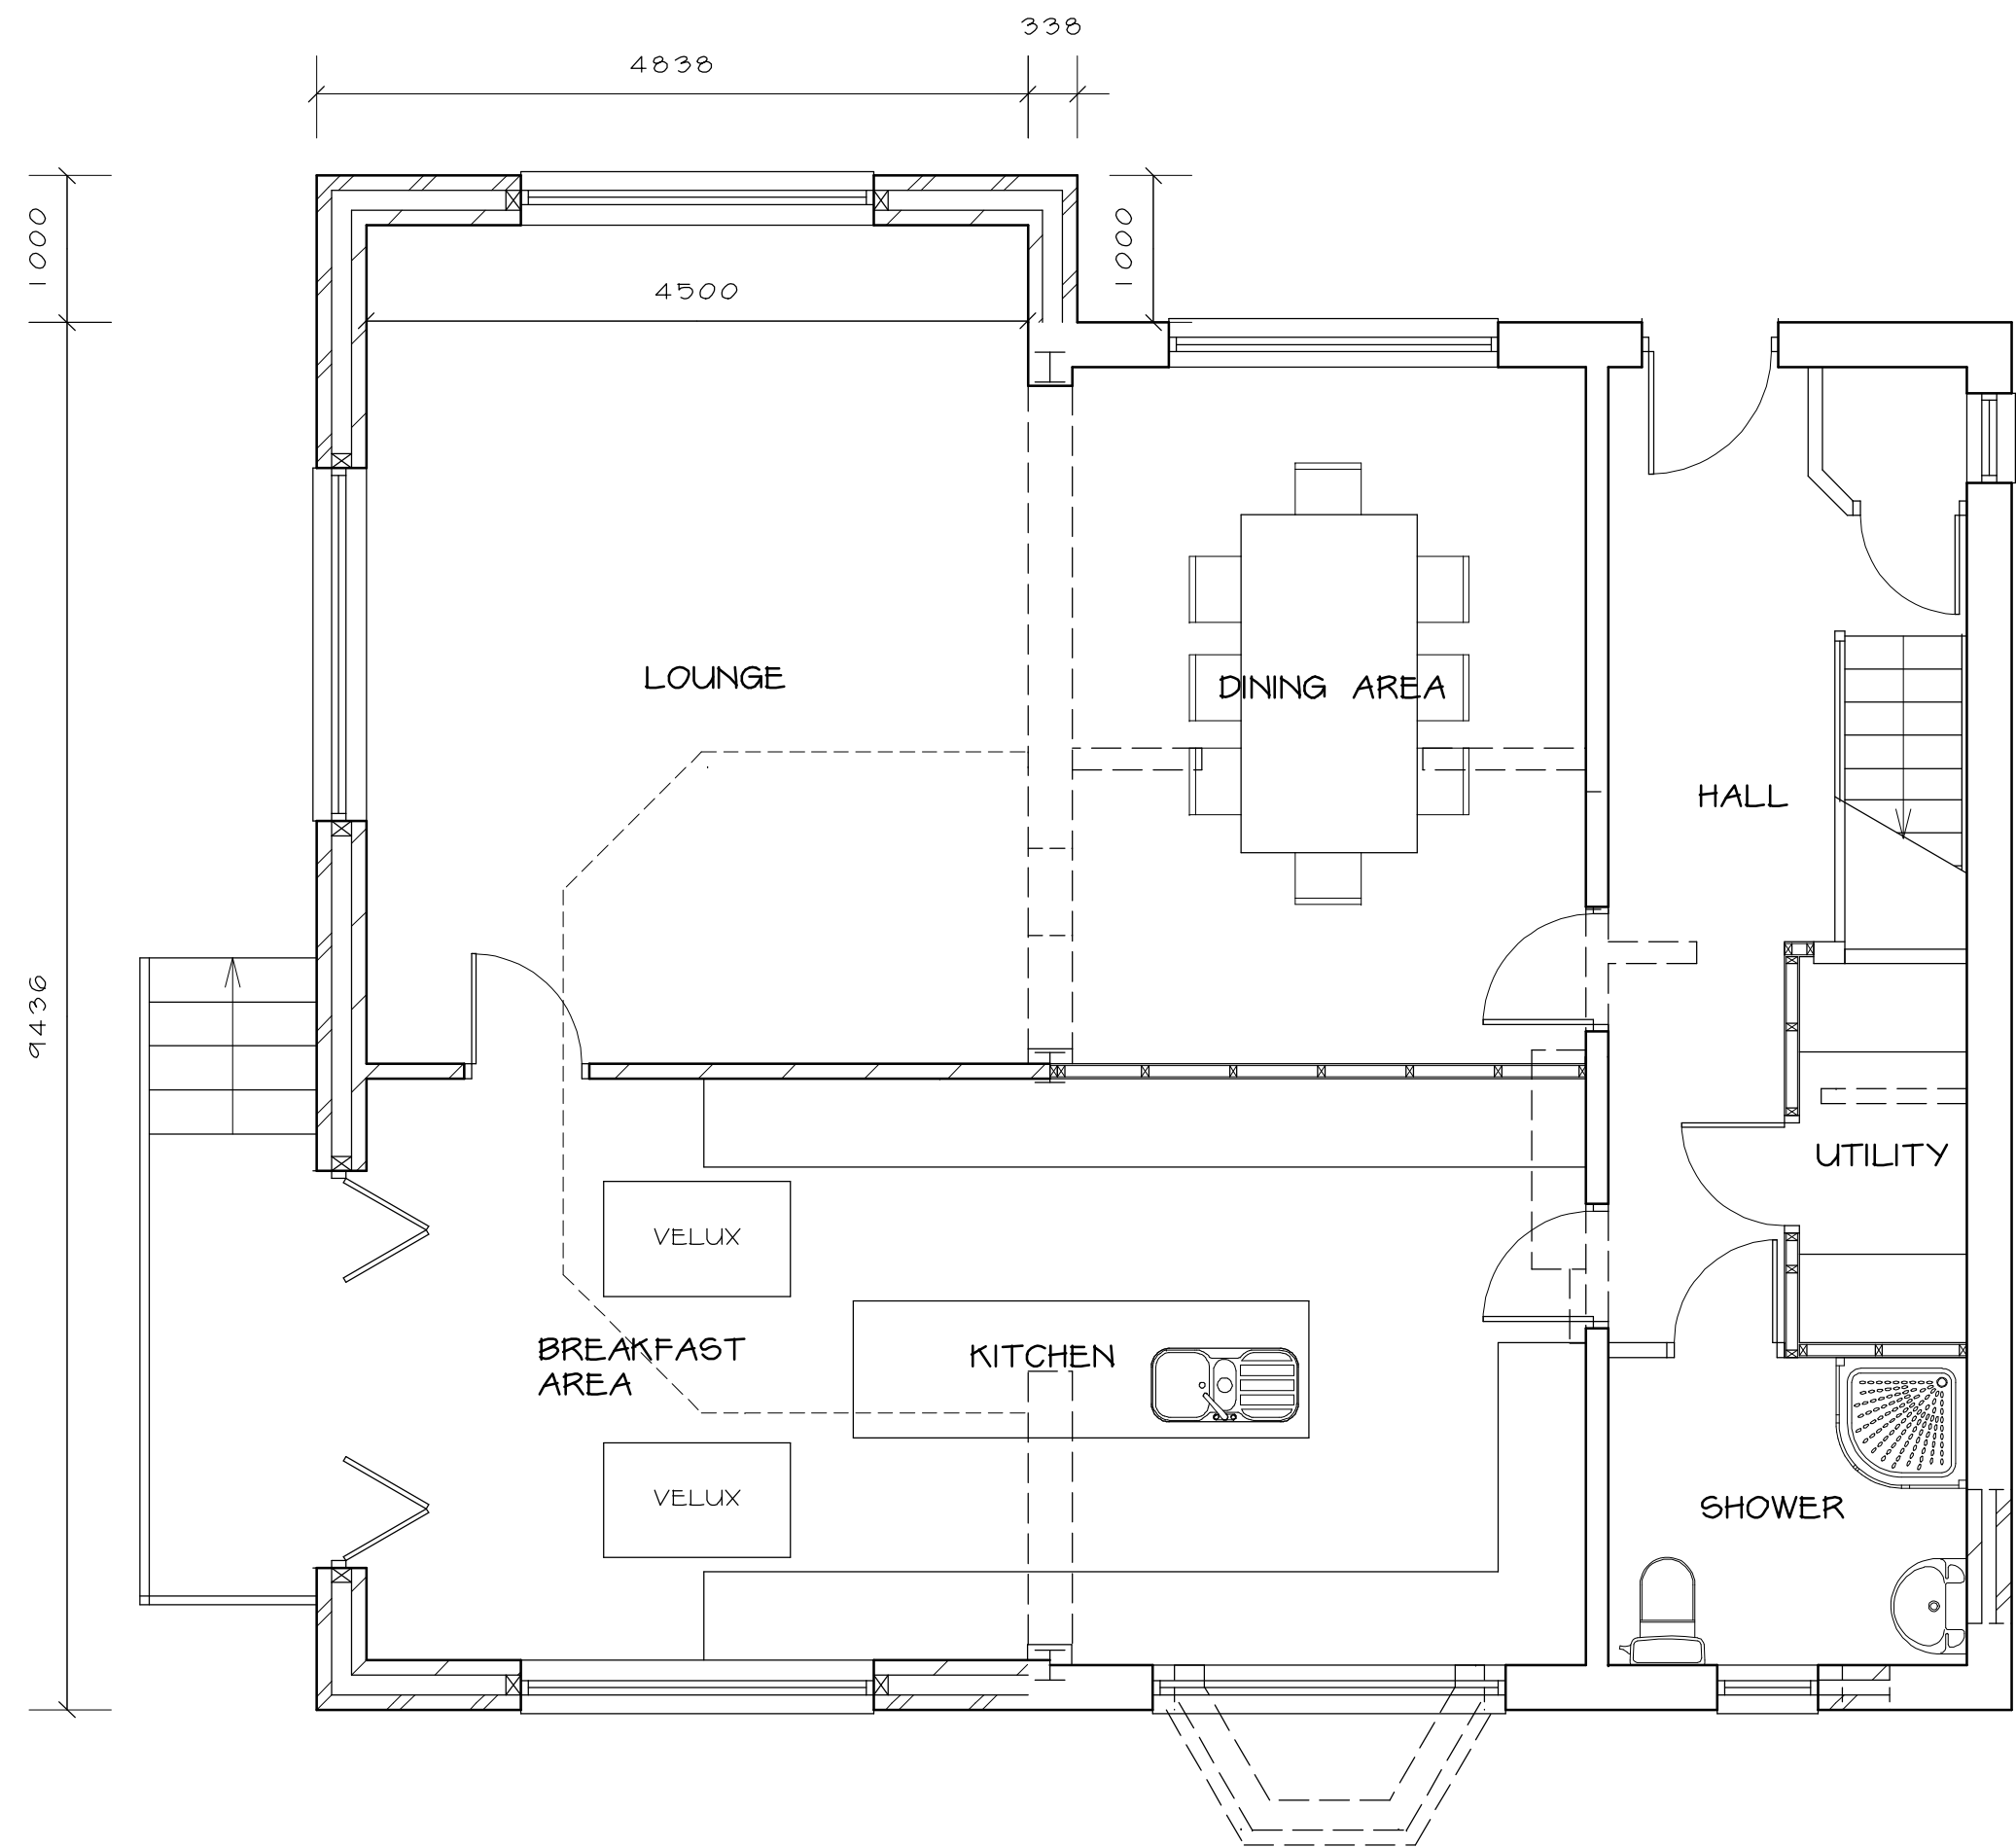


PROPOSED GROUND FLOOR PLAN 1 : 50




EXISTING ELEVATIONS 1 : 100



PROPOSED ELEVATIONS 1 : 100

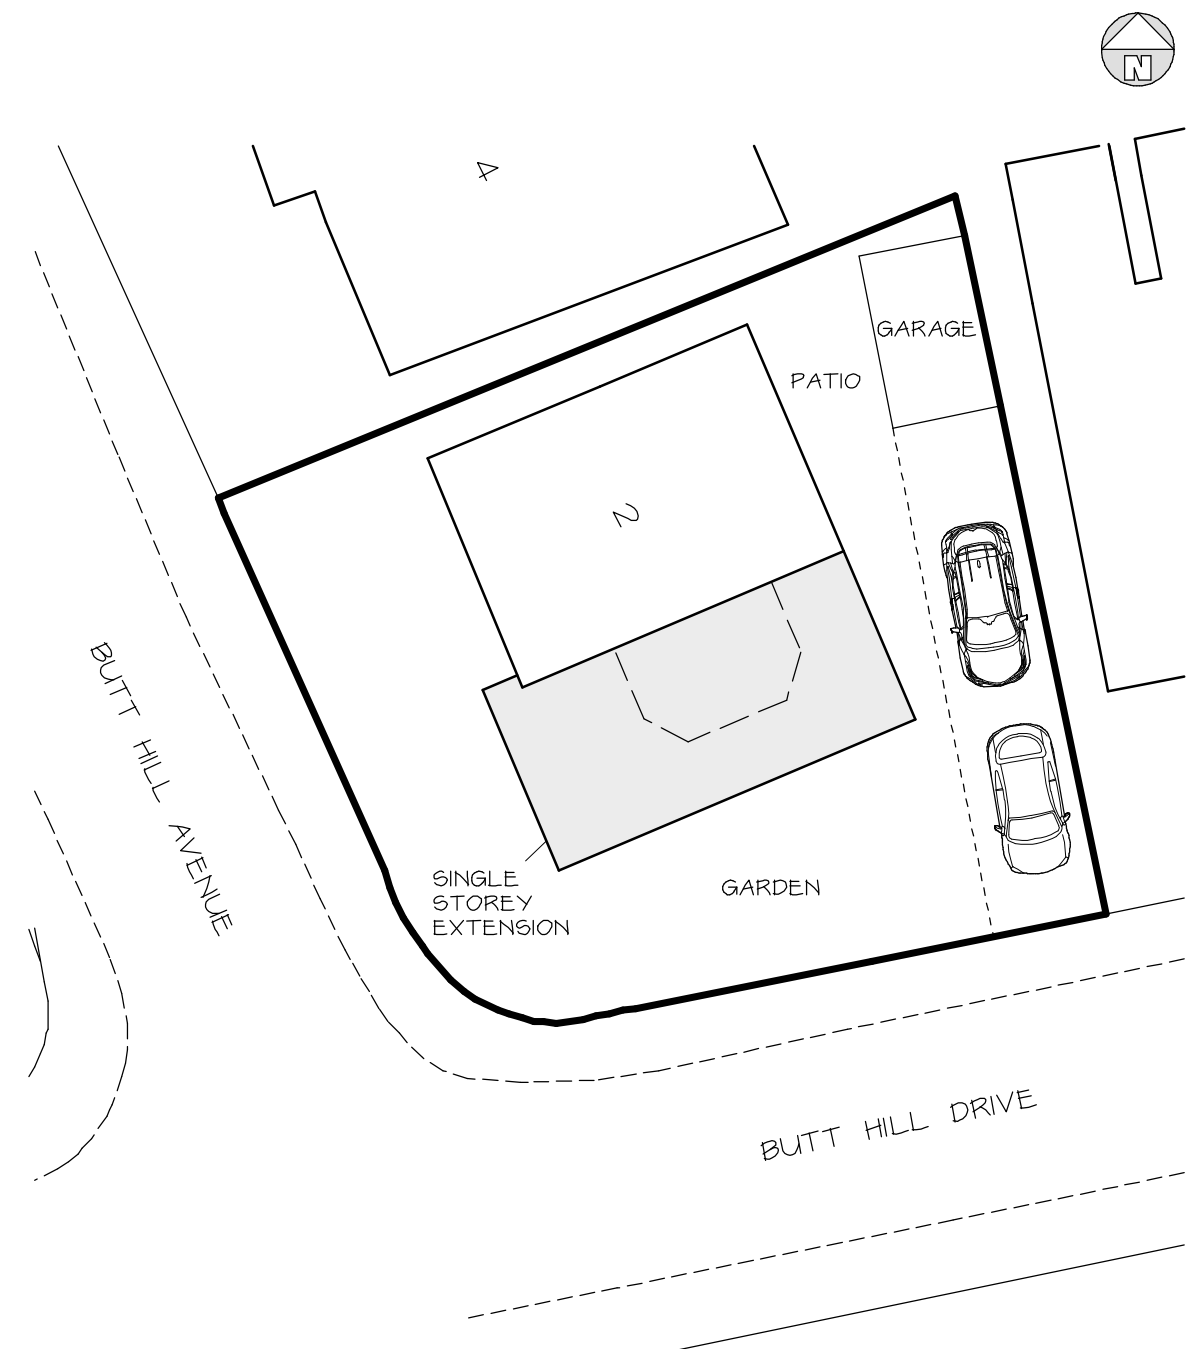

SITE PLAN 1 : 200

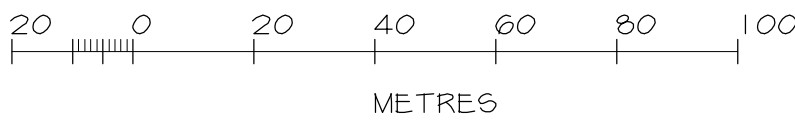

LOCATION PLAN 1 : 1250

MATERIALS
ROOF - SMOOTH GREY CONCRETE ROOF TILES TO MATCH MAIN ROOF TILES
EXTERNAL WALLS - BRICKWORK TO MATCH EXISTING BRICKWORK. VERTICAL TILE HANGING TO REAR GABLE WITH ROOF TILES SIMILAR COLOUR TO MAIN ROOF TILES.

Telephone 0161 643 2422

Northside Plans Ltd

Planning and Building Design

116 Simister Lane Prestwich Manchester M25 2SB

Project

SINGLE STOREY SIDE EXTENSION
2 BUTT HILL AVENUE
PRESTWICH

Title

FLOOR PLANS, ELEVATIONS AND
SITE PLAN

Scale 1:50 1:100 1:200 (A1) Date 06/2024
Drawn by NIGEL TAMS Dwg.no. 2BHA/1