



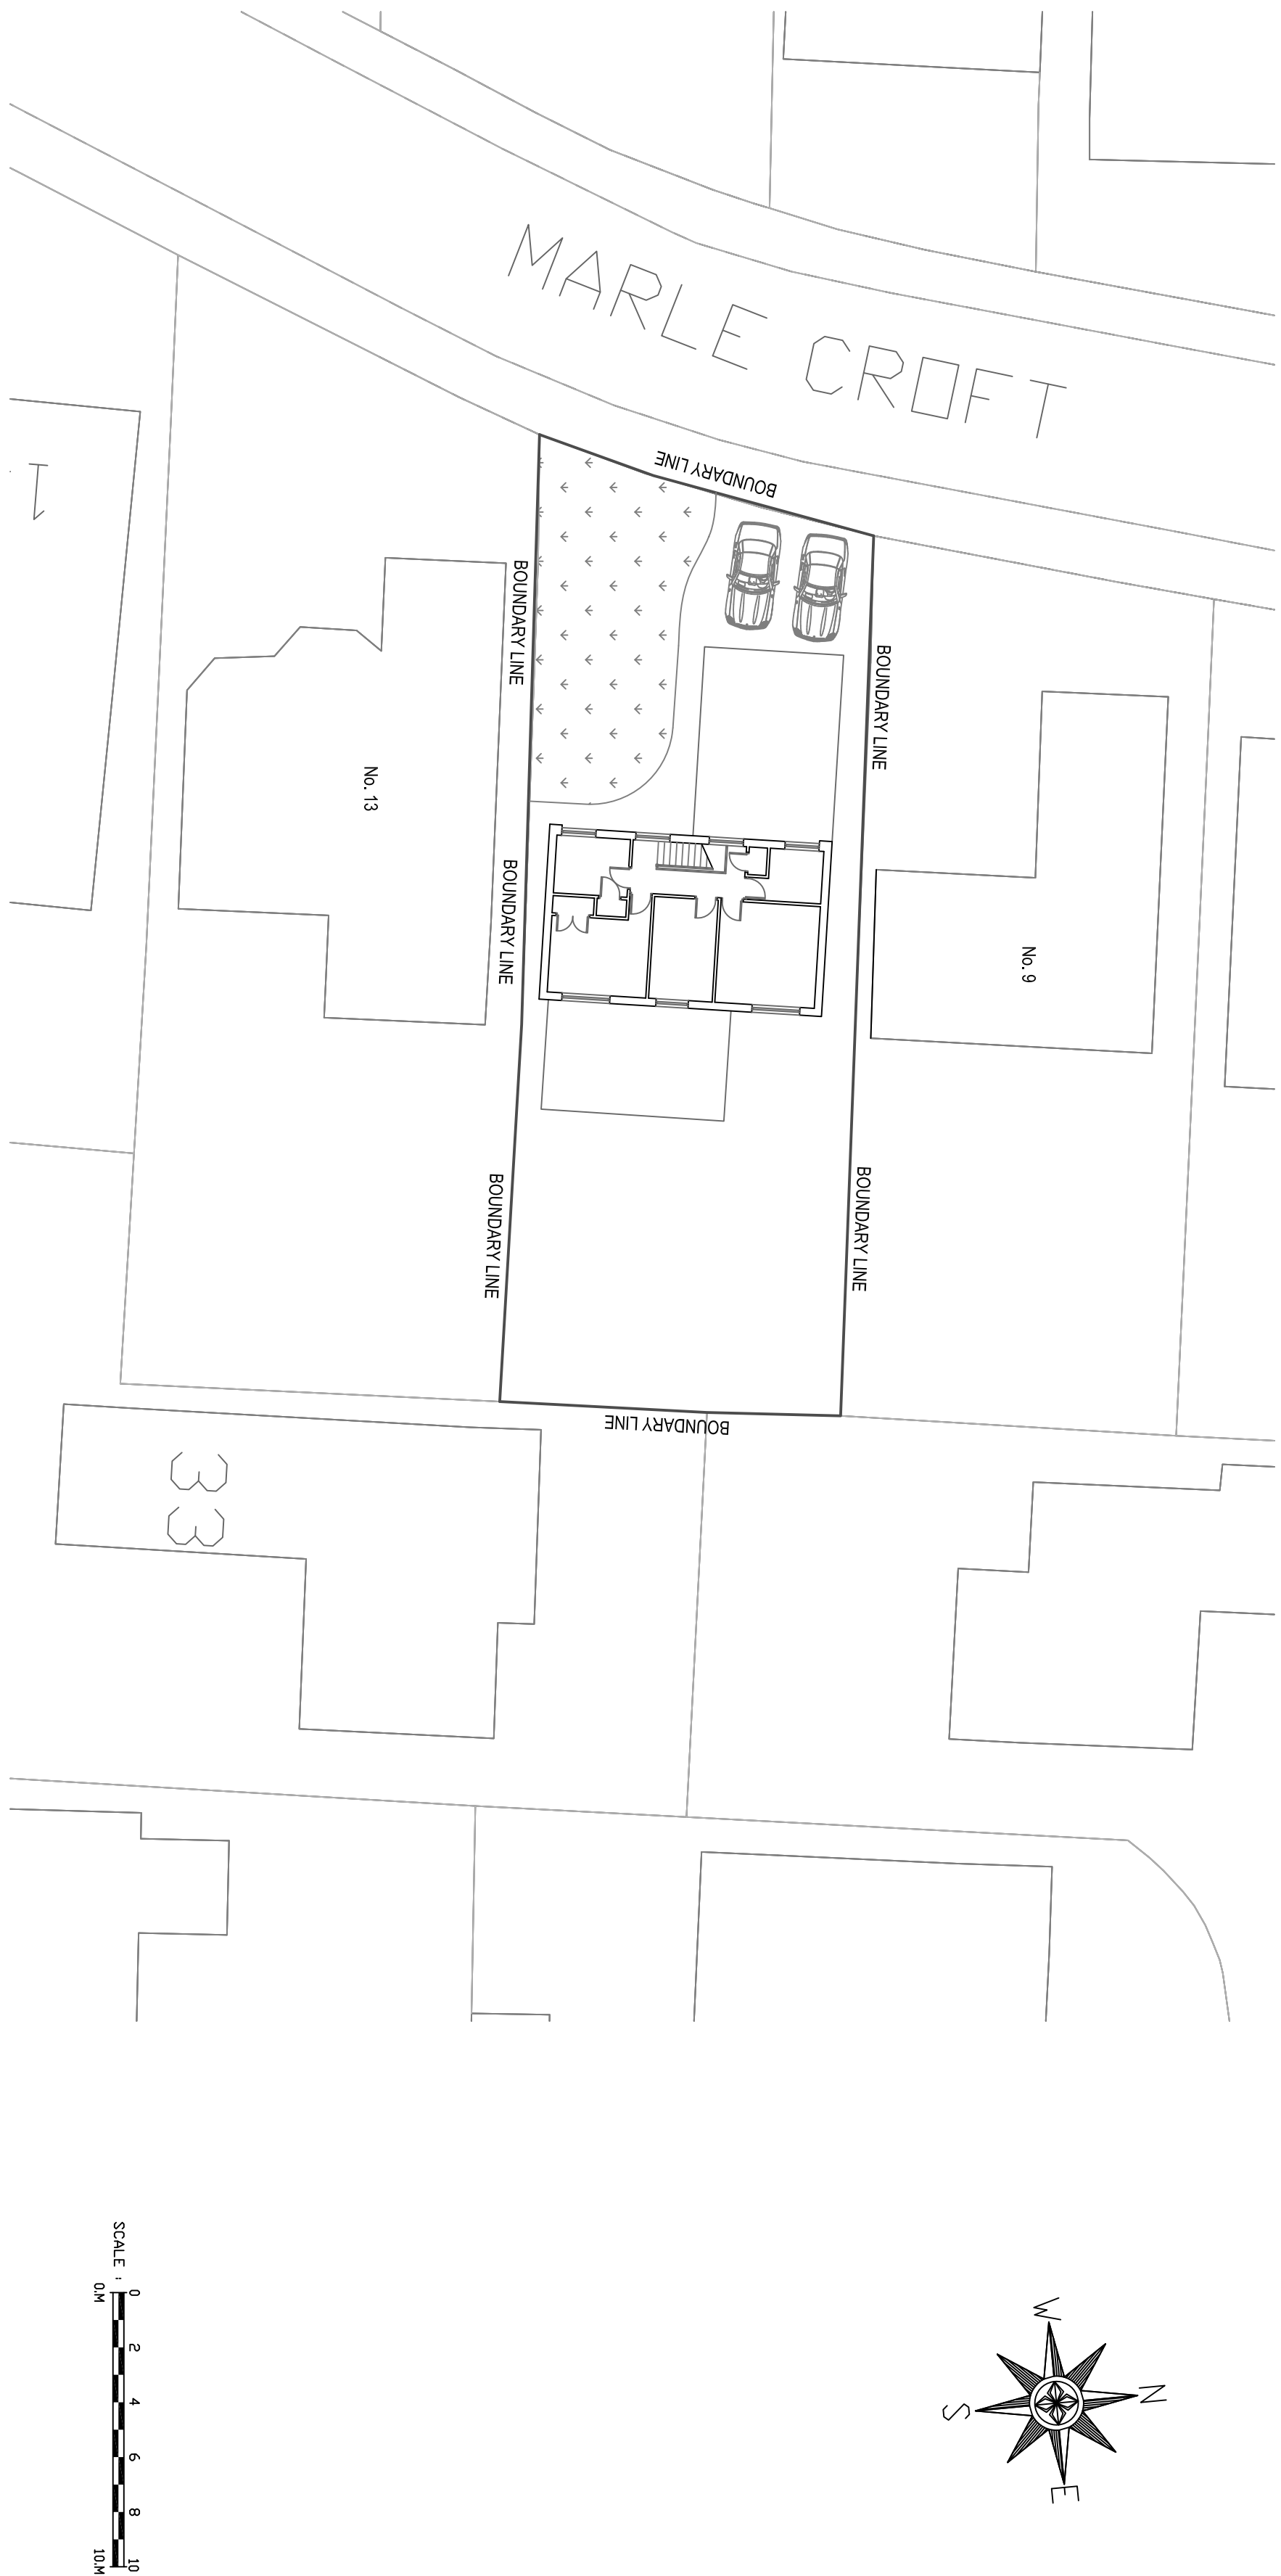

EXISTING SITE PLAN 1:200

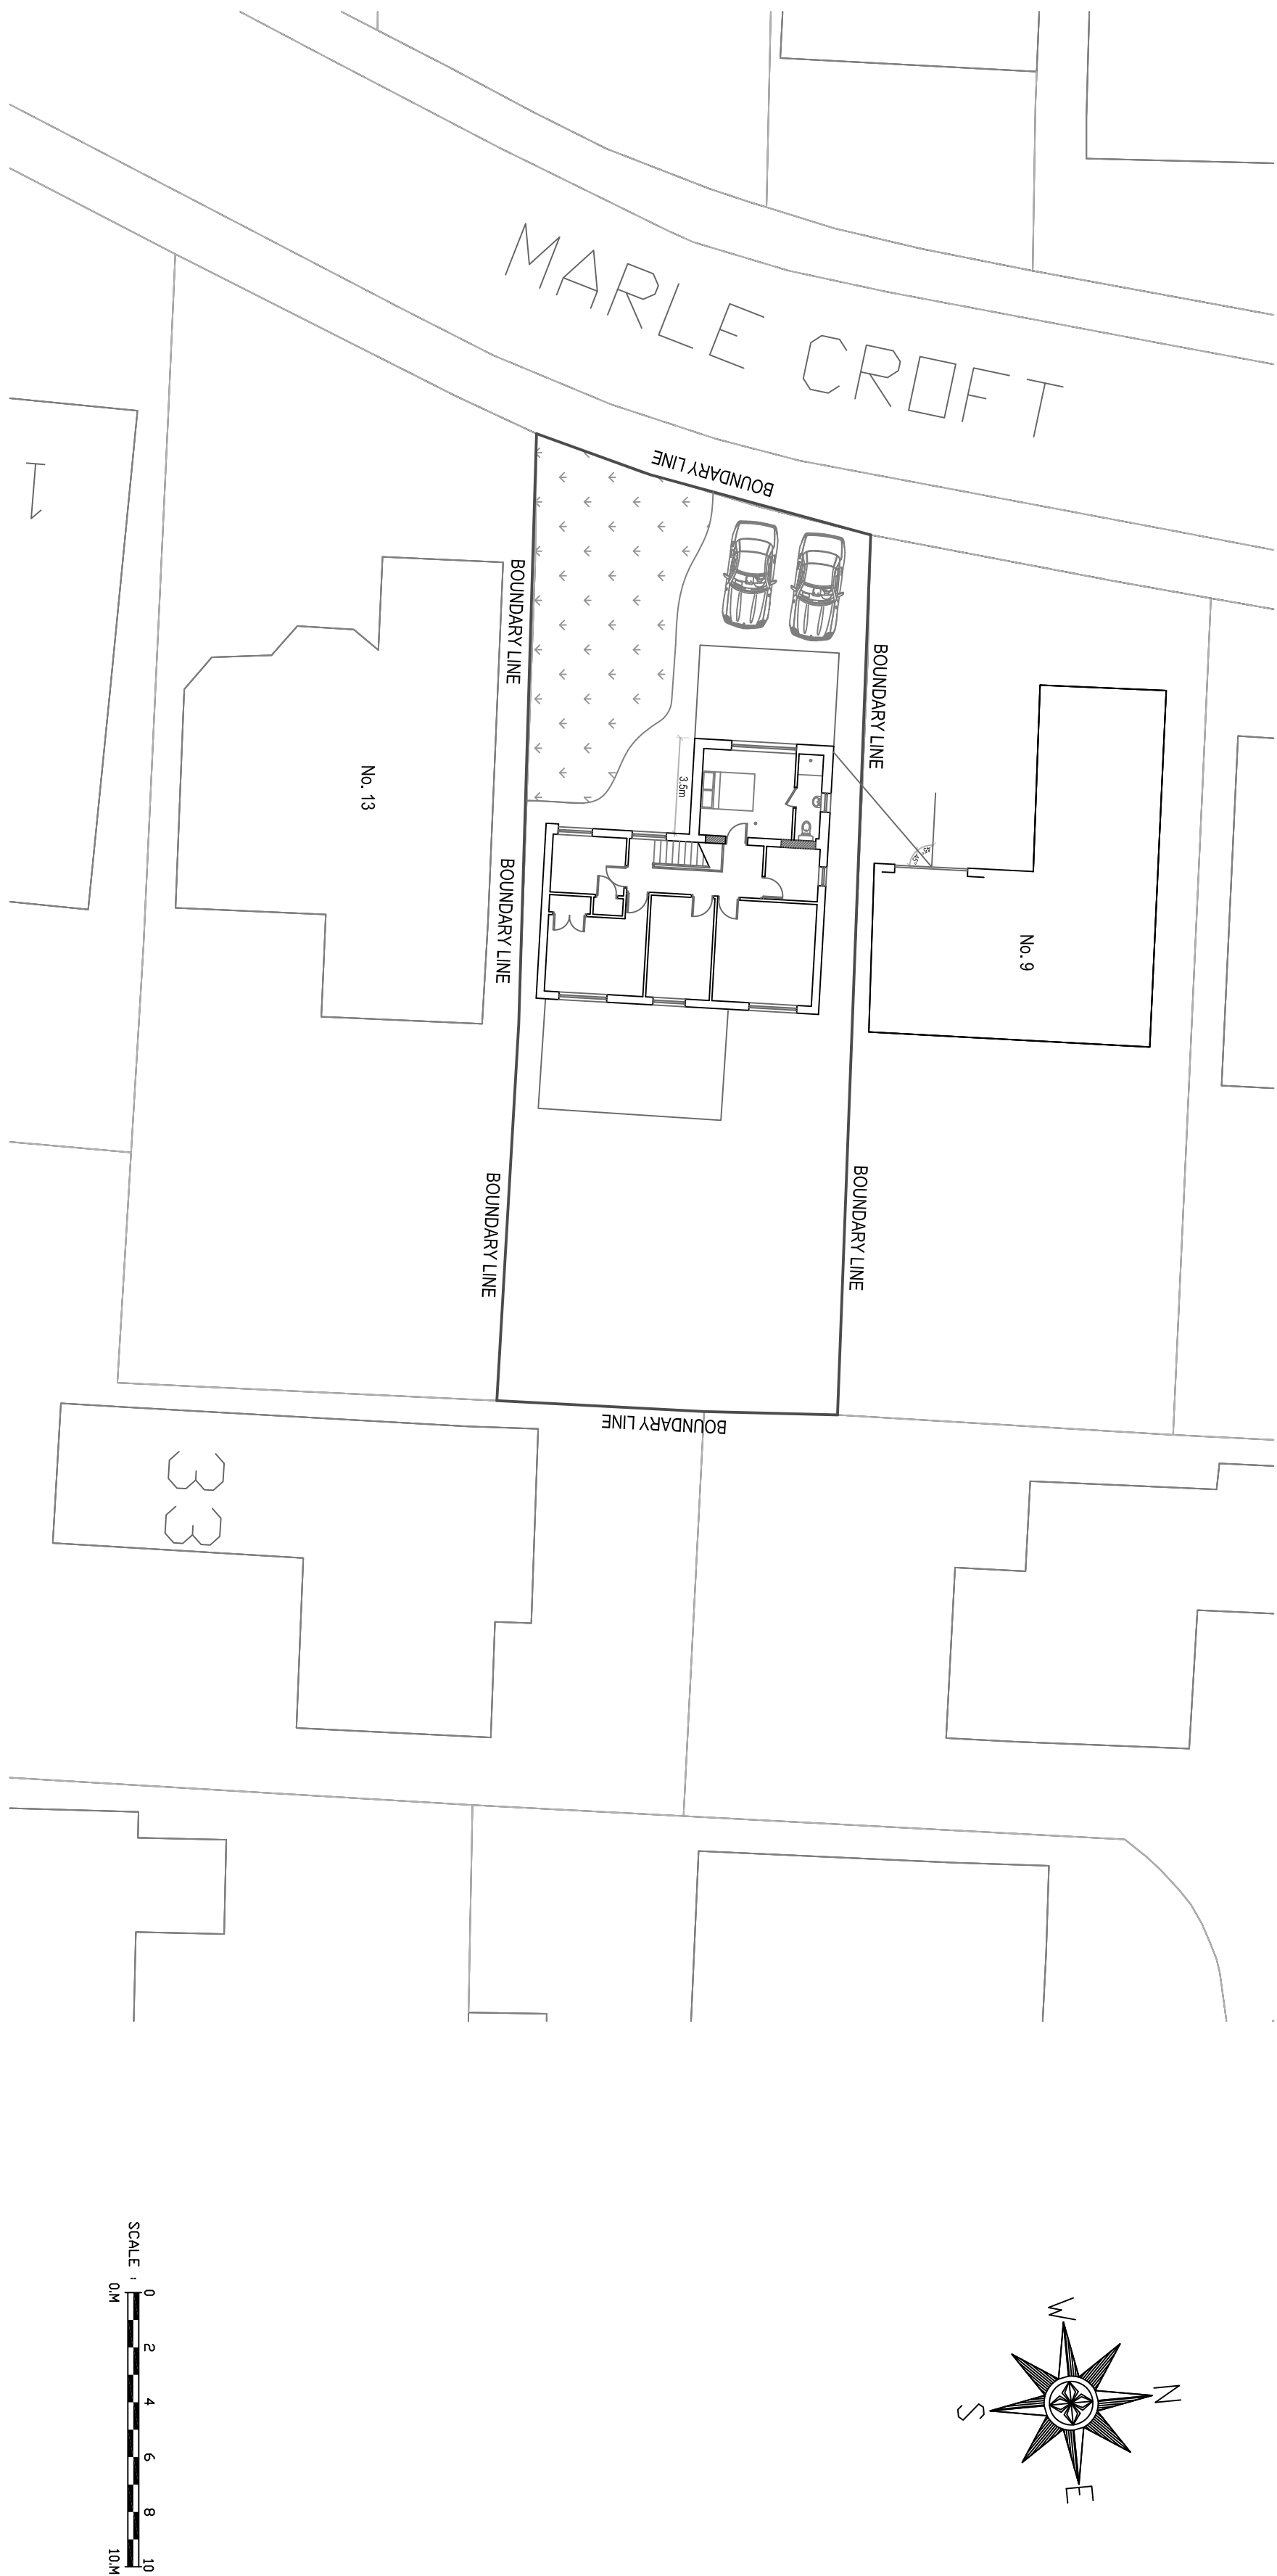

PROPOSED SITE PLAN 1:200

REV A, 45 degree added
11 Marle Croft Whitefield M45 7NB
Existing & Proposed Site Plans
Drawn: CDW Scale: 1:200 @ A1 Date: March 2024
2611_WHL_06_Planning_Rev_A