


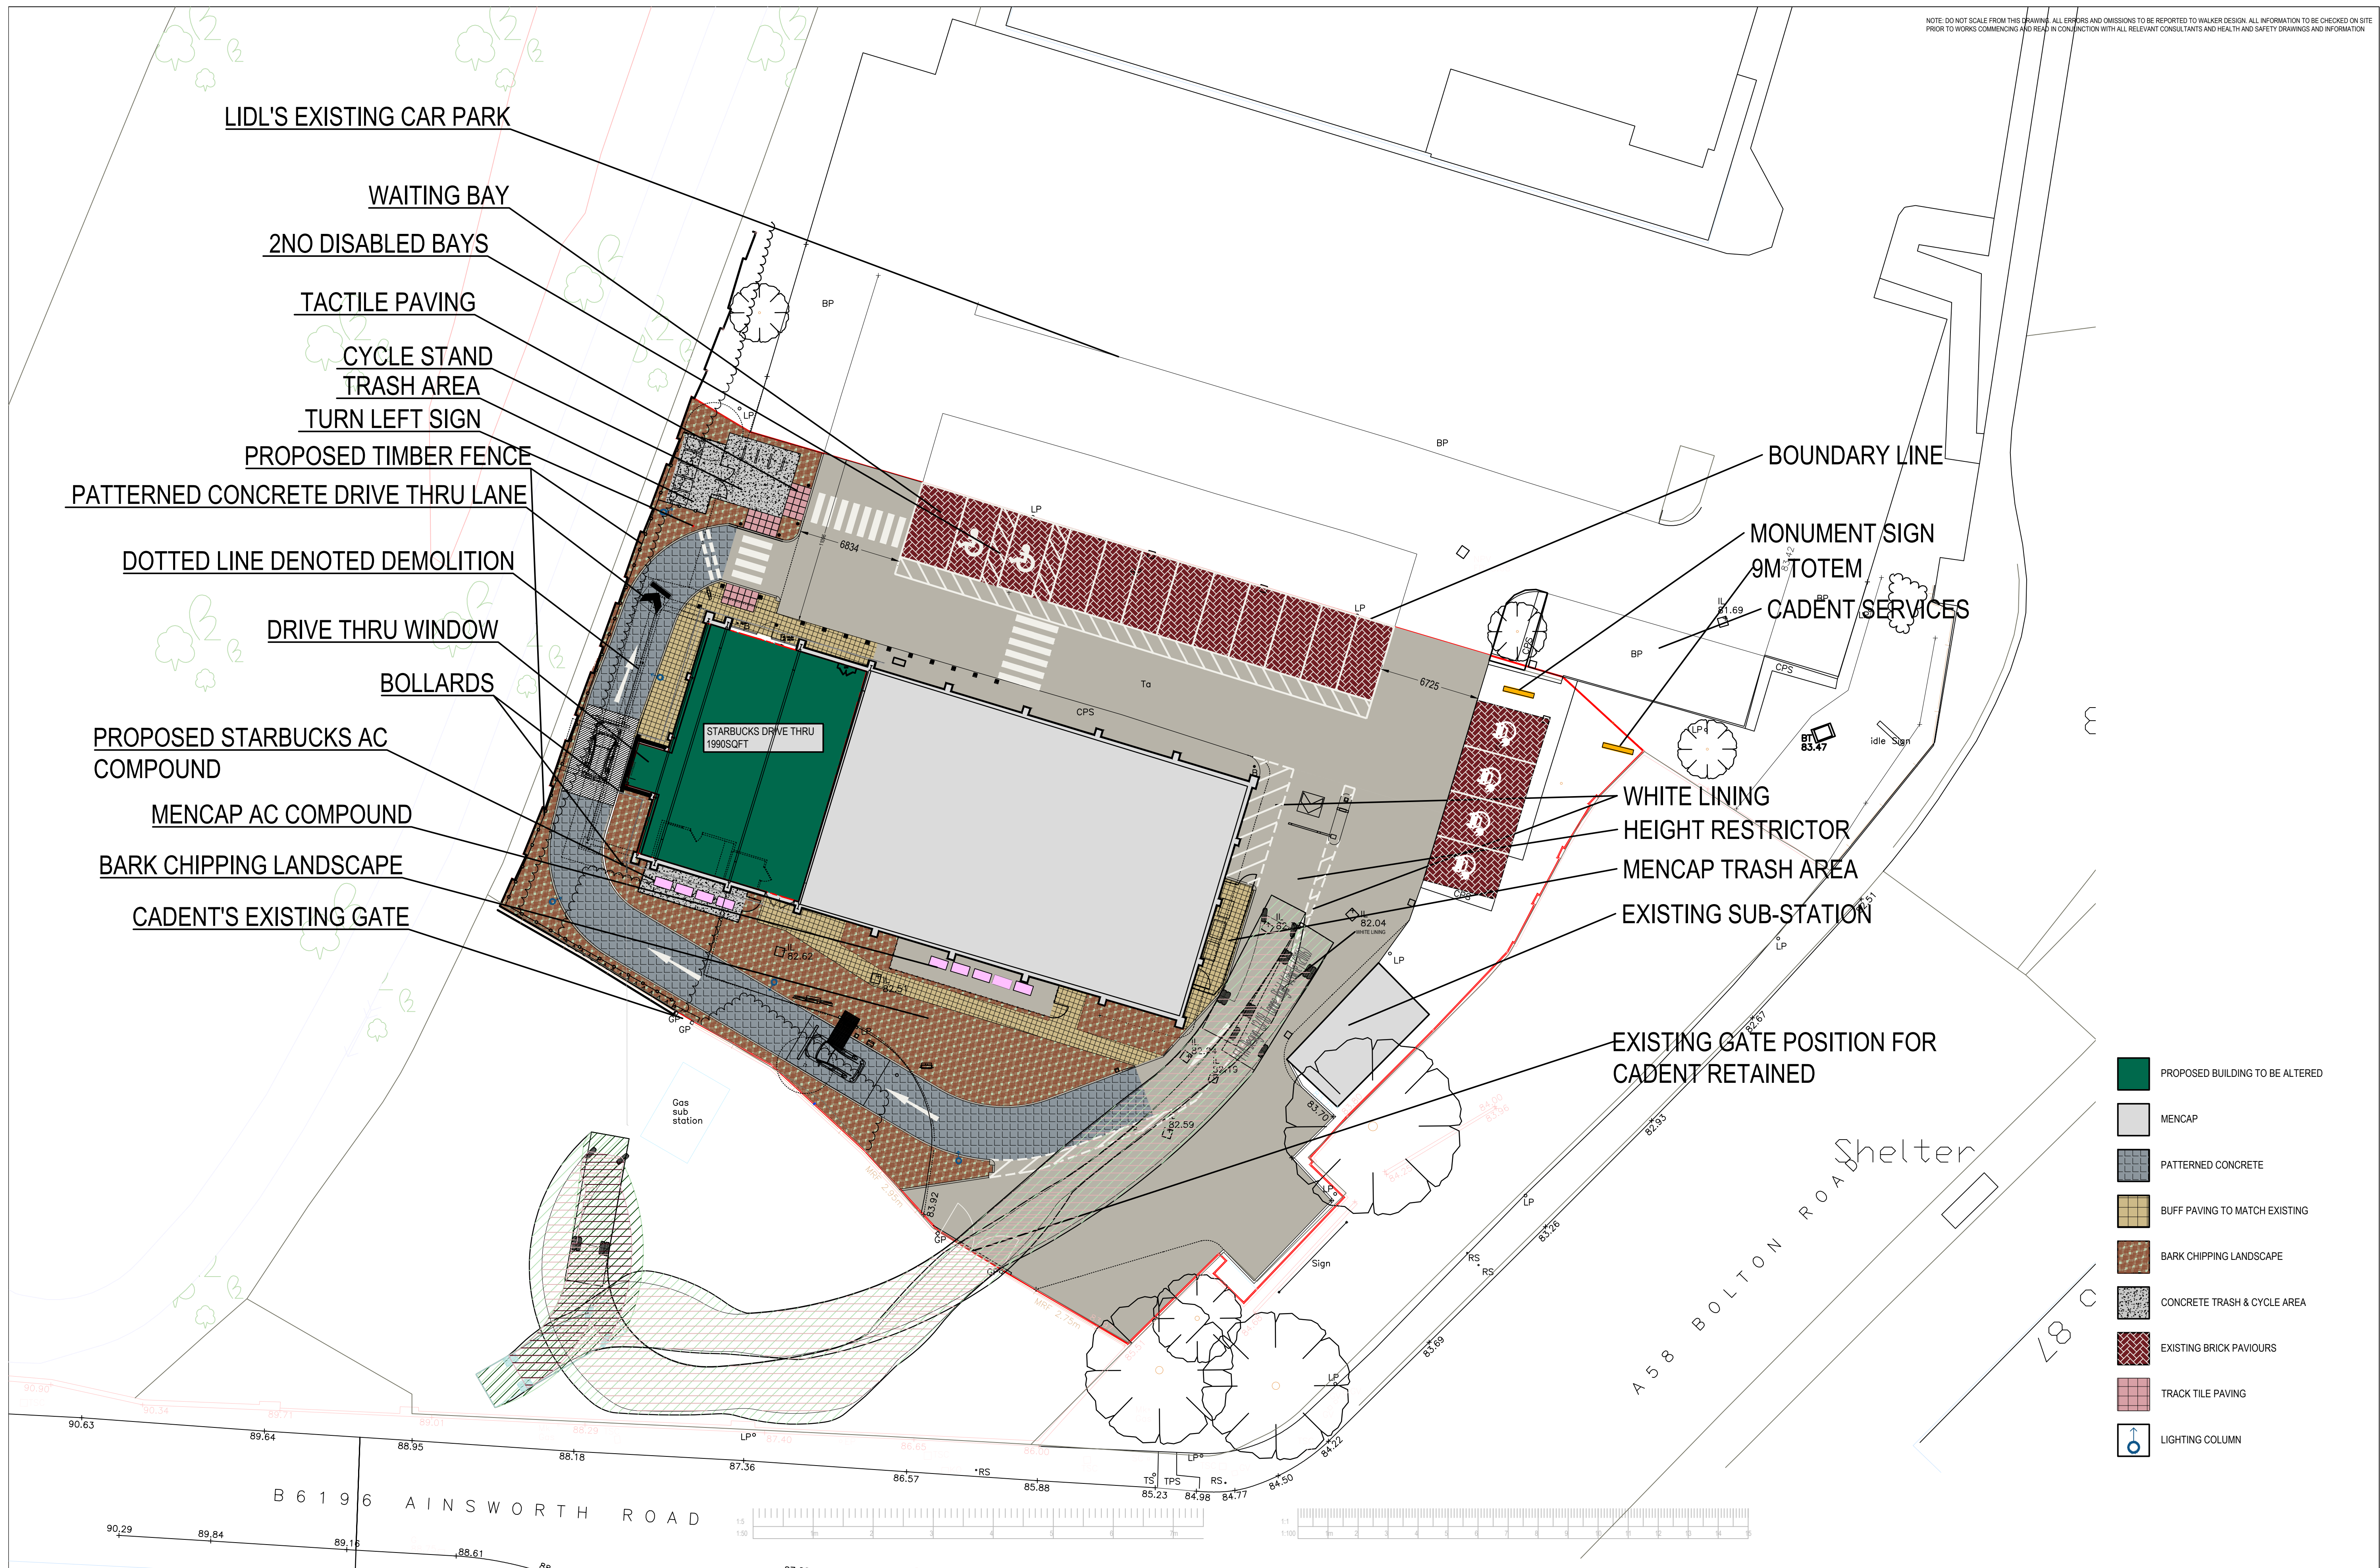

LION SHARE PROPERTIES LTD
CLIENT

UNIT 2 VICTORIA RETAIL PARK
BURY
PROJECT

PROPOSED SITE PLAN
TITLE

2418.P.103.J
DRAWING NO.

1:200
SCALE@A1
SW
DRAWN