
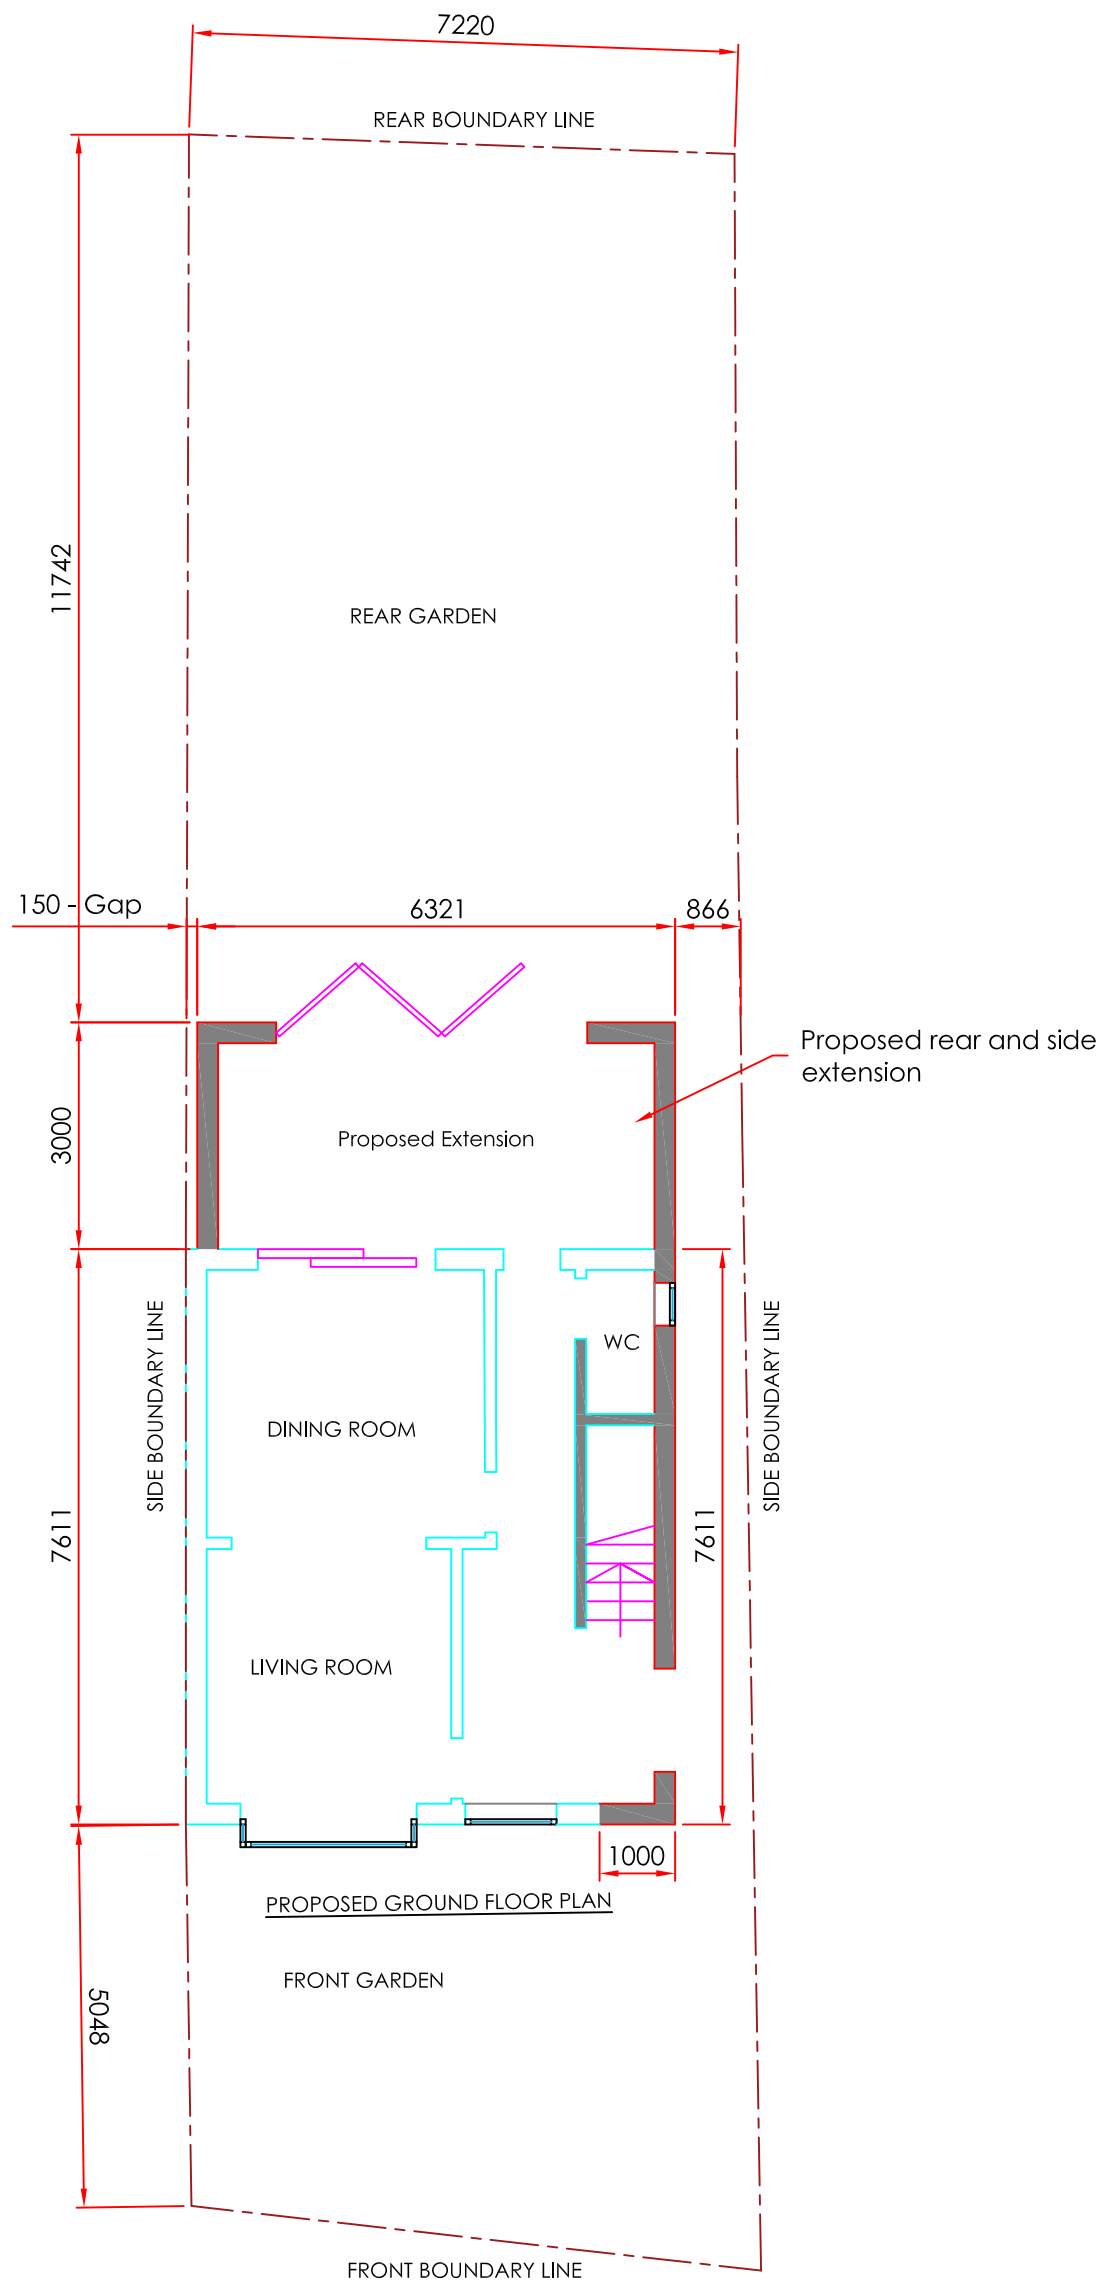


 

11 Farm Lane
Proposed Ground Floor Plan
Scale: 1:100 @ A3