

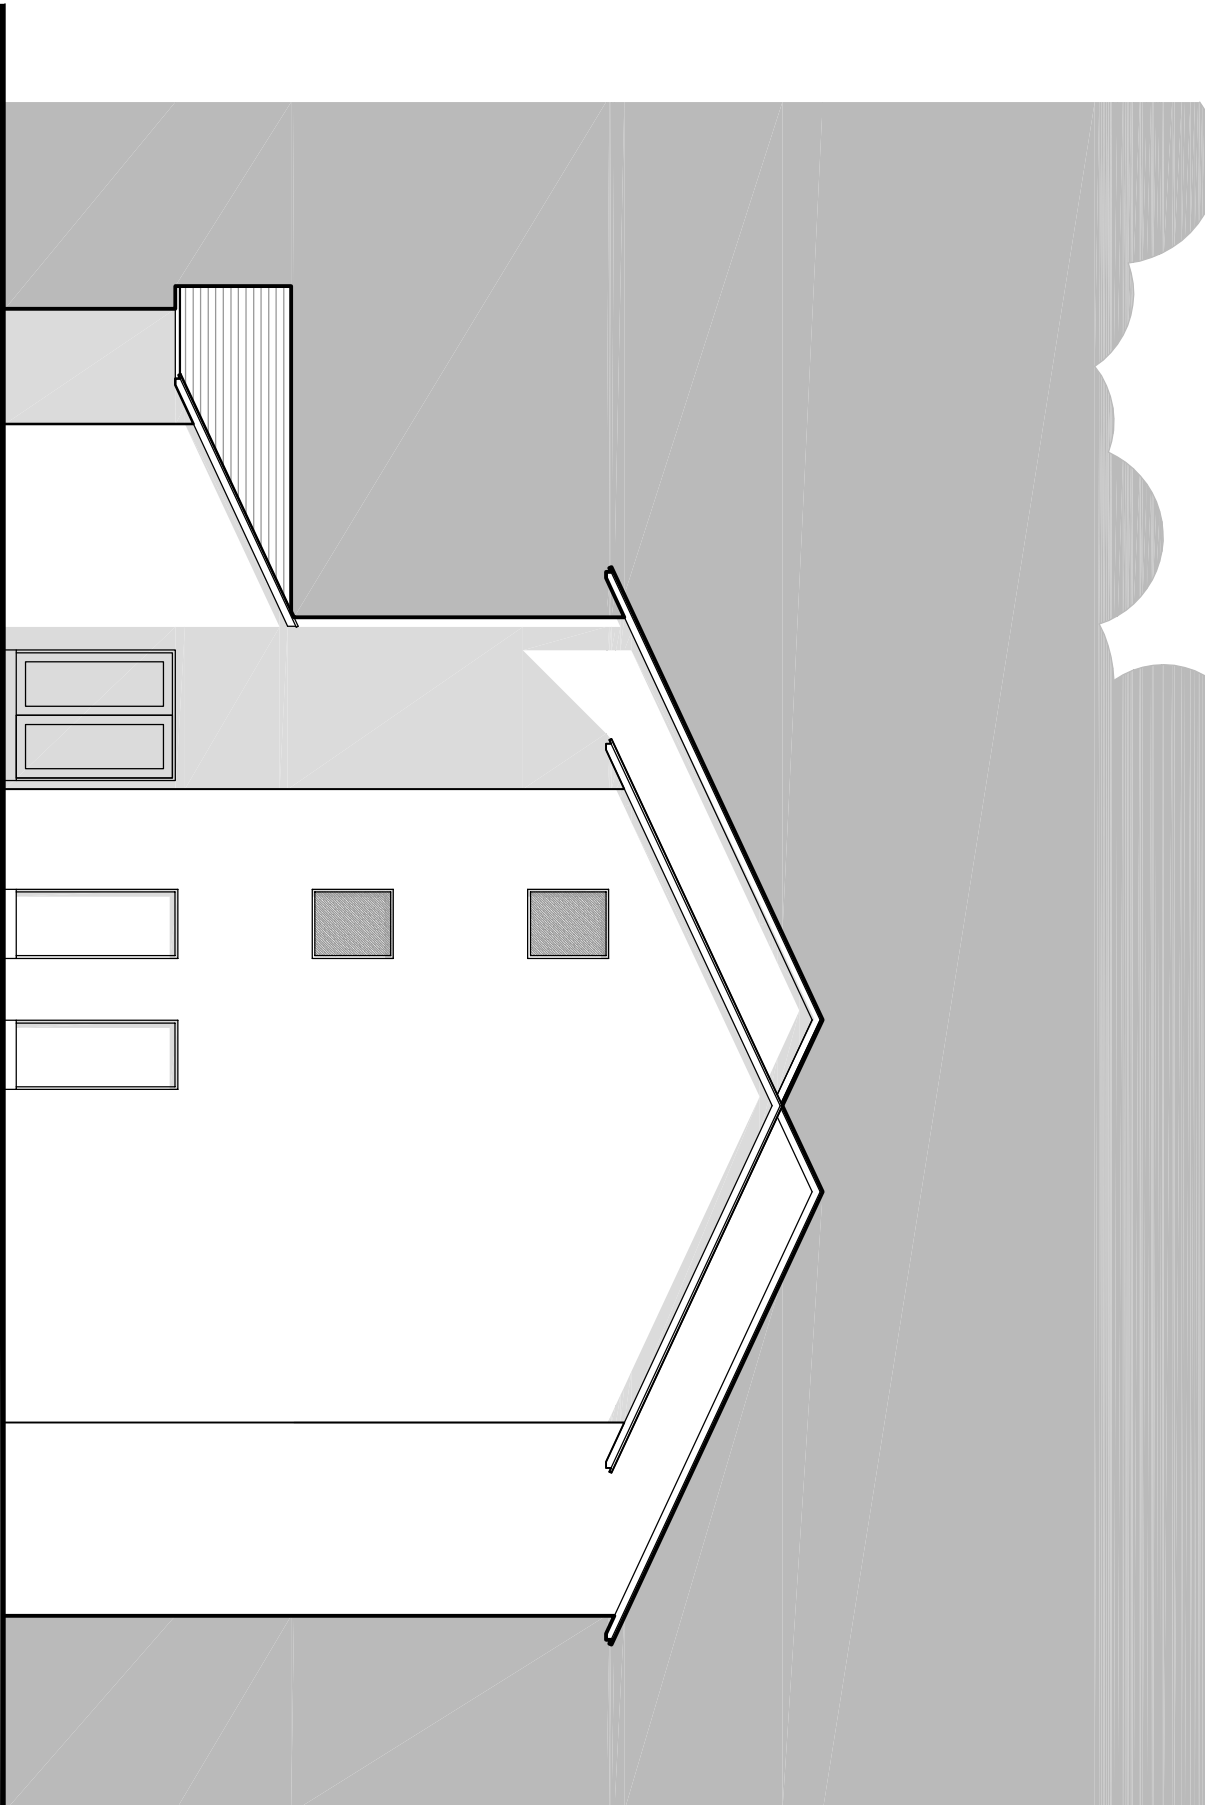




- do not scale dimensions from this drawing
- all dimensions to be checked on-site and
discrepancies to be reported to the architects

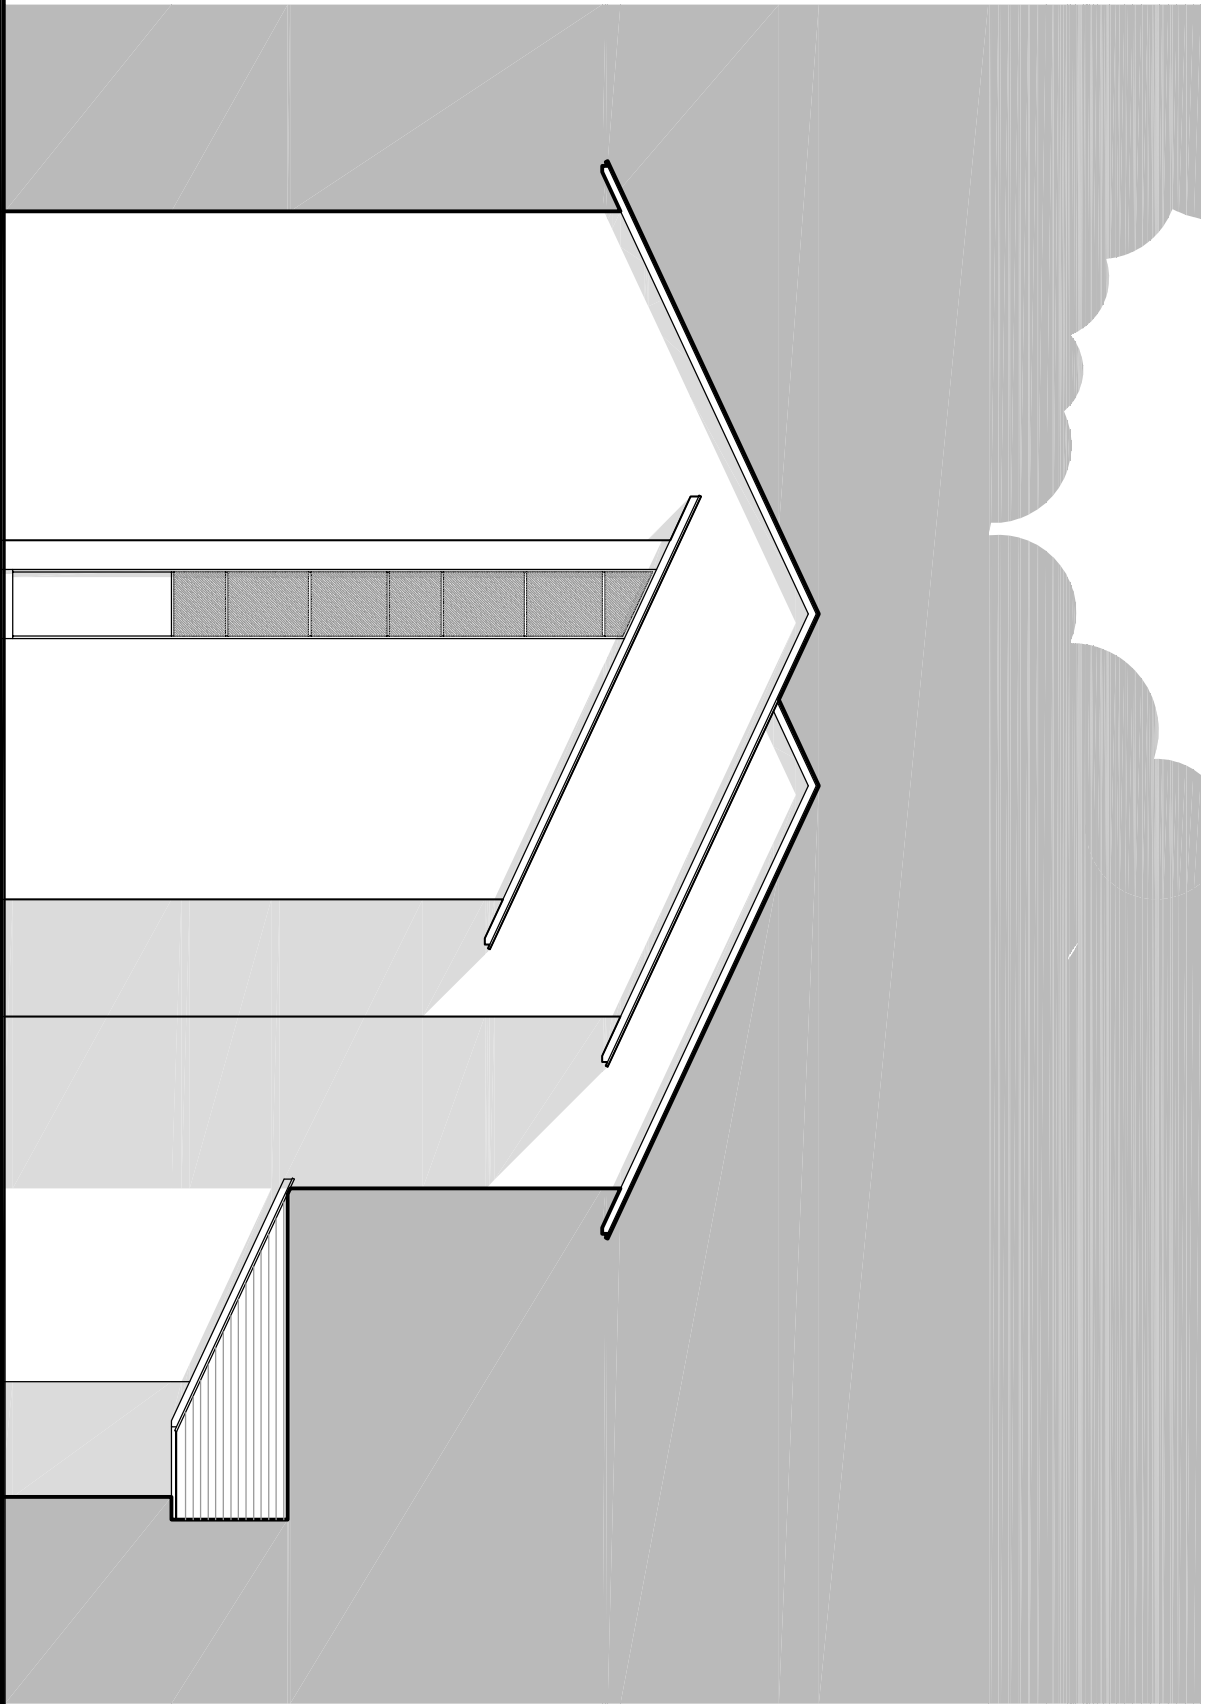


Gable Elevation (east) scale 1:100

 

Gable Elevation (west) scale 1:100

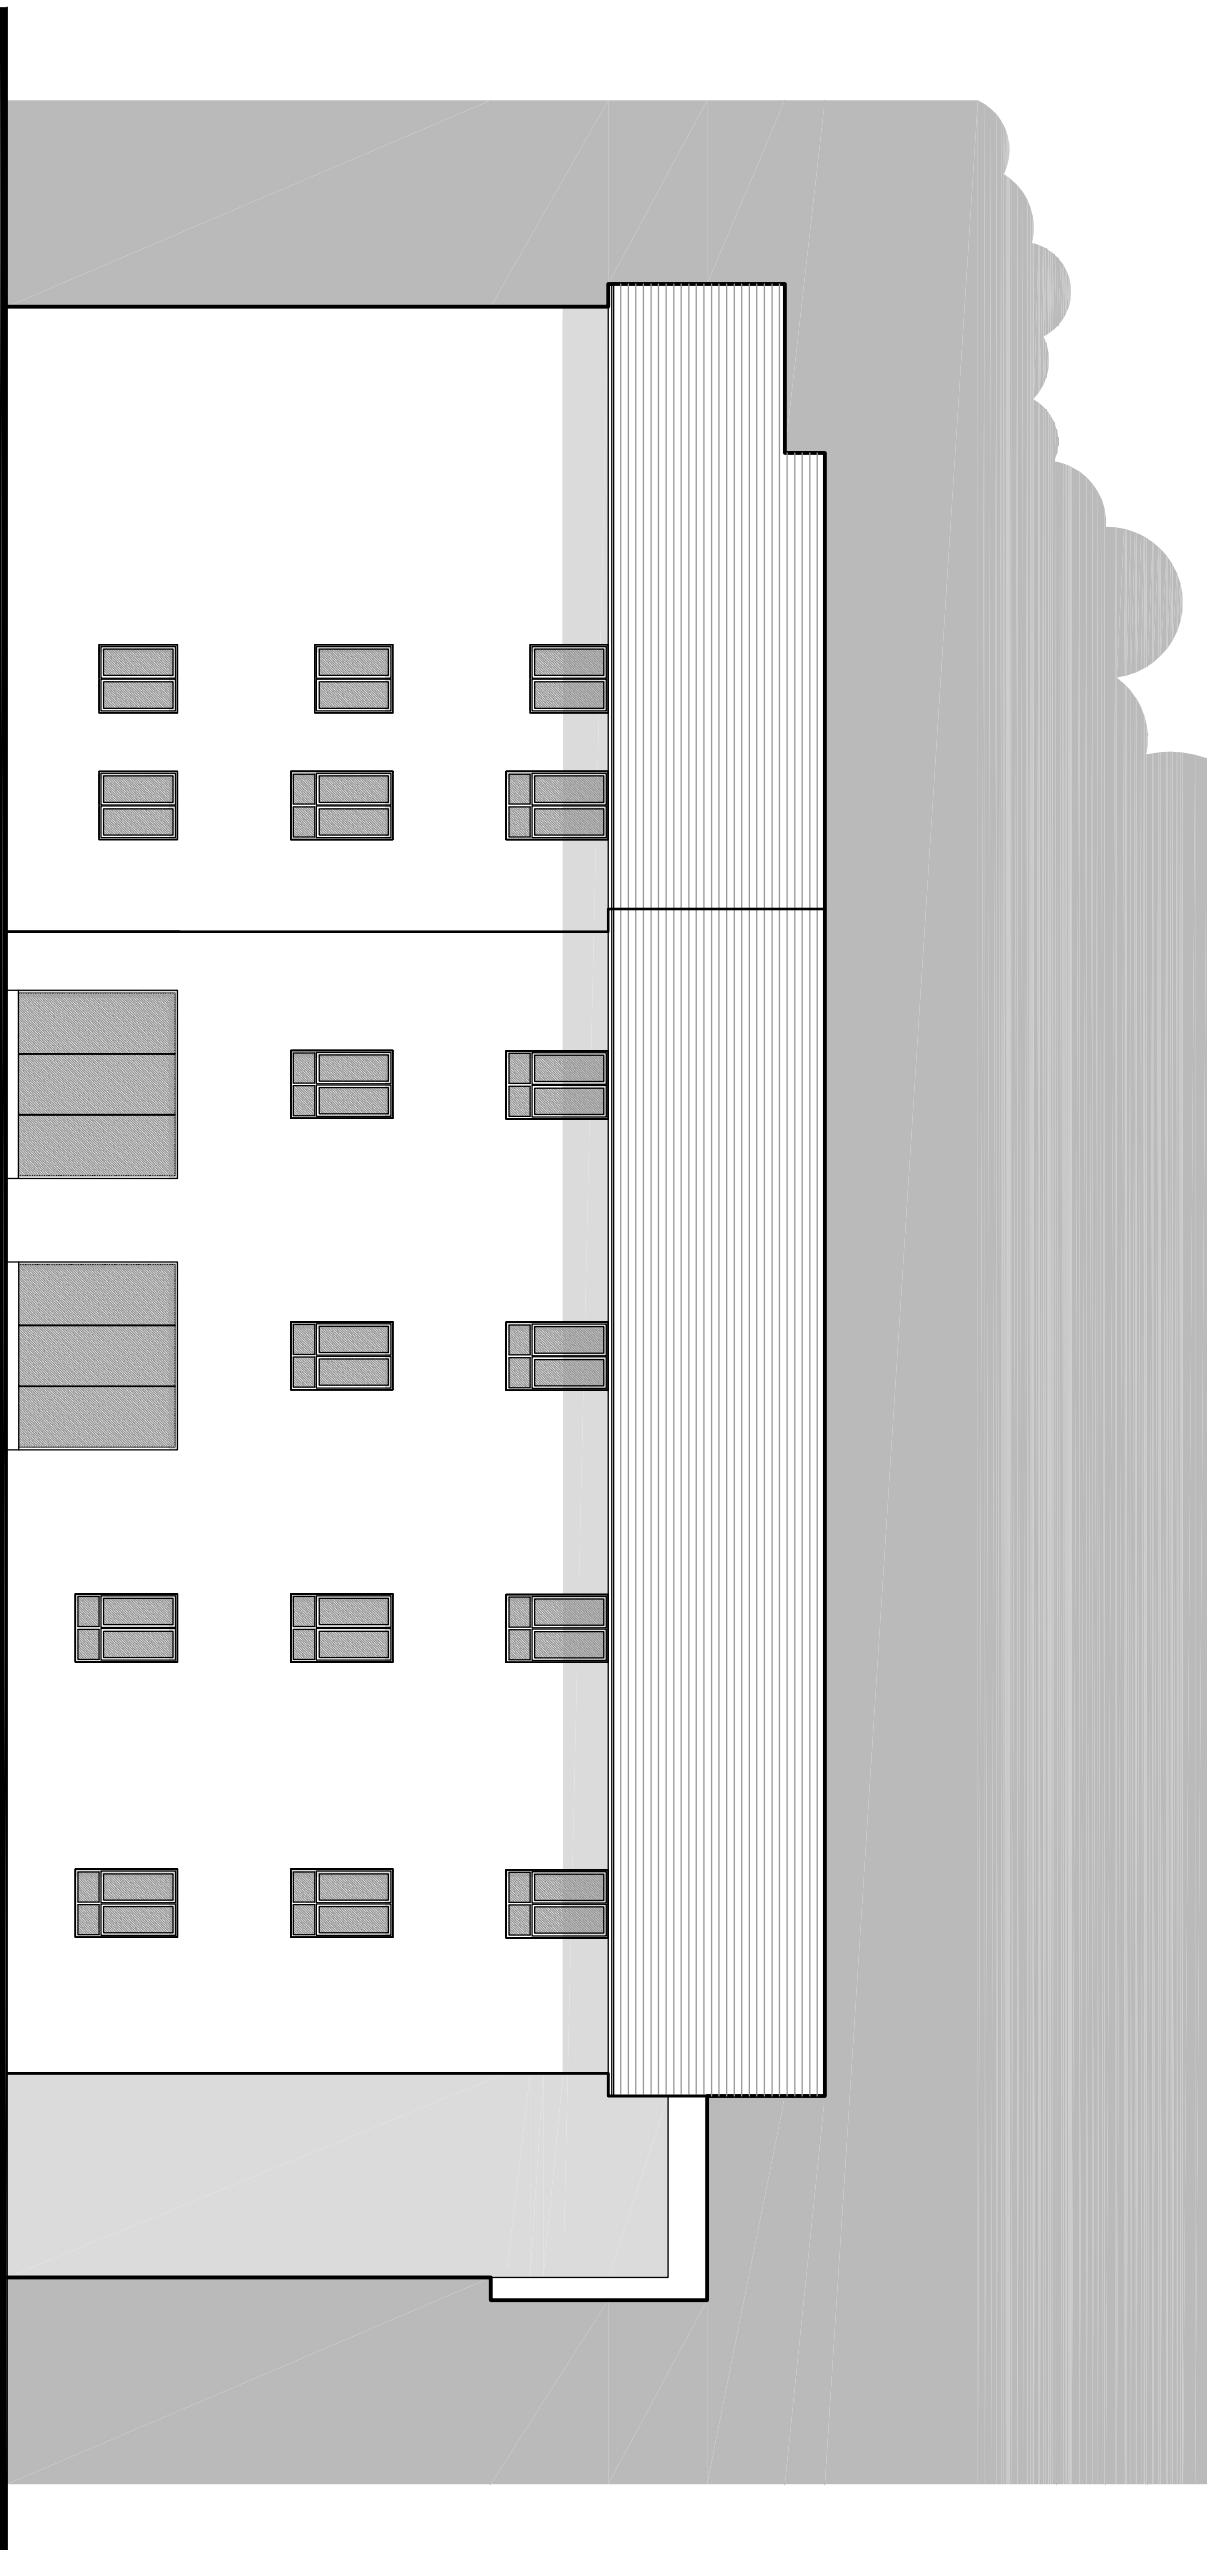 

Rear Elevation scale 1:100

 

client	
project	
Proposed Care Home Orkney Close, Rodcliffe, Manchester M26 2WR	
title	
Rear & Gable Elevations	
drawing number	revision
3443.06	
scale	date
1:100 A1	
drawn by	studs
RH	

fisk
& associates
architects

20 chorley road, swinton, manchester, m27 5aj
t - 0161 793 5300 e - info@fisk.co.uk

