



PROPOSED GROUND FLOOR PLAN

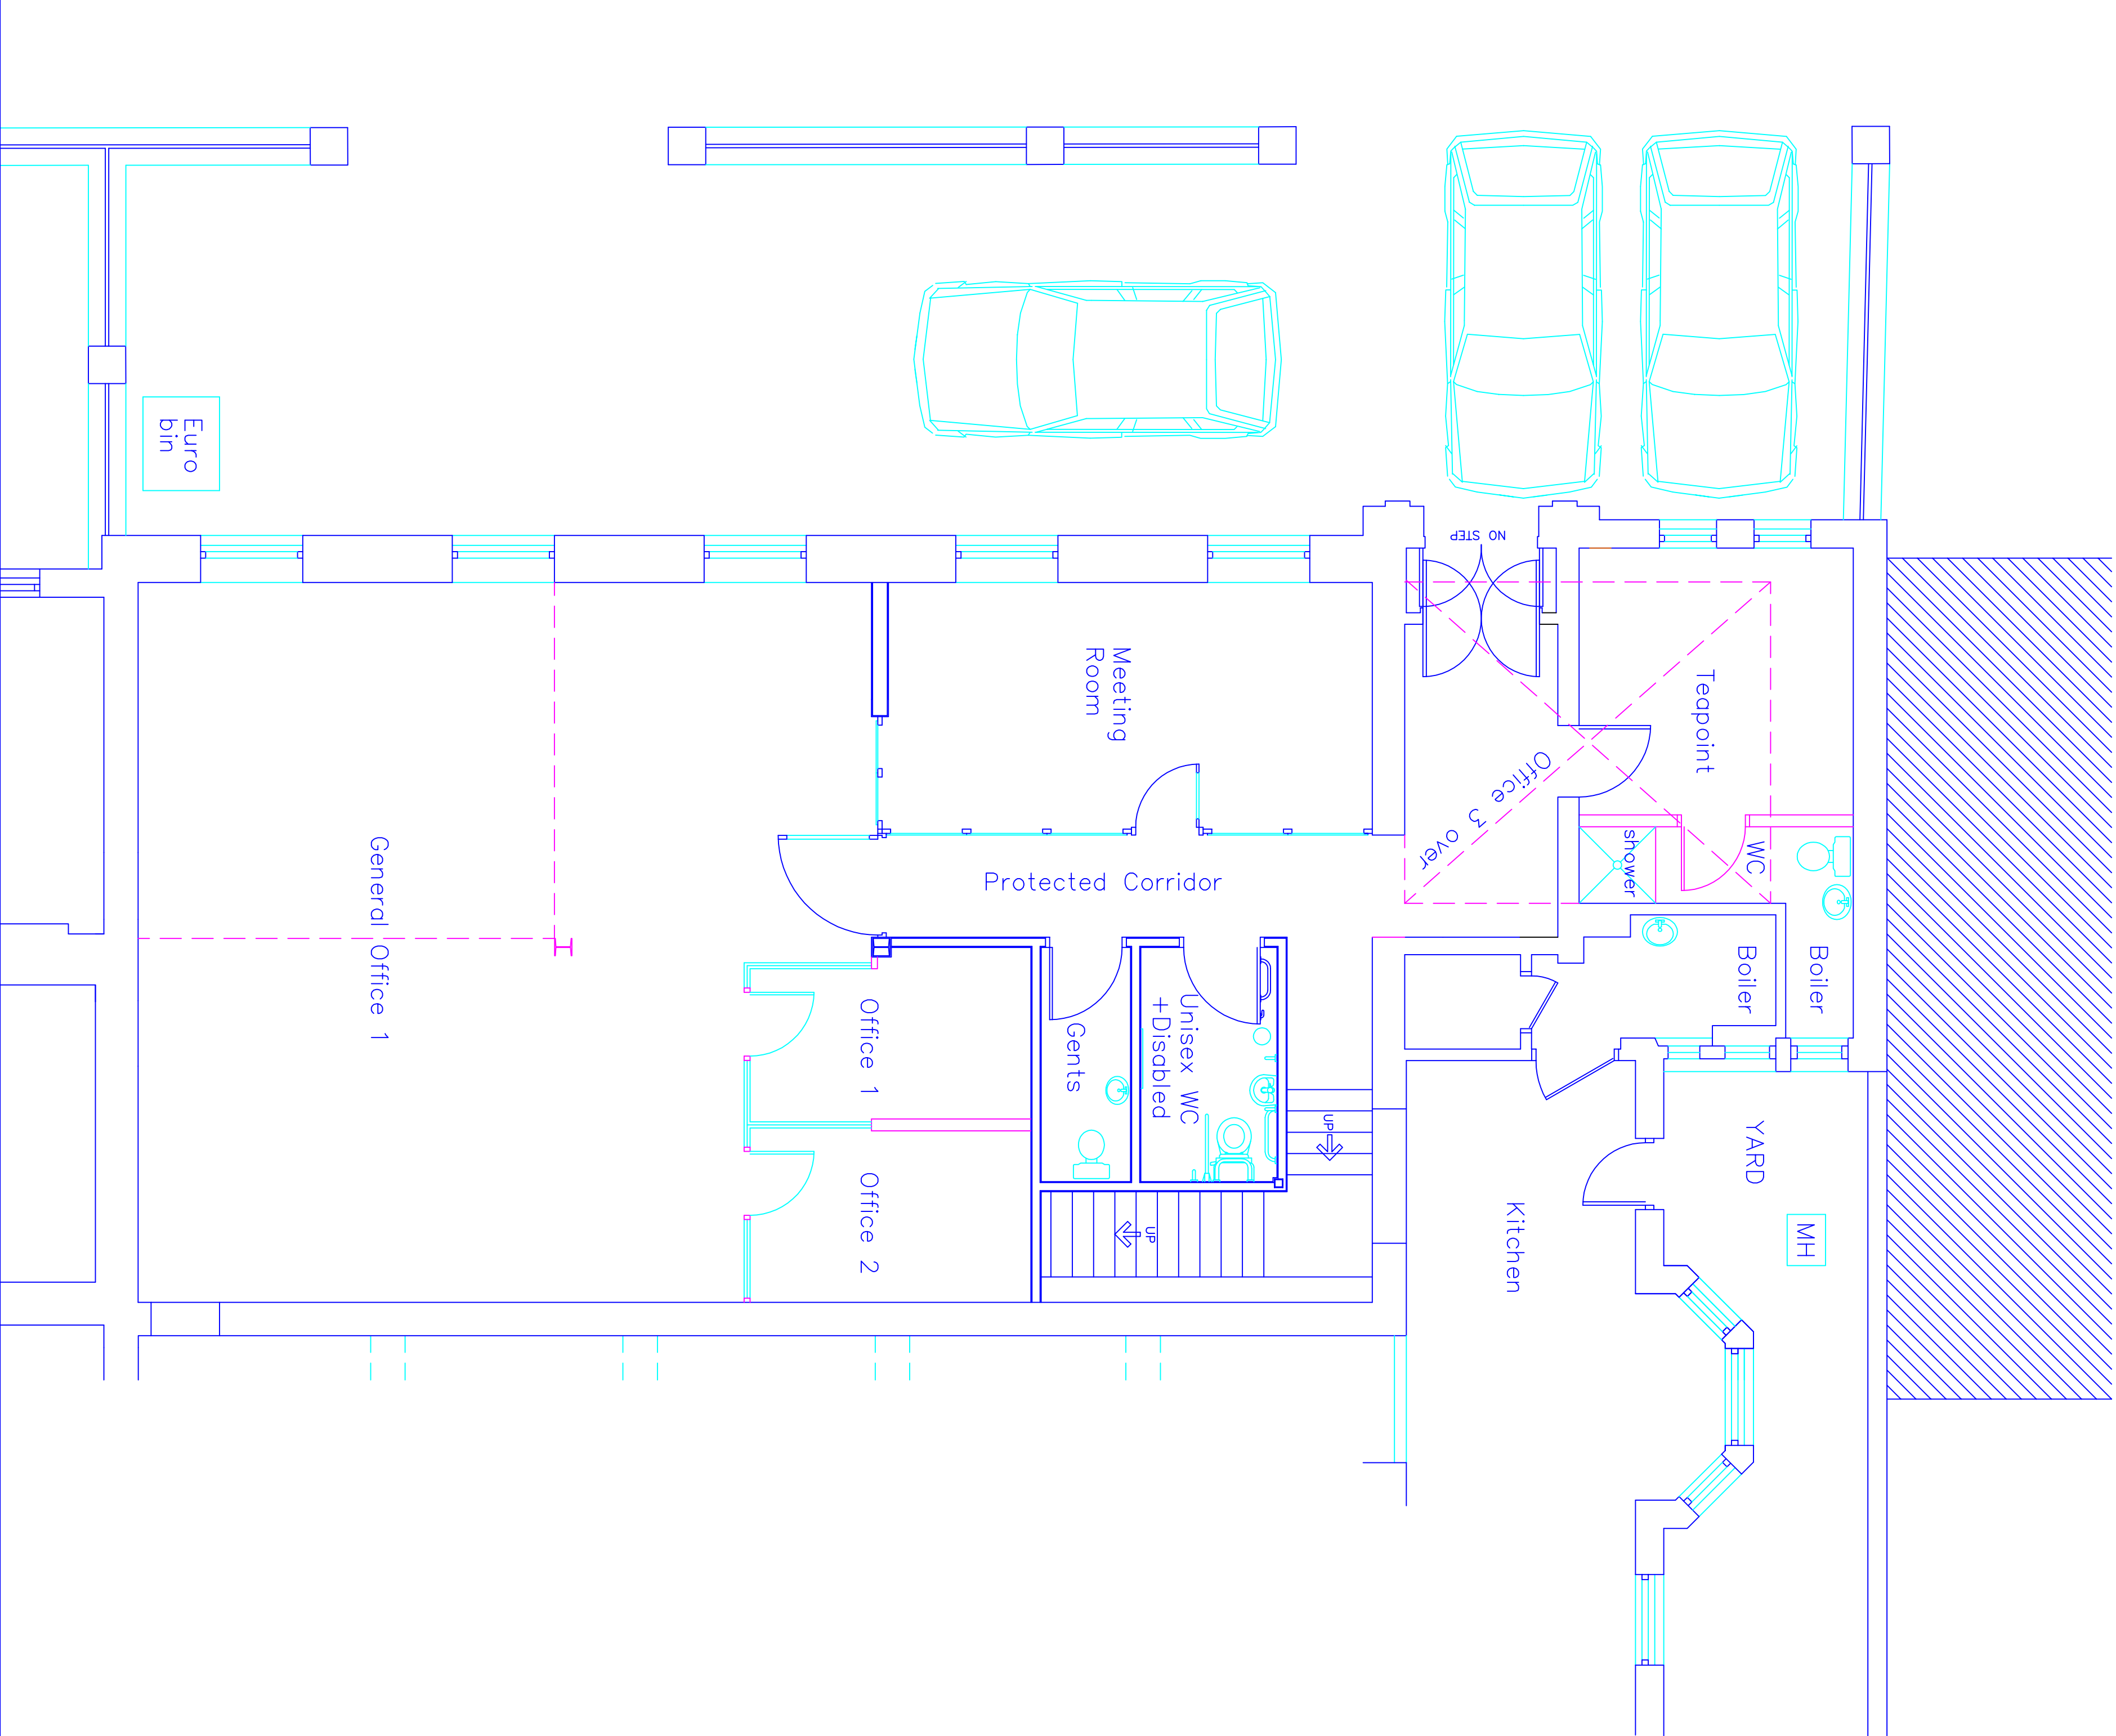

PROPOSED FIRST FLOOR PLAN

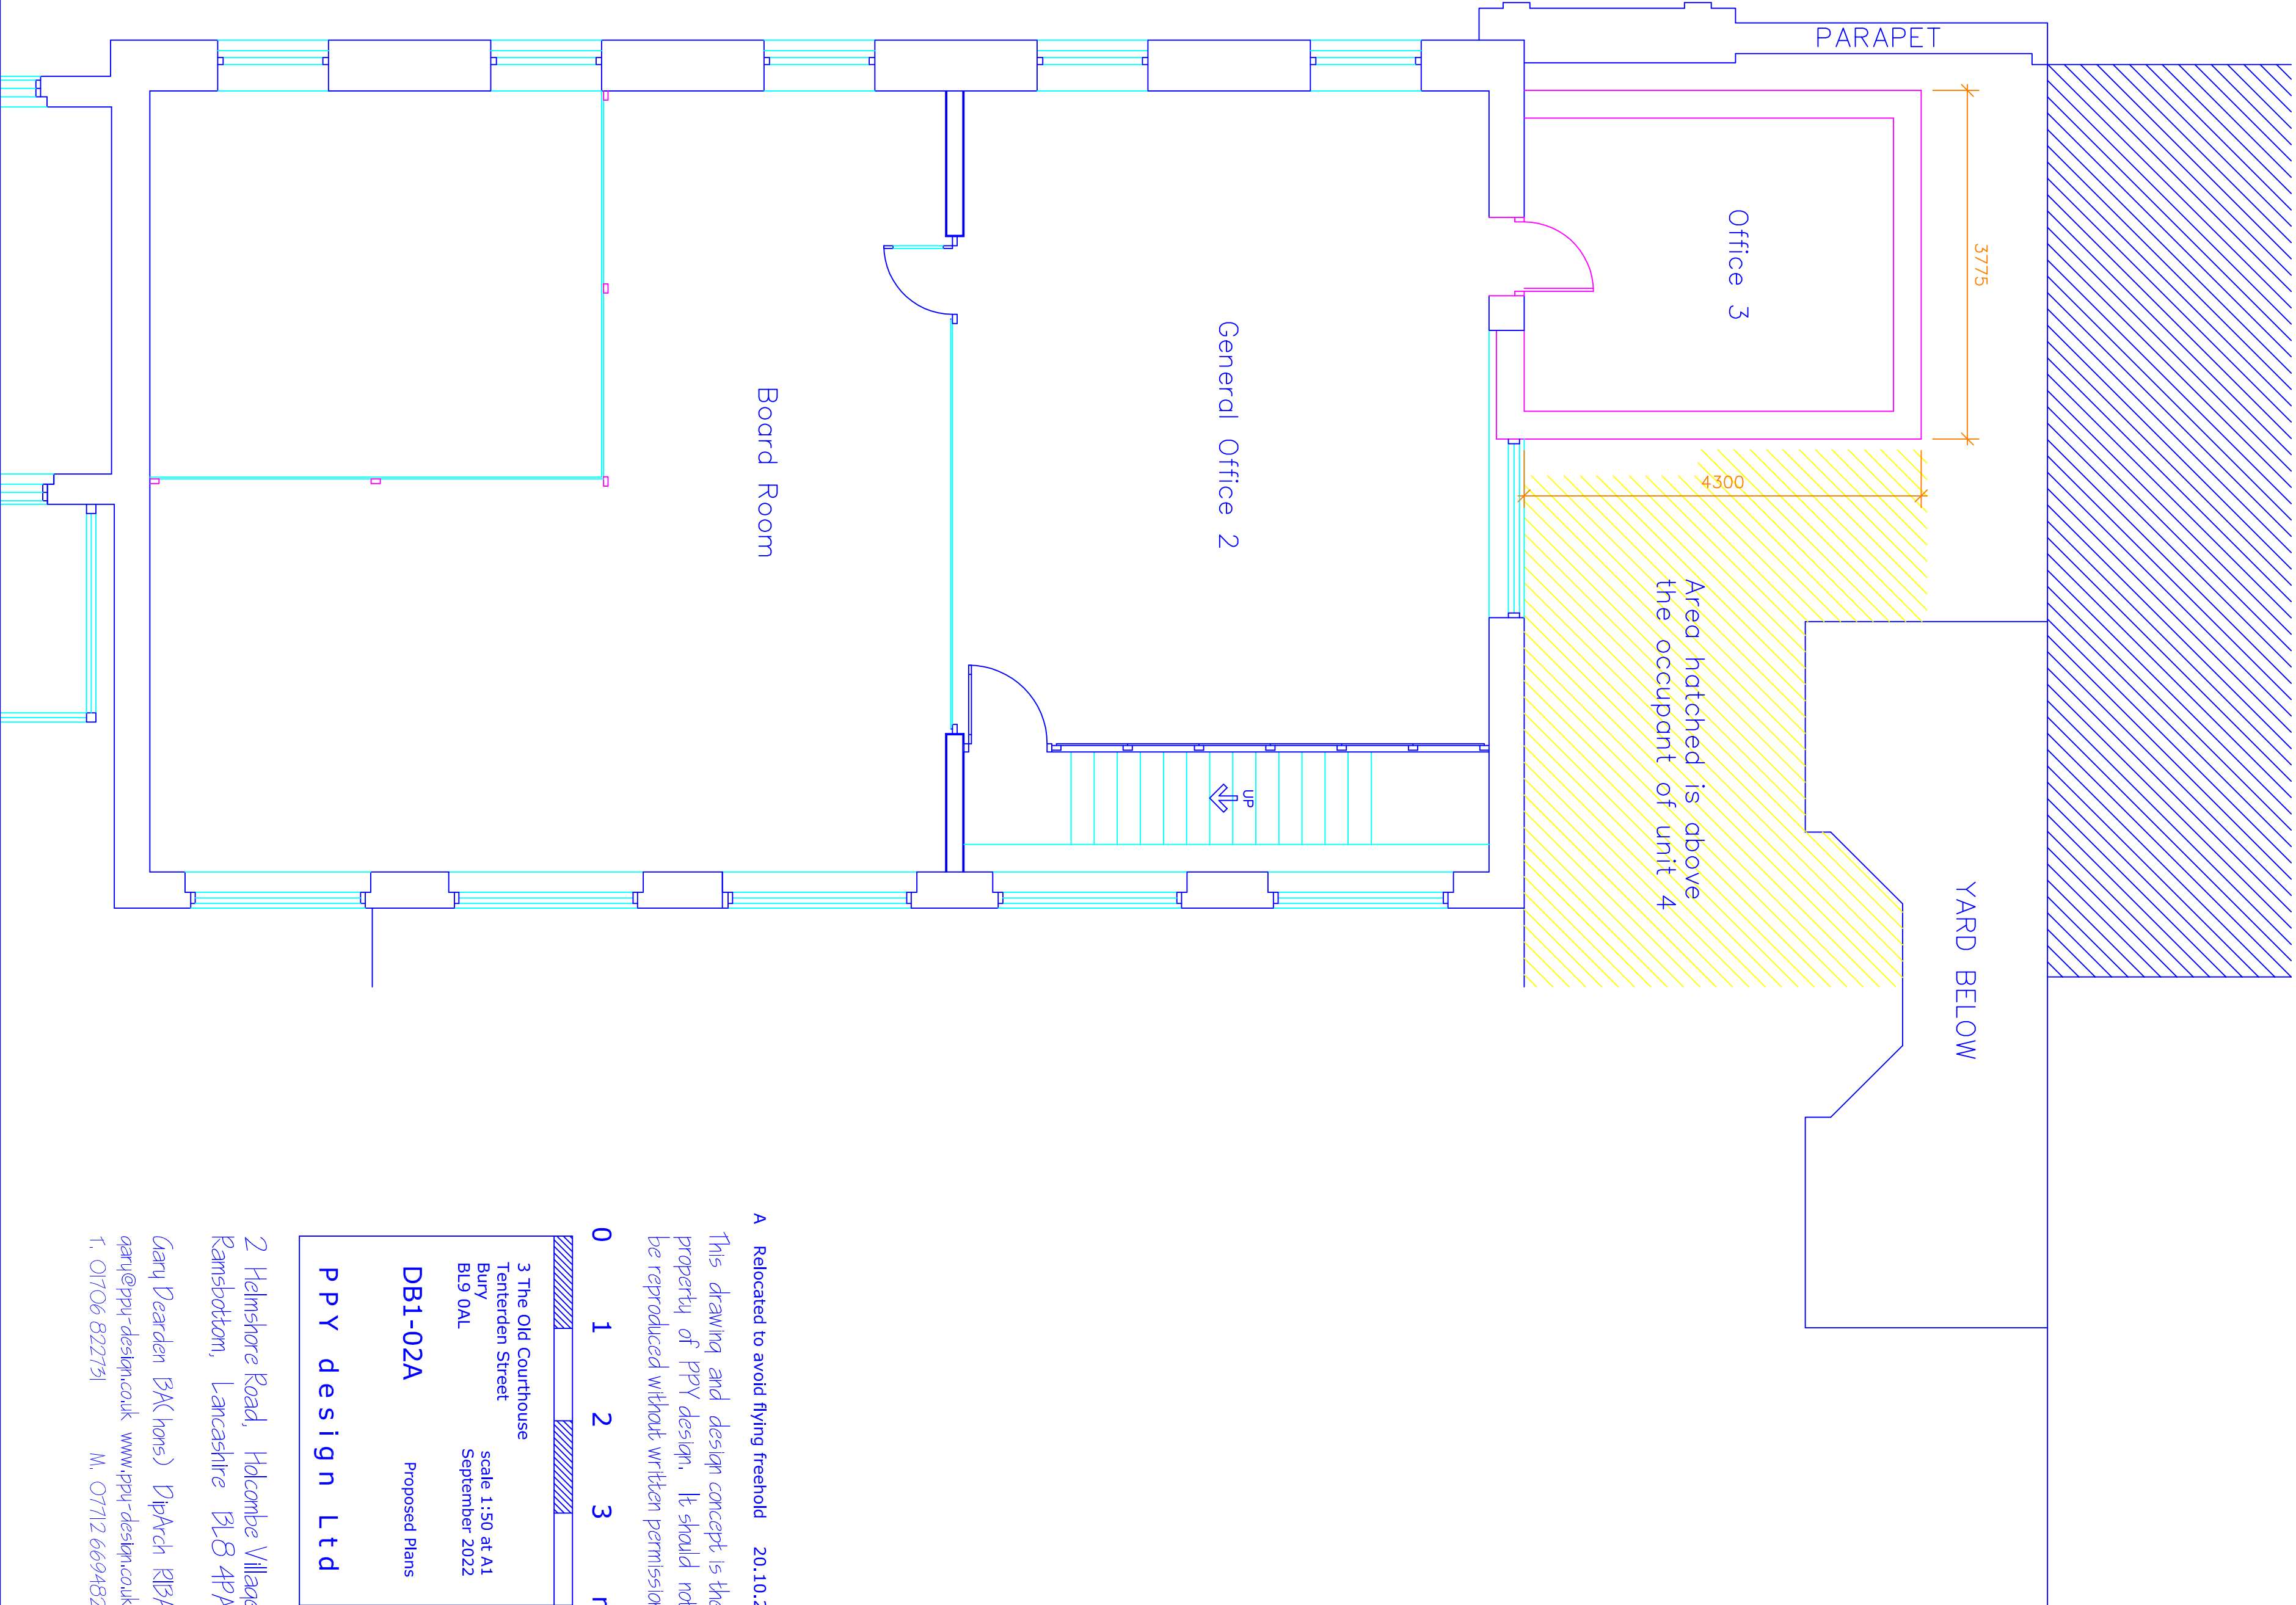

A Relocated to avoid flying freehold 20.10.2022

This drawing and design concept is the property of PPV design. It should not be reproduced without written permission

0 1 2 3 m

3 The Old Courthouse
Tenterden Street
Bury
BL9 0AL

scale 1:150 at A1
September 2022

DB1-02A

Proposed Plans

PPV design Ltd

2 Helmshore Road, Holcombe Village
Ramsbottom, Lancashire BL8 4PA
Gary Pearson (BAK hons) DpArch RIBA
garn@ppv-design.co.uk www.ppv-design.co.uk
T. 0706 822751 M. 07712 669482