





EXISTING REAR ELEVATION
1:100


EXISTING R.H. SIDE ELEVATION

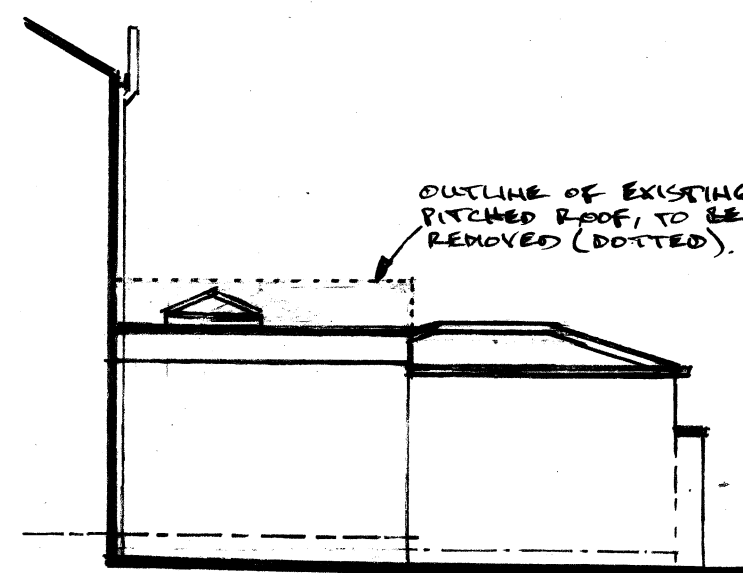


PROPOSED L.H. SIDE ELEV.

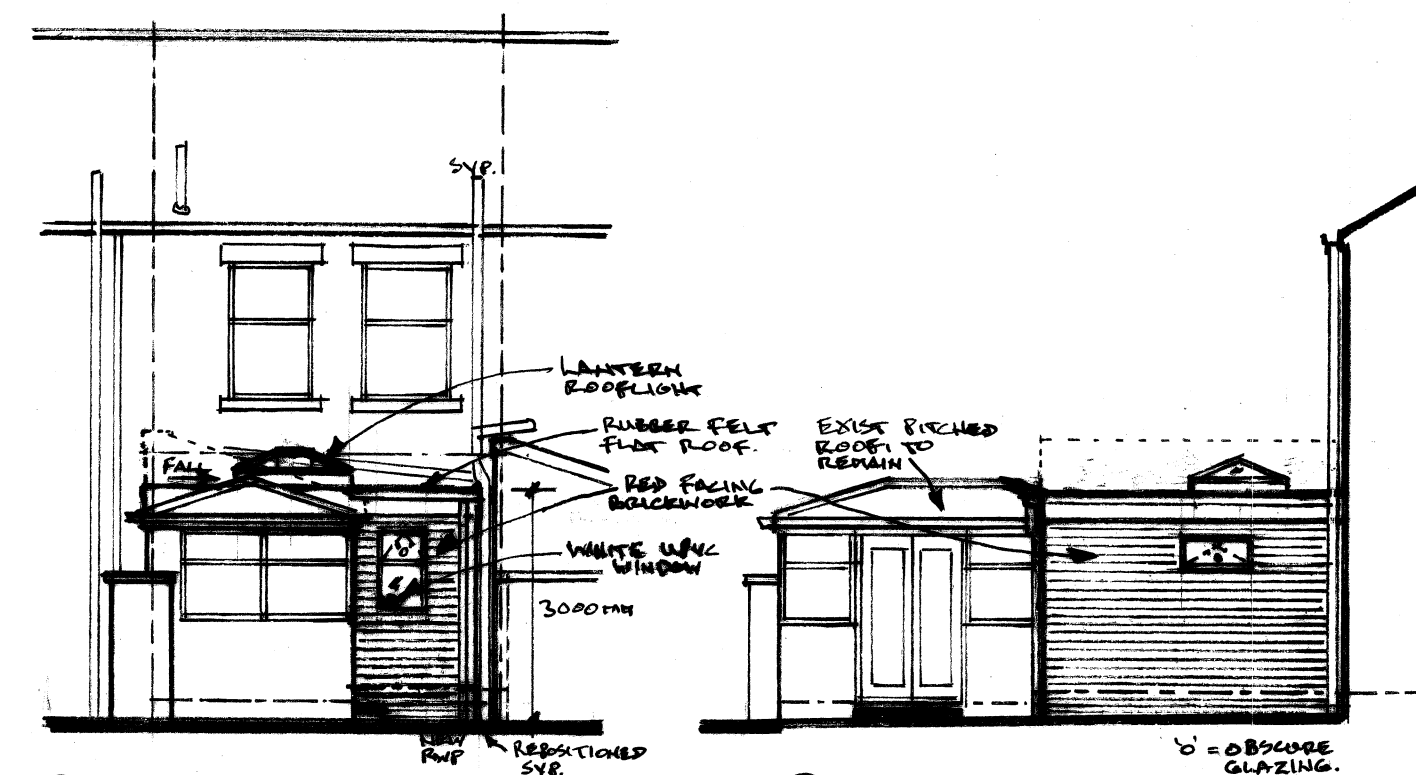


PROPOSED REAR ELEVATION PROPOSED R.H. SIDE ELEV.

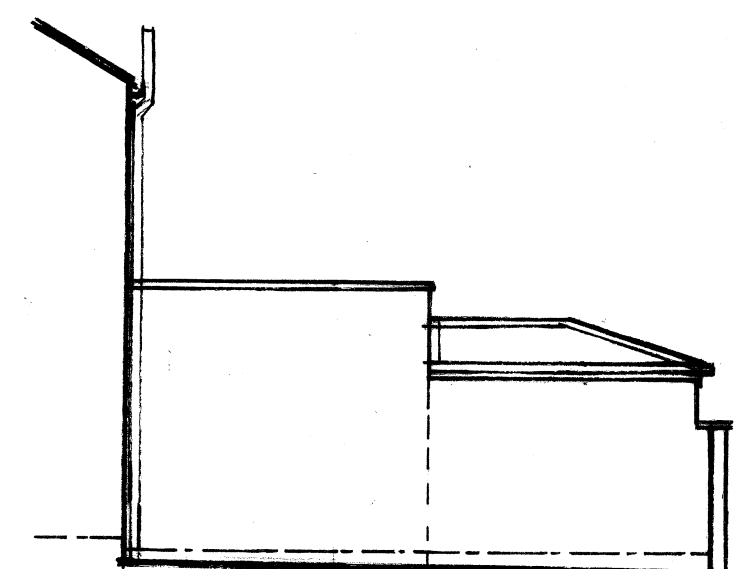


EXISTING L.H. SIDE ELEVATION

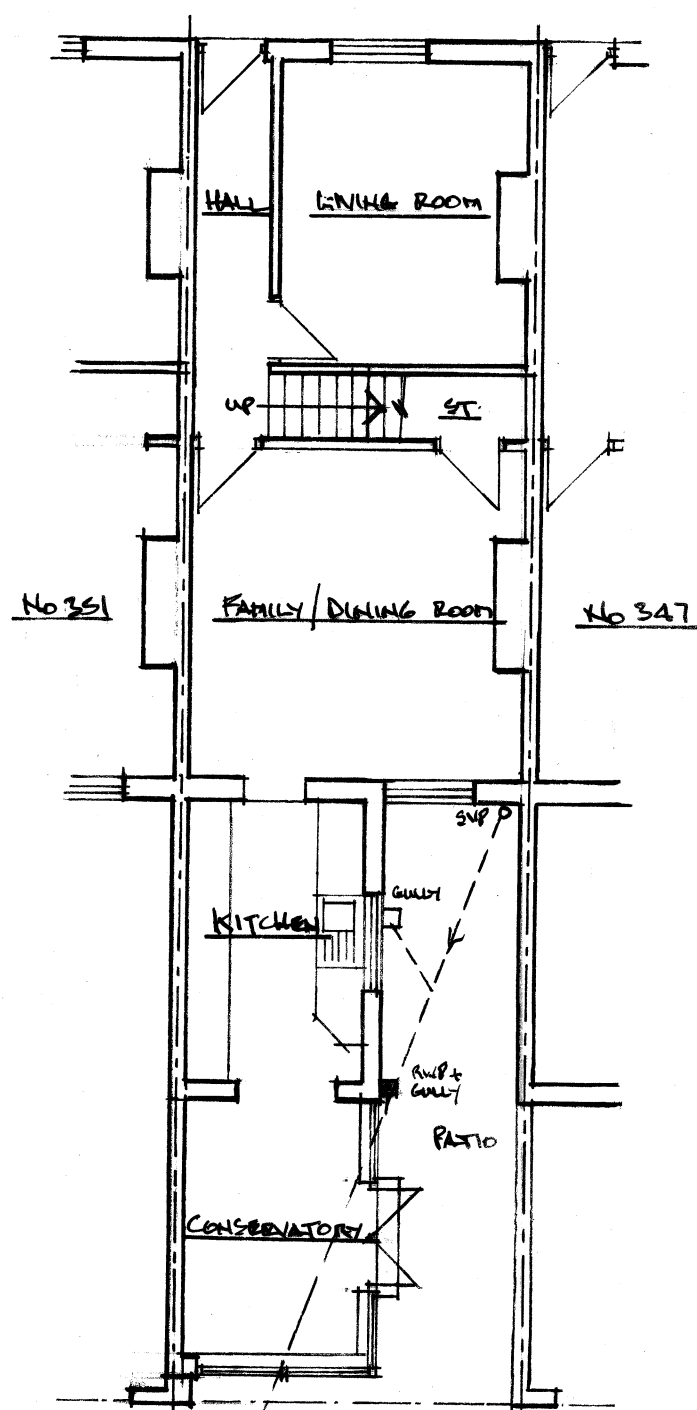


EXISTING GROUND FLOOR PLAN

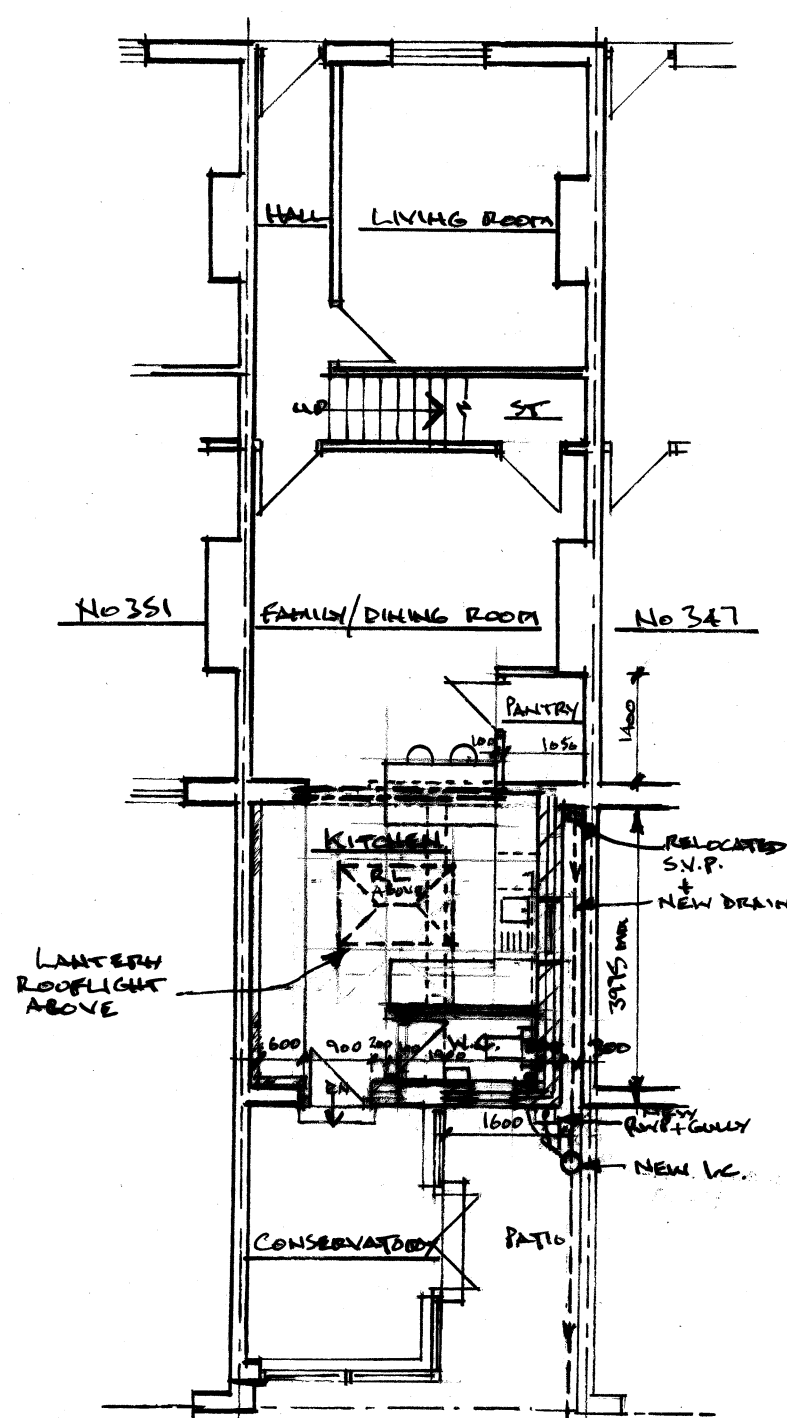

PROPOSED GROUND FLOOR PLAN

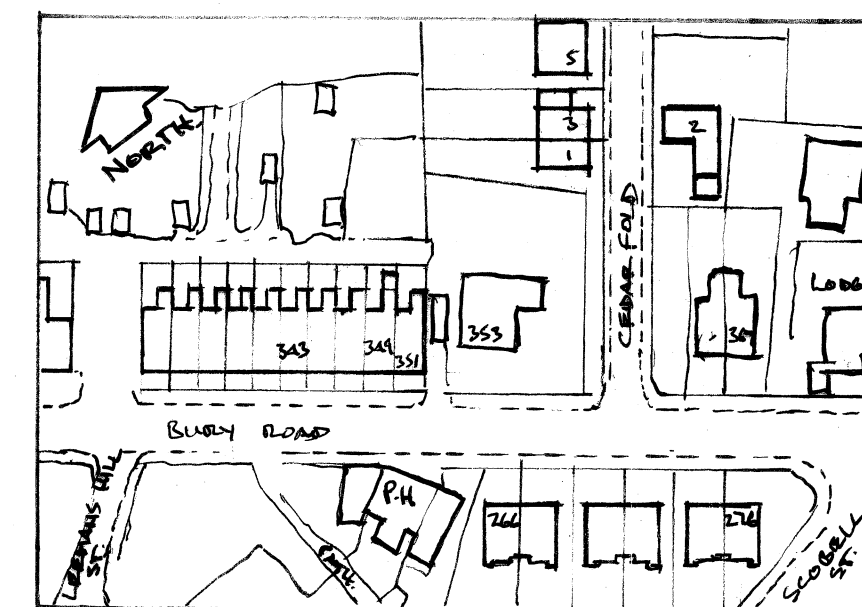

LOCATION PLAN 1:1250

 Architectural & Building Services NEIL BUTTERWORTH Tel: Mobile: 07785 275483 89 Higher Ainsworth Road, Radcliffe, Manchester, M26 4JJ.			
			
Job Title <u>PROPOSED SINGLE STOREY REAR</u> <u>EXTENSION & ALTERATIONS,</u> <u>AT 349 BURY ROAD, TOTTINGTON, BURY,</u> <u>FOR MR & MRS M. COOKE</u>			
Drawing Title <u>PLANS & ELEVATIONS</u>			
Scale <u>1:100</u>	Date <u>SEPT. 24</u>	Drawn by <u>N.B.</u>	Drawing No. <u>1</u>