


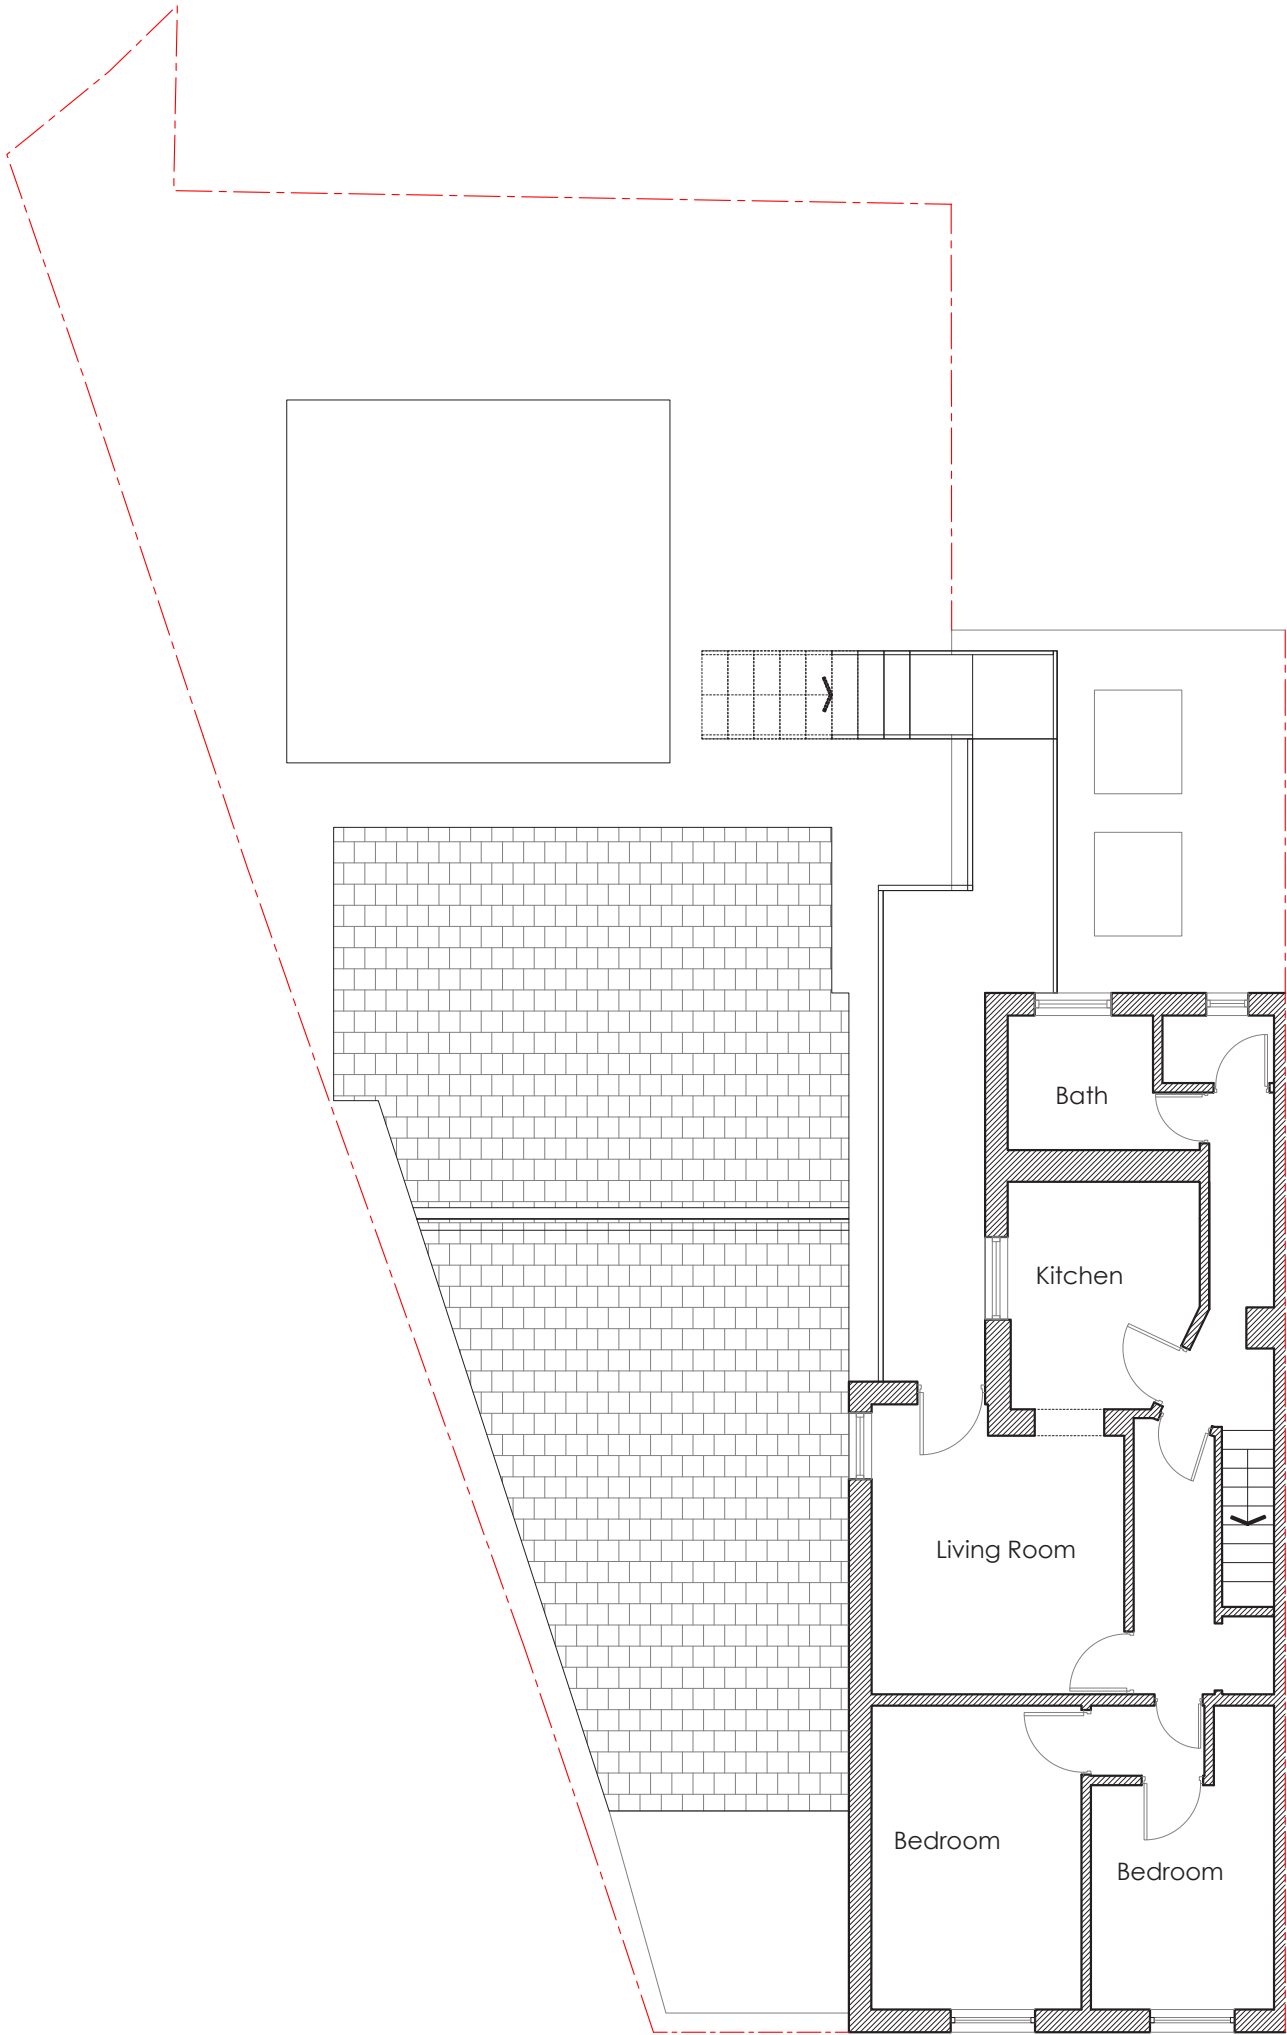

EXISTING FIRST FLOOR PLAN
1:100 @ A3



Dimensioning

Figured dimensions only to be taken from these designs and drawings. Work to annotated dimensions only. All dimensions to be checked on site. Architectural designers to be informed immediately of any discrepancies before work proceeds. Drawings are to be read in conjunction with relevant specifications, structural engineers and service engineers' drawings.

www.saleemarchitects.co.uk
+44 7411 474157



S A L E E M
A R C H I T E C T S

Architecture | Masterplanning | Graphics

Rev	Date	Description
-	26/01/23	Issued to client for comments
A	07/02/22	Issued for Planning
B	19/02/23	Existing use labels added
C	16/06/23	Corrected existing use

CLIENT:
Dr Rizwan

PROJECT:
*281 Middleton Road,
Prestwich,
M8 4LY*

TITLE:
Existing First Floor

SCALE:
1:100 @ A3

DRAWING NO.
Sheet 3

REV:
C

DATE:
Jan 2023