


Planning Application Approved
Under Application Ref No :
73131

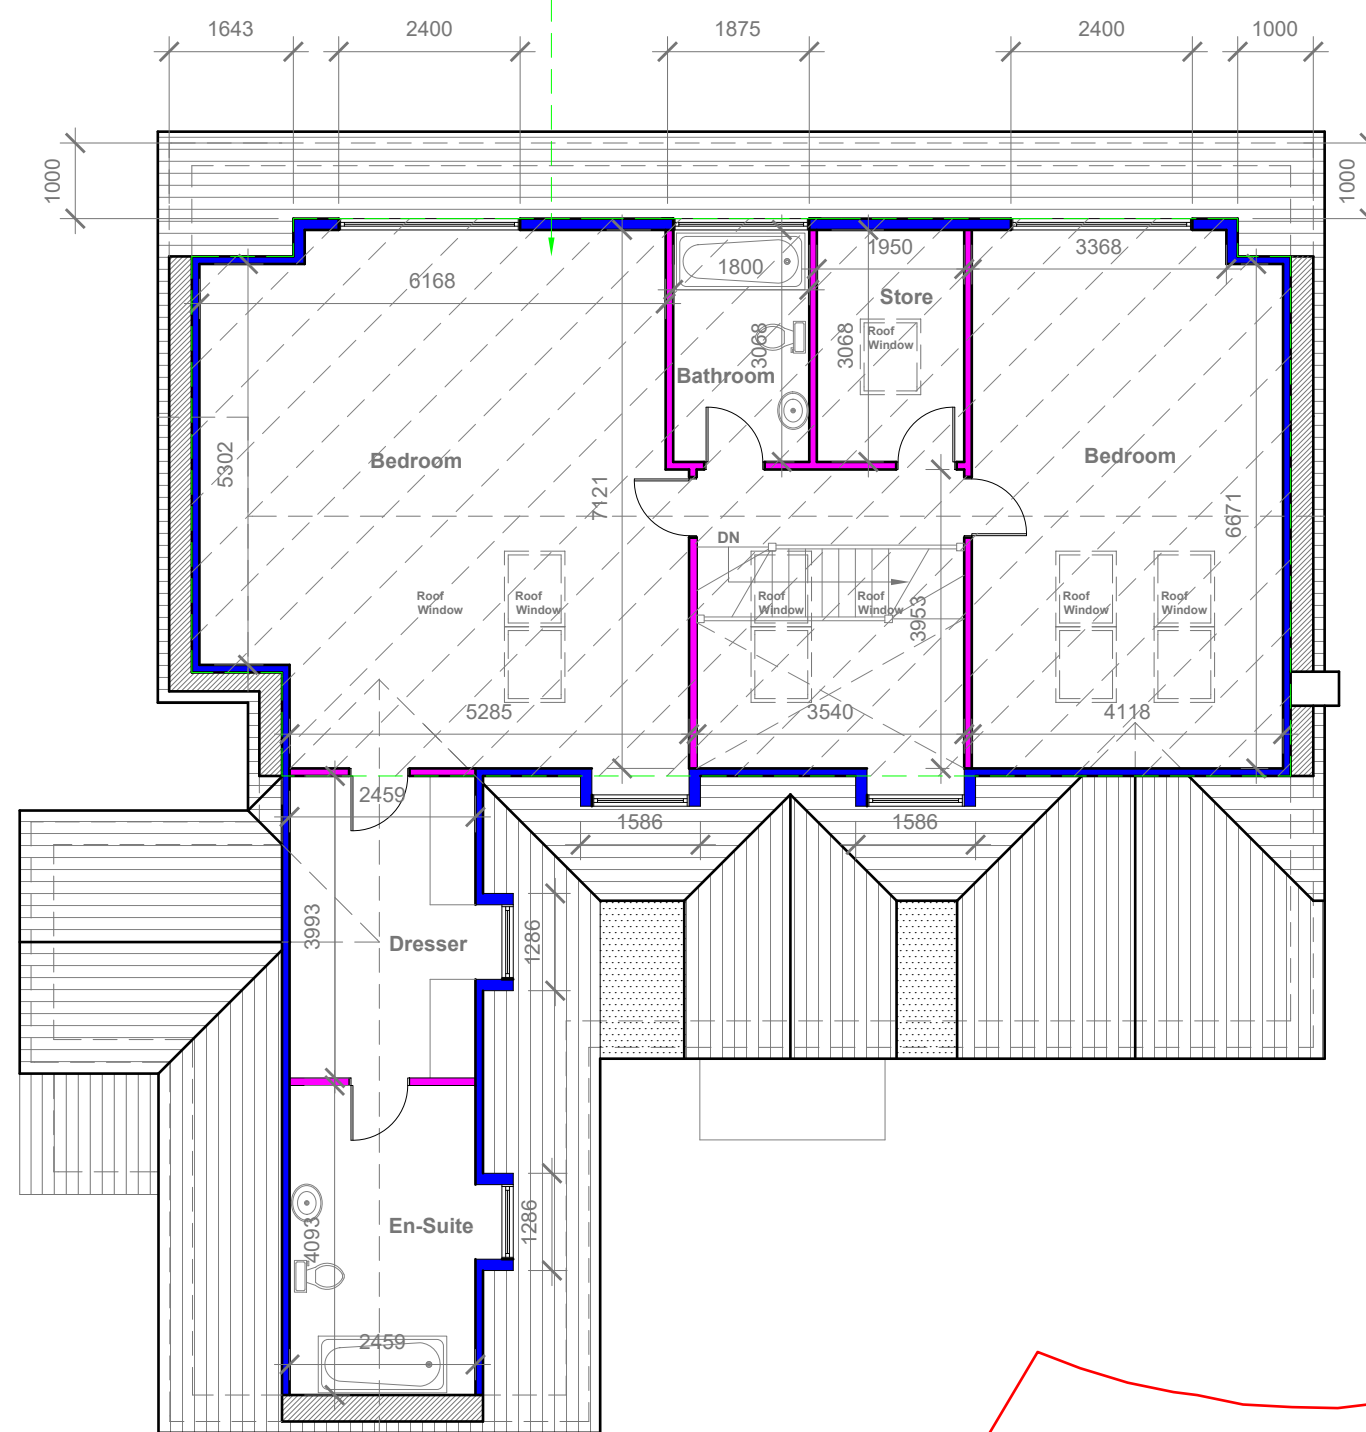

Proposed First Floor Plan
Scale 1:100



Proposed Loft Floor Plan
Scale 1:100



GENERAL NOTES:
1. ALL DIMENSIONS ARE IN MILLIMETER.
2. VERIFY ALL DIMENSIONS AND CONDITIONS BEFORE BUILDING OR STARTING CONSTRUCTION. NOTIFY THE DESIGNER IMMEDIATELY OF ANY DISCREPANCY OR VARIATION.
3. ALL WORK TO COMPLY WITH CURRENT BUILDING REGULATIONS AND CODES OF PRACTICE

Title:

Proposed First Floor & Loft Plans

Site Address
15 Oakdale Close,
Manchester.
M45 7LU

Scale: 1:100 @A3
Date: 06/07/2026
Drawing No.:
2025/193 -04HB
Drawn By:
RO

Revision Date:
e.mail -
faluckpatel@yahoo.com
(M) +44 (0) 7871 466 254

**Faluck
Patel**