



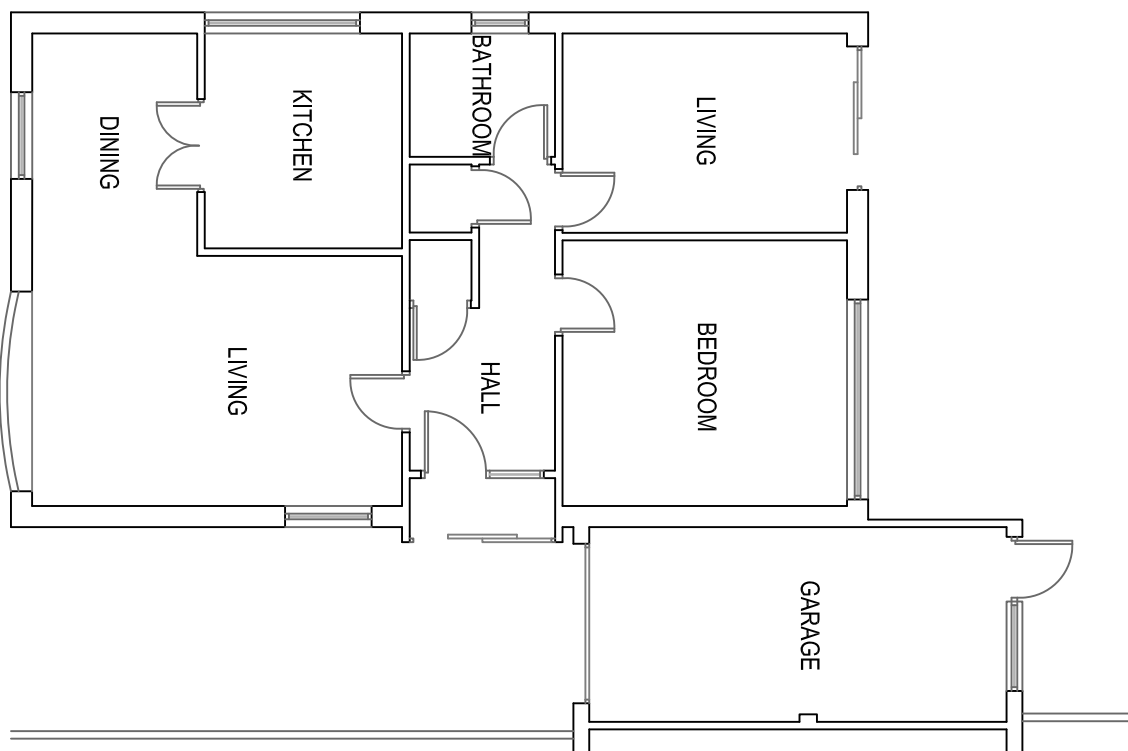


EXISTING GF PLAN 1:100

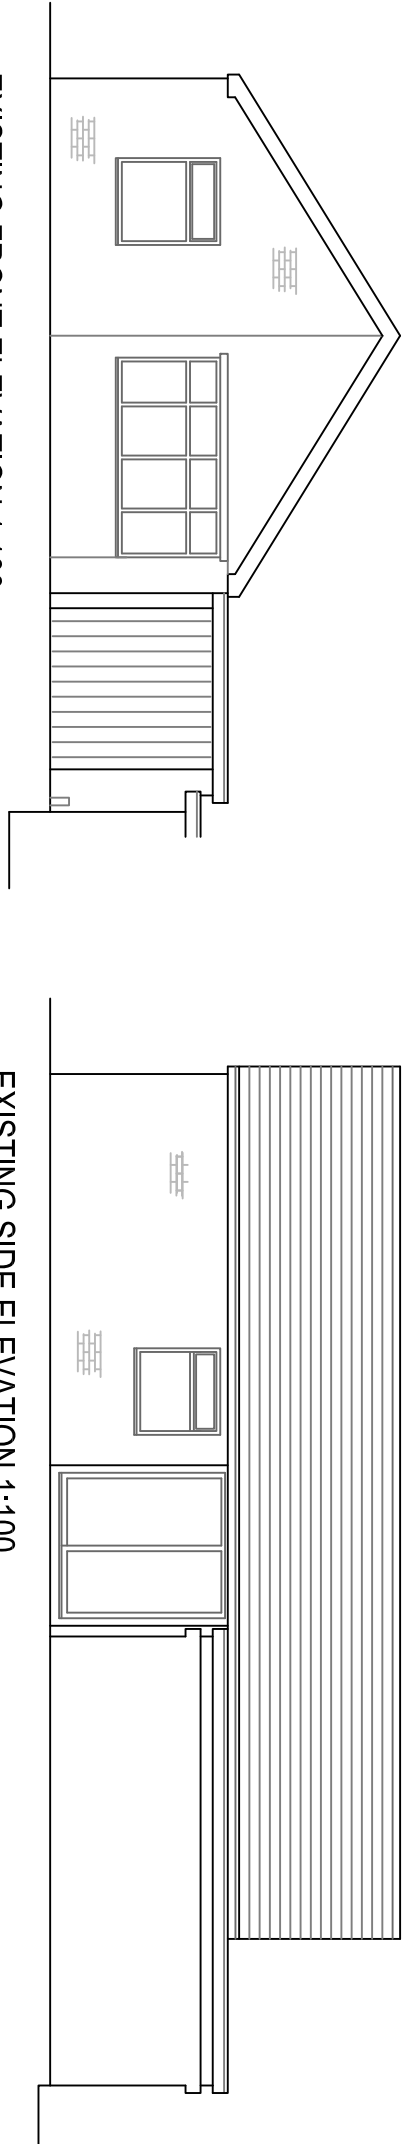


EXISTING FRONT ELEVATION 1:100

EXISTING SIDE ELEVATION 1:100

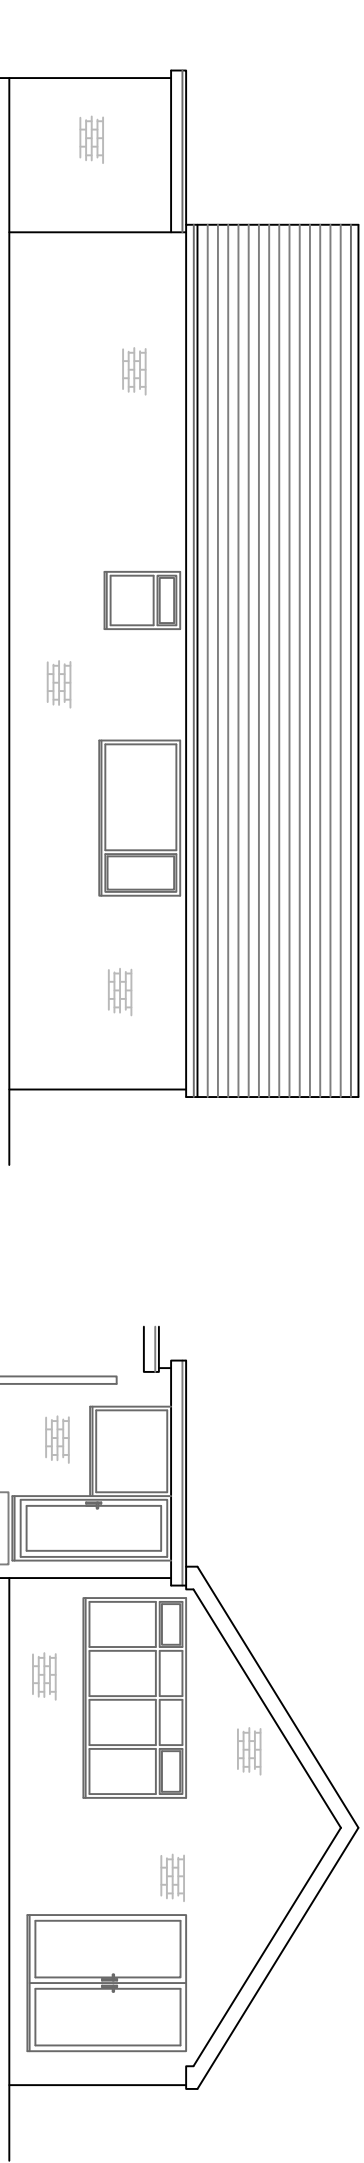


EXISTING SIDE ELEVATION 1:100

EXISTING REAR ELEVATION 1:100

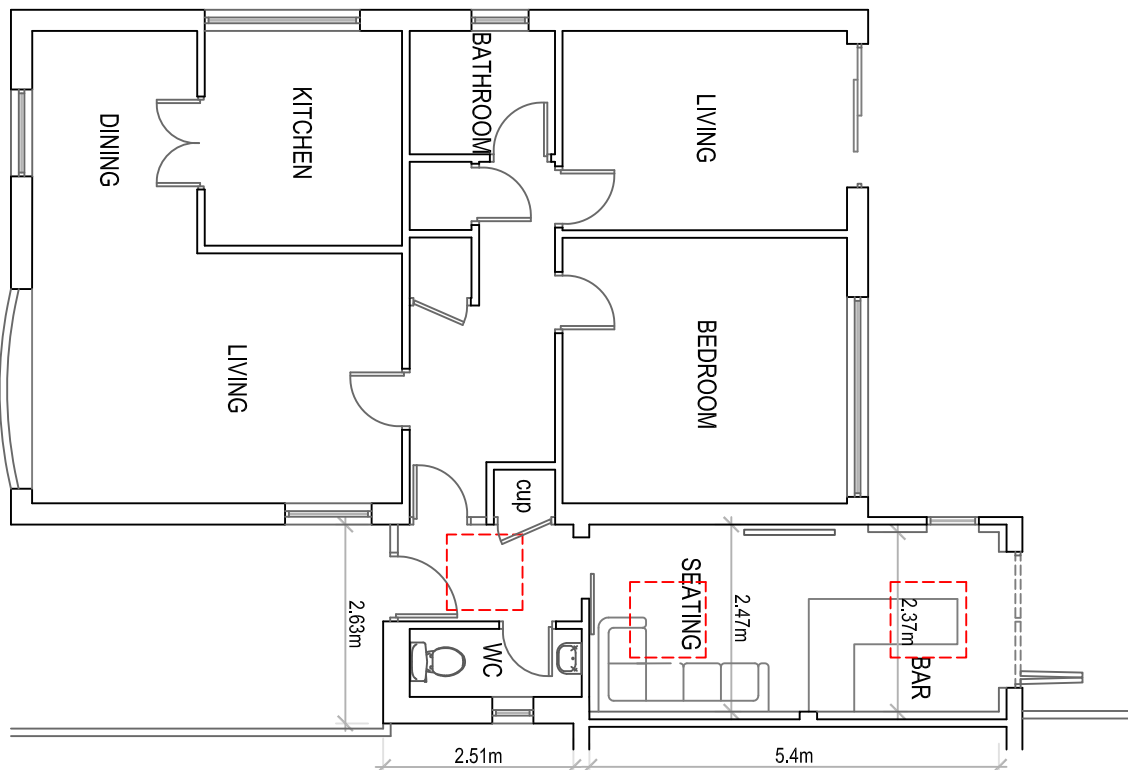


PROPOSED GF PLAN 1:100

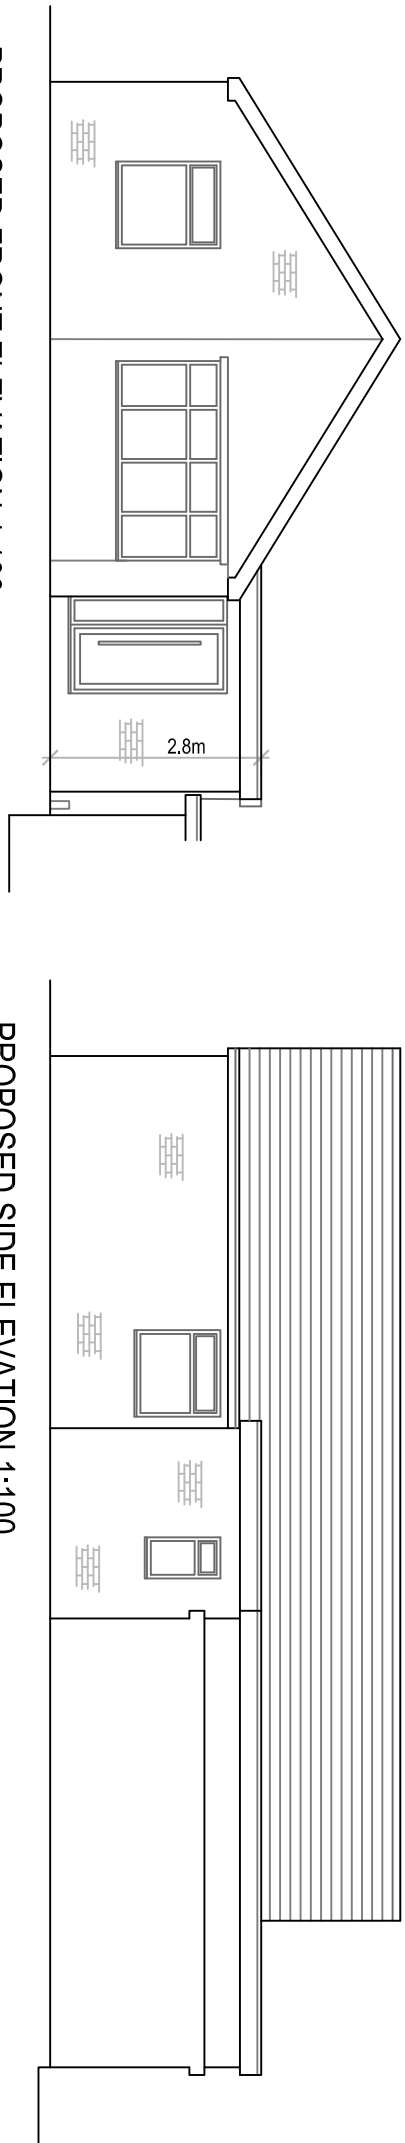


PROPOSED FRONT ELEVATION 1:100

PROPOSED SIDE ELEVATION 1:100

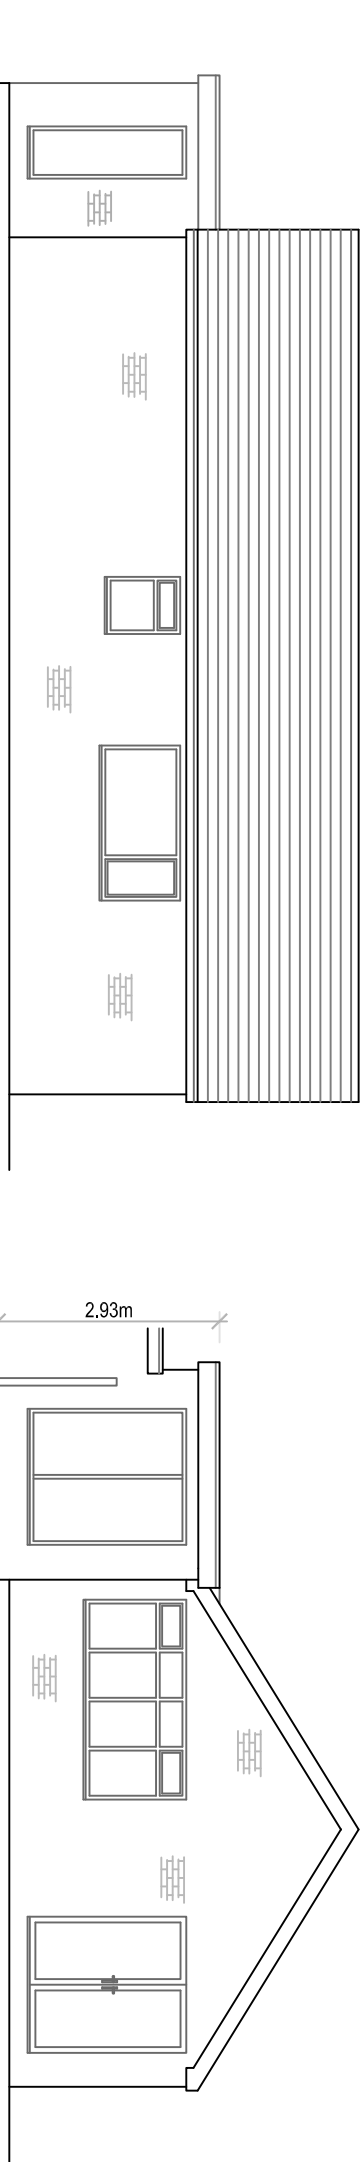


PROPOSED SIDE ELEVATION 1:100




PROPOSED REAR ELEVATION 1:100

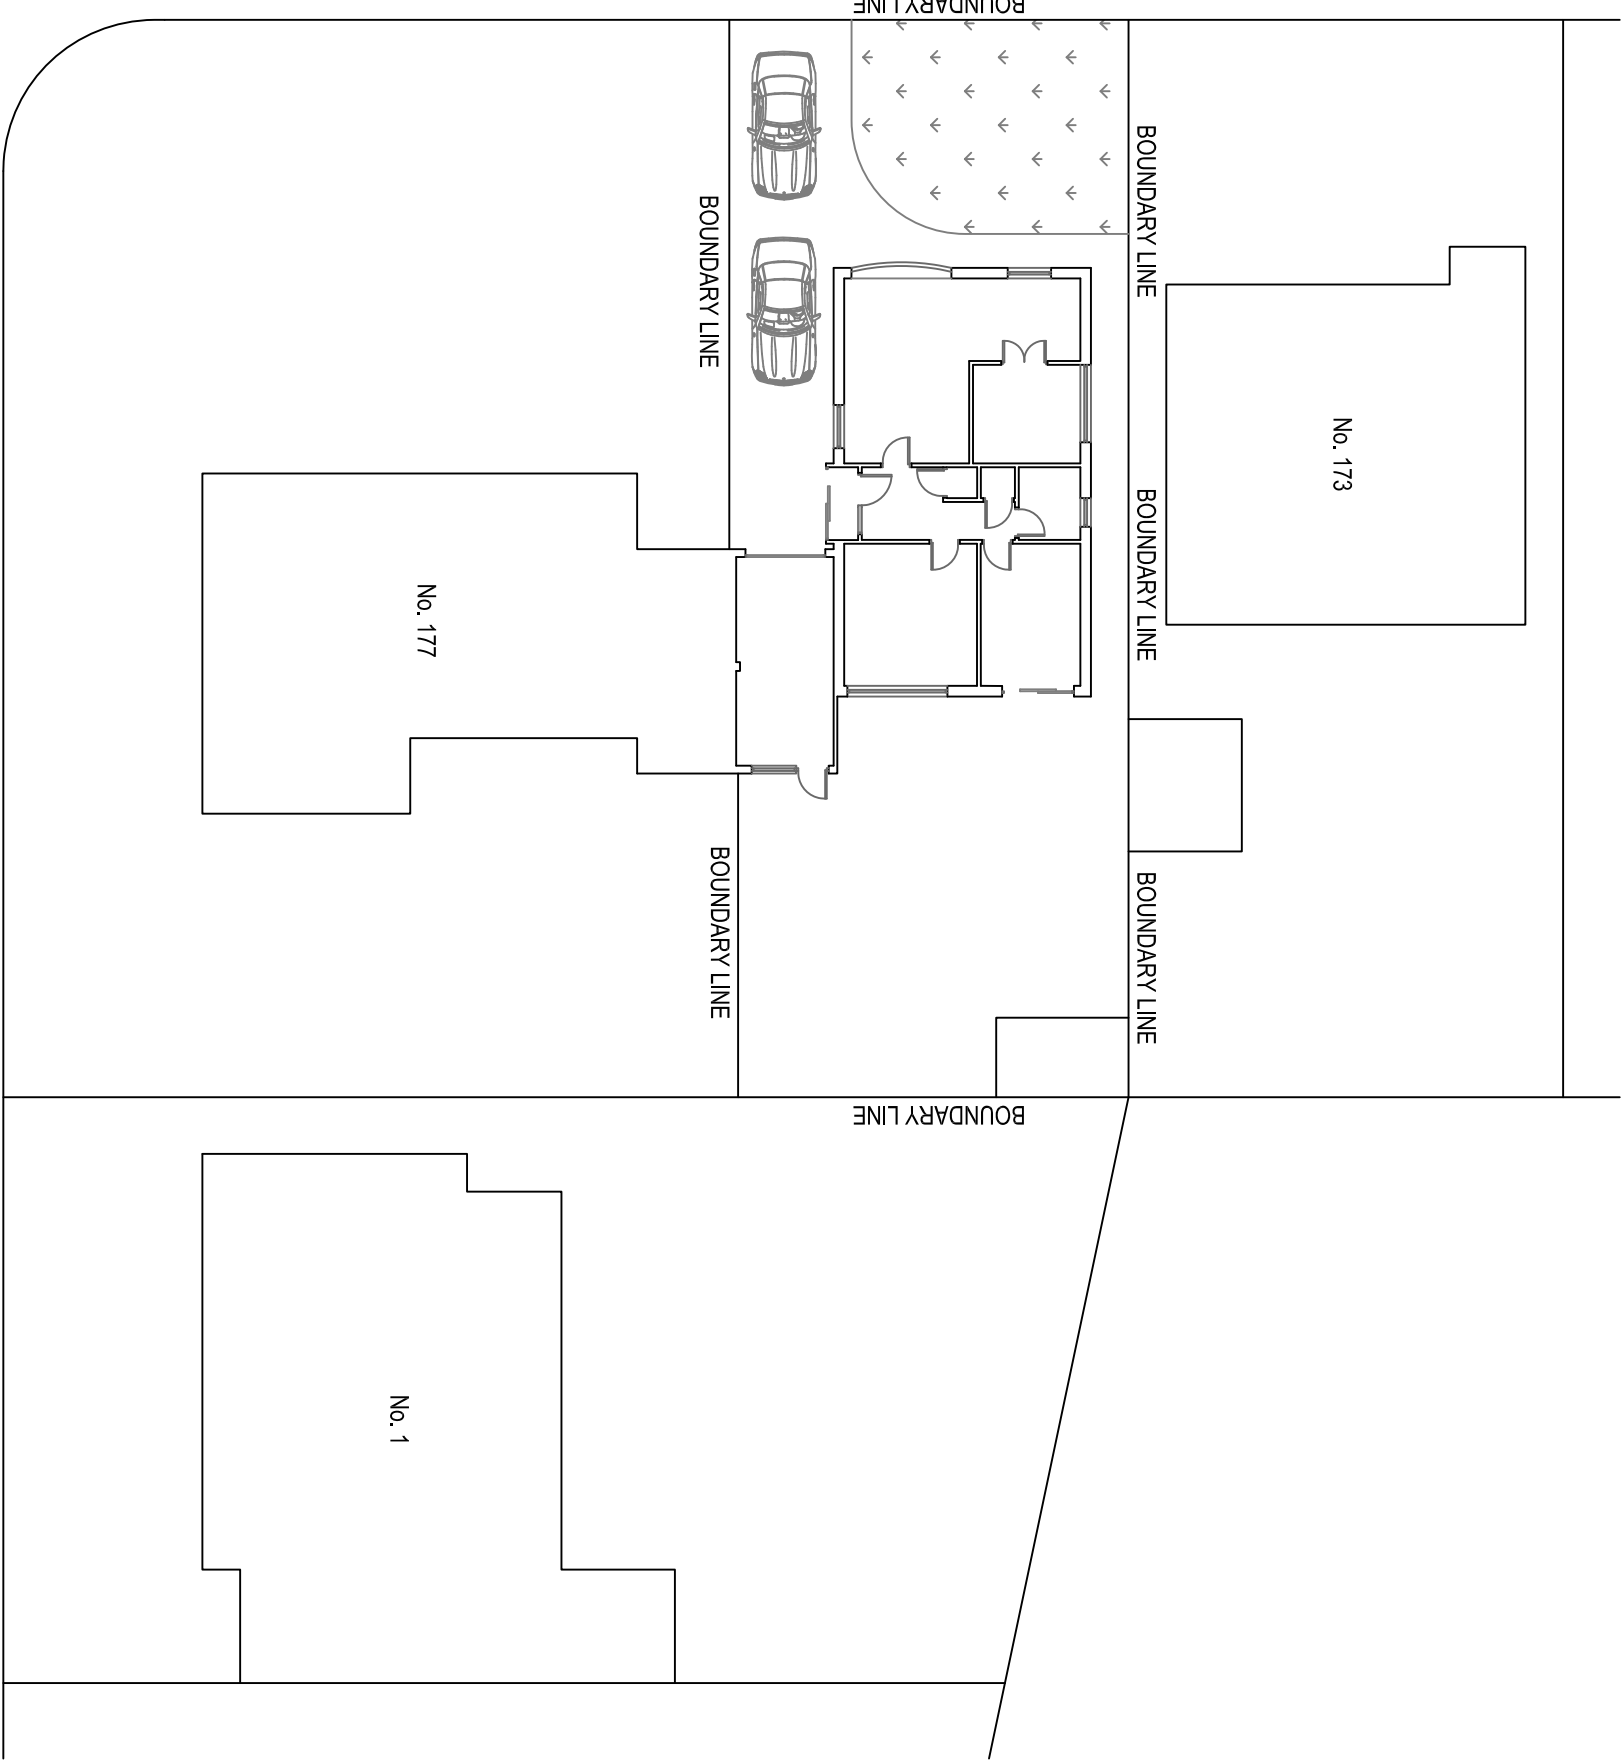

EXISTING SITE PLAN 1:200

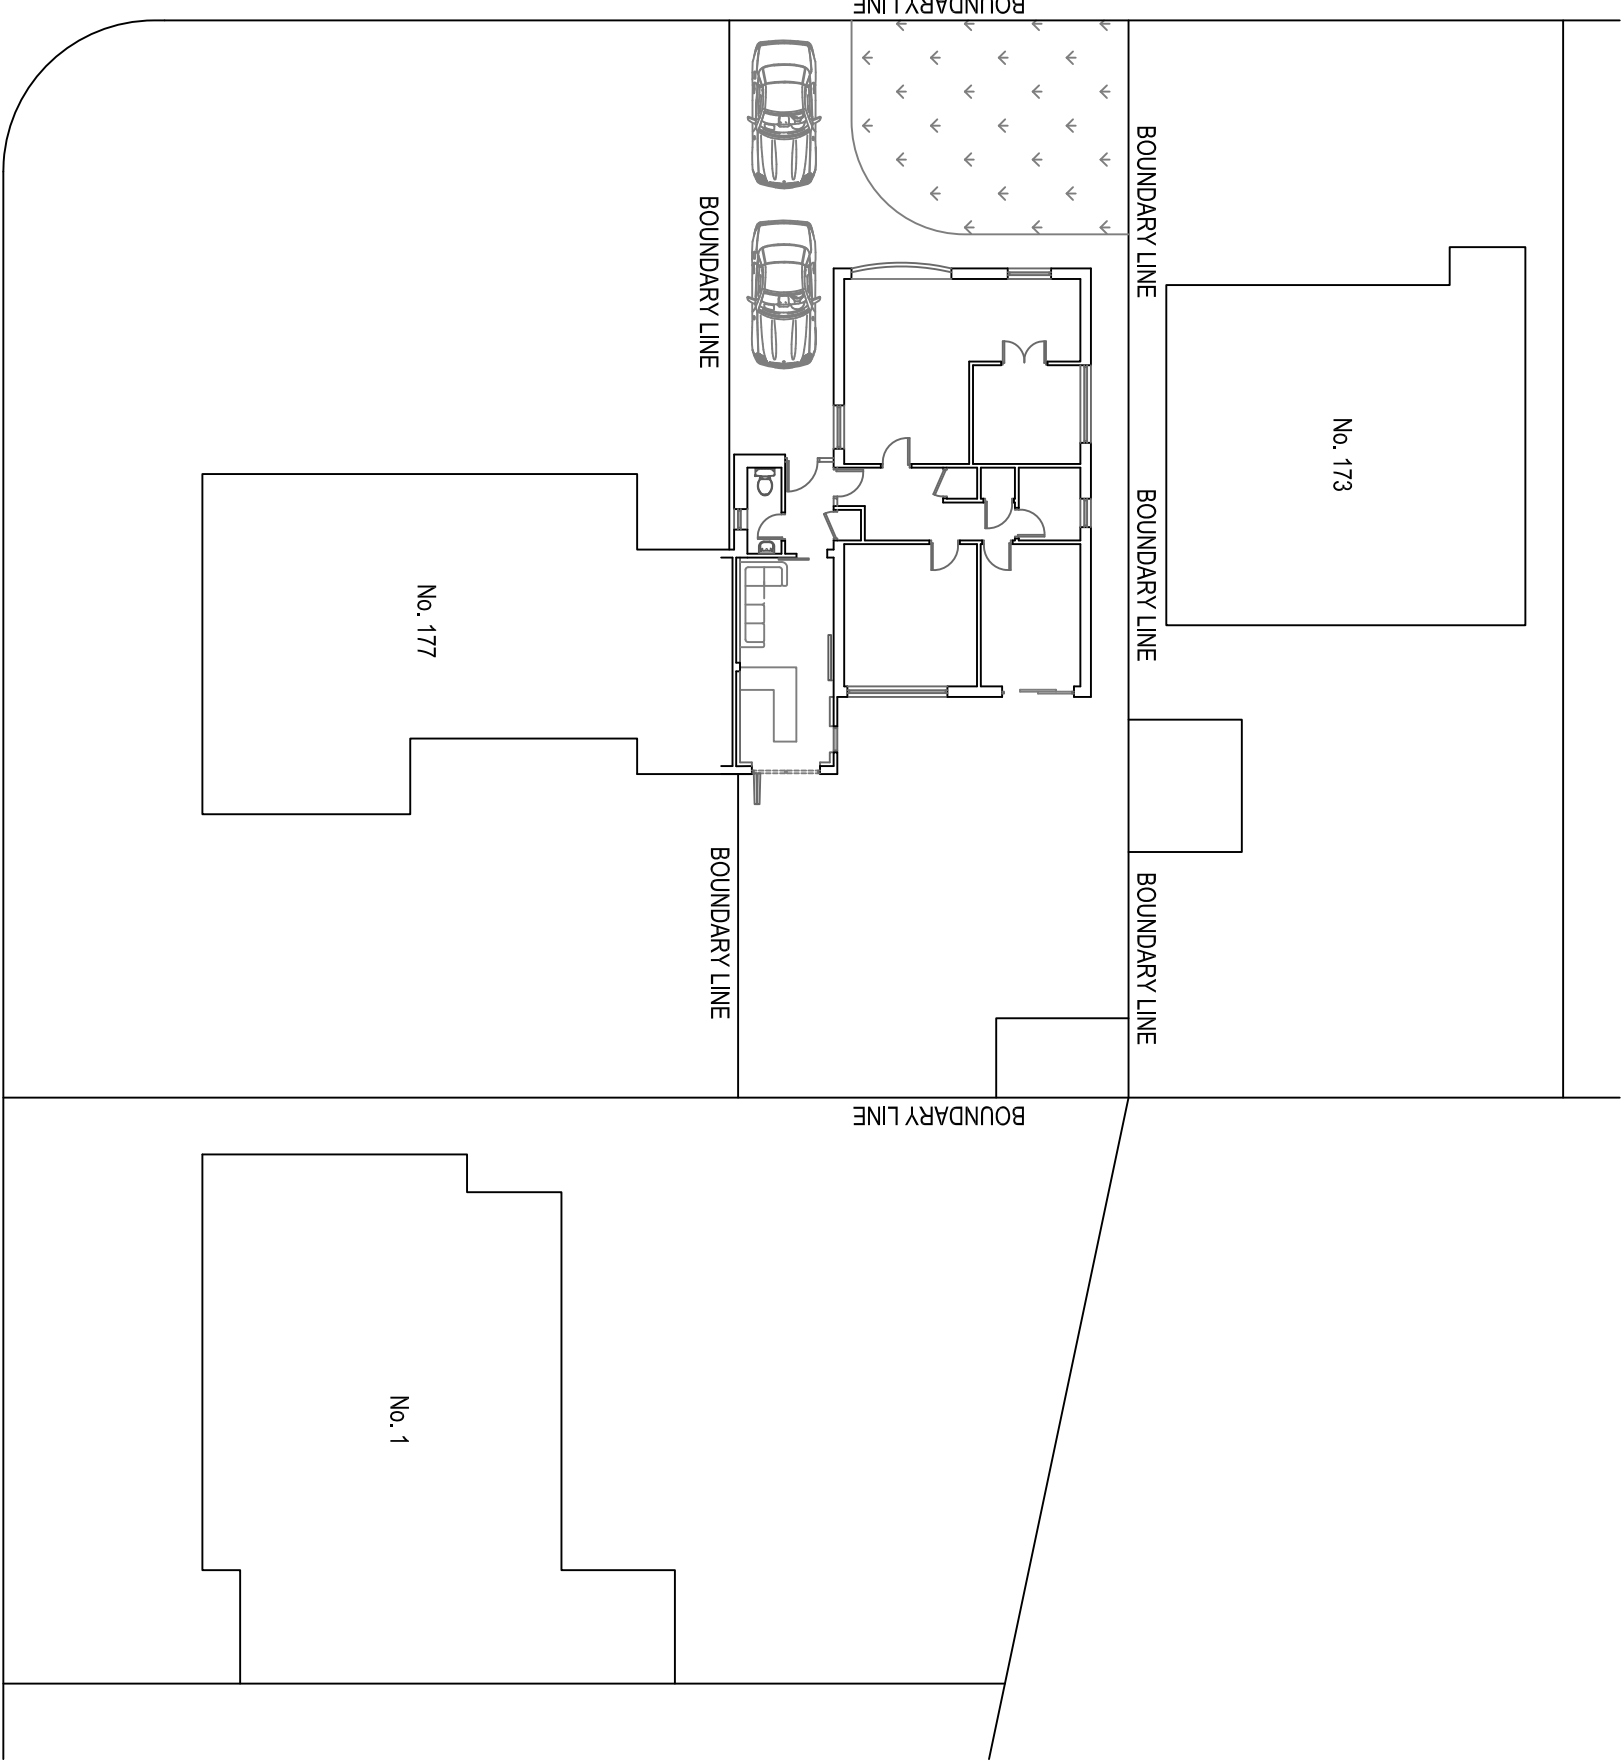

PROPOSED SITE PLAN 1:200

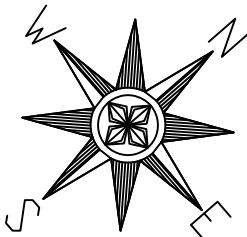  

175 Parr Lane
Whitefield
BL9 8JN

Existing & Proposed Plans
and Elevations

Drawn: CDW
Scale: 1:100 & 1:200 @ A1
Date: November 2022

2580_BUR_01_Planing

CDWP
CD Wilkinson Plans

tel: 07967 522401 email: chris@cdwilkinsonplans.co.uk
5 Highmadow, Manchester, M26 1YN