


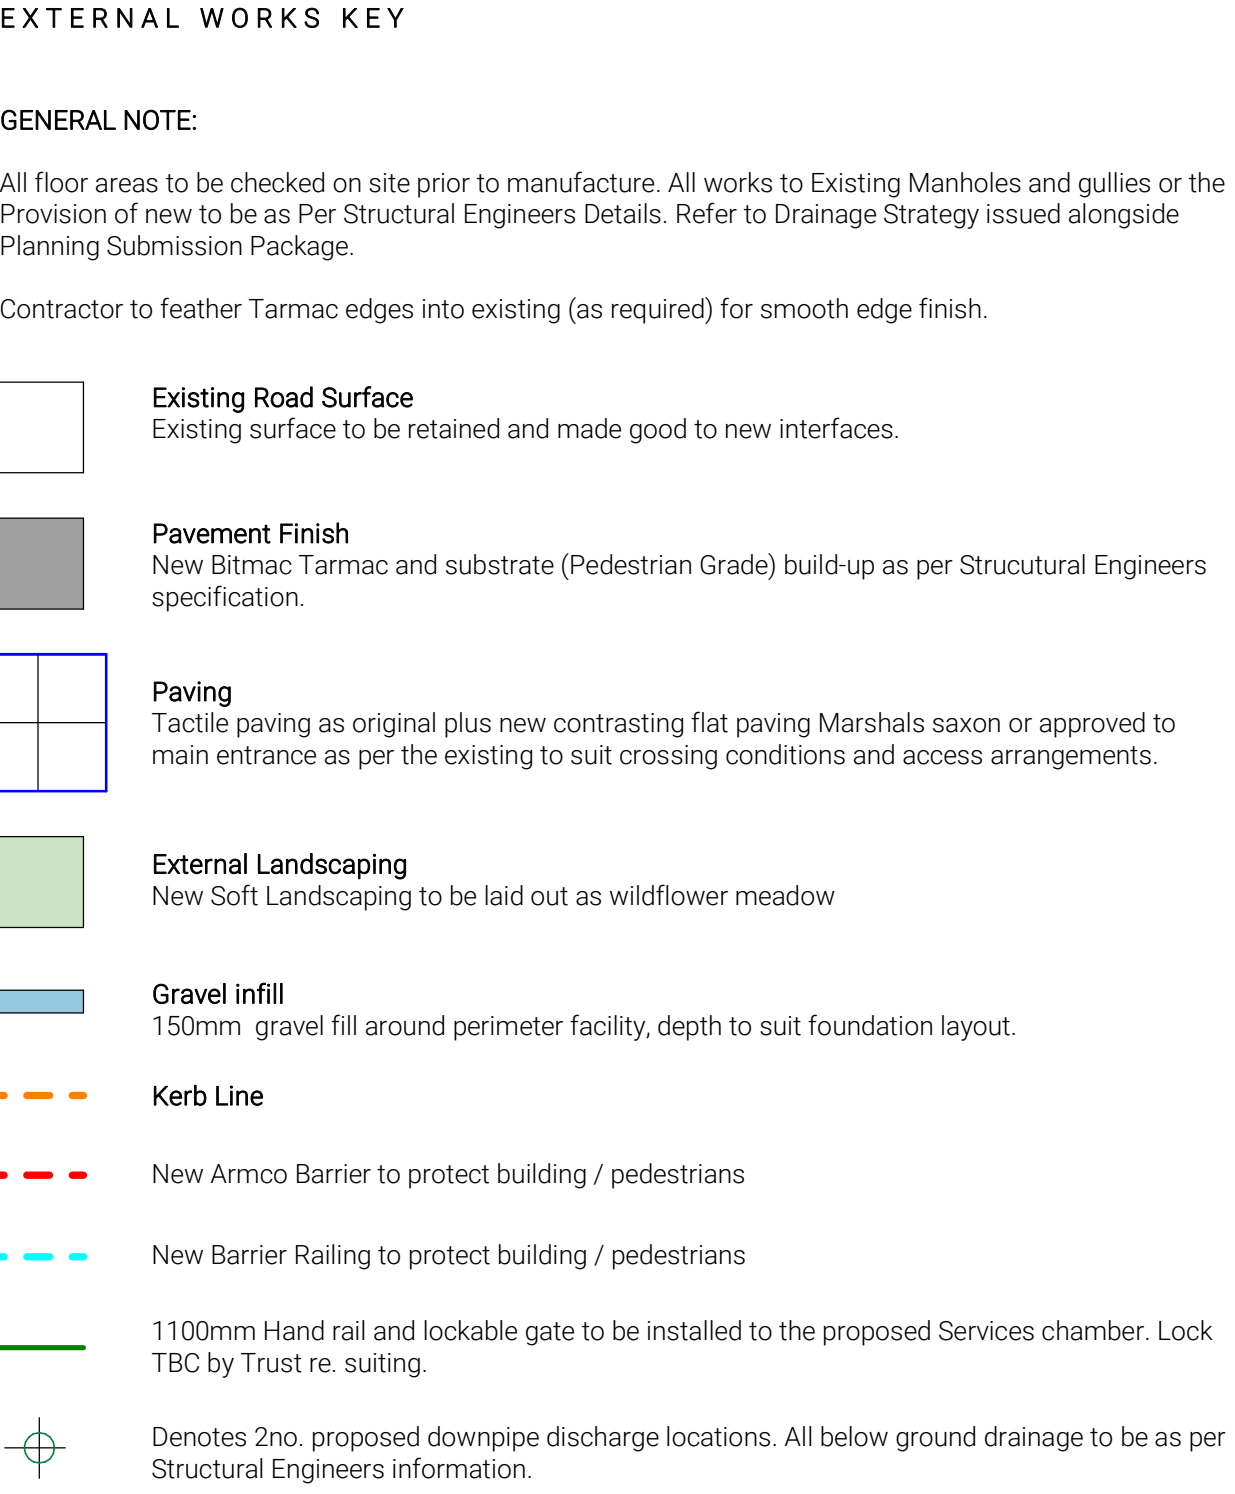

1 : 50

- 1 All boundaries, dimensions and levels are to be checked on site before construction and any discrepancies reported to the Architect / Designer.
- 2 Partial Service: Any discrepancies with site or other information is to be advised to the Architect / Designer and direction or approval is to be sought before the implementation of the detail.
- 3 Block and site plans are reproduced under license from the Ordnance Survey.
- 4 Do not scale this drawing.
- 5 For the purpose of coordination, all relevant parties must check this information prior to implementation and report any discrepancies to the Architect / Designer.

P2	SECOND PLANNING ISSUE	28.03.2025	SL
P1	FIRST ISSUE FOR PLANNING	29.03.2021	GAB
REV	DESCRIPTION	DATE	REV BY

CLIENT	Northern Care Alliance NHS Group
PROJECT	New MCW Booster Tank Facility, Fairfield General Hospital

DRAWING							
Proposed External Works							
SCALE						FIRST ISSUED	
1 : 50 @ A1						29/03/21	
PROJECT		CLIENT REF		DRAWN BY		CHECKED BY	
998-20		-		GAB		-	
ORIGIN	VOLUME	LEVEL	TYPE	ROLE	NUMBER	REVISION	
DAY	XX	00	DR	A	907101	P2	
SUITABILITY PLANNING							

DAY Architectural Ltd.
Studio 1, Lancaster Buildings
77 Deansgate, Manchester, M3
2BW

T: 0161 834 9703
W: www.day-architectural.com