
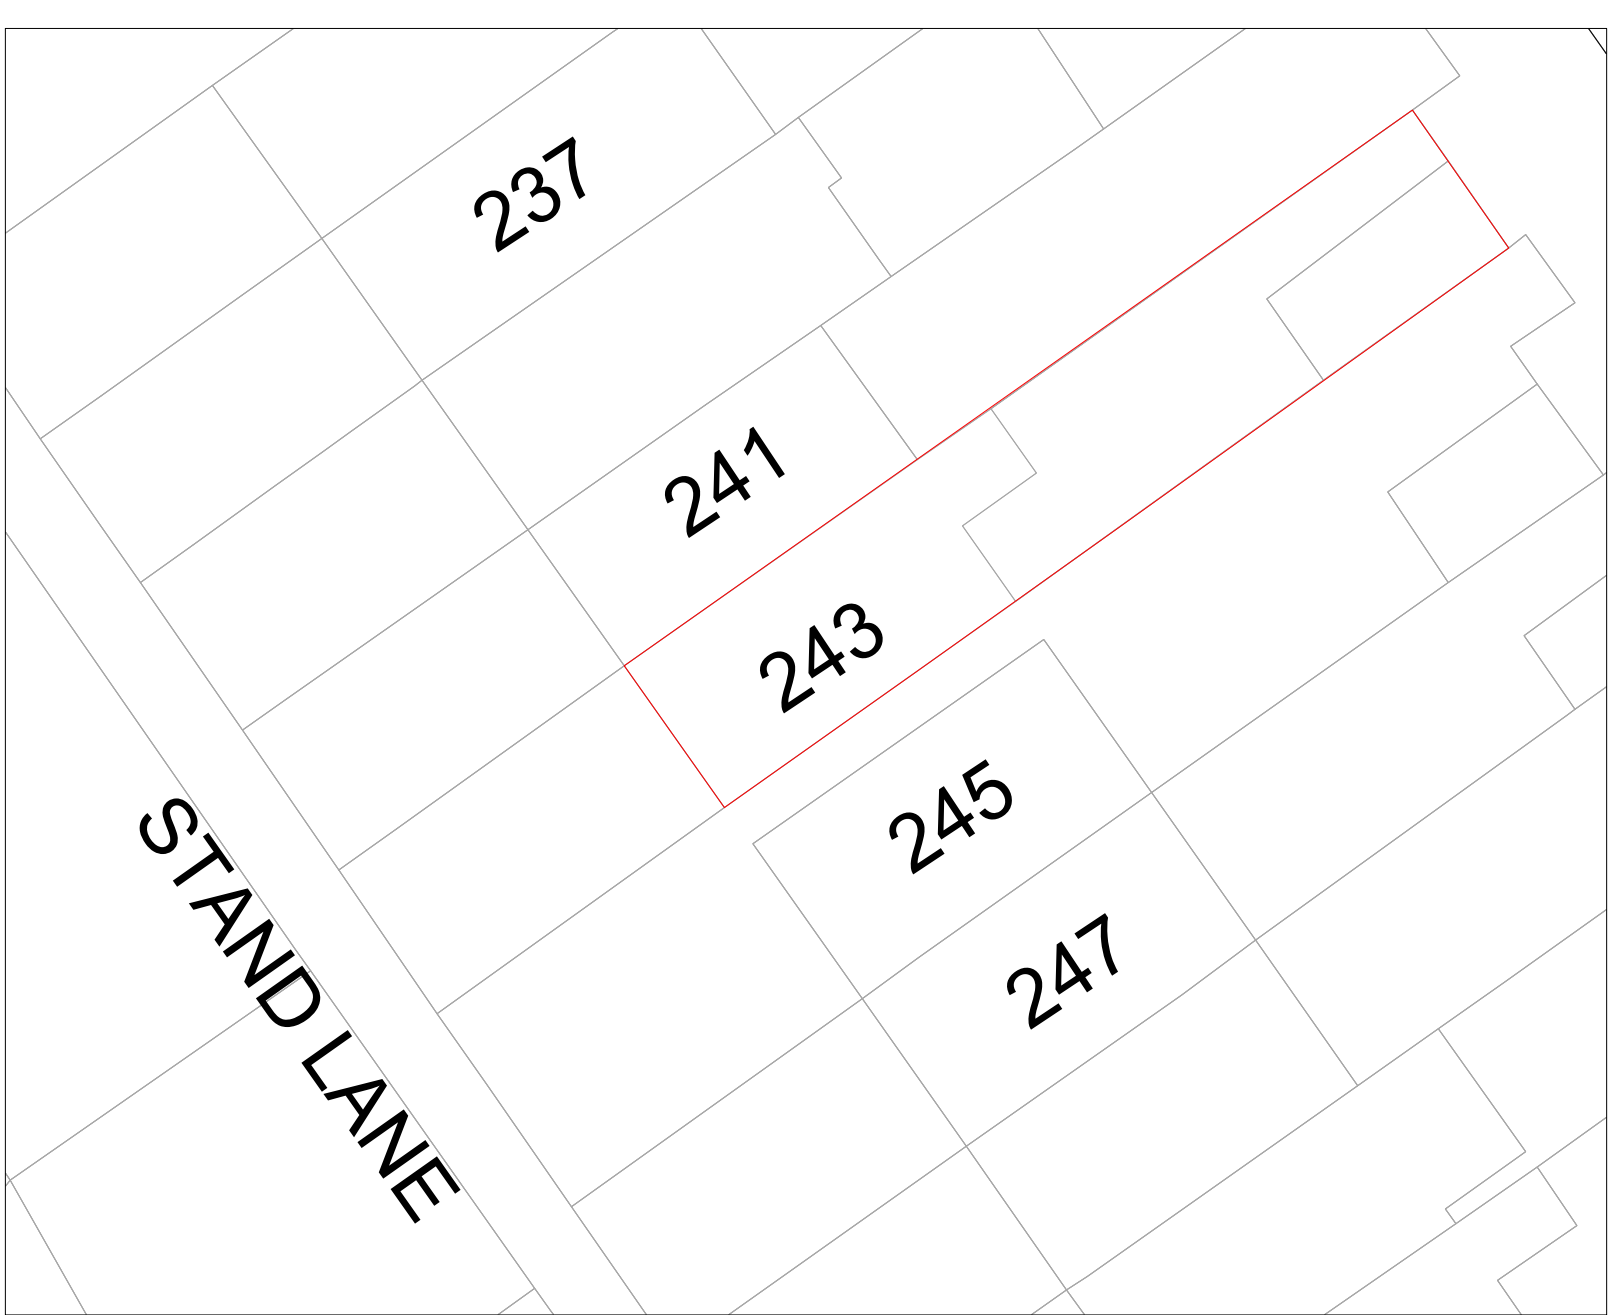


SITE PLAN AS EXISTING Scale 1:200

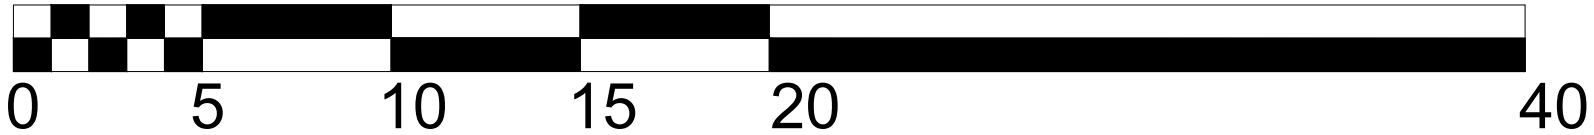

Scale 1:200 @ A3
Drawn JAL
Checked -

Date May 9th 2022
Dwg. No NBOY- BR/01
Revision -.

Project Miss N. BOYLE.
PROPOSED GROUND FLOOR EXTENSION TO THE REAR AT:-
243 STAND LANE, RADCLIFFE, MANCHESTER, M26 1JA.

Title
SITE PLAN AS EXISTING.