


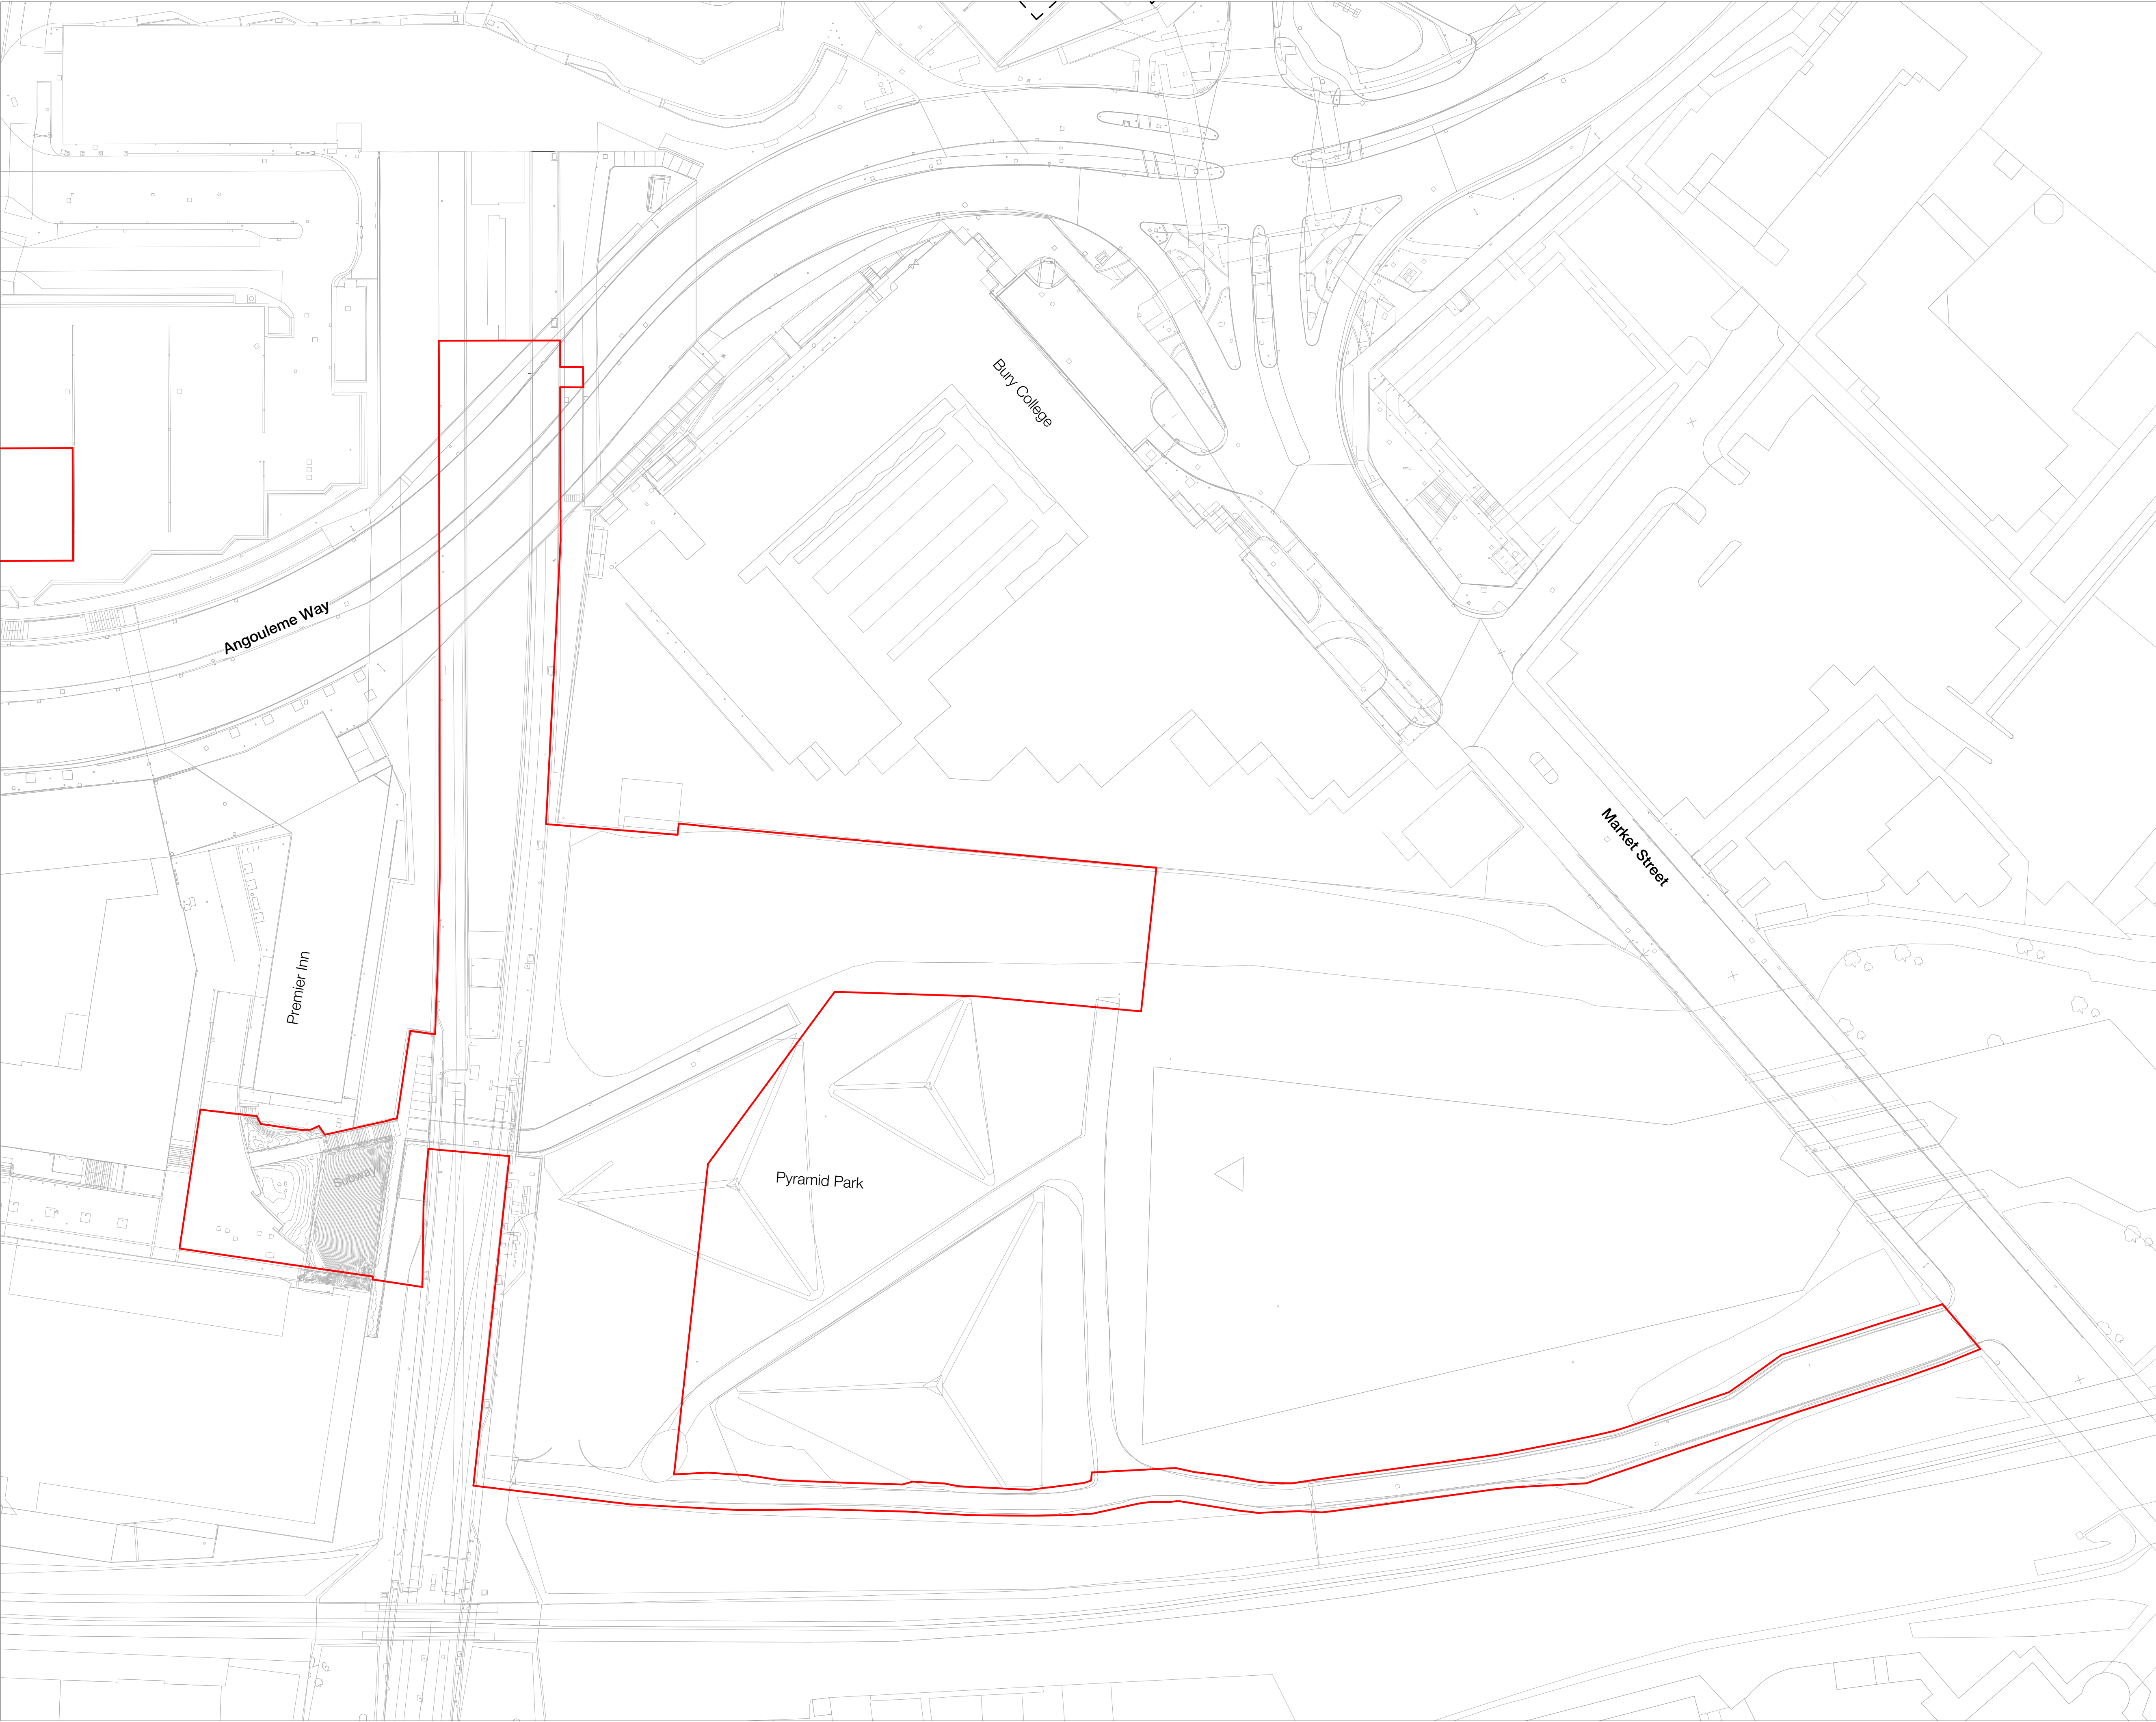

Copyright Hawkins\Brown Architects
No implied licence exists. This drawing should not be used to calculate areas for the purposes of valuation. Do not scale this drawing. All dimensions to be checked on the site by the contractor and such dimensions to be their responsibility. All work must comply with relevant British Standards and Building Regulations requirements. Drawing errors and omissions to be reported to the architect. To be read in conjunction with Architect's specification and other consultant information.

Rev	Description	Date
P01	Issued For Review and Comment	21.02.25
P02	Issued For Planning	05.03.25
P03	Issued For Planning	21.03.25
P04	Issued For Planning	26.03.25
P05	Issued For Planning	27.03.25


 Bury Interchange Phase 1 (Metrolink Access and Platform Improvement Works) Planning Boundary Line

26-28 Hilton Street
Manchester M1 2EH

mail@hawkinsbrown.com
hawkinsbrown.com

Hawkins\Brown

Project
Bury Interchange
Haymarket St
Bury
BL9 0AY

 

Drawing
Existing Site Plan

Scale @ A1
1 : 500

Date
Feb 2025

Drawn By
JL

Checked By
NT

Job Number
16012

Status
S5

Purpose of Issue
For Planning

Drawing No.
16012-HEA-BRY-ZZZ-D-AR-080002

Rev
P05