


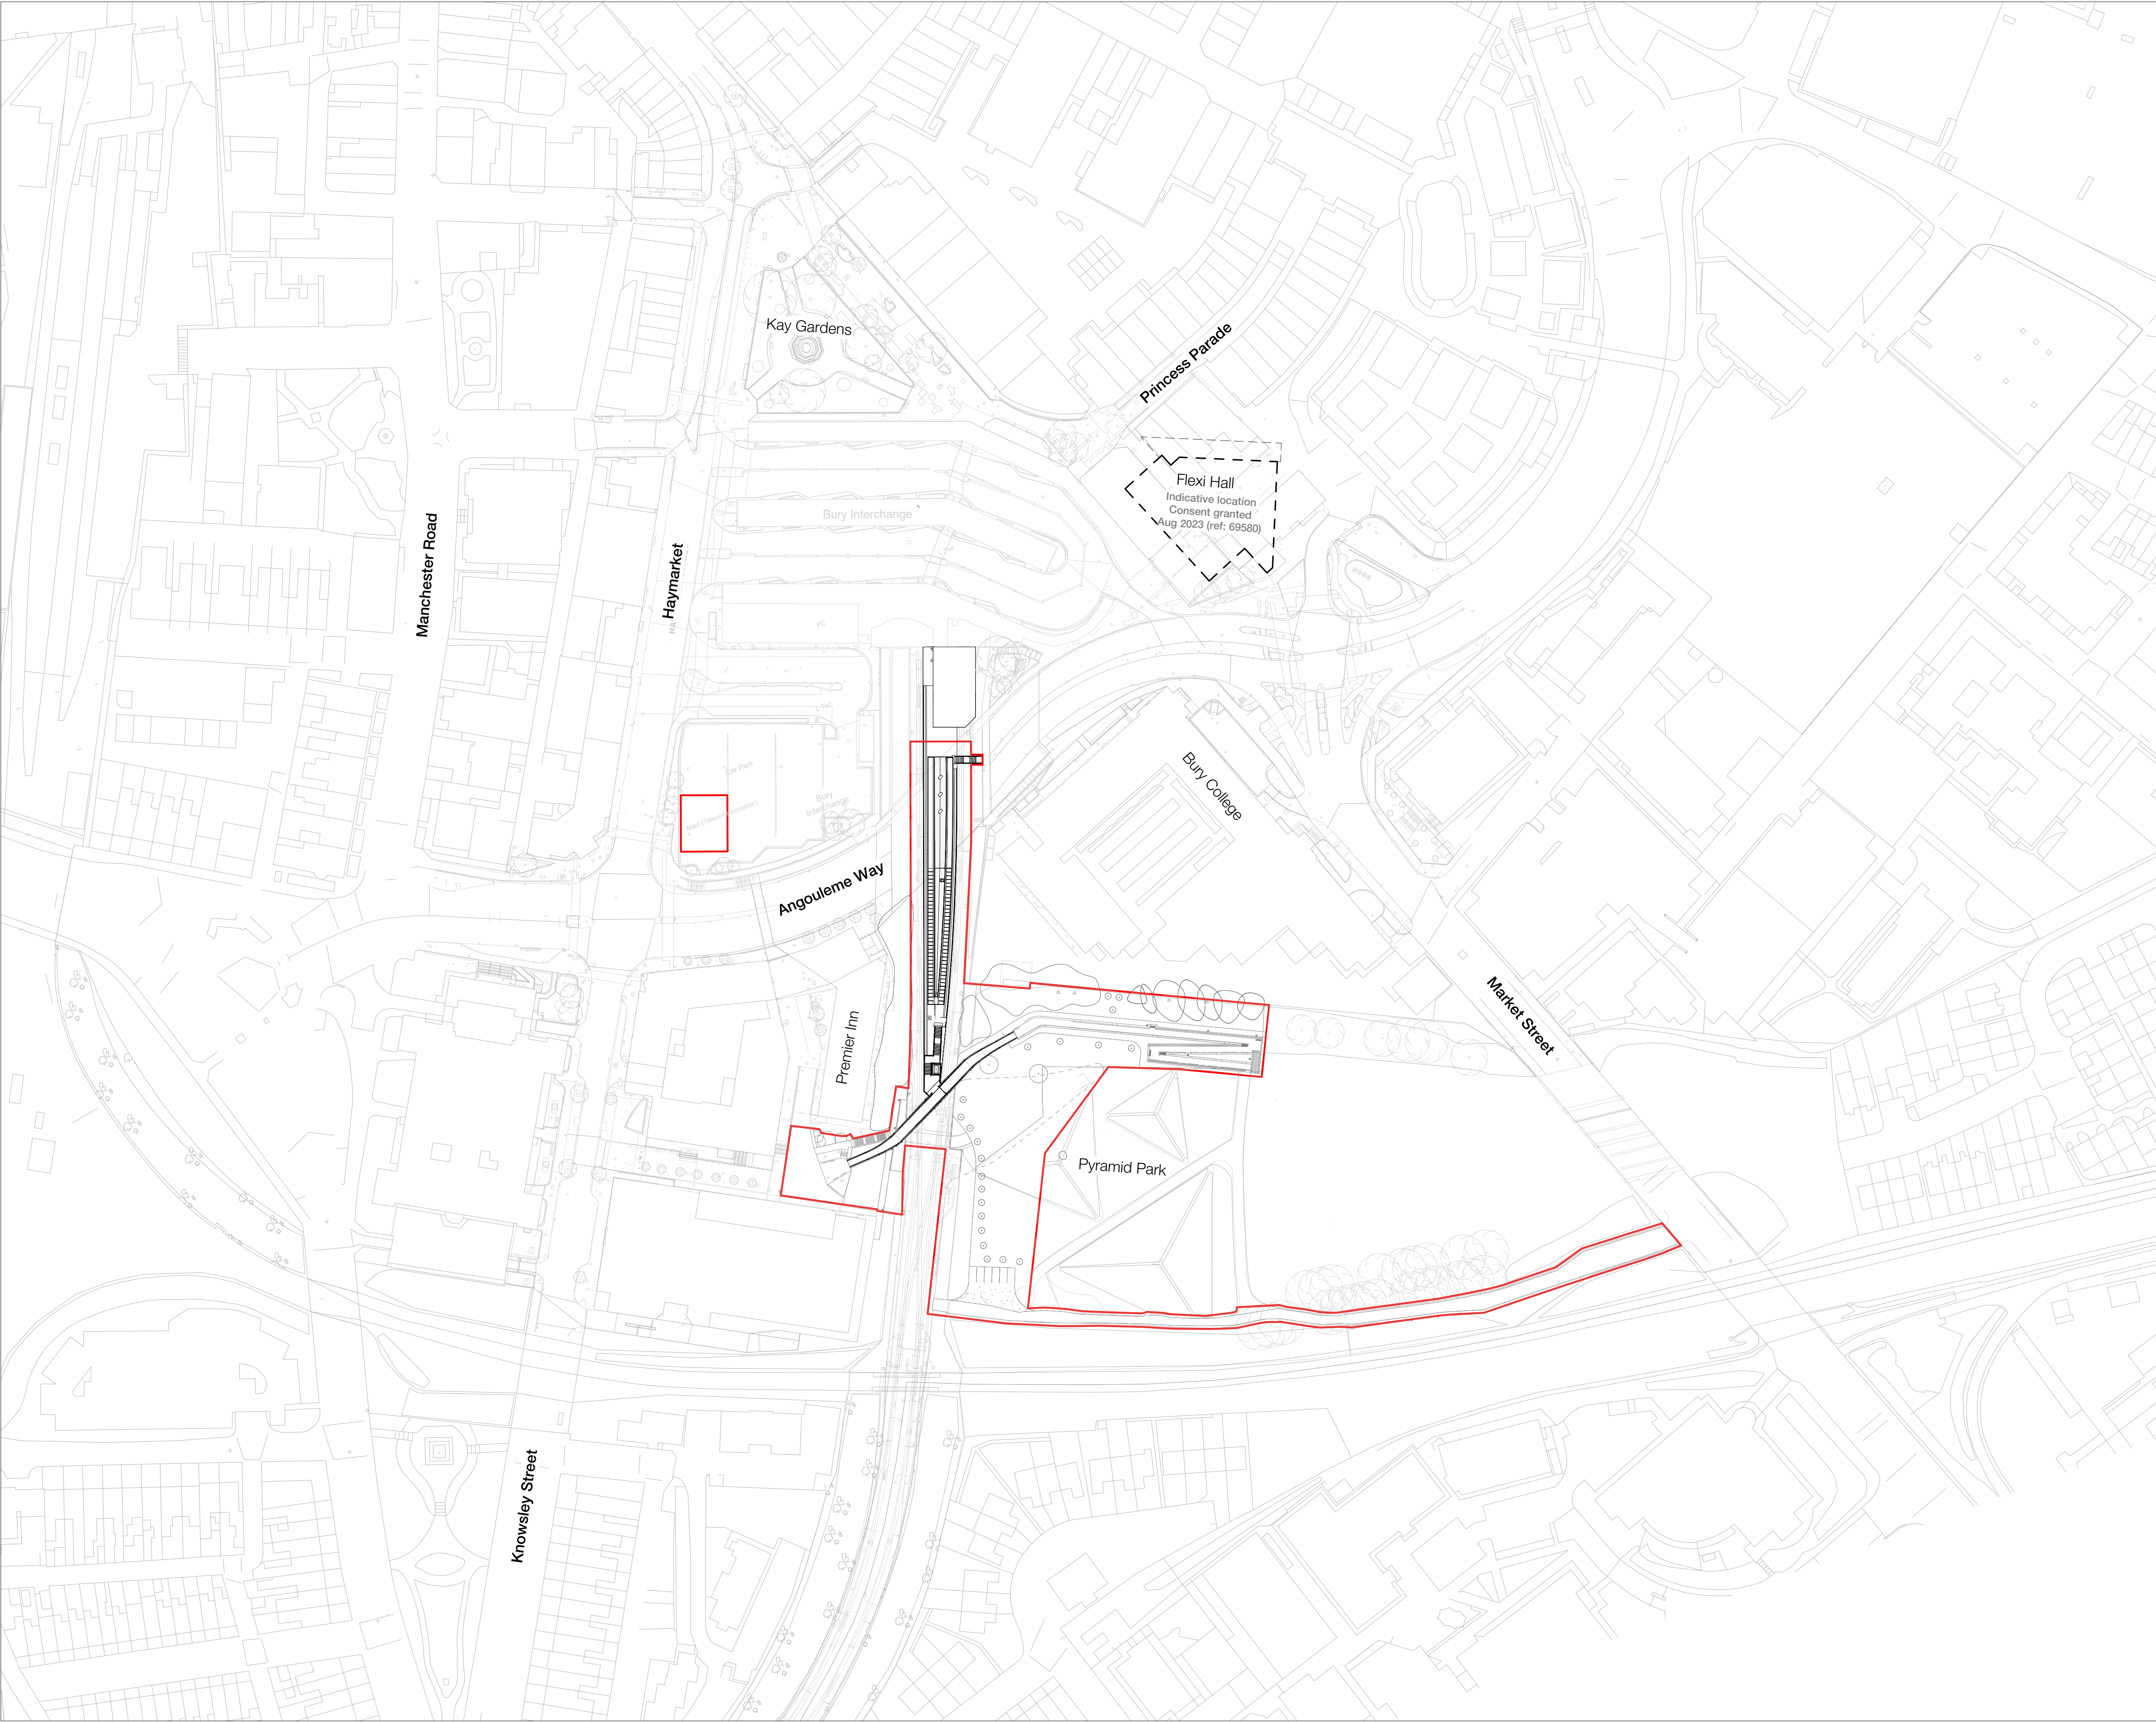

Copyright Hawkins\Brown Architects
No implied licence exists. This drawing should not be used to calculate areas for the purposes of valuation. Do not scale this drawing. All dimensions to be checked on the site by the contractor and such dimensions to be their responsibility. All work must comply with relevant British Standards and Building Regulations requirements. Drawing errors and omissions to be reported to the architect. To be read in conjunction with Architect's specification and other consultant information.

Rev	Description	Date
P01	Issued For Planning	27.03.25

26-28 Hilton Street
Manchester M1 2EH

mail@hawkinsbrown.com
hawkinsbrown.com

Hawkins\Brown

Project
Bury Interchange
Haymarket St
Bury
BL9 0AY

Drawing
Proposed Site Plan

Scale @ A1 1 : 1000	Date March 2025
------------------------	--------------------

Drawn By NT	Checked By NT
----------------	------------------

Job Number	Status	Purpose of Issue
16012	S5	For Planning

Drawing No. 16012-HBA-ZZZ-ZZZ-D-AR-080020	Rev P01
--	------------