




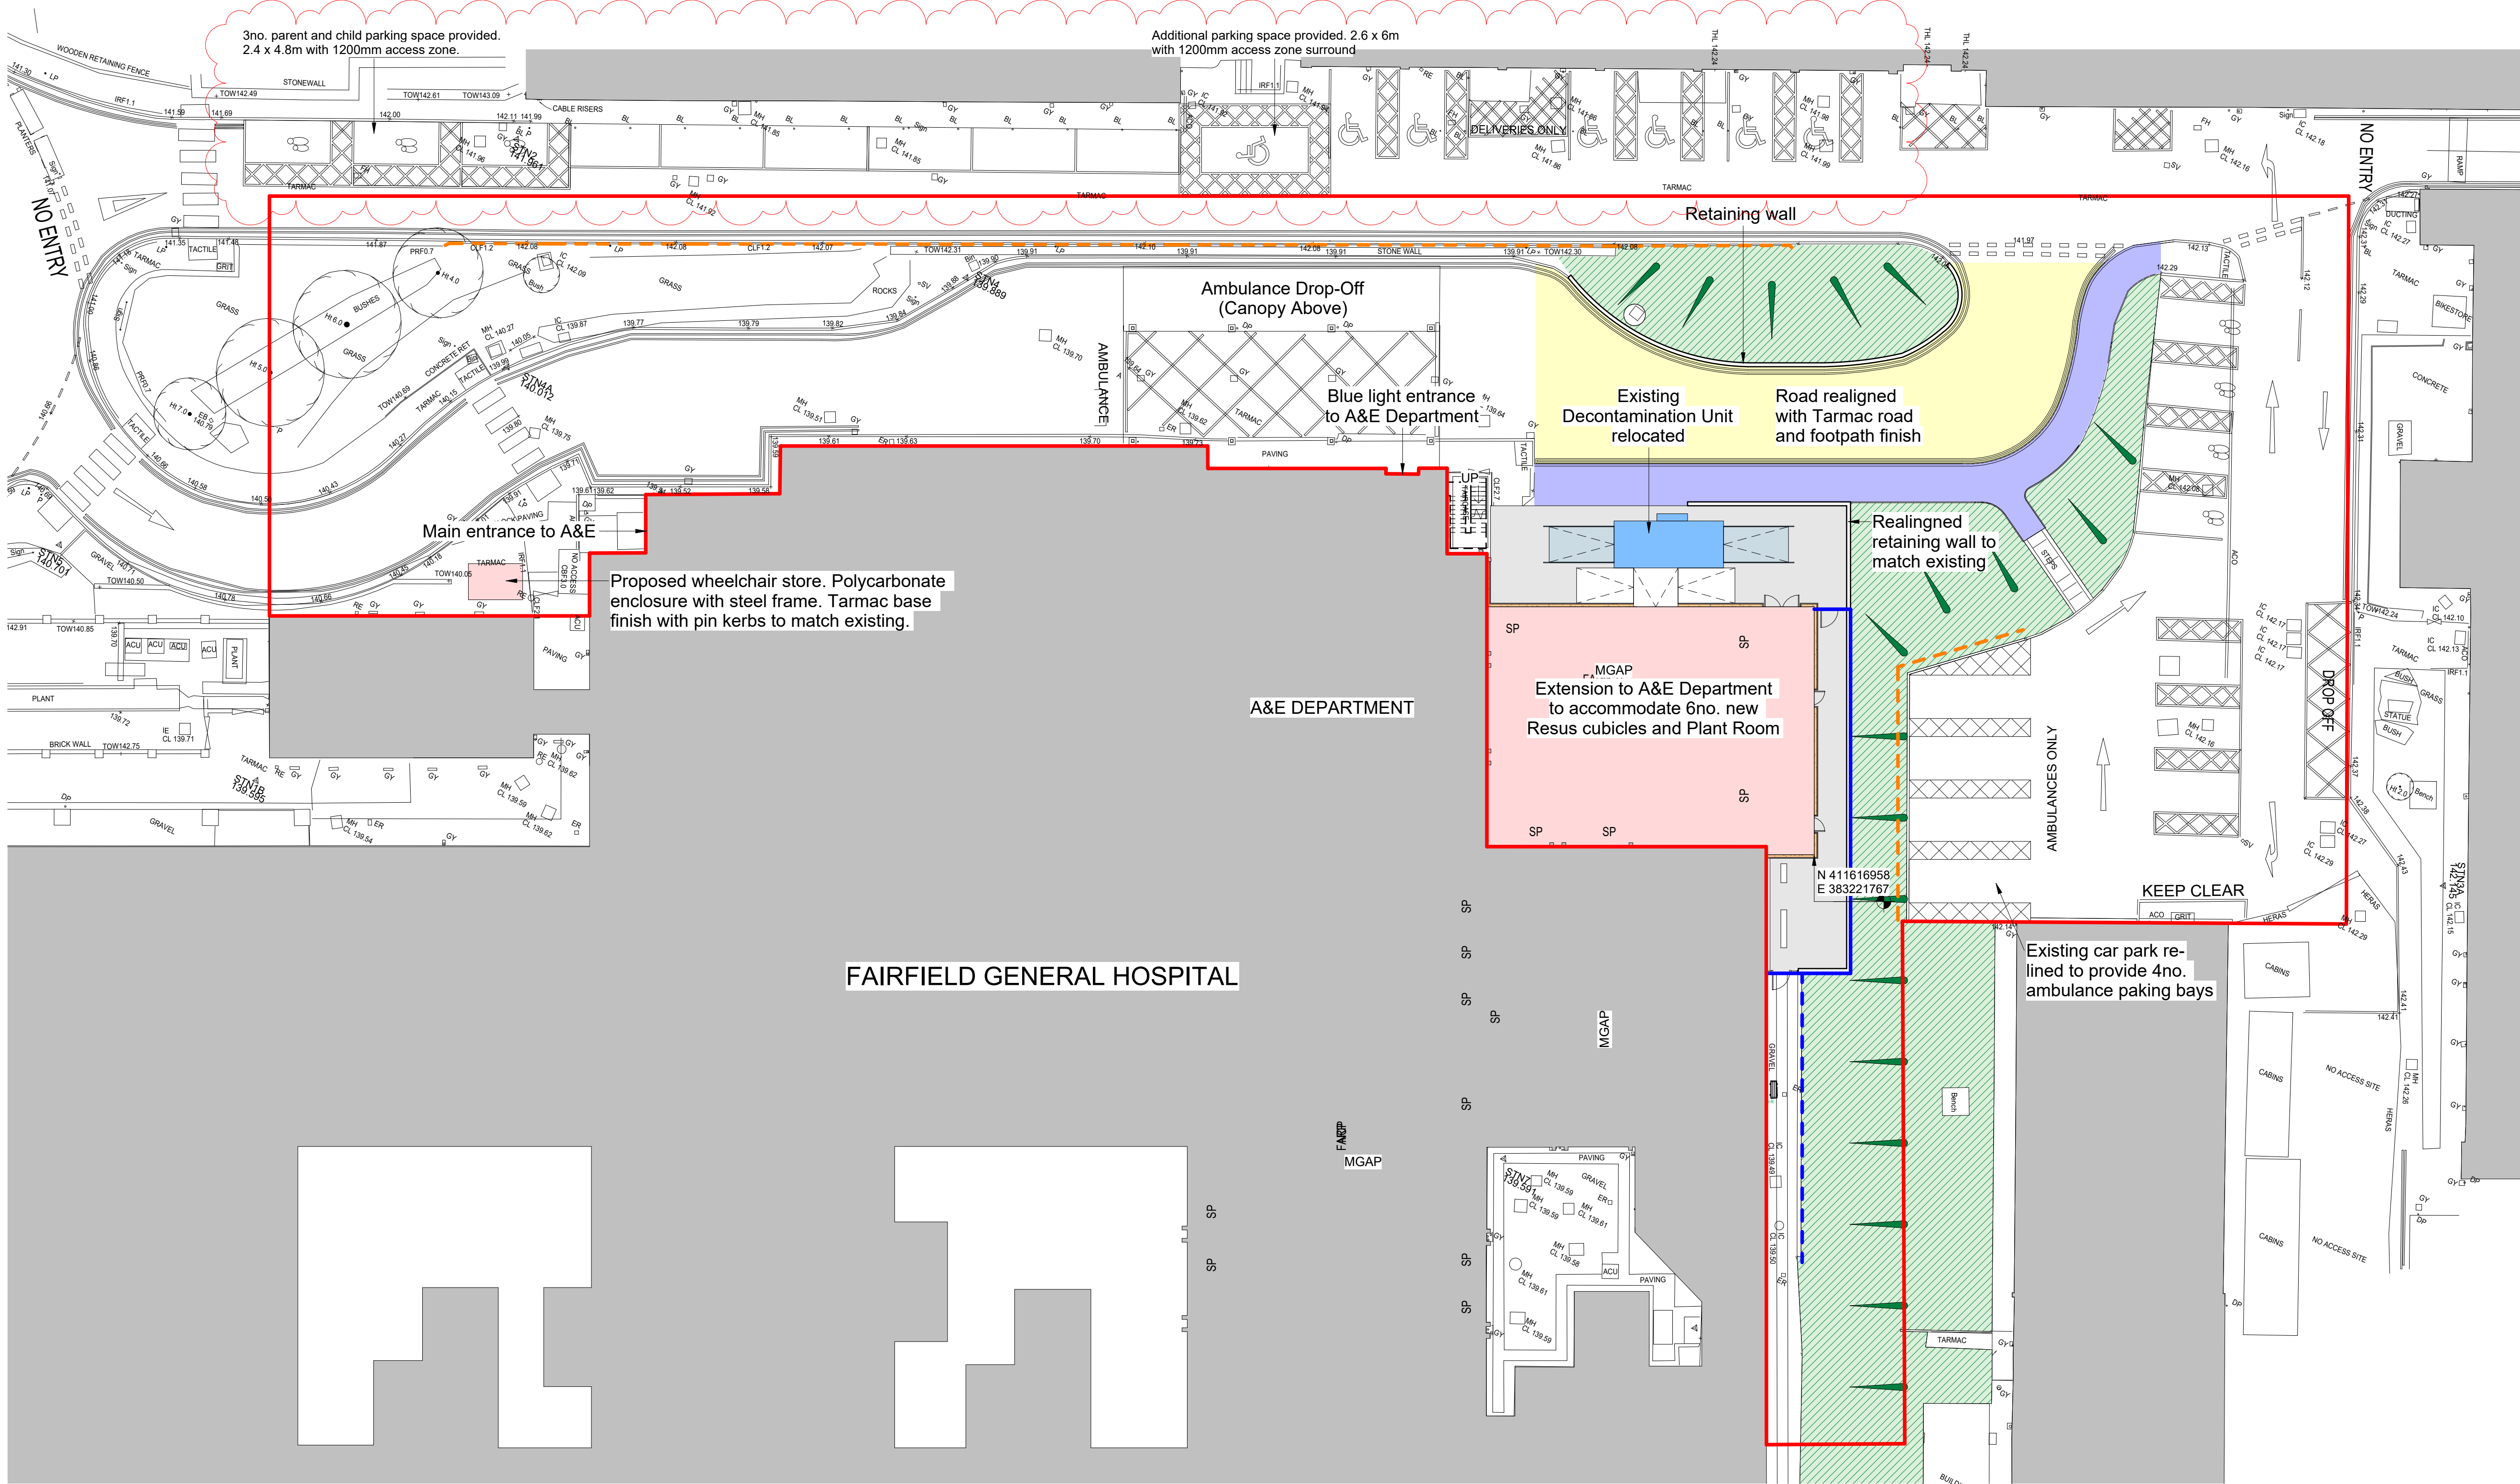

1 Block Plan - Proposed
1 : 200

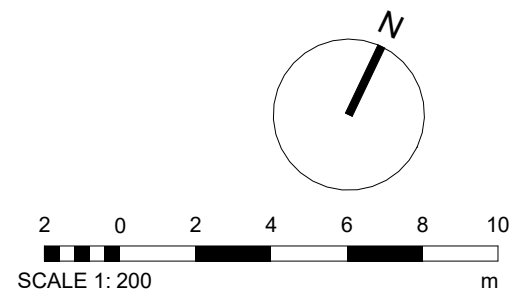

P07	RB	Revised parking layout	23/03/26
P06	GH	Parent and Child spaces added	24/02/26
P05	RB	Planning Issue	20/10/25
P04	RB	Planning Issue	16/10/25
P03	RB	For client review	08/10/25
P02	RB	Revised plant room - For review	06/10/25
P01	RB	For initial review	24/09/25
Rev	By	Description	Date

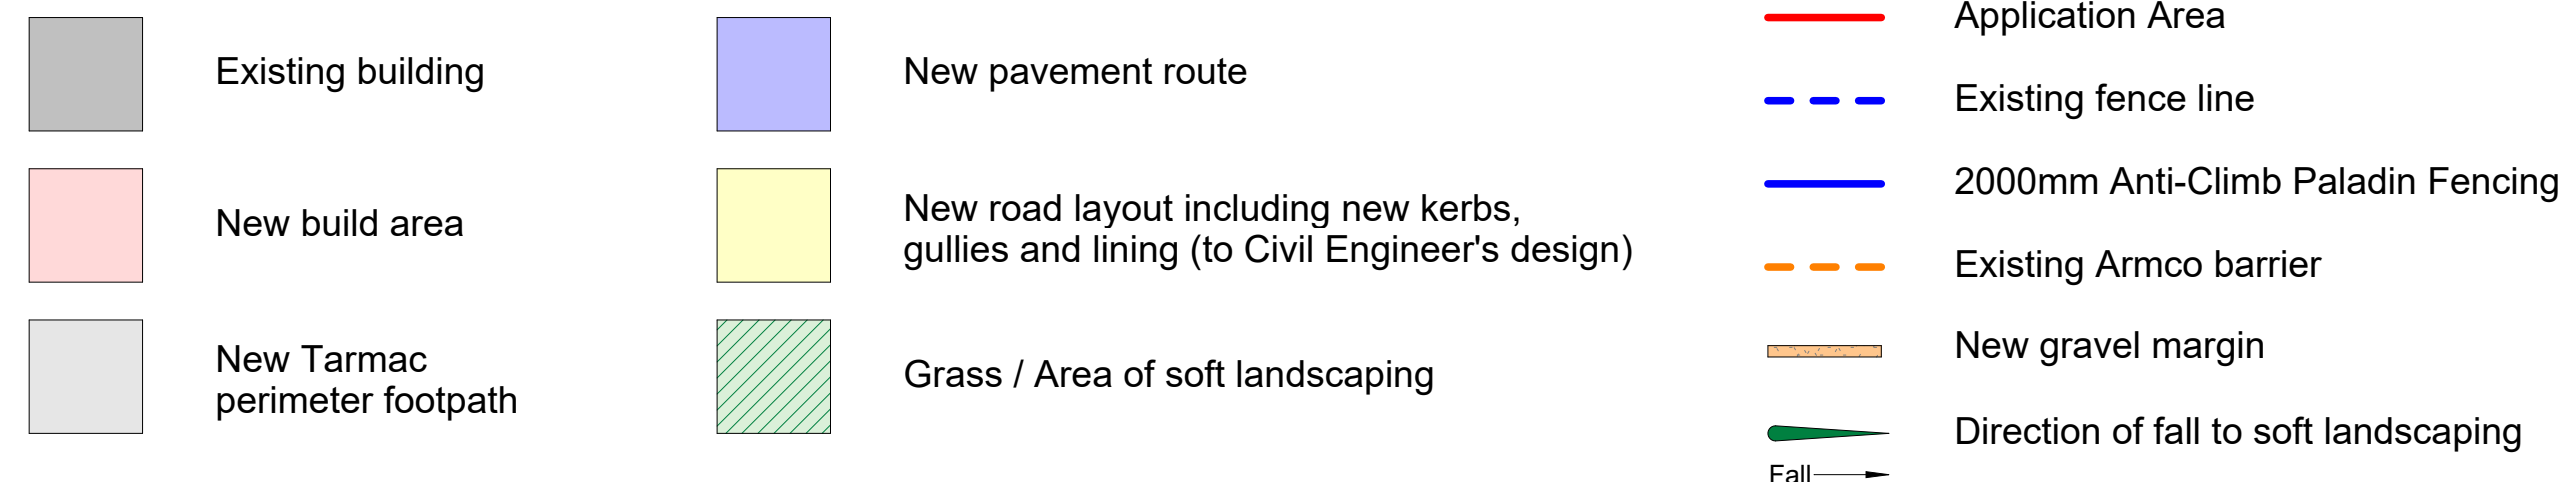

Client Name:
Northern Care Alliance NHS
Foundation trust

Site Name:
Fairfield General Hospital

Project Name:
FGH 2nd Phase Expansion

Drawing Title:
Site Plan - Proposed

Project No: 9101-002	Sheet Size: A1	Scale: 1 : 200	
Drawn by: RB	Checked by: AR	Approved by: AG	Revision: P07

Drawing Number:
Project Code / Originator / Volume / Level / Type / Discipline / System-Number
FGH2PE-GDA-V1-ZZ-DR-A-9912