




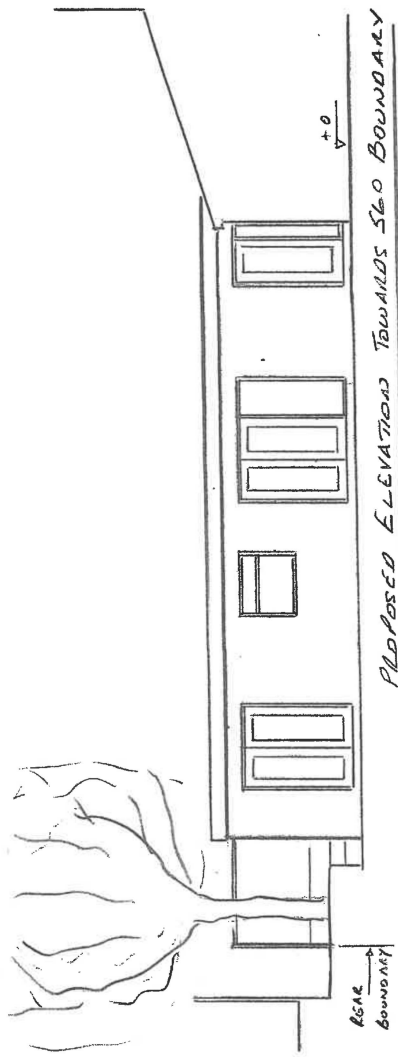


PROPOSED ELEVATION TOWARDS 560 BOUNDARY

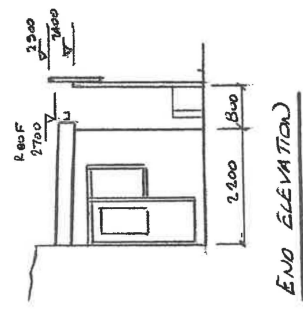

END ELEVATION

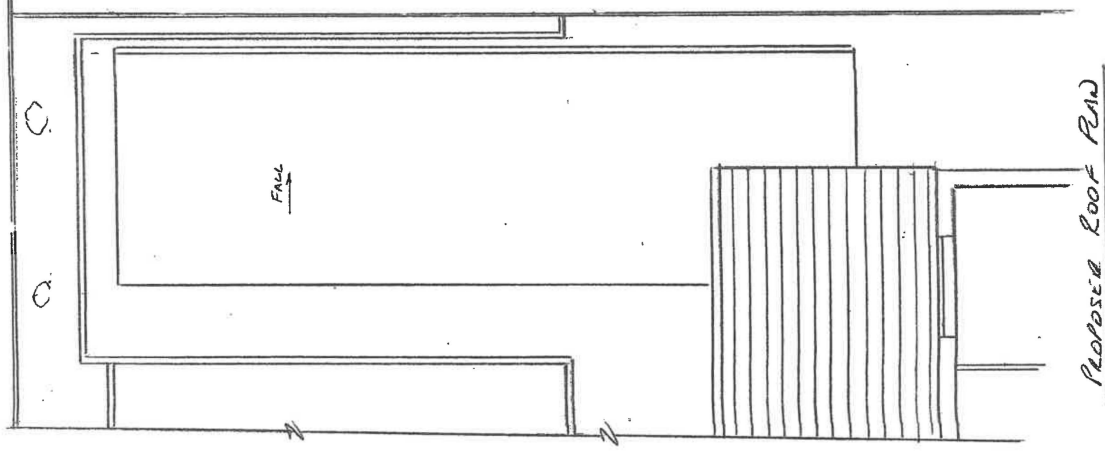

PROPOSED ROOF RAIN

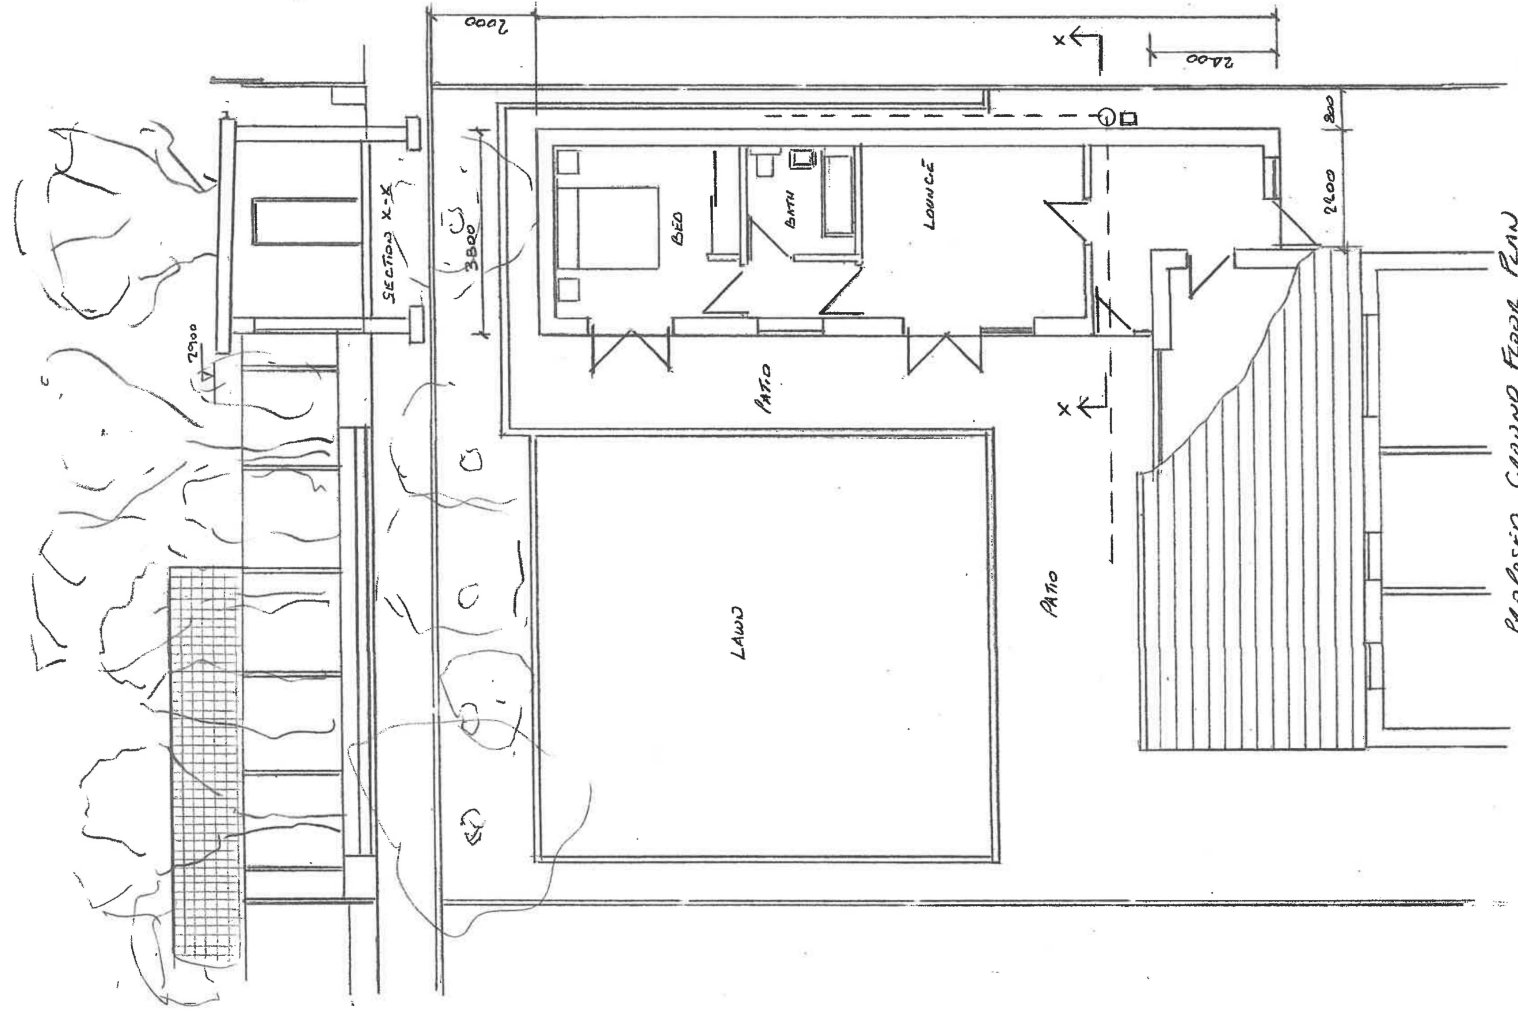

PROPOSED GROUND FLOOR PLAN

Thompson Designs Tel 0161 703 1438 Mob 07884 318634	
Sheet 2	Propose Plans and Elevations 562 Bolton Road Bury BL8 2DU Scale 1:100 @ A3 Date July 2023