



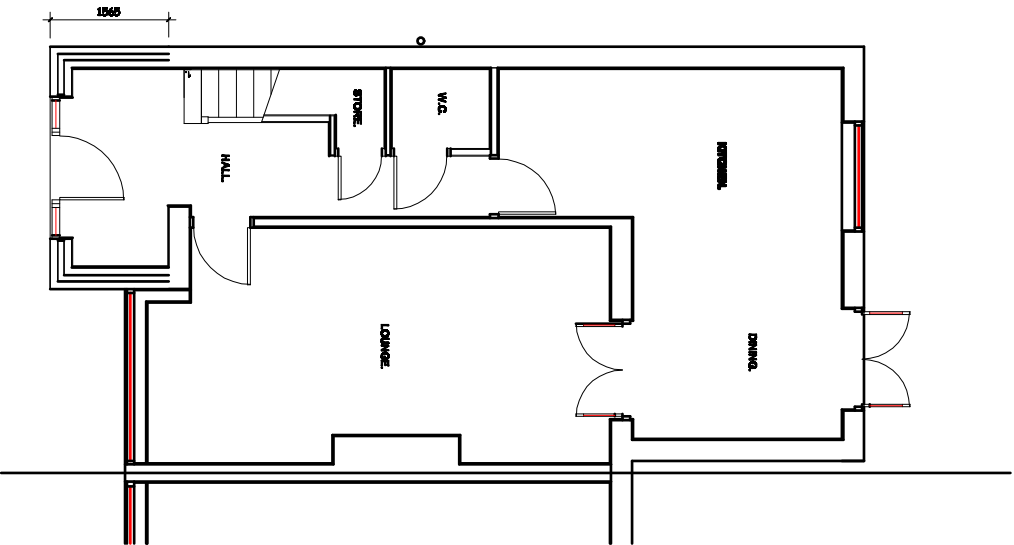

PROPOSED GROUND FLOOR PLAN.

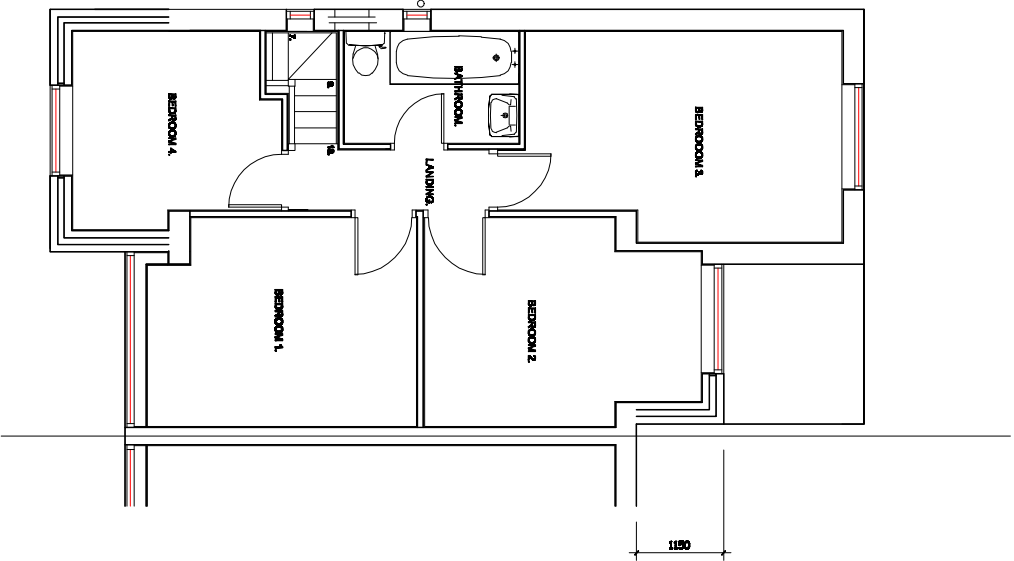

PROPOSED FIRST FLOOR PLAN.

Revision	Title : PROPOSED TWO STOREY EXTENSION AT FRONT AND FIRST FLOOR EXTENSION AT REAR ABOVE DINING ROOM.	Project : 30, DOVEDALE AVENUE, PRESTWICH, MANCHESTER, M26 0BU	MTC Designs Scale 1:100 @ A3 Date: May 2022	31 Eckard Drive Bolton BL3 6TB T: 01204 418714 M: 07700009114 Email: info@mtcdesigns.co.uk	Drawing No: P04
----------	--	---	---	--	-----------------