



Notes There are no Material Changes on the exterior of the property apart from the new signage and the extractor ducting

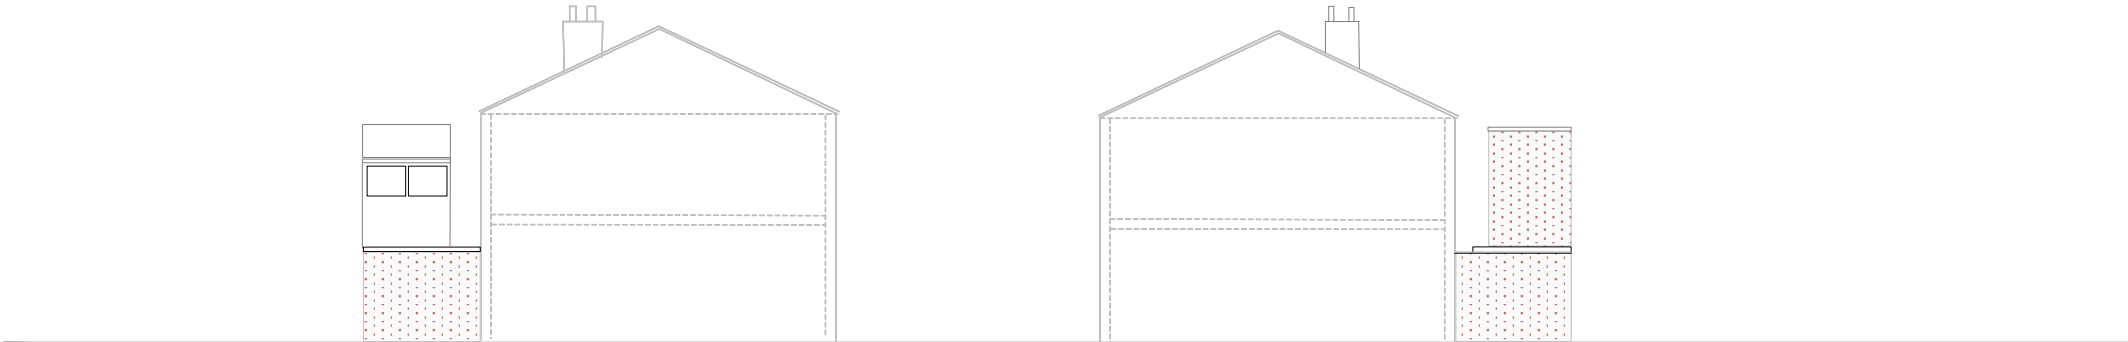

East Elevation

West Elevation

 

North Elevation

South Elevation

Drawing Purpose	Planning Application-Installation of Extractor ,Window frontage and new signage	Drawing Title	EE-BL9 7RG 01	Premises Address	185 Rochdale Road Bury BL9 7RG	Scale	1:100 @A3
Drawing Details	The purpose of this drawing is for the submission of a change of use consent. All Measurements have been drawn in millimeters. This drawing is not be used for the intention of any building, shop fitting or construction purposes.	Drawing Name	Existing Elevations				