





SITE SPECIFIC HAZARDS

IN ACCORDANCE WITH THE REQUIREMENTS OF THE CON REGULATIONS 2015 THE FOLLOWING SIGNIFICANT RESIDUAL HAZARDS HAVE NOT BEEN DESIGNED OUT OF THIS PROJECT AND MUST BE TAKEN INTO CONSIDERATION BY CONTRACTORS PLANNING TO UNDERTAKE THE WORKS SHOWN ON THIS DRAWING.

SCALE 1:200

 

STRUCTURE REMOVED
EXISTING GROUND LEVELS

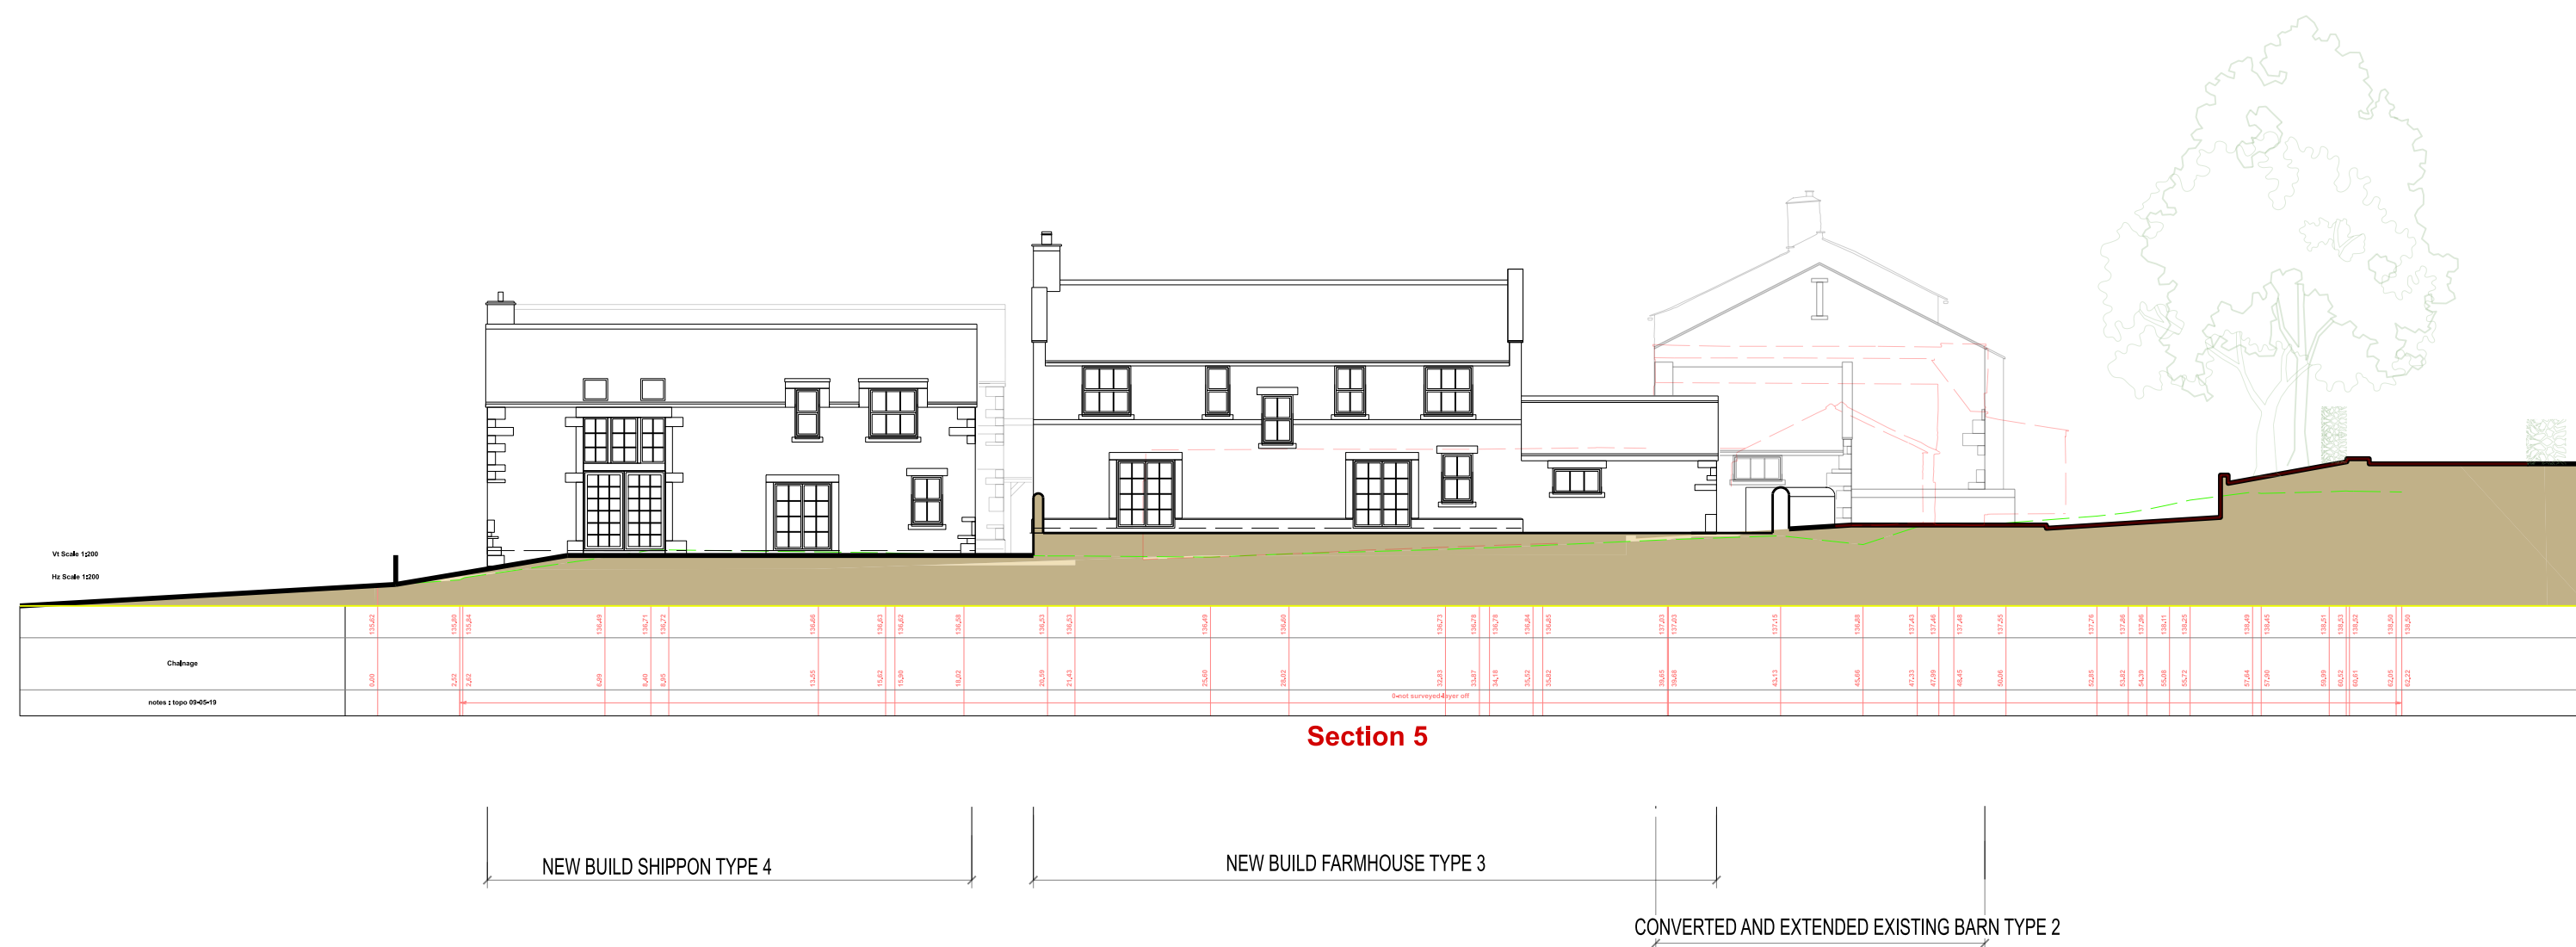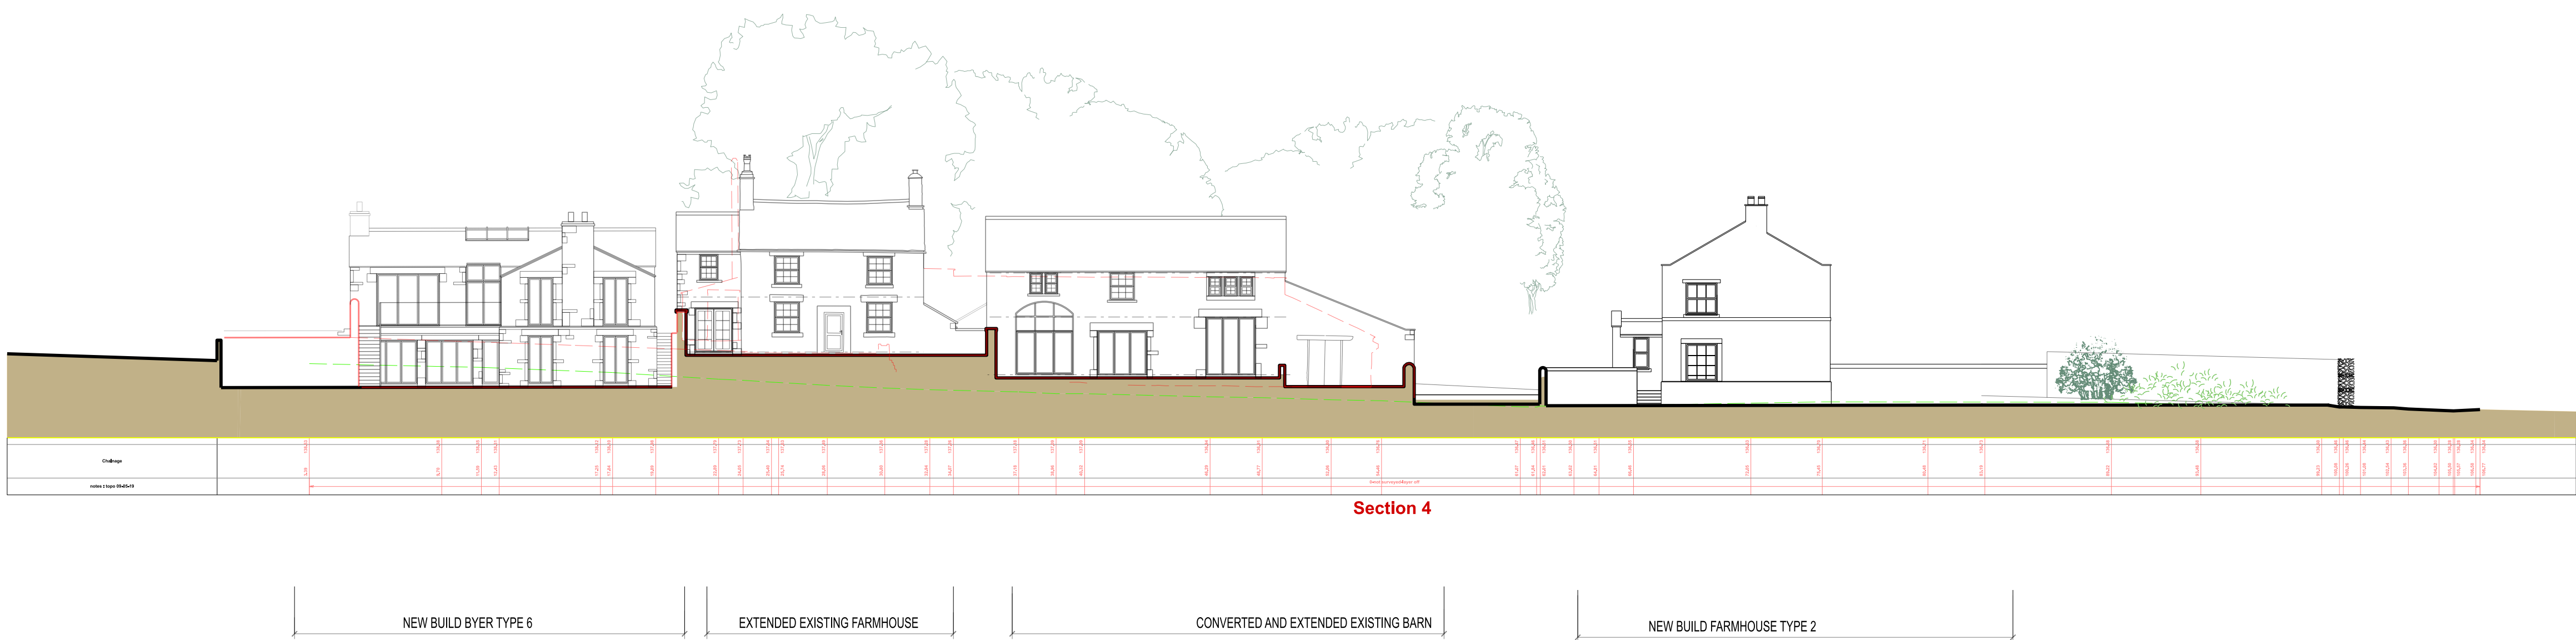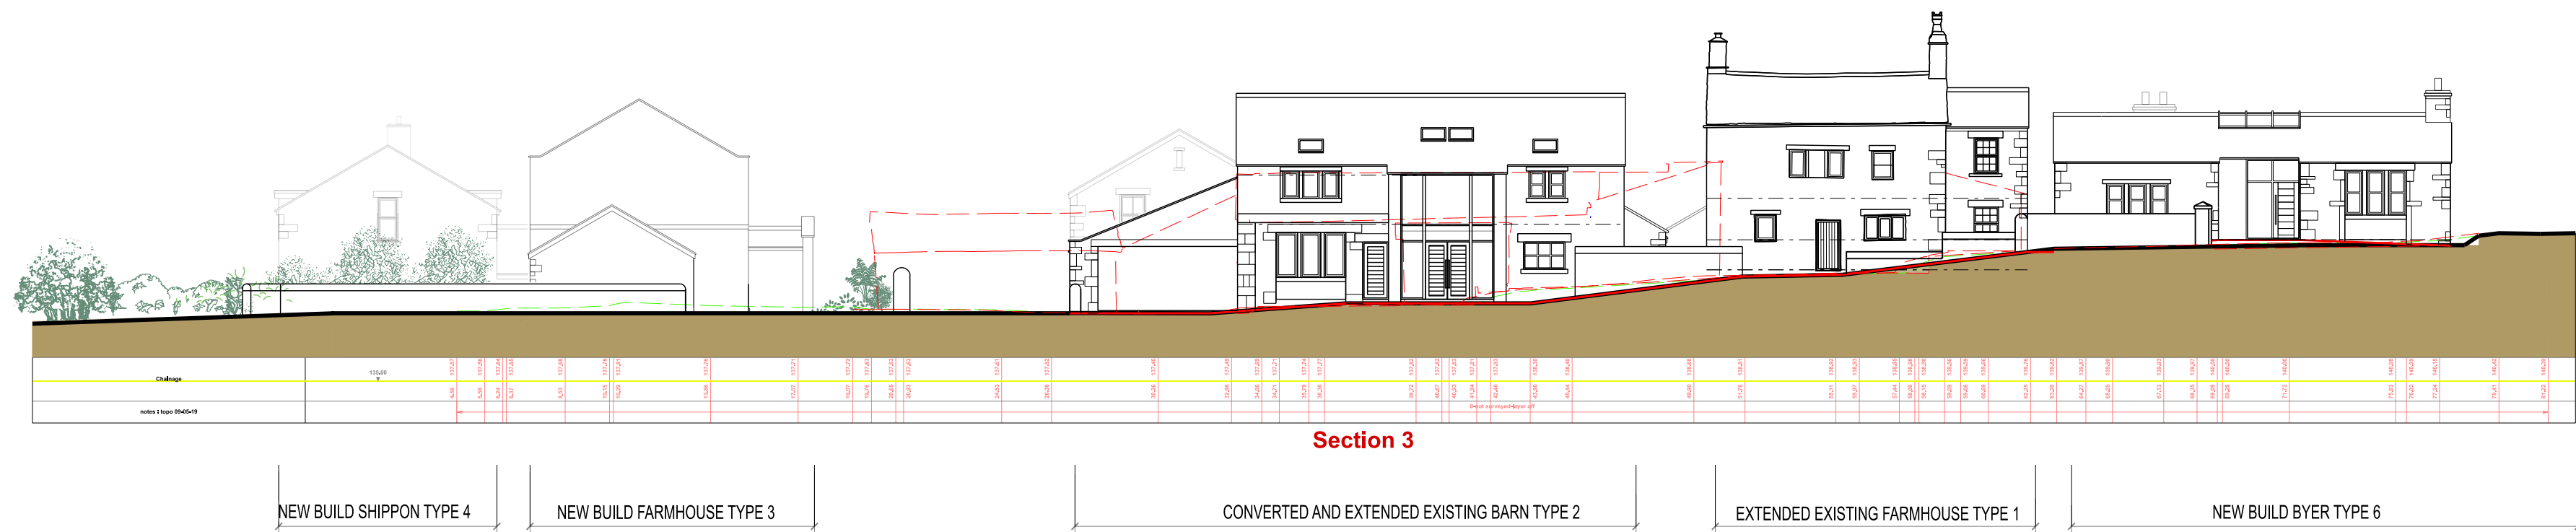

PROPOSED SITE PLAN 1:500

REV. DATE NOTES INT.

CLIENT / PROJECT
J.BUCKLEY PROPERTIES
HOLLYMOUNT FARM
GREENMOUNT

DRAWING TITLE
PROPOSED SITE SECTIONS

STATUS
PLANNING

DATE
OCT 22

DRAWN
SSS

SCALE @ A0
1:200

PROJECT NUMBER
PLAN / BUILD TYPE NUMBER REVISION LETTER

DRAWING NO.
107 PLN S 03

Site Location Plans L GA Plans P Elevations E
Sections S Details D Prefr. Colour C

HAWTHORN DESIGN PARTNERSHIP
HAWTHORN ESTATES LTD
LUMB, ROSSENDALE, BB4 9ND
T. 08453 900 444

E design@hawthorn-estates.co.uk
www.hawthorn-estates.co.uk

