

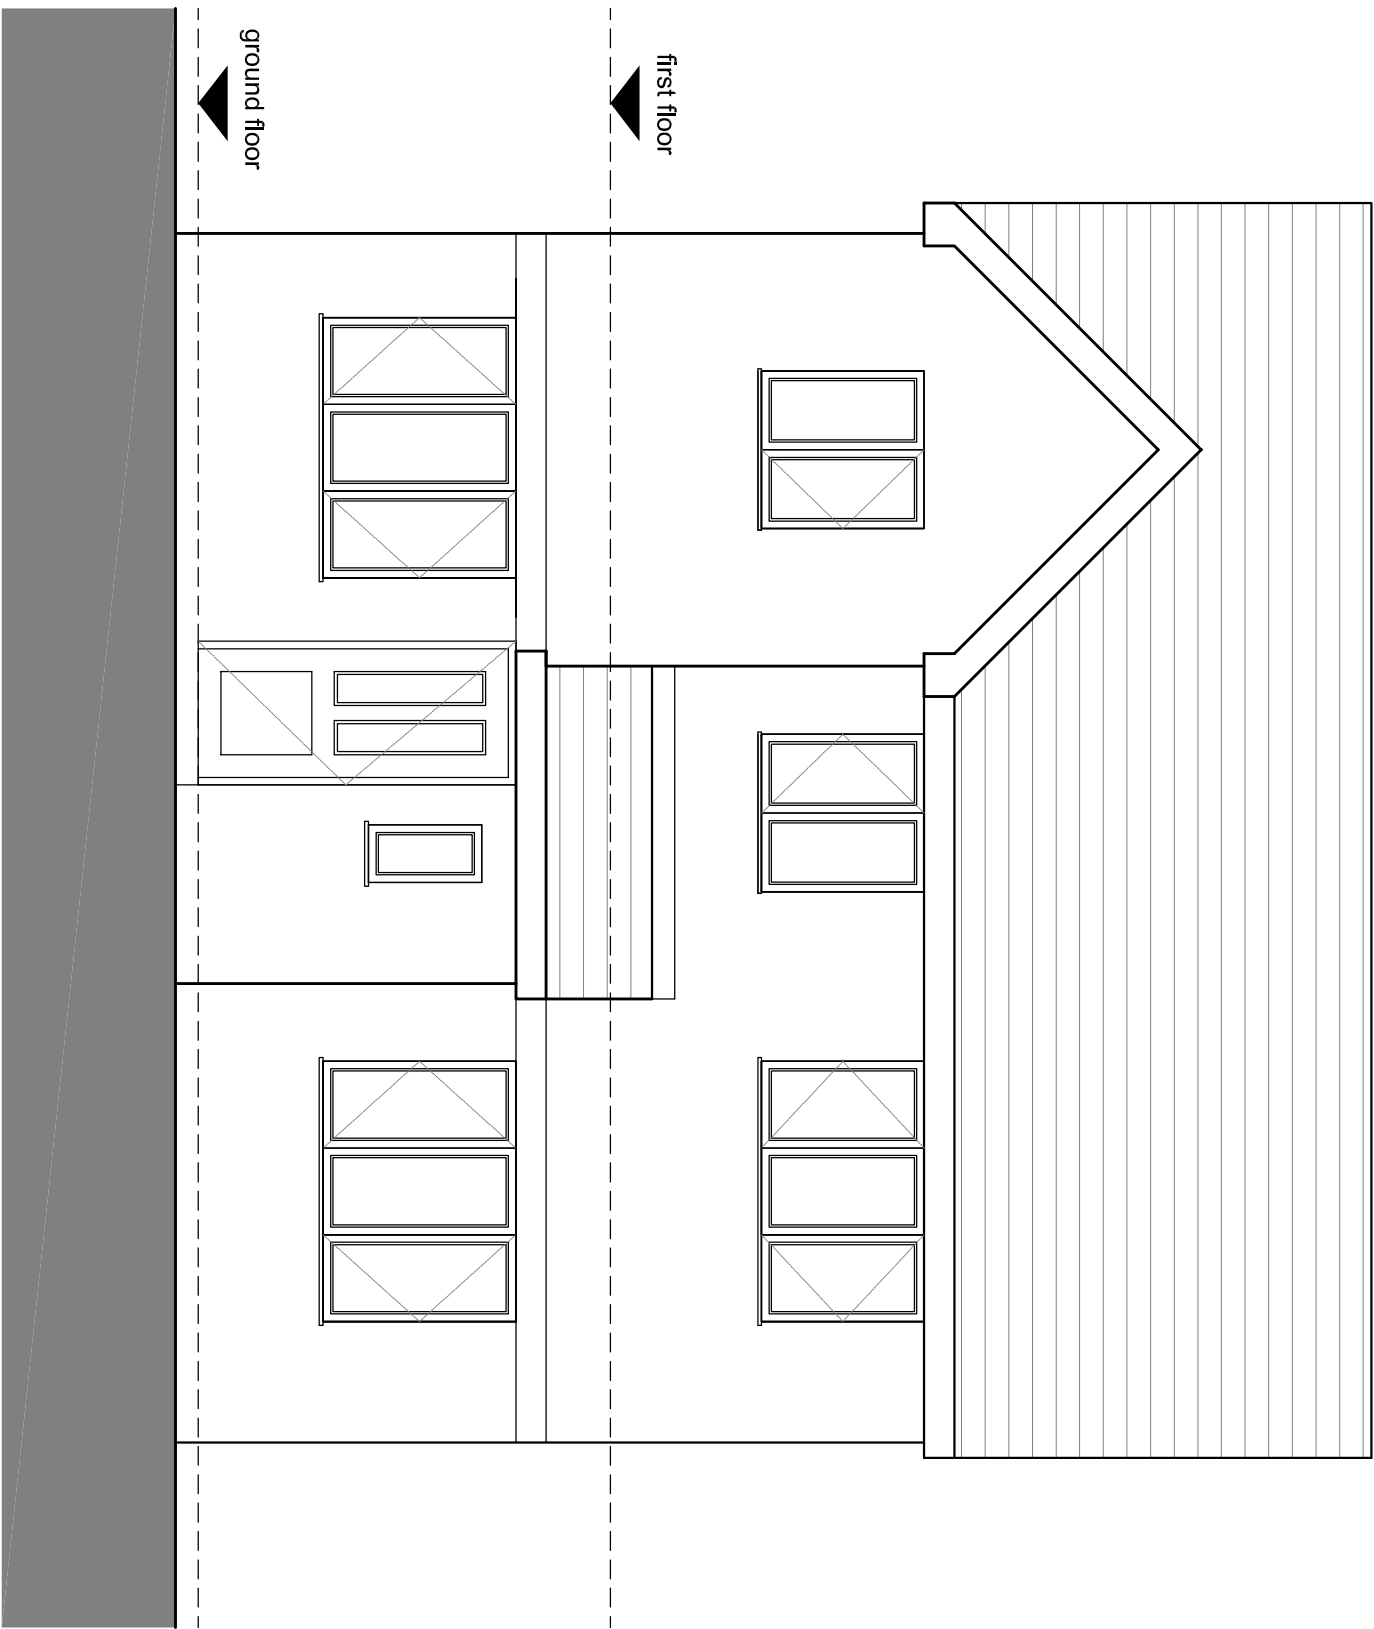
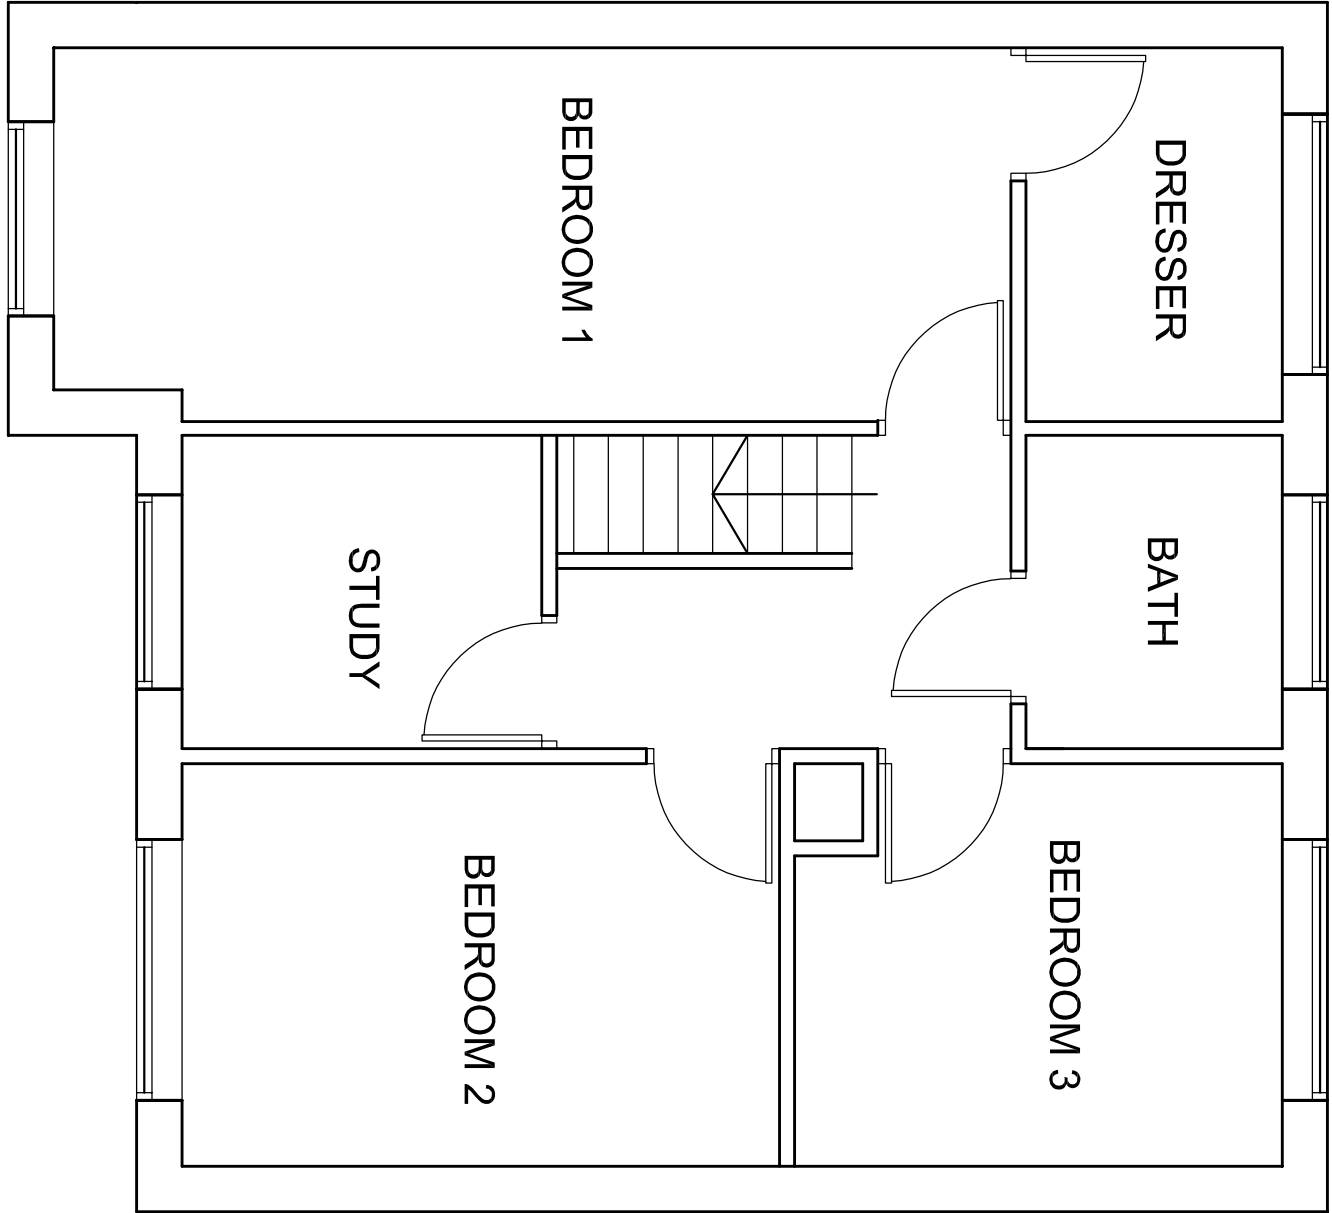
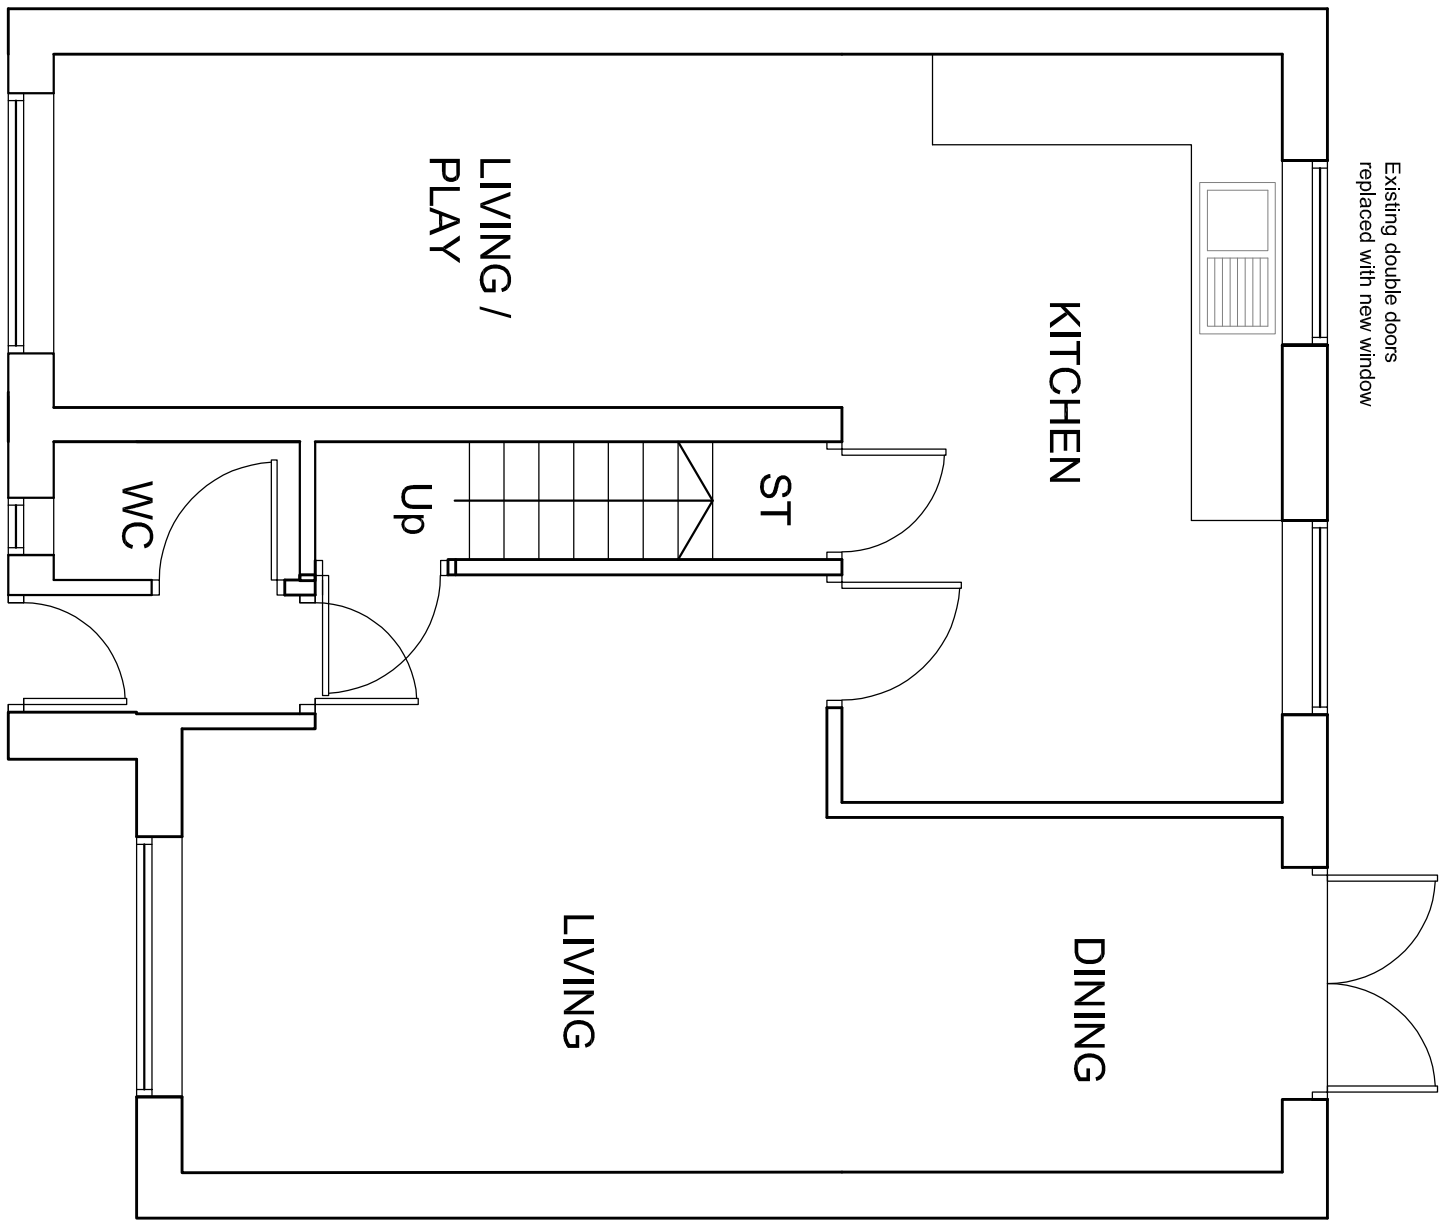
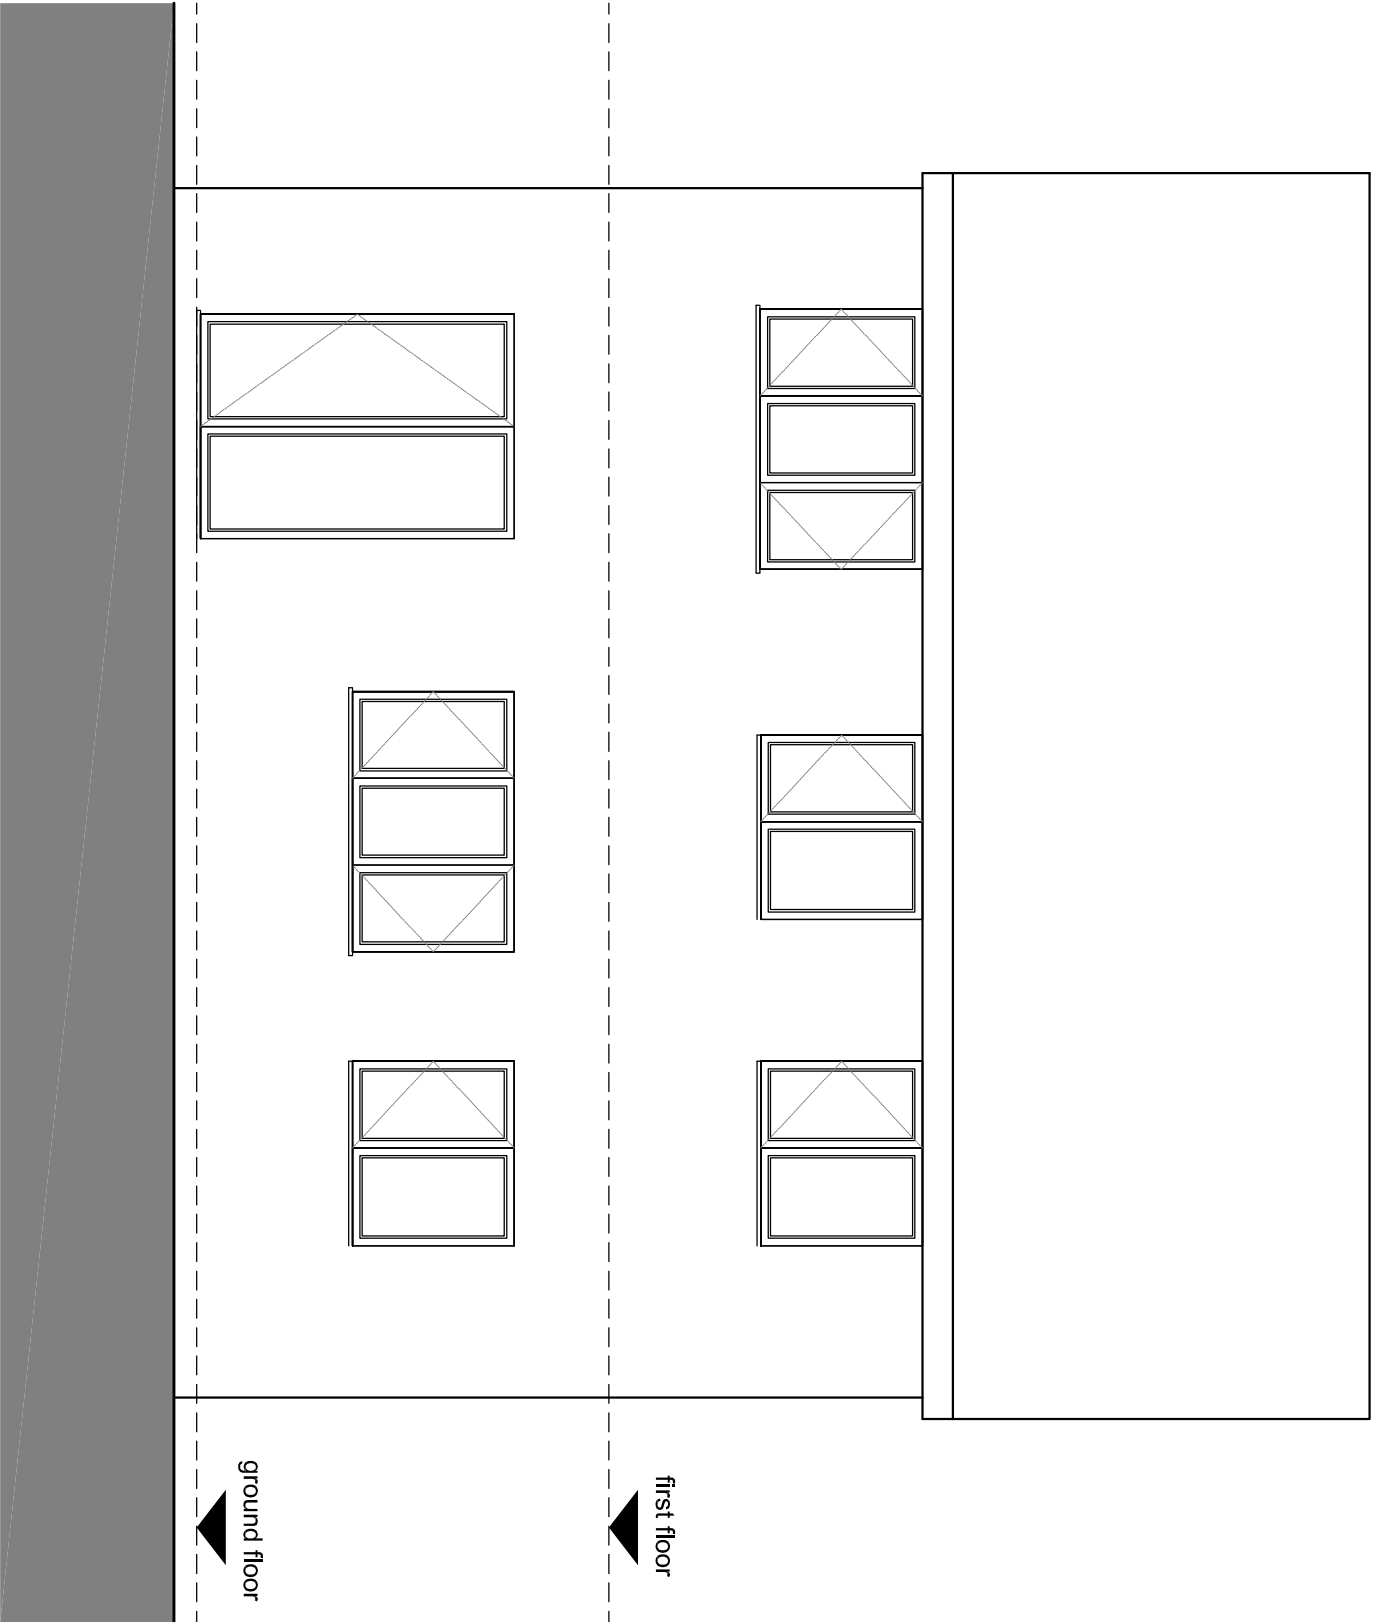


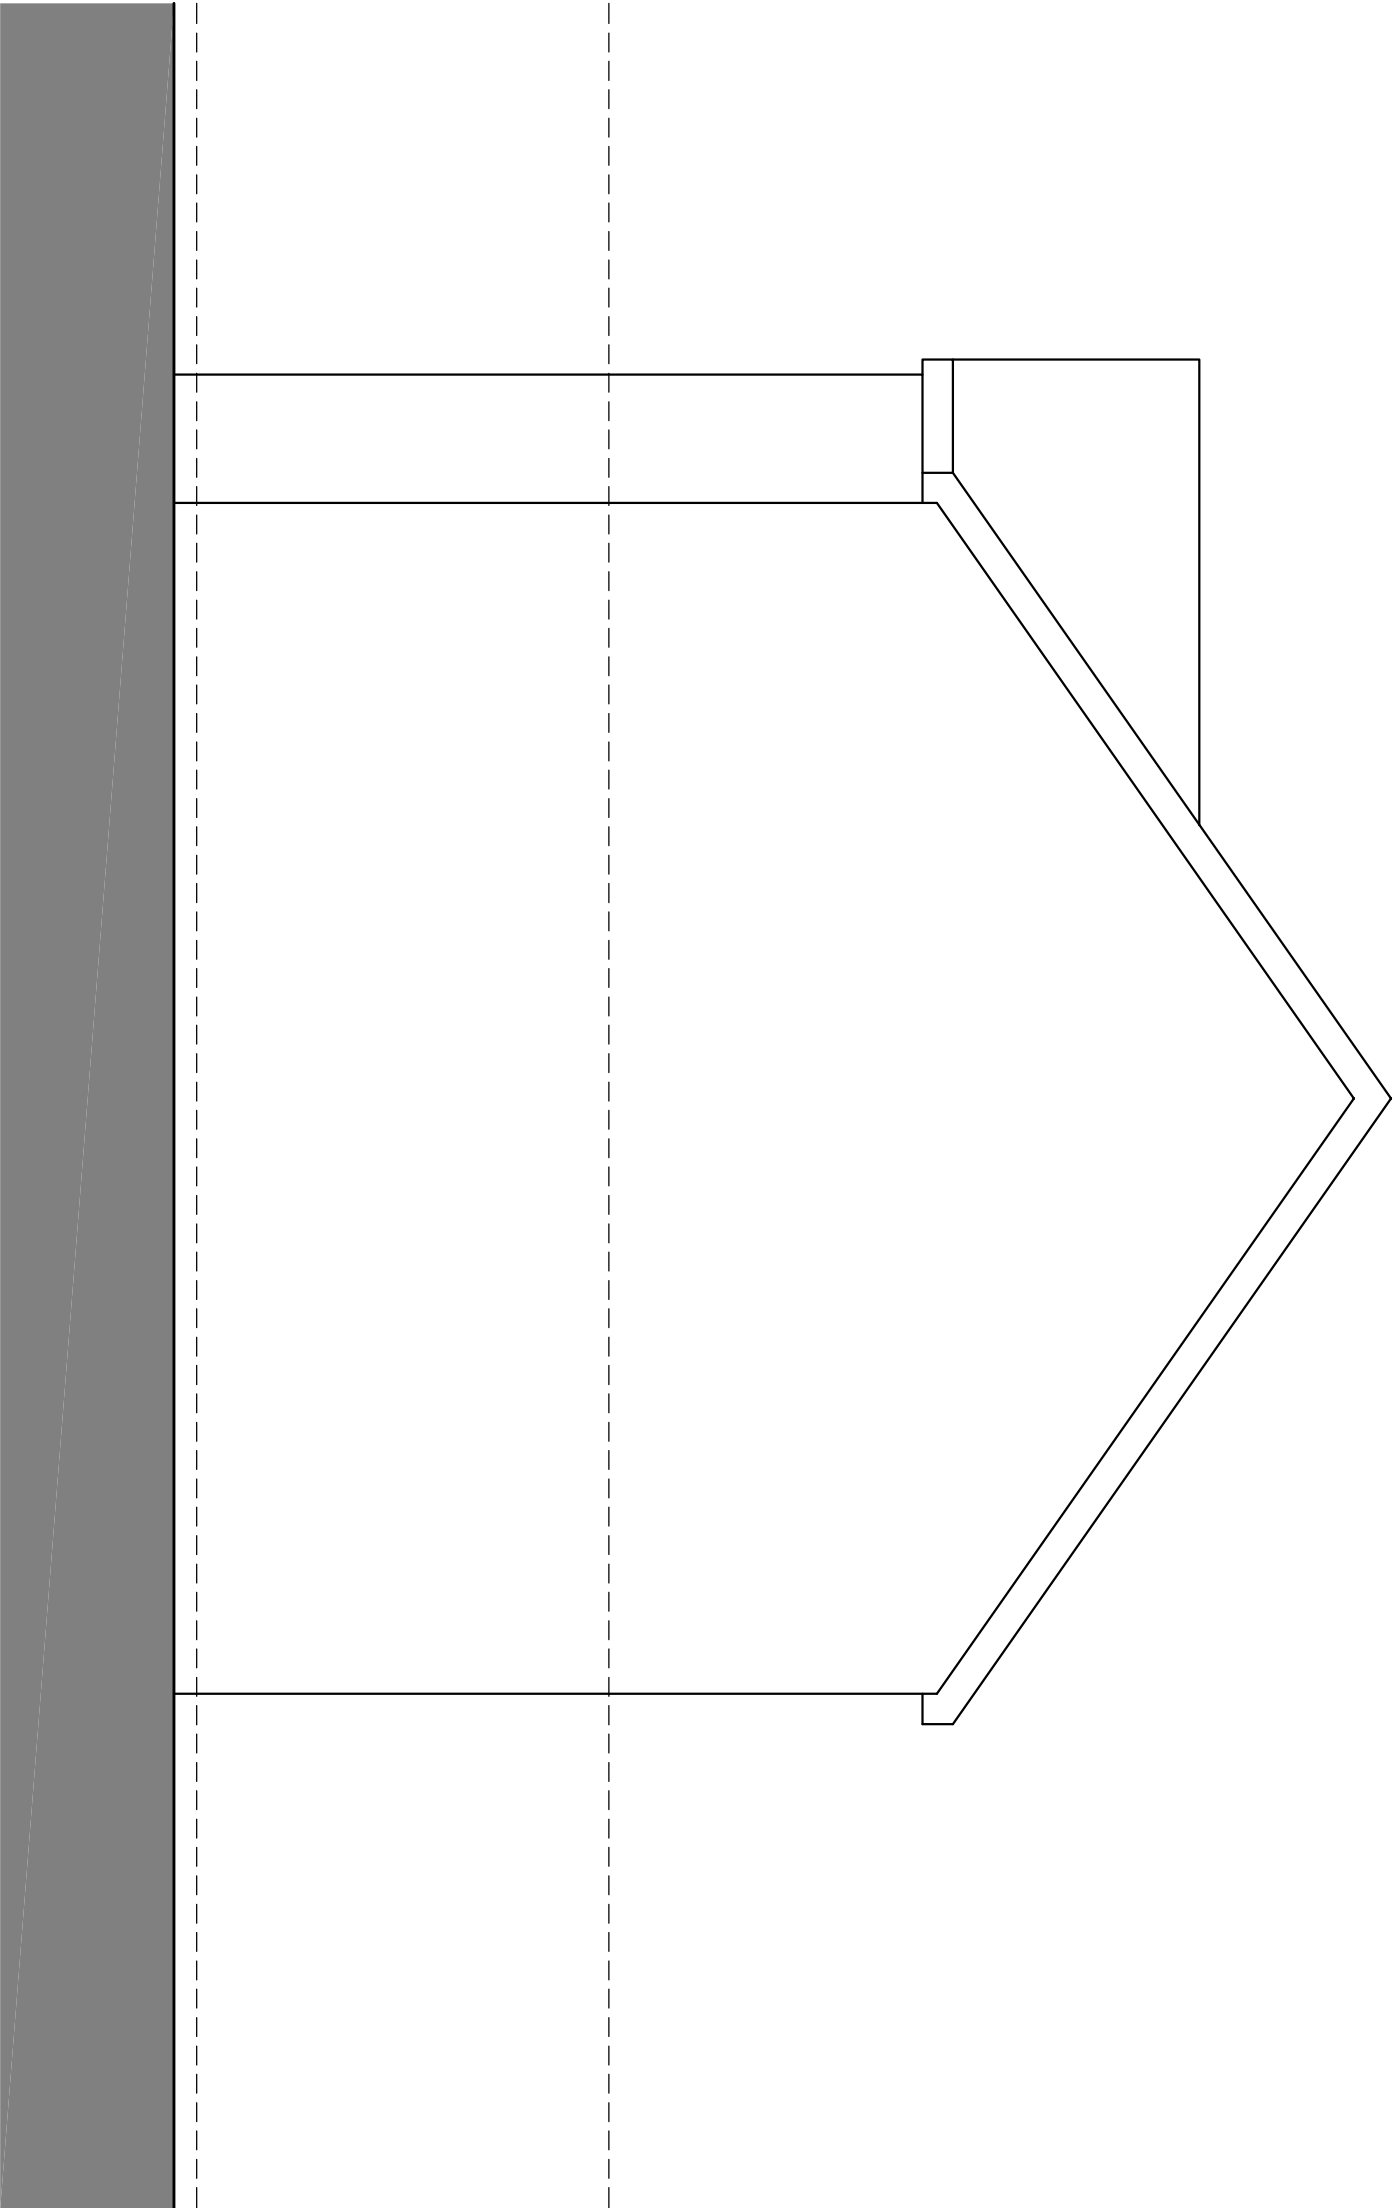

EXISTING GROUND FLOOR PLAN

EXISTING FIRST FLOOR PLAN

EXISTING FRONT ELEVATION

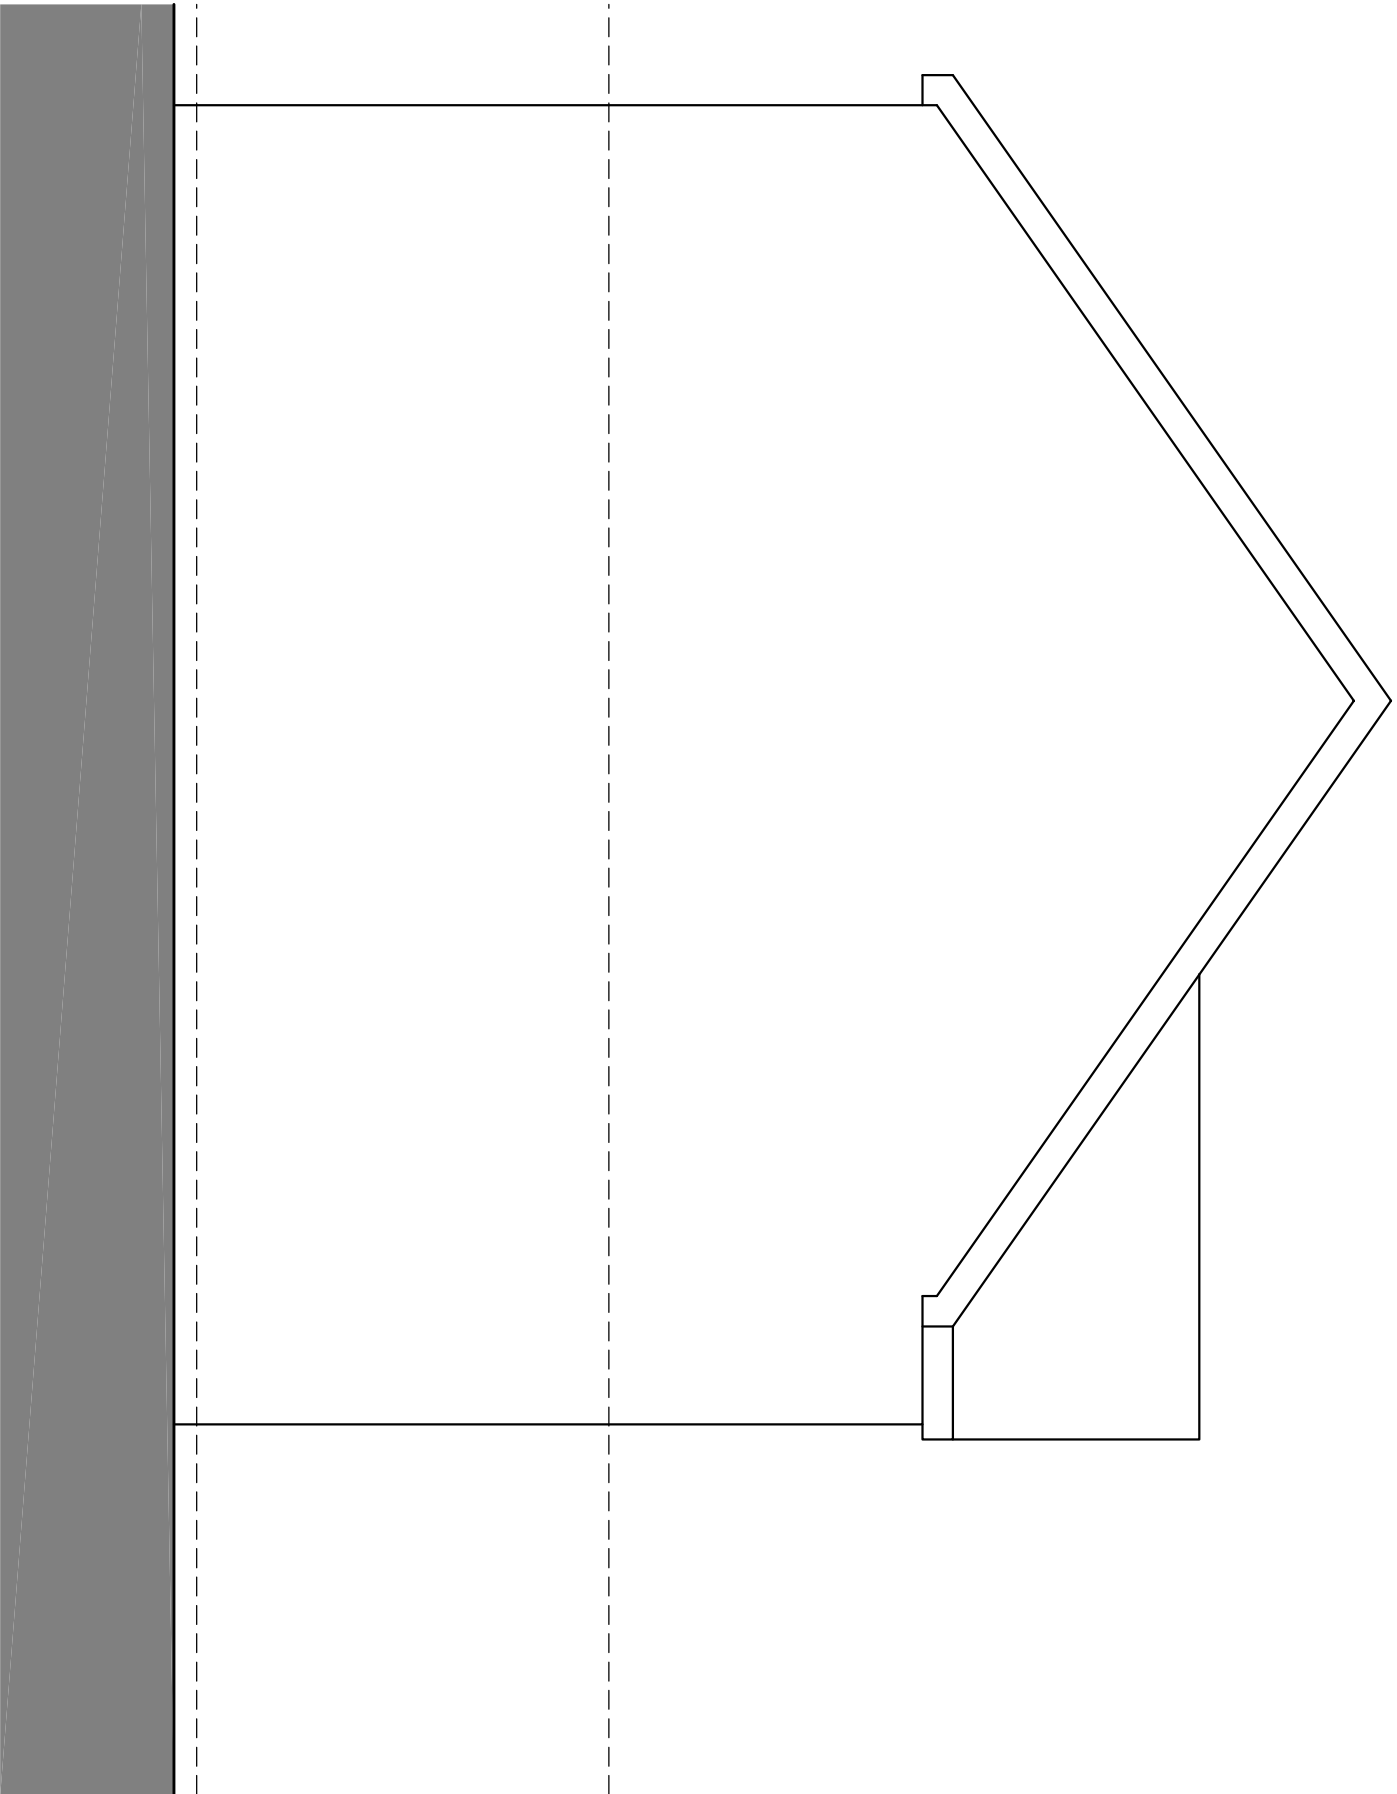

EXISTING SIDE

EXISTING SIDE

EXISTING REAR


REV A -

Date:

Drawn by:


RPC Architectural Design Ltd.

Mobile: 07909119580 - Tel: 01204 4311987 - www.rpcad.co.uk - contact@rpcad.co.uk

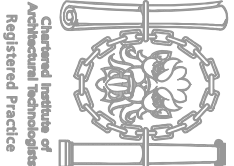

Registered Practice

Client:	Mr & Mrs Barnard	Stage:	Planning	Dwg ref:	14/01
Project:	174 Whittingham Drive, Ramsbottom	Purpose of issue:	Planning	Drawn by:	RC
Title:	Existing Plans & Elevations	Scale/Sheet:	1:50@A1	Date:	06.05.15
© The Copyright of this drawing is vested with RPC Architectural Design Ltd. All use is subject to the company granting a license to the Client for use during their project only. It is not to be used for any other purpose without the written consent of RPC Architectural Design Ltd. All discrepancies are to be reported immediately to RPC Architectural Design Ltd.					Revision:

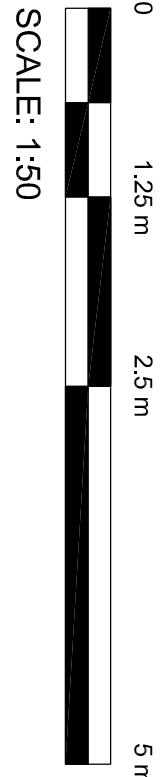

SCALE: 1:50

