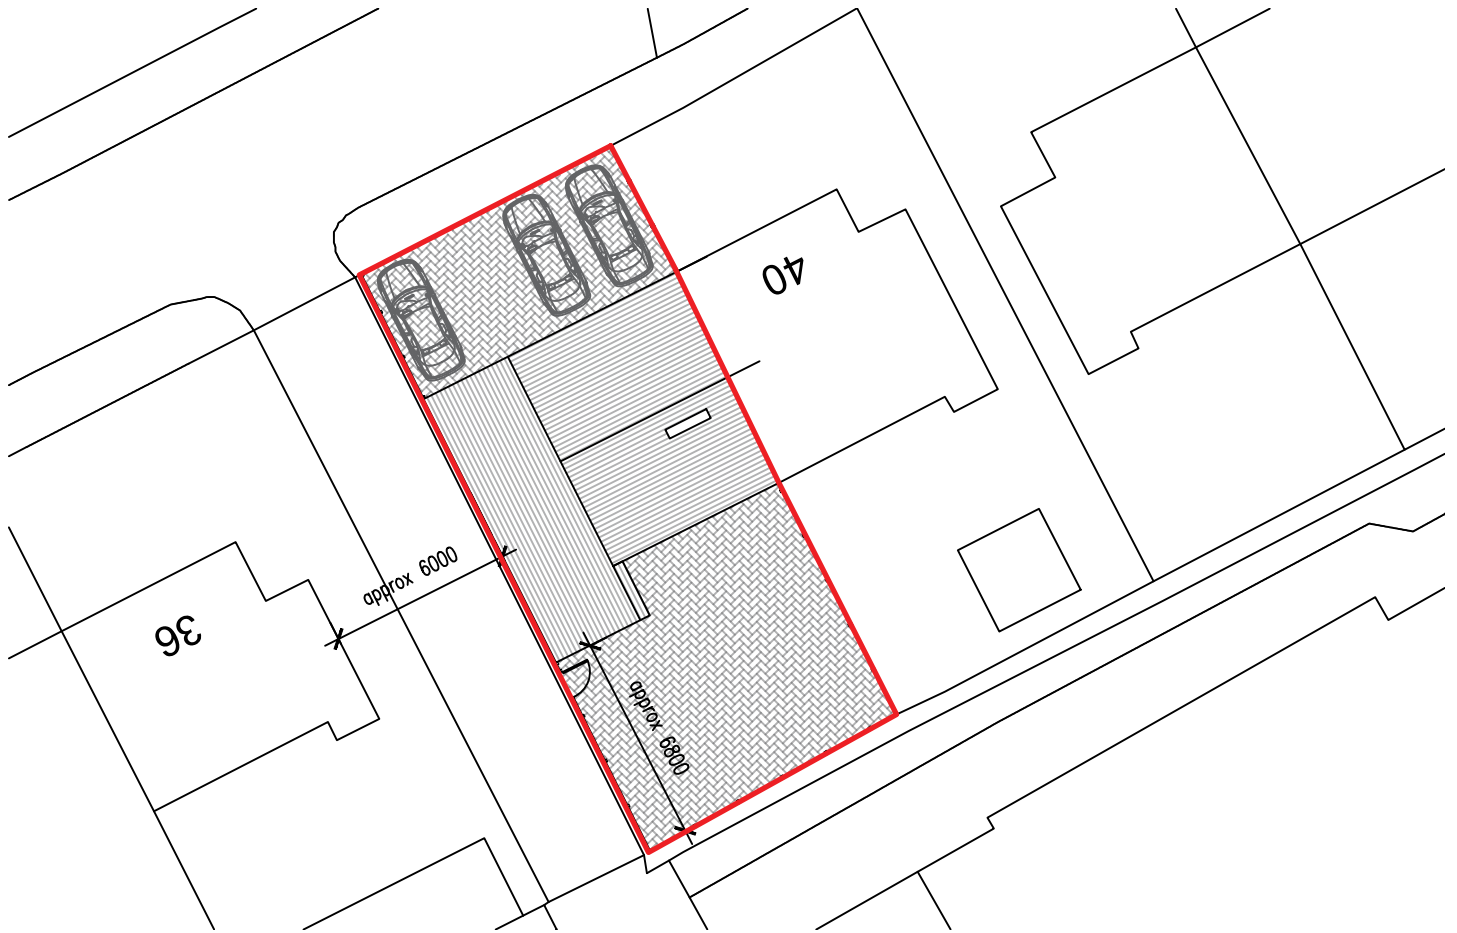


1:250 0 2.5 5 7.5 10 12.5 15 17.5 20 22.5 25

Client  
Mr Naz

Project  
38 Keswick Drive  
BurY  
BL9 9LT

Drawing  
Site Plan

Date  
18.09.2023  
Job No - Dwg No - Rev

Drawn by  
HA

Scales  
1:250 @ A4

23057 - SP

PEAK  
ARCHITECTURE  
Planning & Architectural  
Design Services

22 Hebrew Road, Burnley,  
Lancashire, BB10 1NW  
Tel: 01282 123456  
Mob: 07927289422  
Email:  
Info@peakarchitecture.co.uk  
Website:  
www.peakarchitecture.co.uk