


DO NOT SCALE FROM THIS DRAWING.
This drawing is to be read in conjunction with all related drawings. All dimensions must be checked and verified on site before commencing any work or material production. The originator should be notified immediately of any discrepancy.




Ronson
building design

Tel:07926826016
craig@ronsonbuildingdesign.co.uk

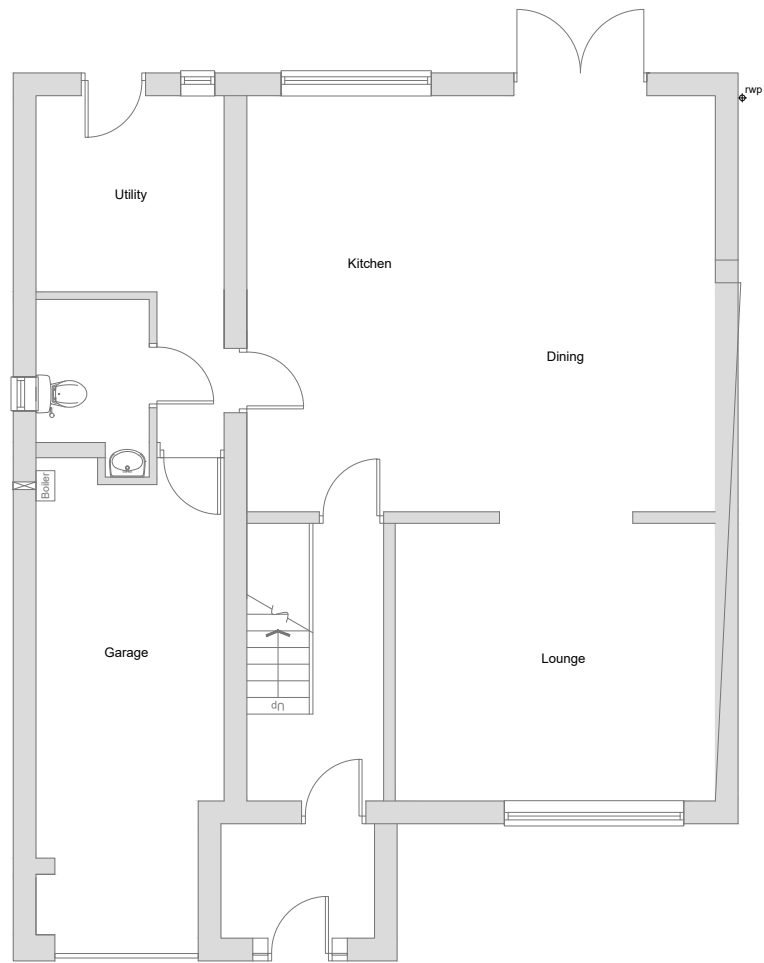

Existing GF Plan


0m 1 2 3 4 5m

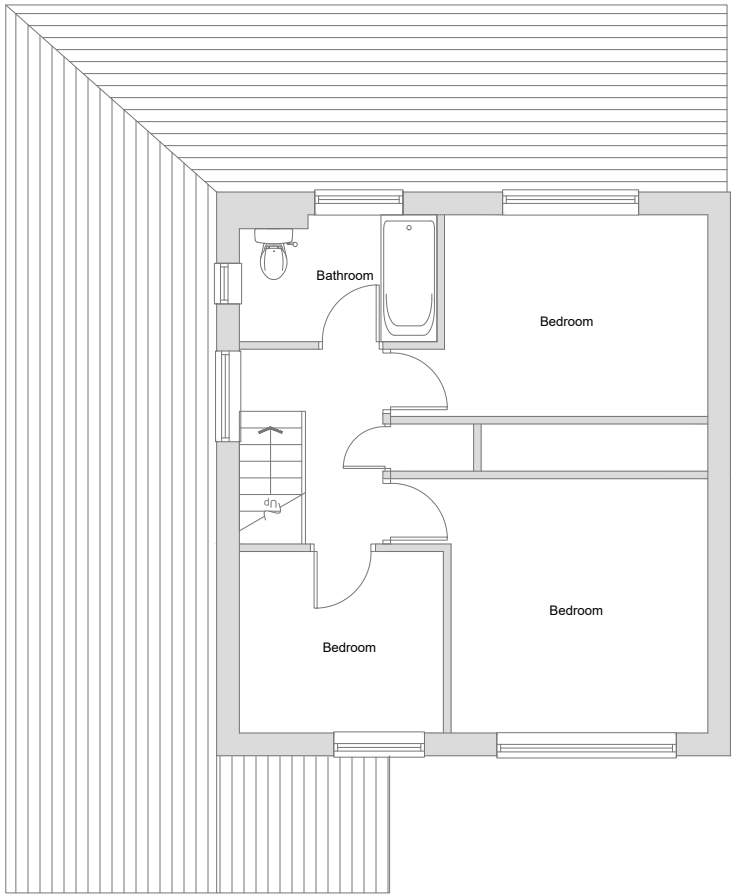

Existing FF Plan



Front Elevation

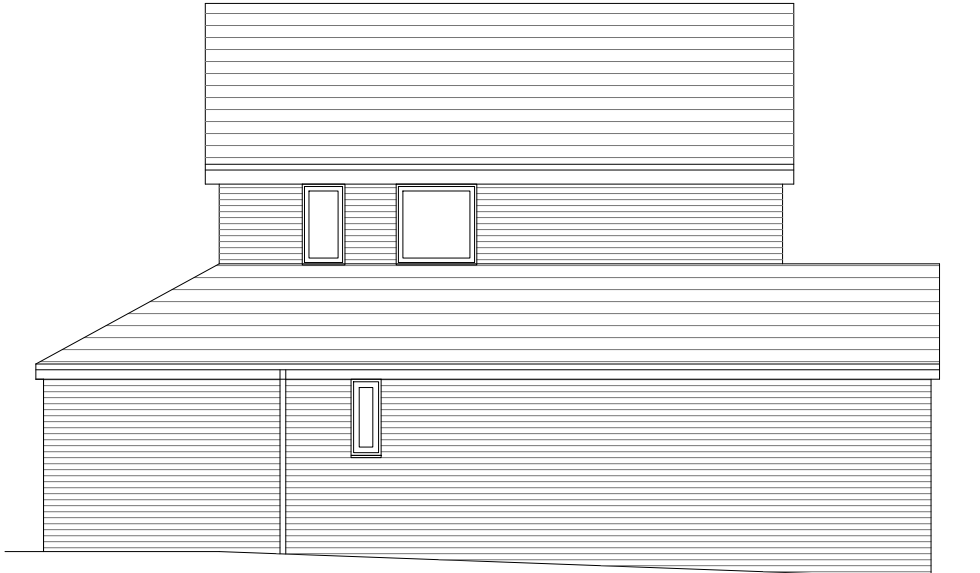

Side Elevation



Rear Elevation

Rev	Date	Description
Issued For : INFORMATION PURPOSES ONLY		
Client -		
Project 10 Clitheroe Drive, Bury		
Scheme - Drawing Title Existing Plans		
-/ Project No.	02 Drawing No.	Date 21-12-2024 Revision Scale 1:100 @A3