

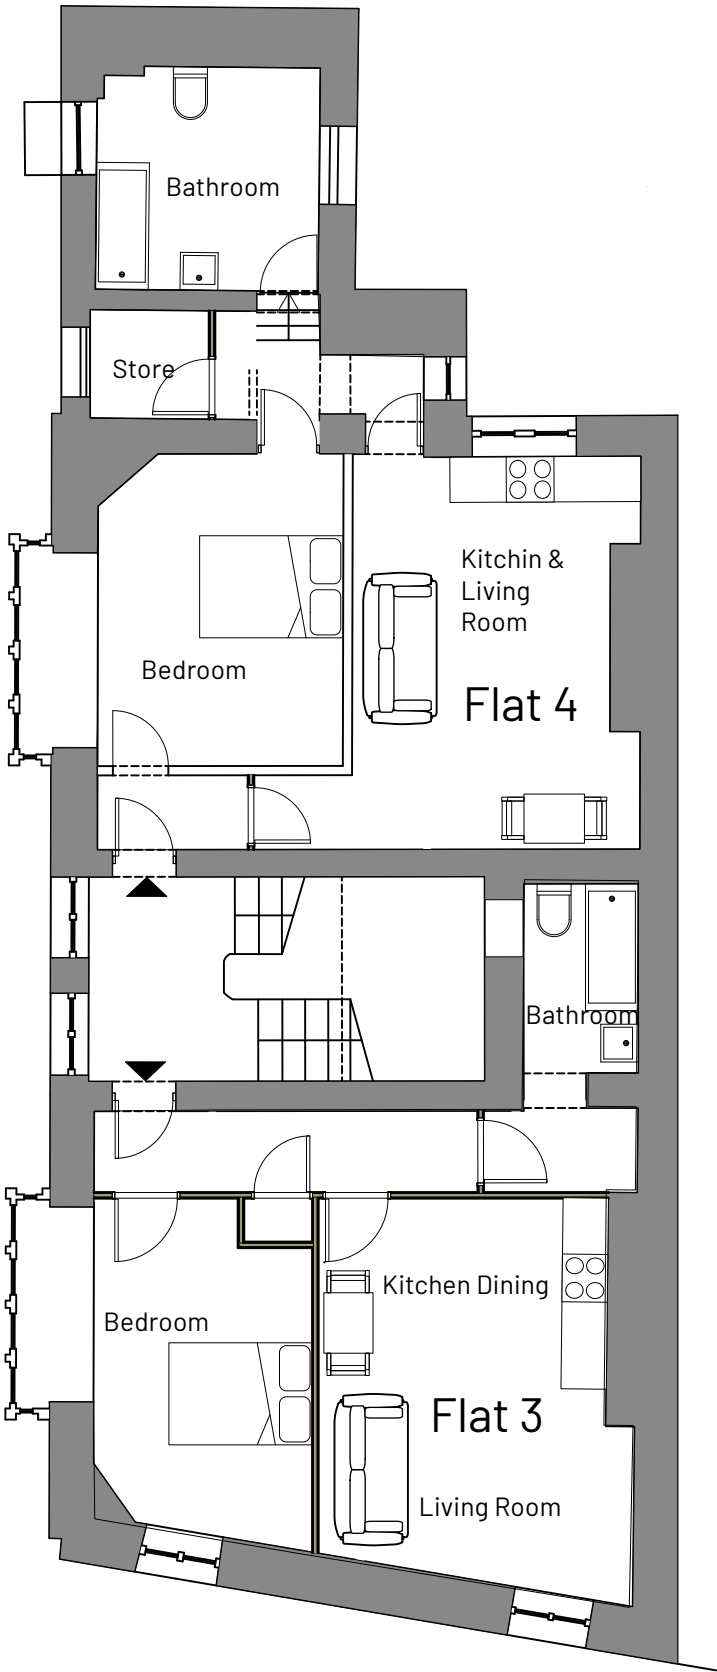


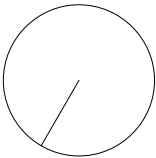

1 Second Floor plan
Scale: 1:100

 

REV	NOTE	DRN	CHK
	UNION CLUB APARTMENTS BURY		

Proposed Second Floor Plan Scheme A

PROJECT REF.	2065
DRWG NO.	P(130)
REVISION	
SCALE	1:100 @ A3
DATE 1st	Jan 24
DRAWN	PL

SK sketch E existing P proposed T tender C construction F1 final issue

+44 161 236 0051
ARCHITECT@ATELIERMB.CO.UK

ATELIER.MB