

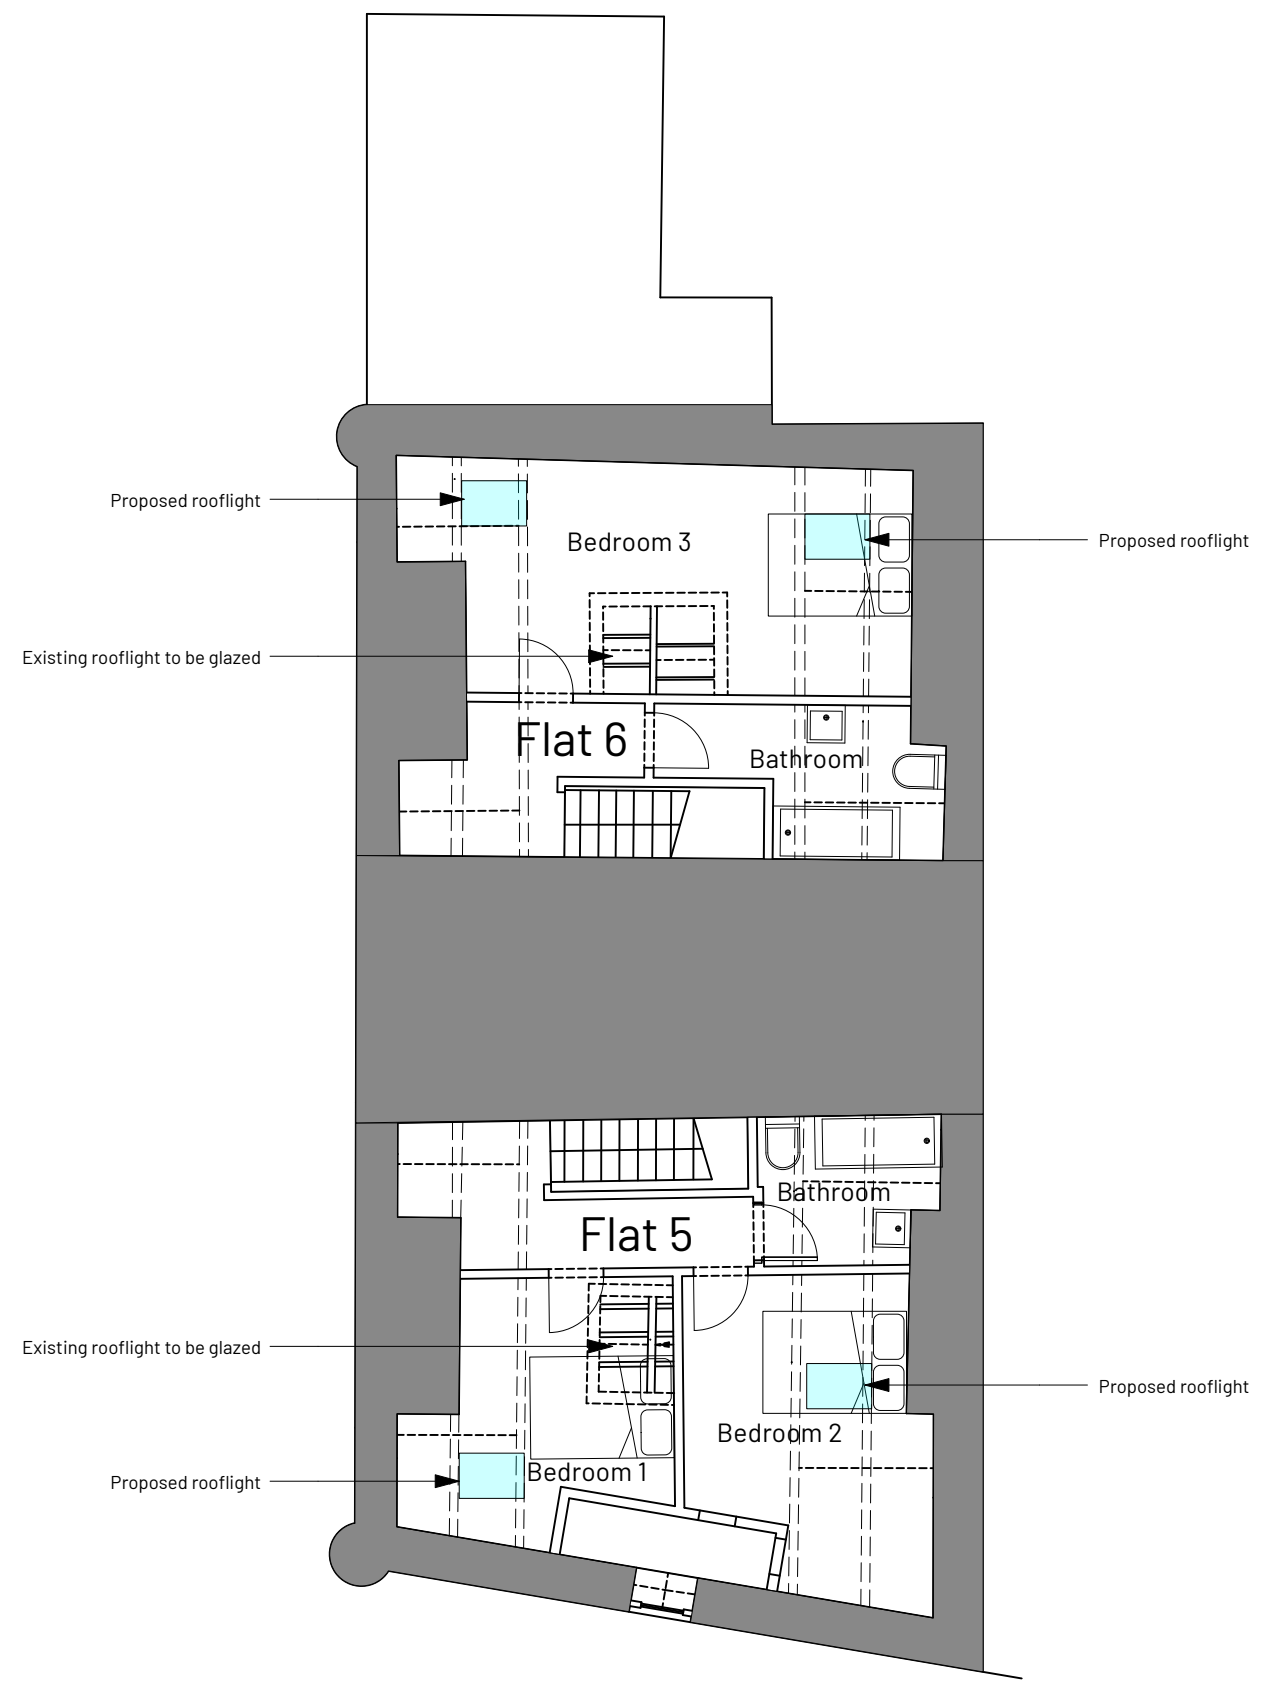


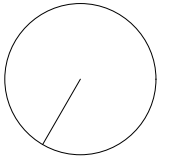

1 Fourth Floor plan
Scale: 1:100

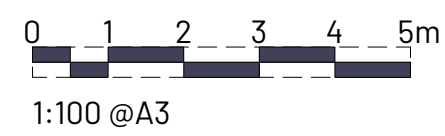

REV	NOTE	DRN	CHK
	UNION CLUB APARTMENTS BURY		

Proposed Fourth Floor
Plan Scheme A

PROJECT REF.	2065
DRWG NO.	P(150)
REVISION	
SCALE	1:100 @ A3
DATE 1st	Jan 24
DRAWN	PL

SK sketch E existing P proposed T tender C construction FI final issue

+44 161 236 0051
ARCHITECT@ATELIERMB.CO.UK

ATELIER.MB