


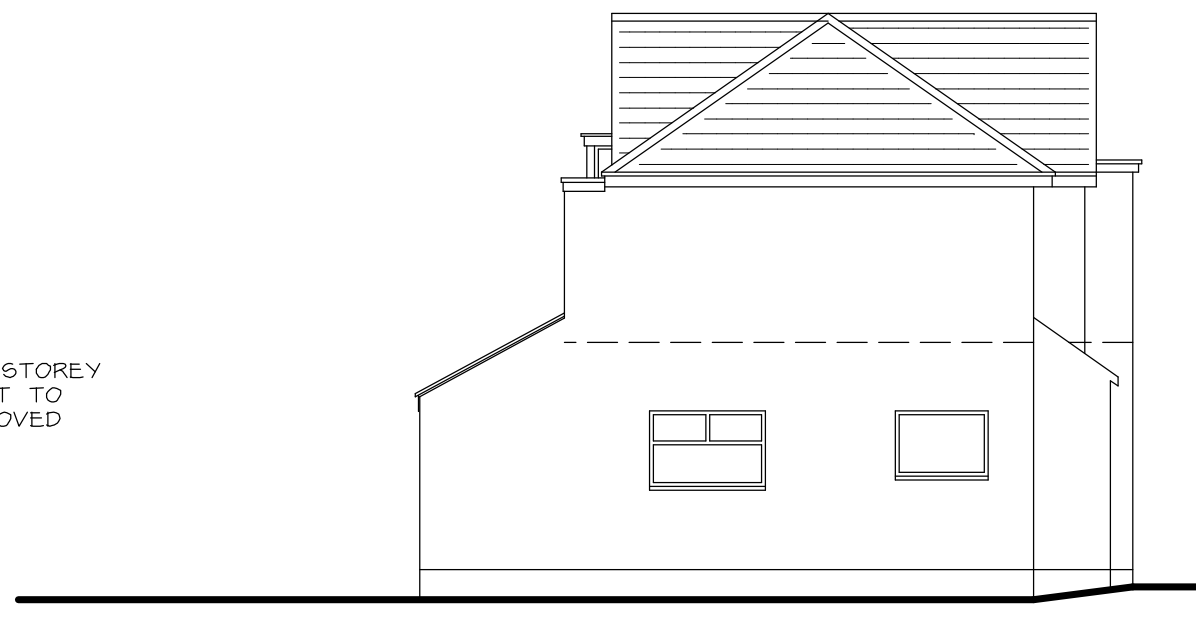
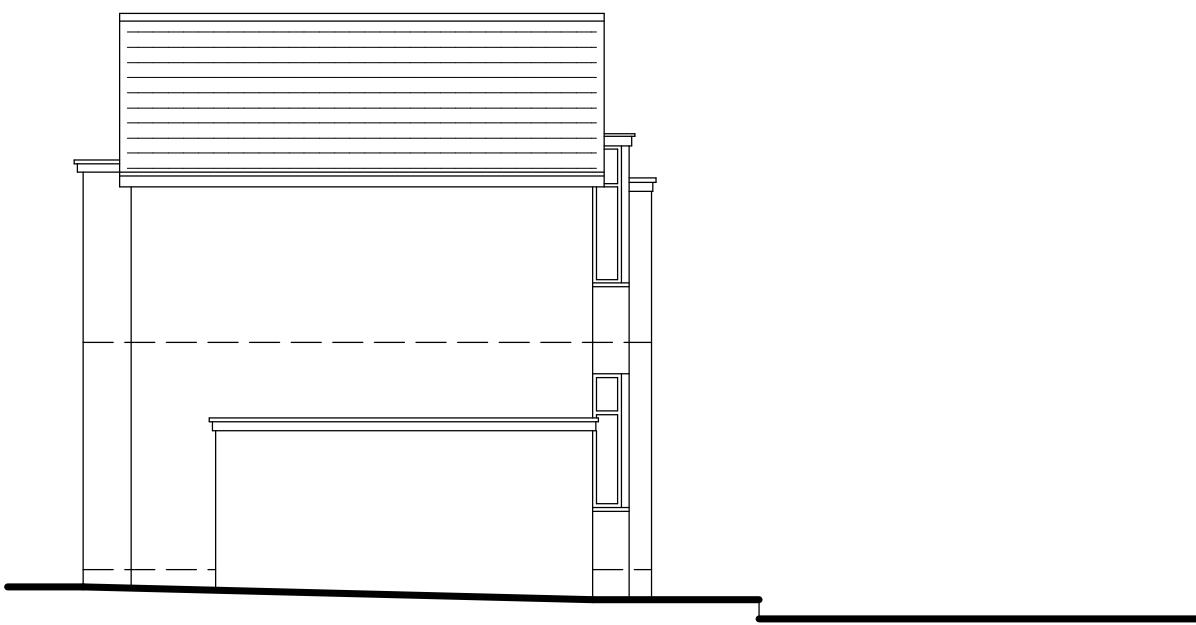
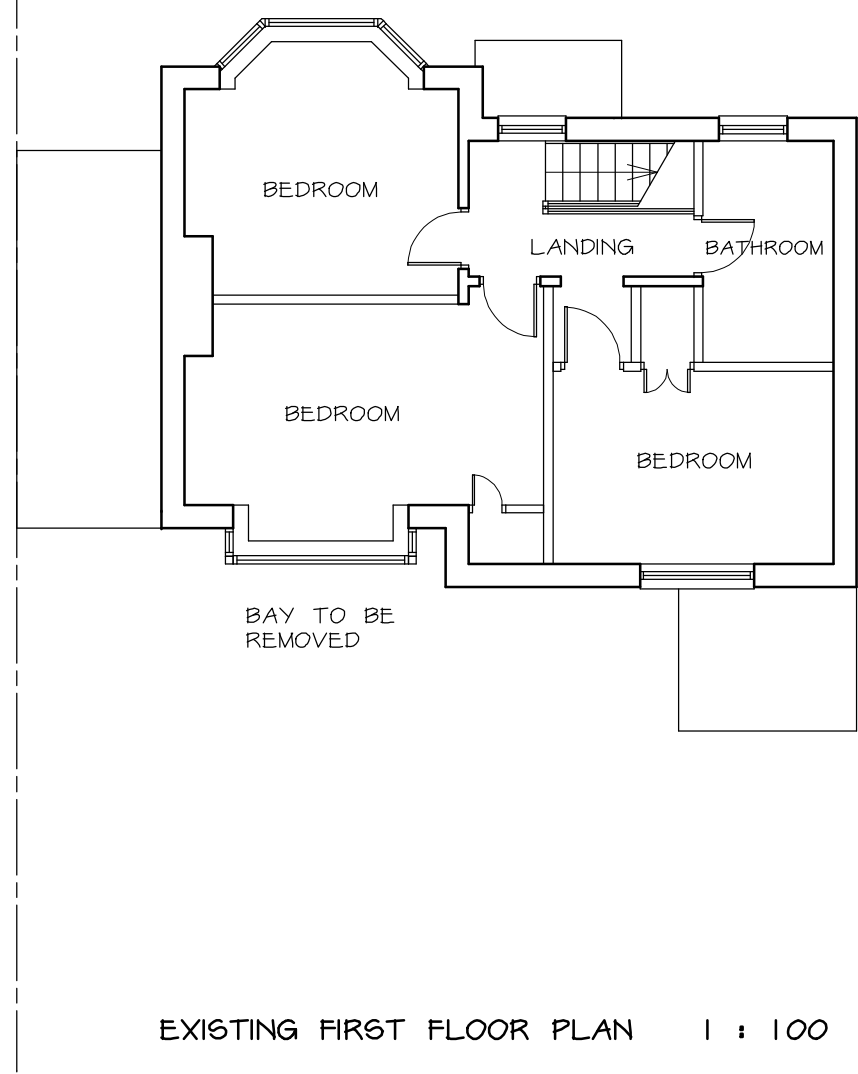
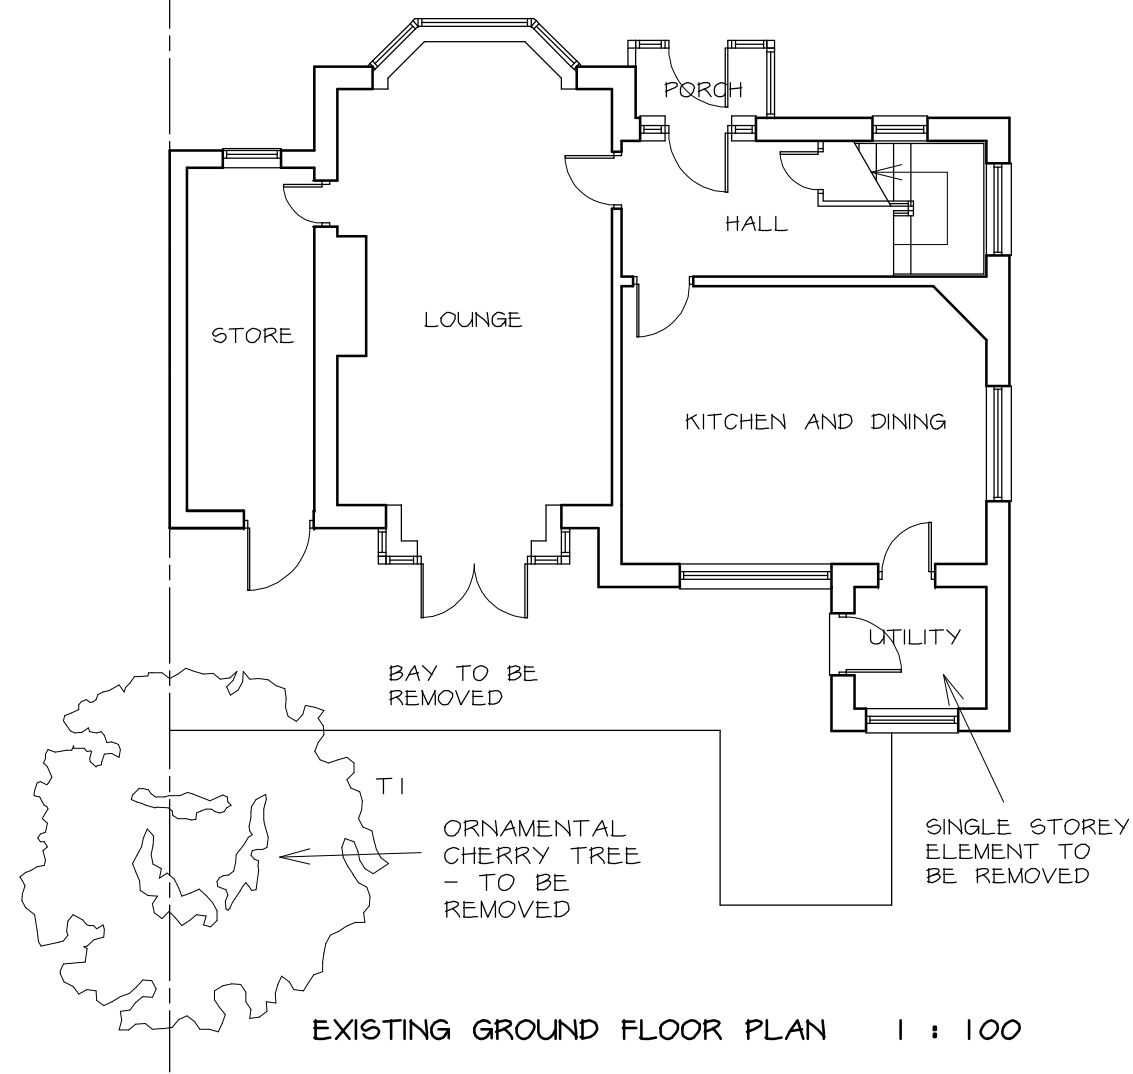
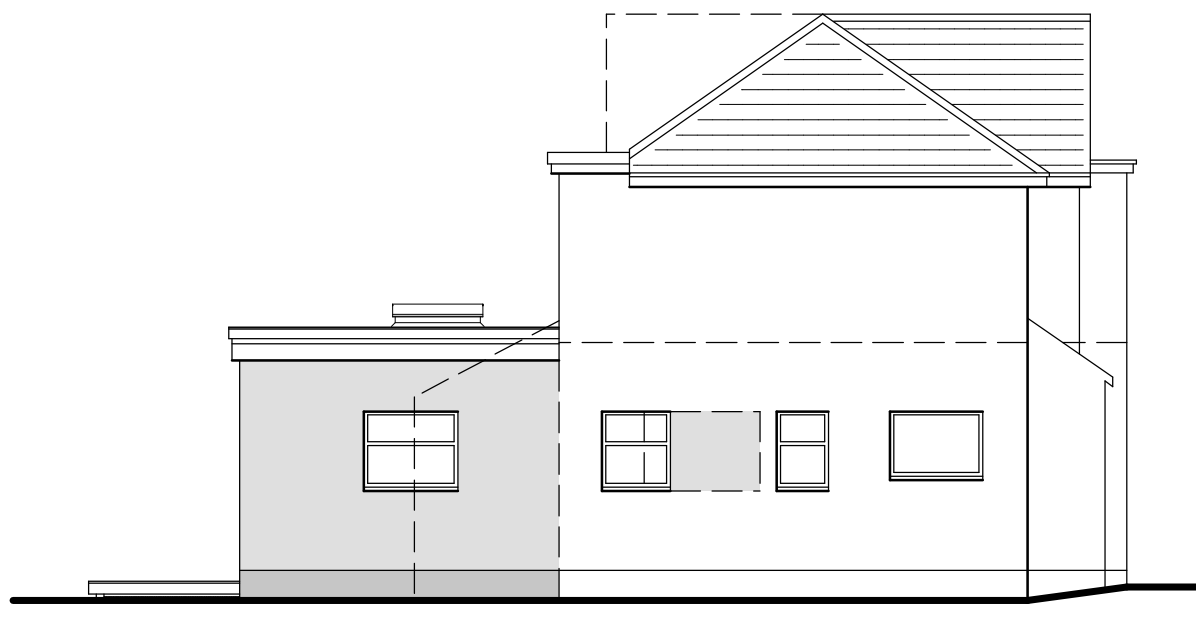
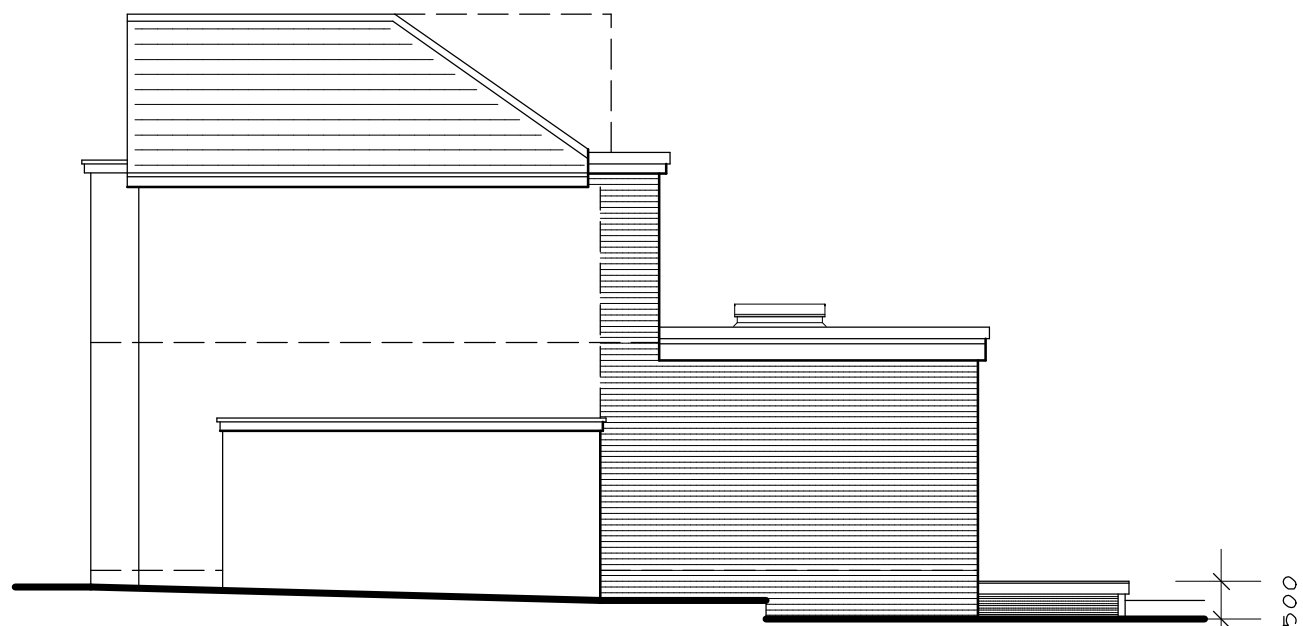


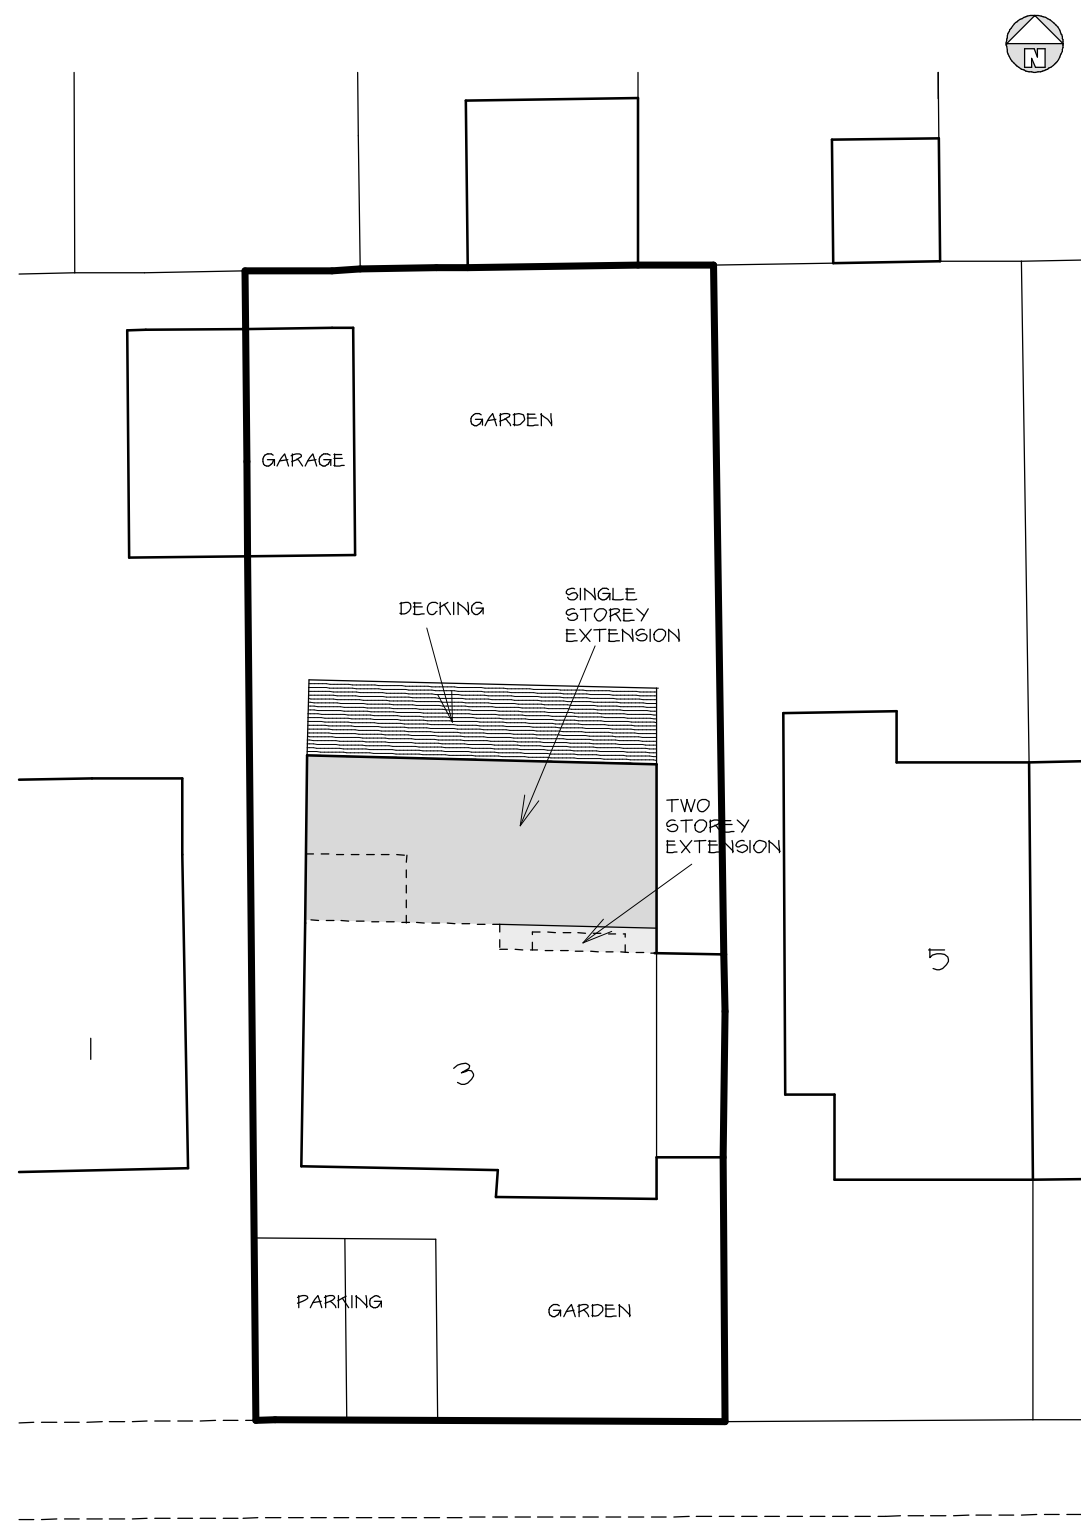

EXISTING ELEVATIONS 1 : 100

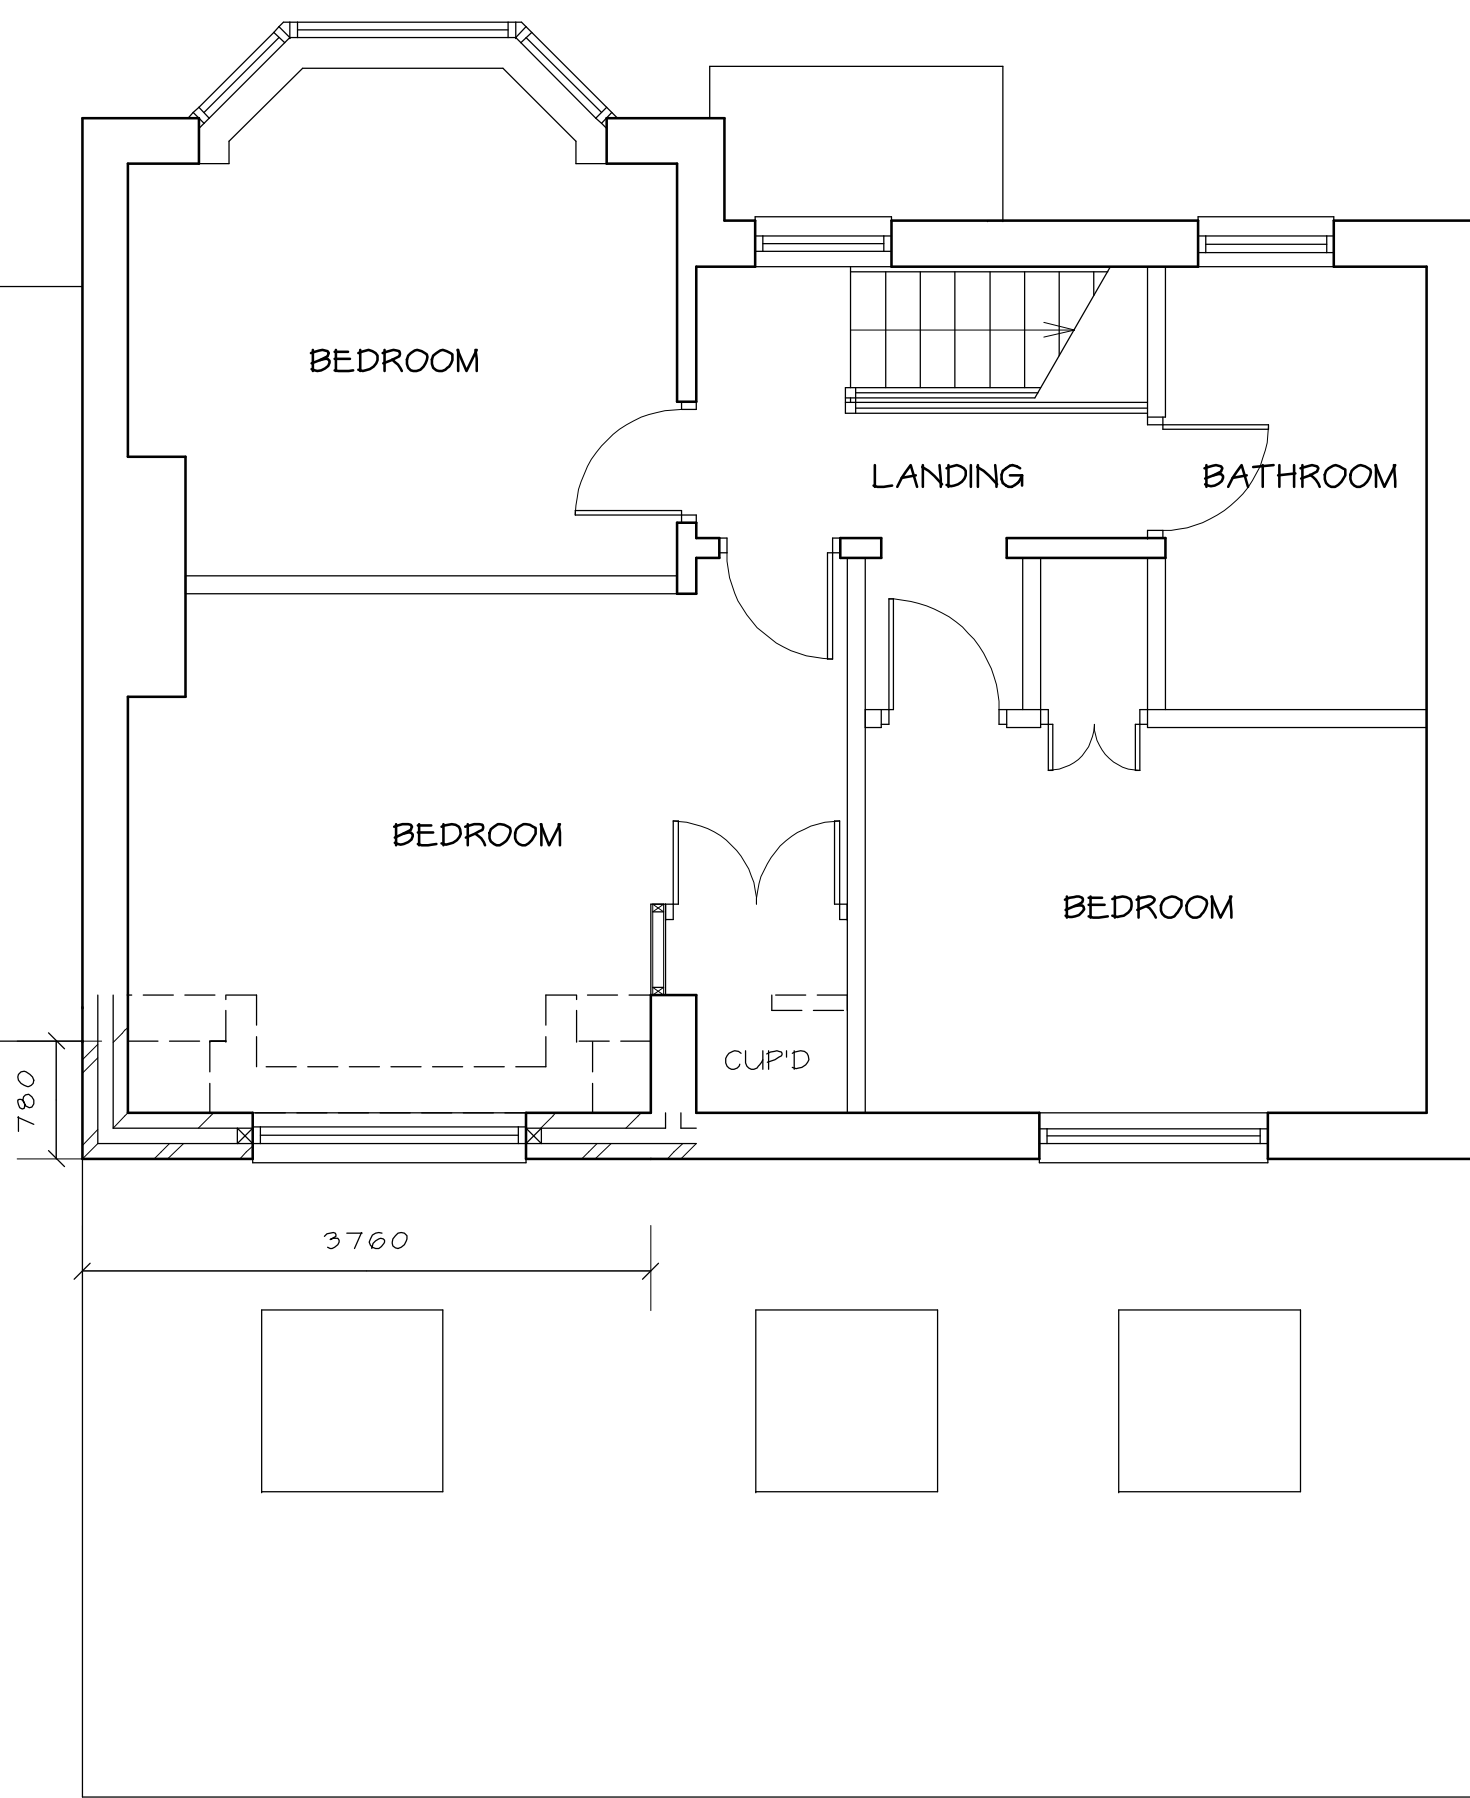

PROPOSED ELEVATIONS 1 : 100

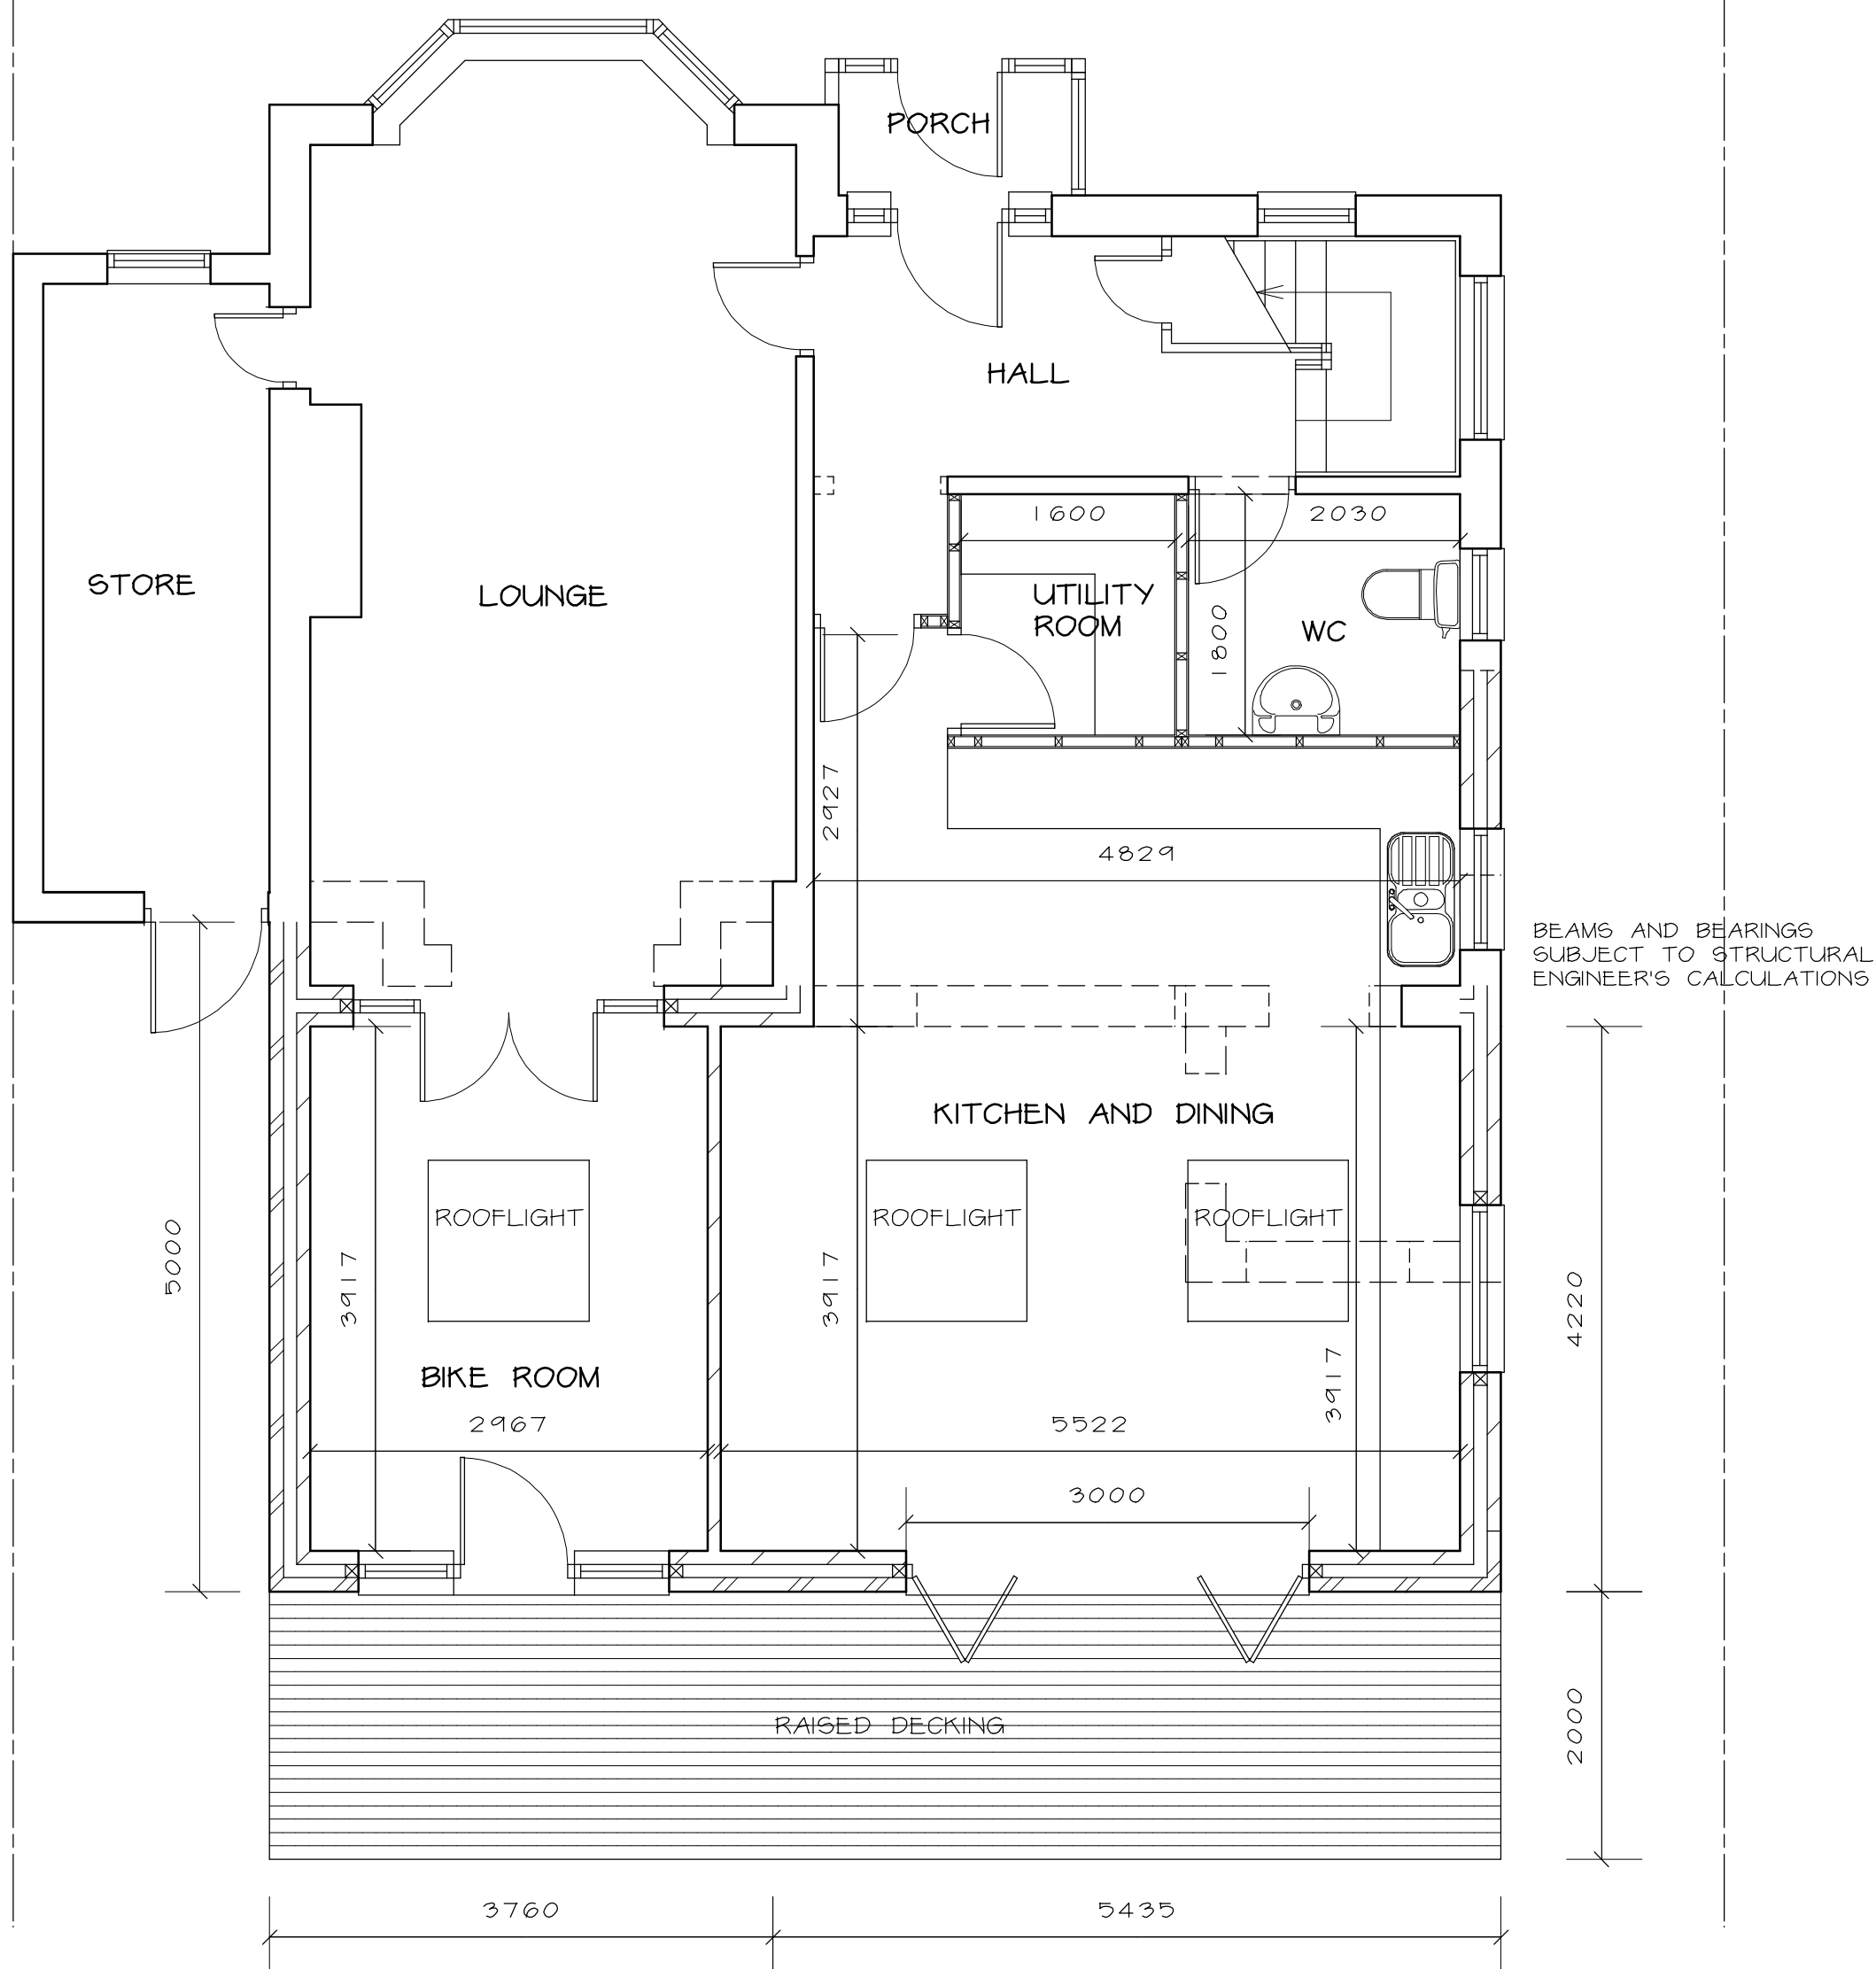

PINE GROVE

MATERIALS

PITCHED ROOF - ROOF TILES TO MATCH EXISTING

FLAT ROOF - EPDM ROOF MEMBRANE FINISH

EXTERNAL WALLS - BRICKWORK TO MATCH EXISTING (NORTH AND EAST ELEVATIONS), RENDER TO MATCH EXISTING (WEST ELEVATION).

NOTE - DIMENSIONS FOR ORDERING MATERIALS OR FOR MANUFACTURING COMPONENTS TO BE OBTAINED BY MEASUREMENT ON SITE BY THE CONTRACTOR

Telephone 0161 643 2422

Northside Plans Ltd


Planning and Building Design

116 Simister Lane Prestwich Manchester M25 2SB

Project

PROPOSED TWO STOREY AND SINGLE STOREY REAR EXTENSION AND RAISED DECKING

3 PINE GROVE PRESTWICH

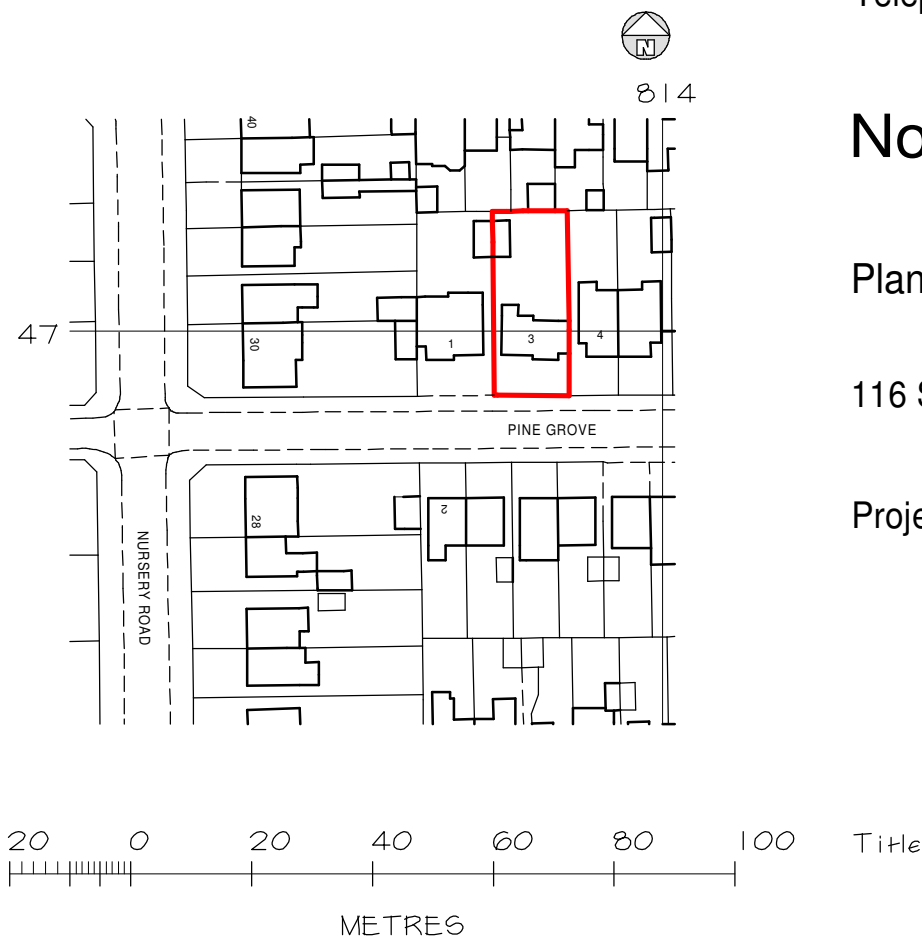

PLANS ELEVATIONS AND SITE PLAN

Scale 1:50 1:100 1:200 (A1) Date 09/2020

Drawn by NIGEL TAMS Dwg.no. 3PG/1