


© this drawing and the building works depicted may not be reproduced or amended except by written permission. no liability will be accepted for amendments made by other persons.

all dimensions to be checked on site and architect notified of any discrepancies prior to commencement.
do not scale.

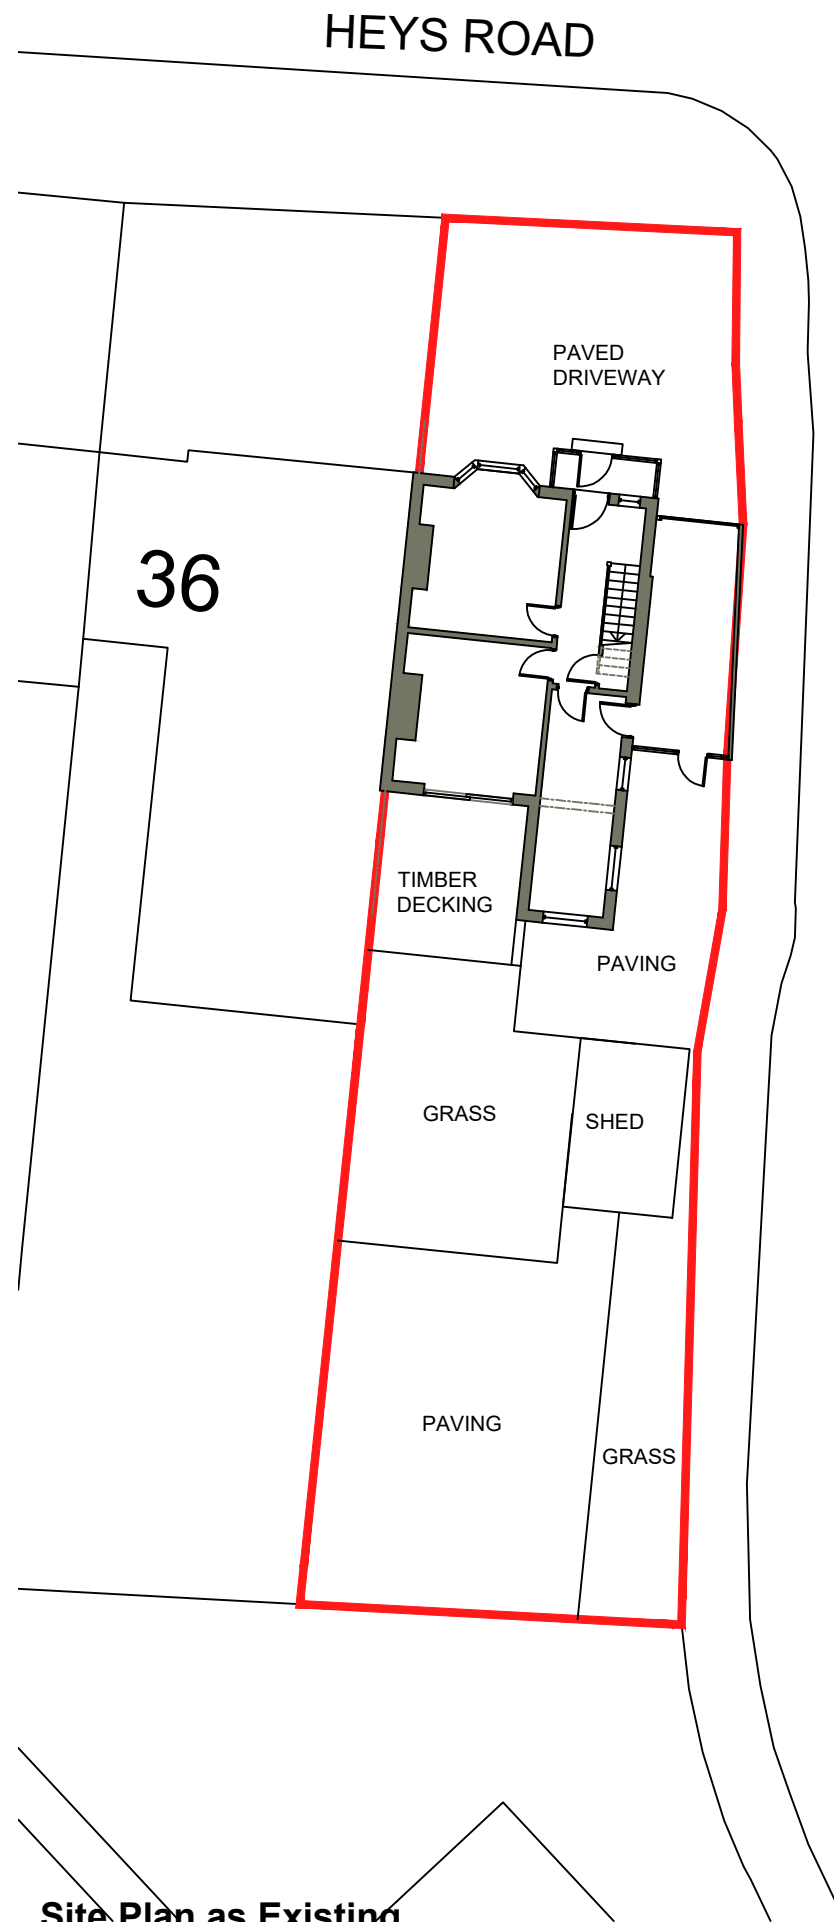

Site Plan as Existing
Scale 1:200



Site Plan as Proposed
Scale 1:200

ALL STEEL WORK SIZES AND DESIGN TO BE
CONFIRM BY ENGINEER BEFORE
COMMENCEMENT OF WORK

rev: date: comment(s): name: check:

status: **PLANNING**

client: **Mr and Mrs Francos-Downs,
38 Heys Road, Prestwich, M25 1JY**

job: **Proposed Rear and Side Extension**

title: **Site Plan as Existing and Proposed**

drawn: **SN** date: scale **@a3: 1:200**

job no: **388** drg no: **P-05** Rev -