


DO NOT SCALE FROM DRAWING.
ALL DIMENSIONS & LEVELS TO BE CHECKED ON SITE BEFORE COMMENCING WORK AND ANY DISCREPANCIES TO BE NOTIFIED TO C.A. IMMEDIATELY.
IF IN DOUBT ASK?

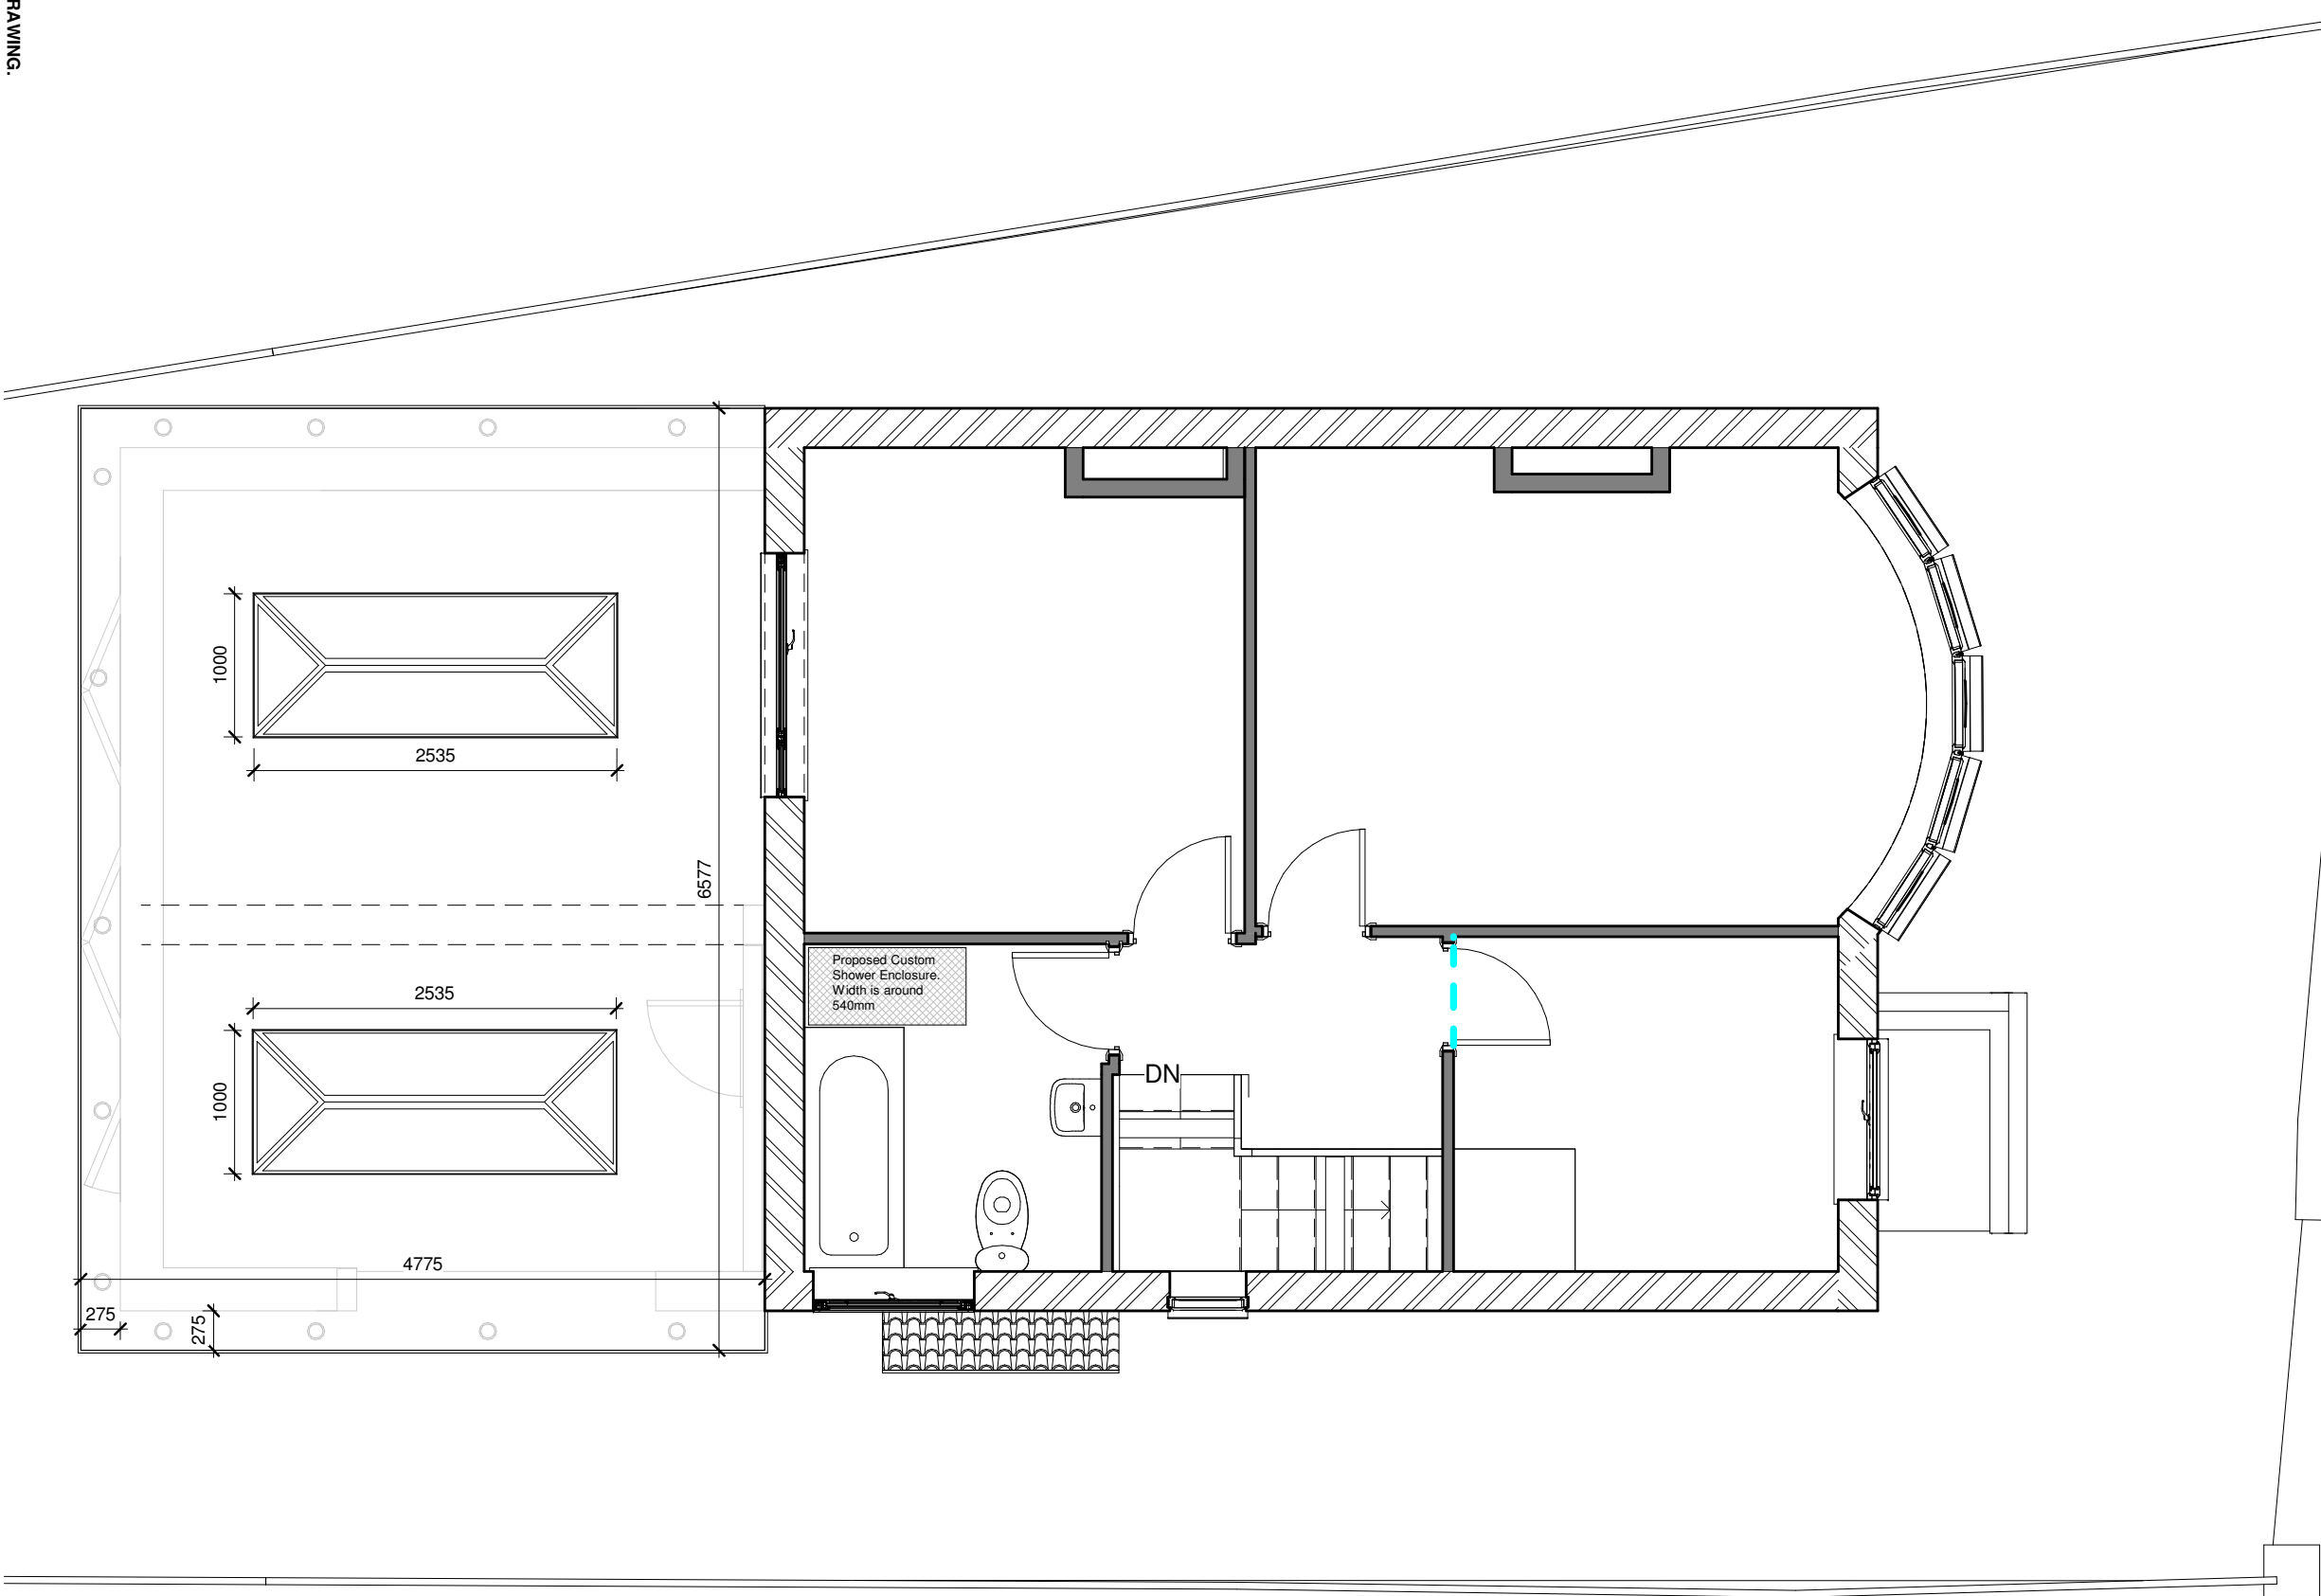

Proposed Flat Roof Plan
1 : 50

NOTE!!
ANY CHANGES OR DEVIATIONS FROM THE APPROVED PLANS REQUIRED BY CLIENT/BUILDER TO BE SANCTIONED BY ALL RELEVANT LOCAL AUTHORITY DEPARTMENTS AND ENGINEERS TO REGAIN APPROVAL PRIOR TO ANY COMMENCEMENT OF WORK.
ALL SPECIFICATION AND DESIGNS ARE TO BE CHECKED AND APPROVED BY THE LOCAL PLANNING AUTHORITY AND RELEVANT BUILDING CONTROL DEPARTMENTS PRIOR TO THE COMMENCEMENT OF ANY WORKS.
IT IS THE CONTRACTOR/APPLICANT RESPONSIBILITY FOR RECTIFYING ANYTHING THAT HAS BEEN CARRIED OUT PRIOR TO ANY APPROVALS BEING GRANTED.
CONTRACTOR/BUILDER IS/ARE RESPONSIBLE TO SITE CHECK ALL DIMENSIONS AND LEVELS BEFORE STARTING WORK.
EXACT/BOUNDARY POSITIONS TO BE IDENTIFIED PRIOR TO ANY SITE WORKS COMMENCING.
CONTRACTOR/BUILDER IS/ARE TO ENSURE THAT NO PERSONS/MATERIALS OR MACHINERY TO ENCROACH OVER ANY BOUNDARIES WITHOUT THE CORRECT WRITTEN CONSENT OF THE ADJOINING LAND/PROPERTY OWNERS.
PARTY WALL ACT 1996
IT IS THE RESPONSIBILITY OF THE APPLICANT TO NOTIFY THE ADJOINING PROPERTY OWNERS OF THEIR INTENTION TO BUILD ON, OR WITHIN 3 METRES OF THE BOUNDARY LINE UNDER THE ABOVE LEGISLATION. THIS SHOULD TAKE THE FORM OF A WRITTEN NOTICE, DETAILS OF WHICH CAN BE FOUND AT THE O.D.P.M. WEBSITE, OR FROM THE LOCAL AUTHORITY DEVELOPMENT CONTROL DEPARTMENT.

rev	comments	initials	date
-----	----------	----------	------



529 Wilbraham Road, Manchester, M21 0UE
Telephone: 01614640323
Email: admin@anything-property.co.uk
Web: www.anything-property.co.uk

client	J Costello
project	First Floor Rear Extension
content	GA
date	27/01/2022 21:30:08
scale	1 : 50
sheet	A1
project number	/
drawing number	017
purpose of issue	Write here