
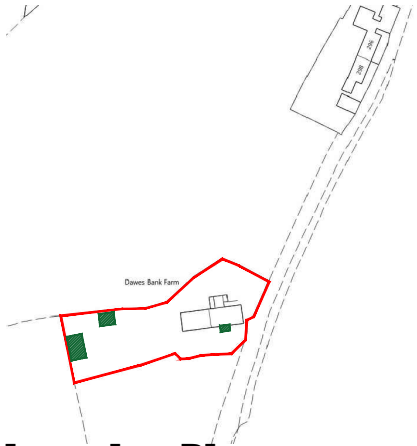
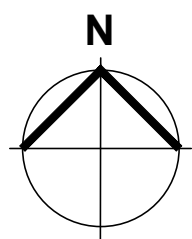


Site Plan
Scale 1:200

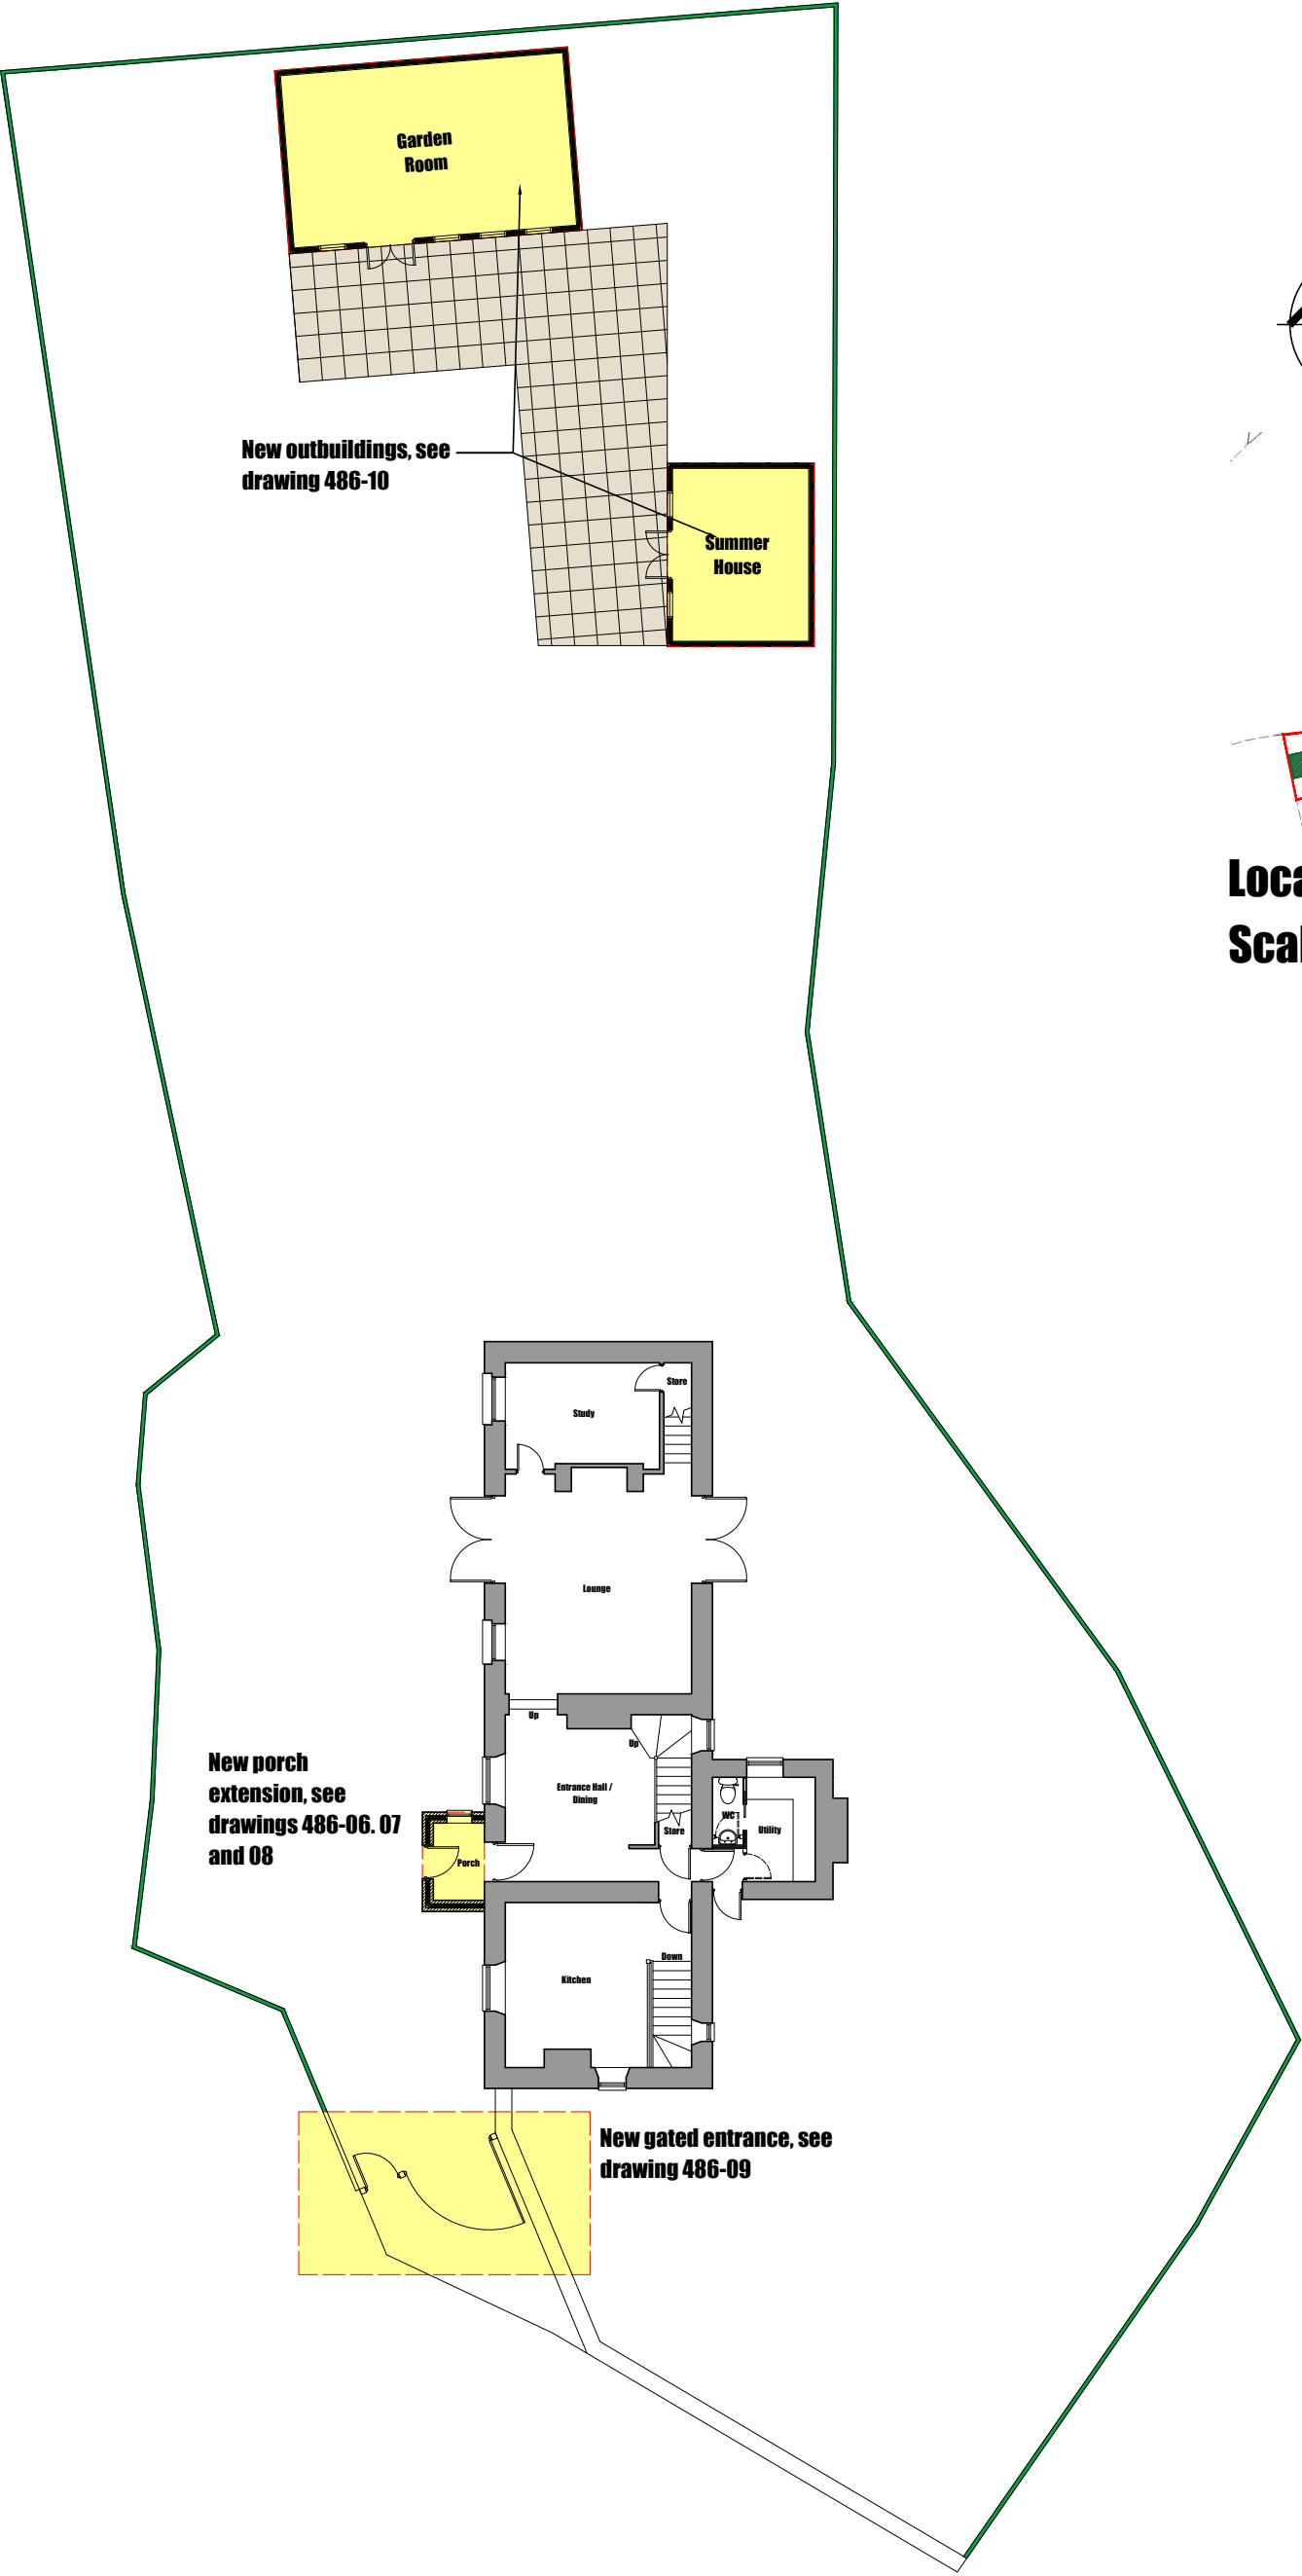

Location Plan
Scale 1:2500

Green solid hatching indicates new picket fence to replace existing timber and wire fence.


Existing Wire Fence To be Replaced




Existing Timber Fence To be Replaced



New Timber 3 Bar Fence

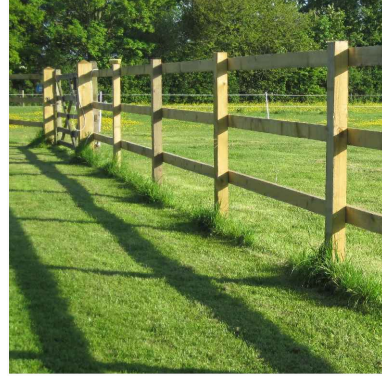

New Indian Sandstone Paving To Summer House and Garden Room

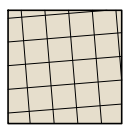

6 Conway Close
Alkrington
Middleton
Manchester, M24 1EW
E: conway-design@outlook.com

JOB TITLE : New Porch And Internal Alterations
ADDRESS : Dawes Bank Farm, Holcombe
DRAWING TITLE : Proposed Site And Location Plan
SCALE : As Noted @ A3
DRAWN : xxx
DATE : 13.09.20

JOB NO./ DWG NO. 486-05A