


Conway Architectural Design shall have no responsibility for any use made of this document other than for that which it was prepared and issued. This drawing should not be scaled. Work to figured dimensions only.  
All dimensions and levels to be checked on site. No building work is to be started until all relevant approvals are in place. Any discrepancies should be reported to Conway Architectural Design. This drawing should not be reproduced without written permission from Conway Architectural Design. **Standard Building Regs Notes are to be provided by Conway Architectural Design prior to a building regs application being submitted.**


**New Elevational Finishes**

|                        |                                      |
|------------------------|--------------------------------------|
| <b>External Facade</b> | <b>Stained timber</b>                |
| <b>Roof</b>            | <b>Dark grey waterproof membrane</b> |
| <b>Windows</b>         | <b>Stained timber</b>                |
| <b>Doors</b>           | <b>Stained timber</b>                |
| <b>Rainwater Goods</b> | <b>Black Upvc</b>                    |
| <b>Soffits</b>         | <b>Stained timber</b>                |
| <b>Fascias</b>         | <b>Stained timber</b>                |


**New Indian Sandstone Paving To Summer House and Garden Room**

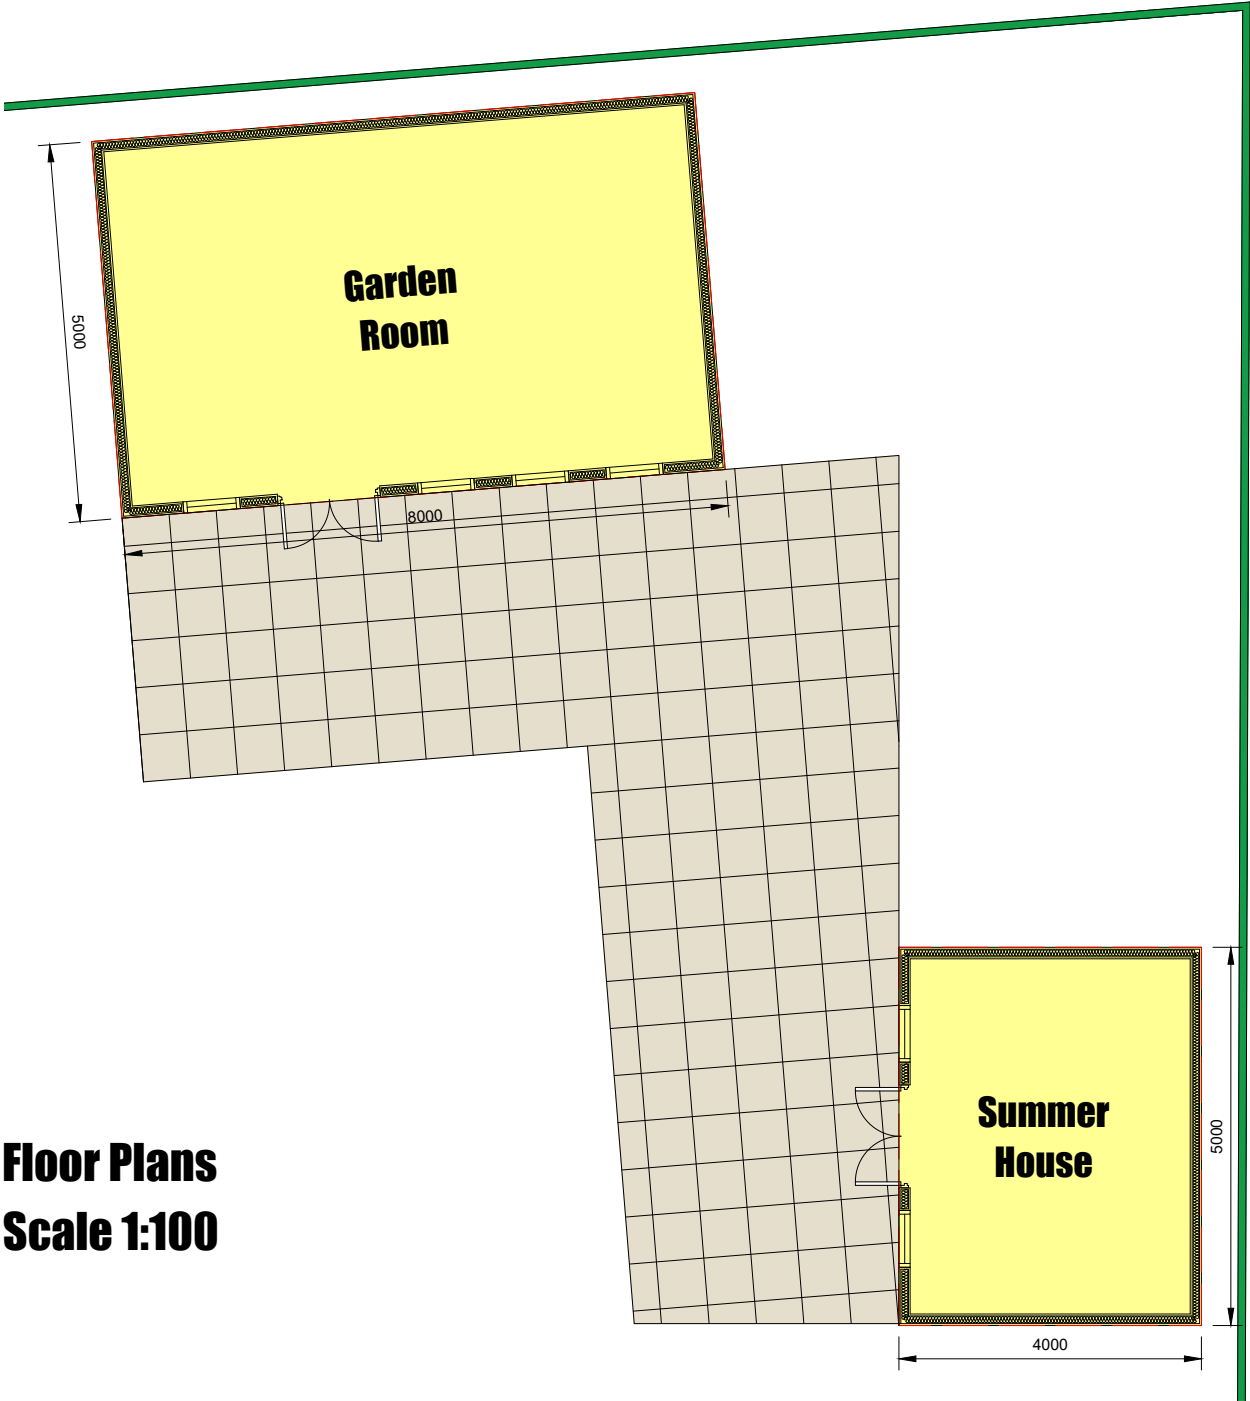


**Floor Plans**  
**Scale 1:100**

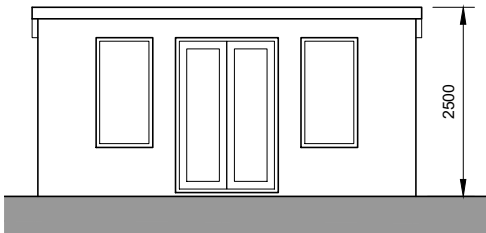


**Summer House Front Elevation**

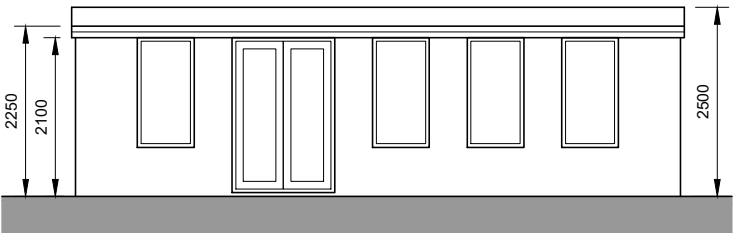


**Garden Room Front Elevation**

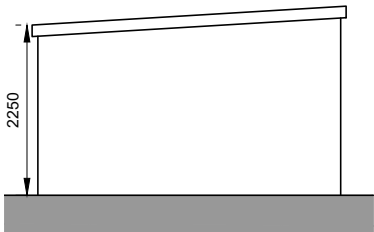

**Summer House Side Elevation**

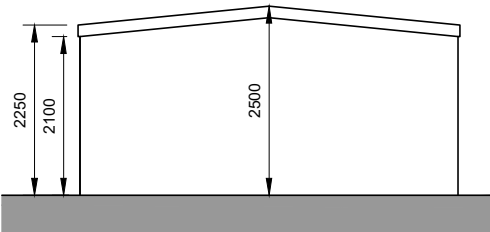


**Garden Room Side Elevation**

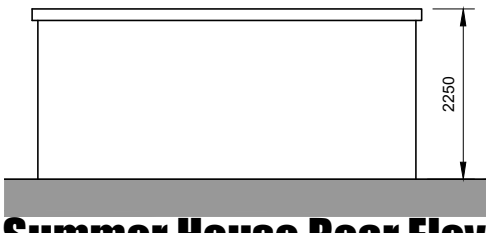


**Summer House Rear Elevation**



**Garden Room Rear Elevation**

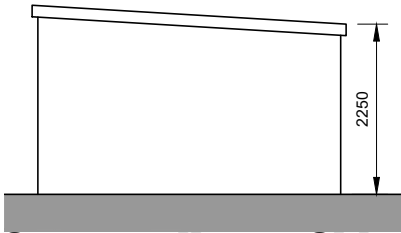

**Summer House Side Elevation**

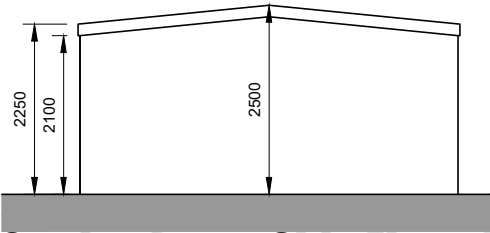

**Garden Room Side Elevation**

**Conway Architectural Design**

6 Conway Close  
Alkrington  
Middleton  
Manchester, M24 1EW  
E: conway-design@outlook.com

|                 |                               |
|-----------------|-------------------------------|
| JOB TITLE :     | New Outbuildings              |
| ADDRESS :       | Dawes Bank Farm, Holcombe     |
| DRAWING TITLE : | Proposed Plans And Elevations |
| SCALE :         | As Noted @ A3                 |
| DRAWN : xxx     | DATE : 13.09.20               |