



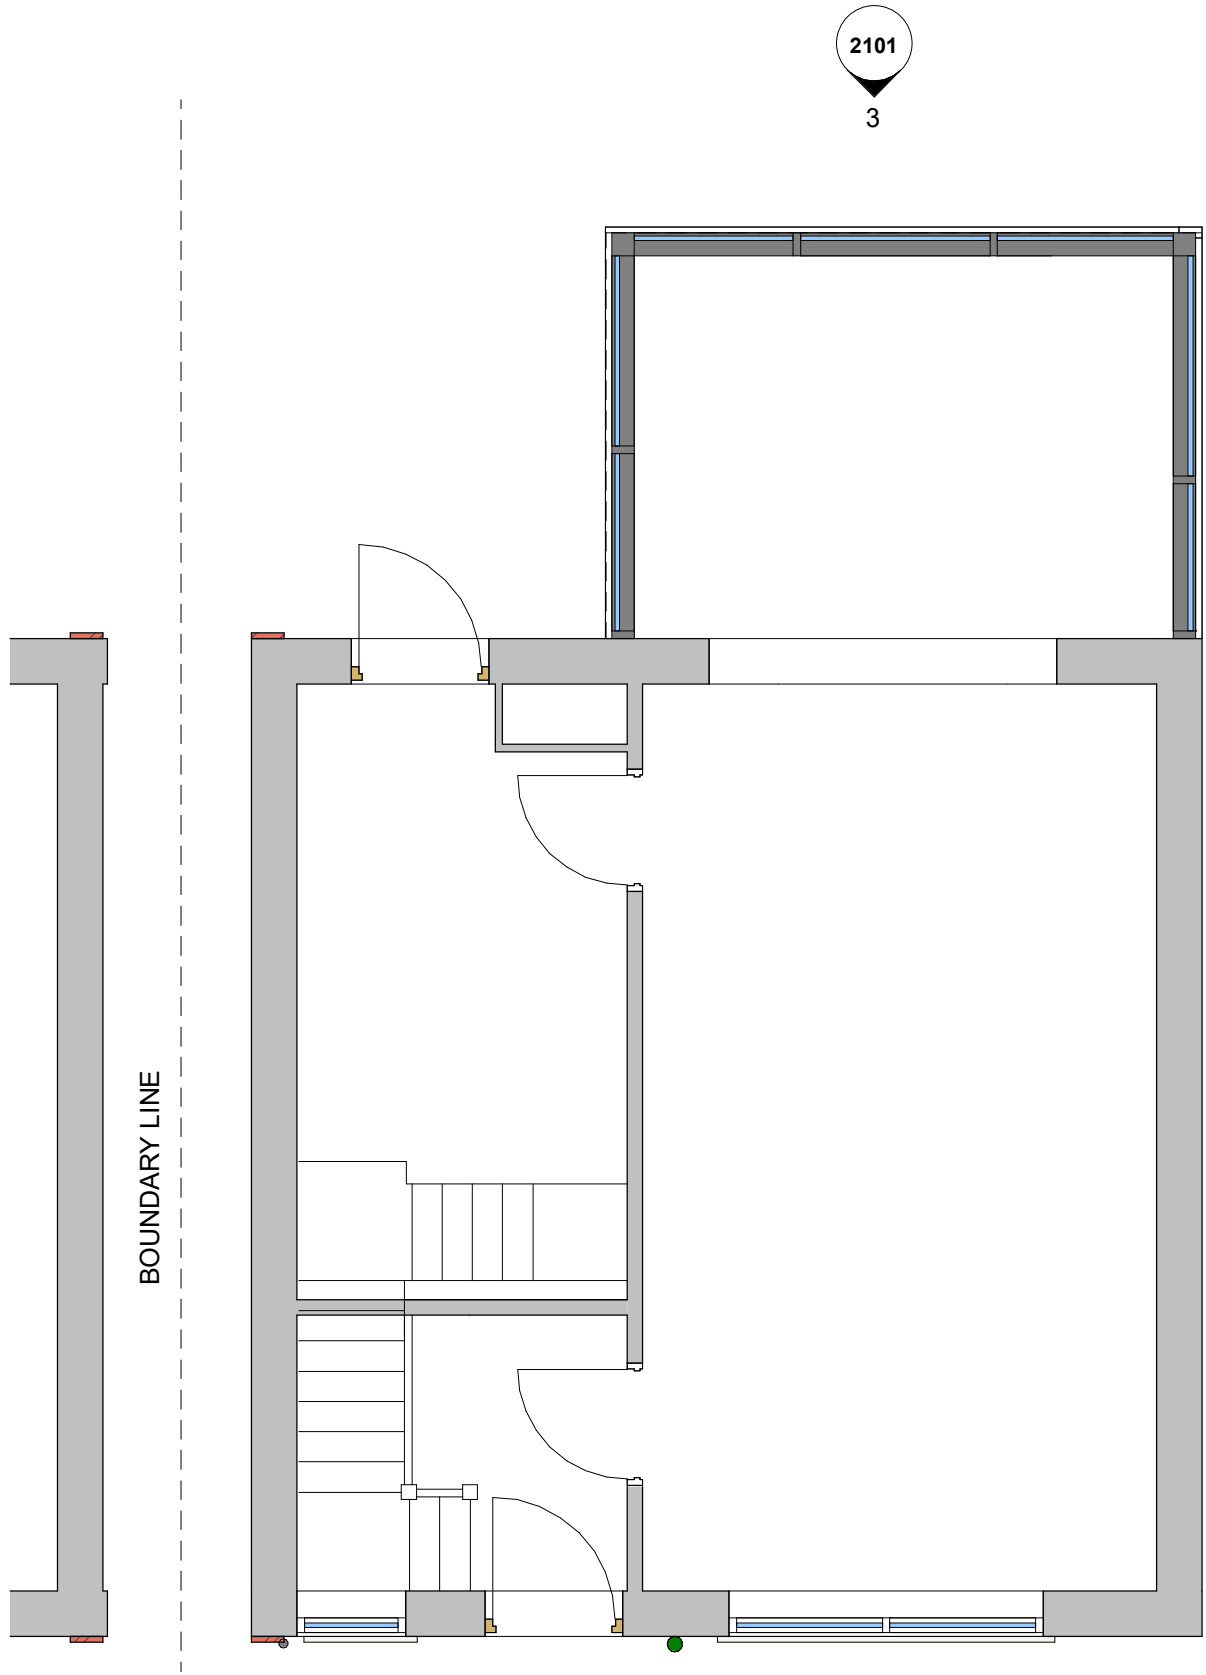


2 EXISTING GF PLAN
1 : 50




3 EXISTING REAR ELEVATION
1 : 50

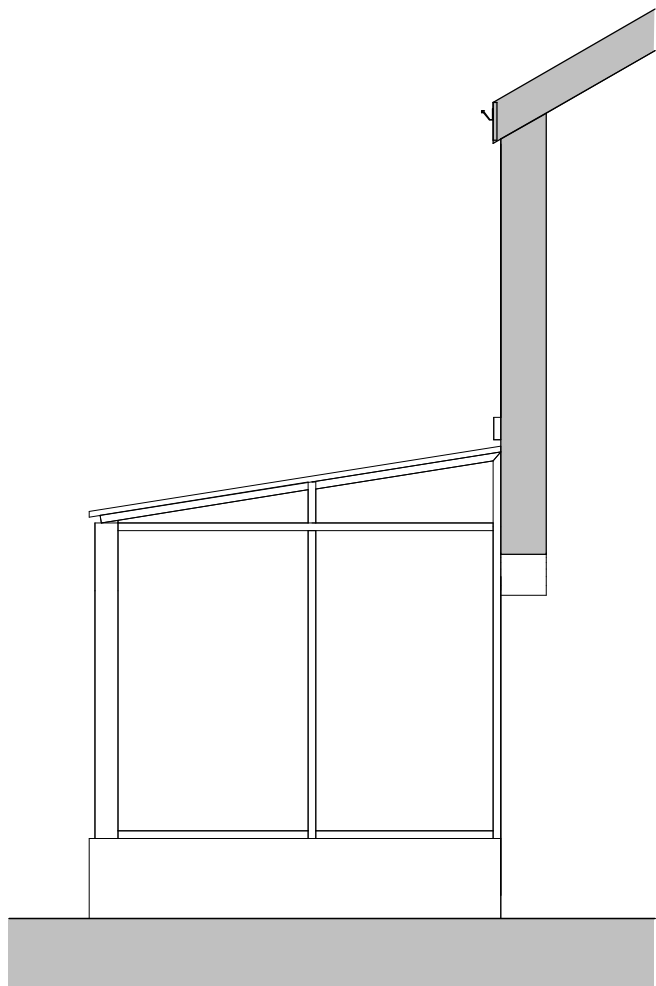

5 EXISTING SIDE 2 ELEVATION
1 : 50

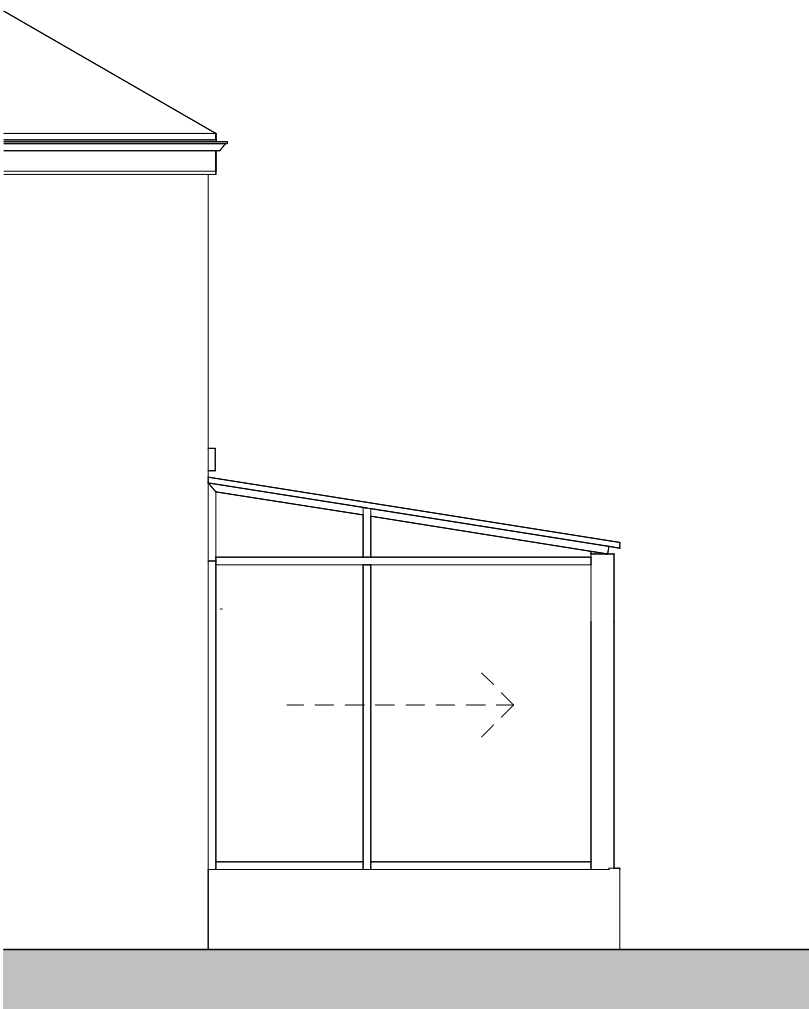

4 EXISTING SIDE ELEVATION
1 : 50

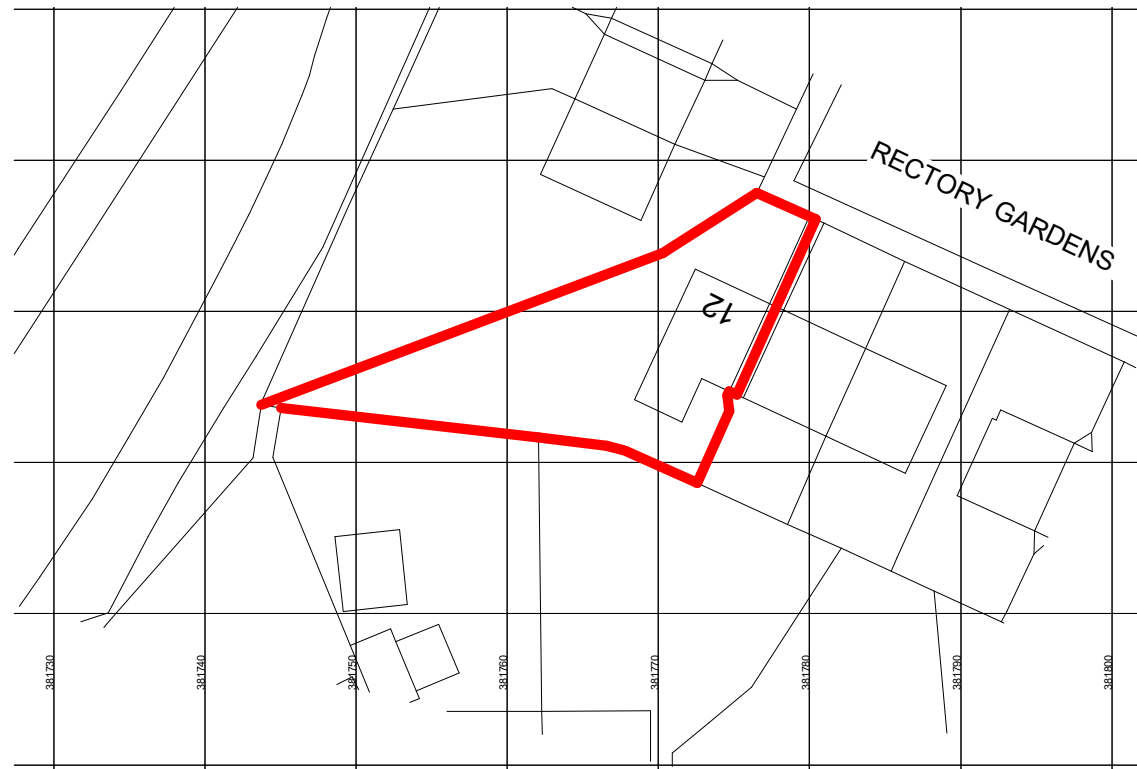


6 EXISTING SITE PLAN
1 : 500

PLANNING

EGESHAW
ARCHITECTURE
BETH@EGESHAW.CO.UK

0m 1m 2m 3m 4m

VISUAL SCALE 1:50 @ A2

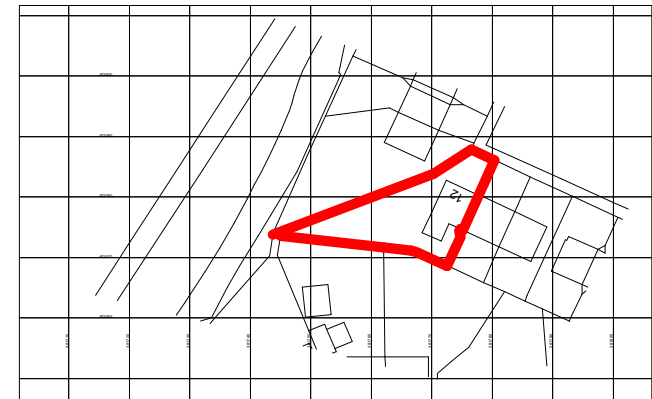

Ordnance Survey, (c) Crown Copyright 2025. All rights reserved. Licence number 100022432

1 EXISTING LOCATION PLAN
1 : 1250

P1	Planning Issue	17.02.25
Rev	Revision Details	Date

Project
Rear Extension
12 Rectory Gardens, Prestwich, M25 1DB

Drawing Title
EXISTING DRAWINGS

Scale
As indicated @ A2

Drg no.
66M25-EGE-XX-DR-A-1001

Rev
P1

This drawing is not to be copied, reproduced or re-distributed either in whole or in part without the prior written permission of the originator.

The originator shall have no responsibility for any liability, loss, cost, damage or expense arising from or relating to any use of this document other than for its intended purpose on this project. The drawing is not classified as 'construction'. Refer to the status bar for drawing purpose.

All dimensions are to be checked on site by the contractor prior to proceeding with any work. This drawing shall not be scaled to ascertain any dimensions, work to figured dimensions only.

When this drawing is issued, it is an uncontrolled version issued for information only, to enable the recipient to prepare their own documents/ drawings for which they are solely responsible.

The designer does not accept liability for any loss or degradation of any information held in the drawing resulting from the translation from the original file format to any other file format or from the recipients reading of it in any other programme.