

MATERIALS

WALLS
RED BRICK & STRETCHER BOND TO MATCH
EXISTING

ROOF
SLATE/ TILE - SMOOTH GREY


FASCIA
BLACK UPVC/TIMBER TO MATCH EXISTING

GUTTER/ RWP
BLACK UPVC TO MATCH EXISTING

FENESTRATION
DOUBLE/ TRIPLE GLAZED WHITE UPVC

PERMITTED DEVELOPMENT CHECKLIST


- NO MORE THAN 3M FROM EXISTING WALL
- NO MORE THAN 50% OVERALL GARDEN
- NO MORE THAN 4M IN HEIGHT
- EAVES BELOW EXISTING
- IF WITHIN 2M FROM BOUNDARY, EAVES TO BE NMT 3M HIGH. (N/A)

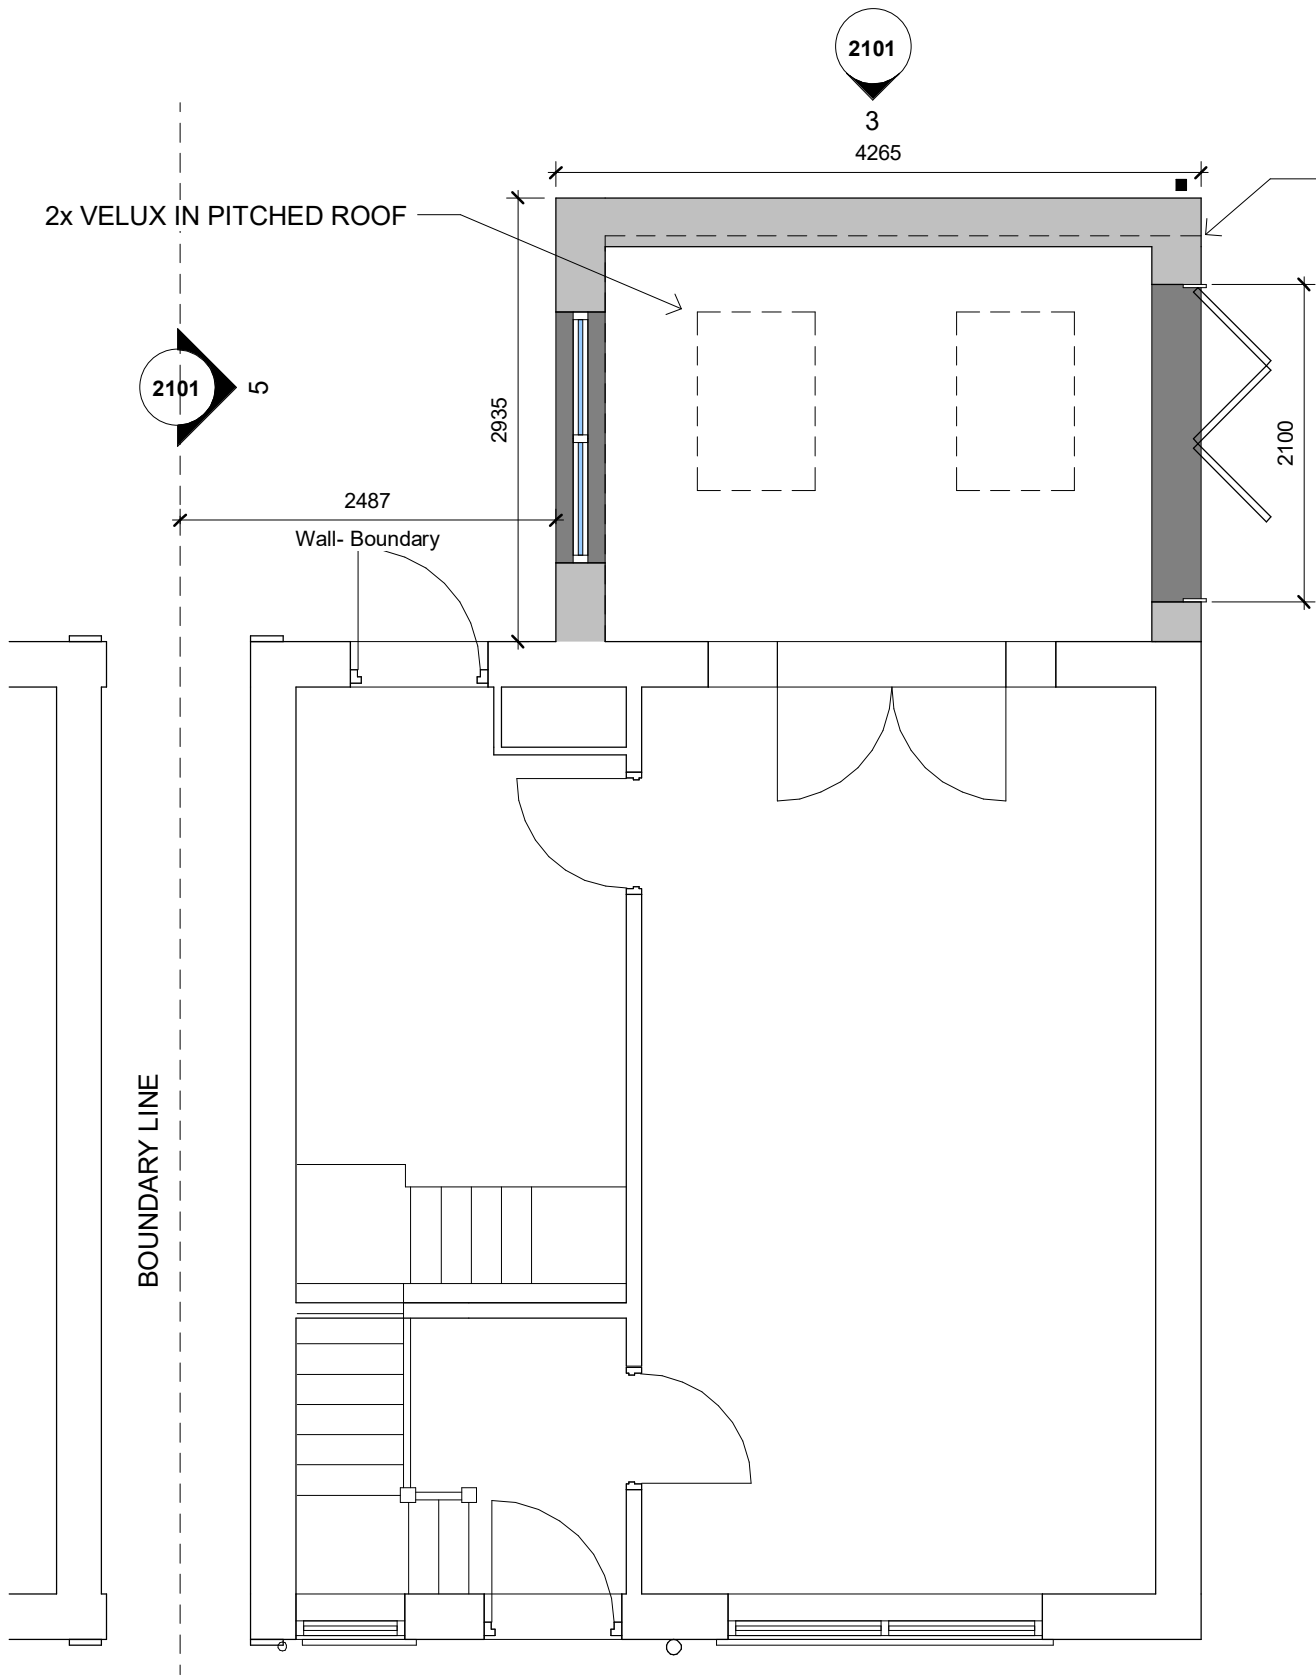


2 PL_GF PLAN AS PROPOSED
1 : 50



3 PL_REAR ELEVATION
1 : 50

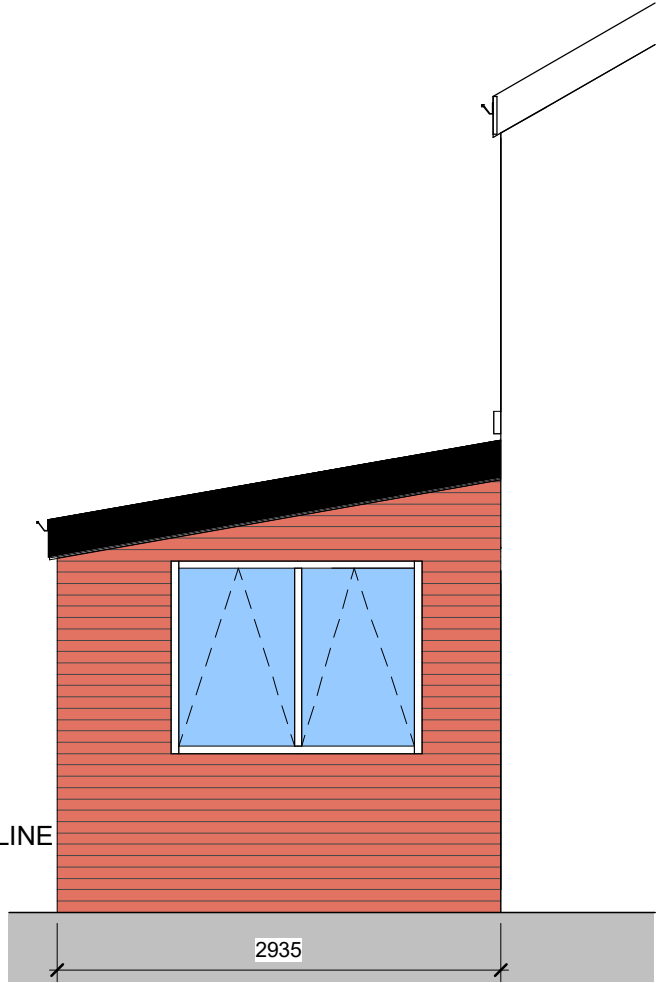


5 PL_SIDE2 ELEVATION
1 : 50

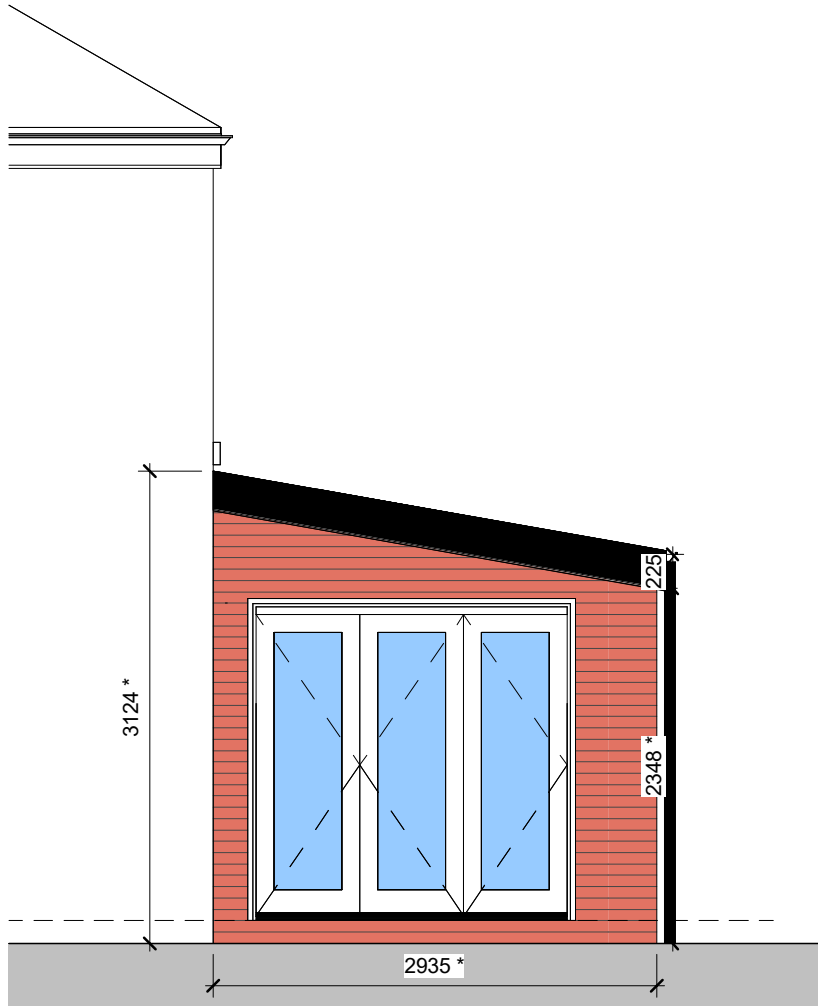

4 PL_SIDE ELEVATION
1 : 50

DOTTED LINE DENOTES
EXISTING CONSERVATORY
FOOTPRINT TO BE
DEMOLISHED

DOUBLE GLAZED WINDOW /
BIFOLD IN NEW EXTENSION
NEW CAVITY WALL TOOTHED
INTO EXISTING

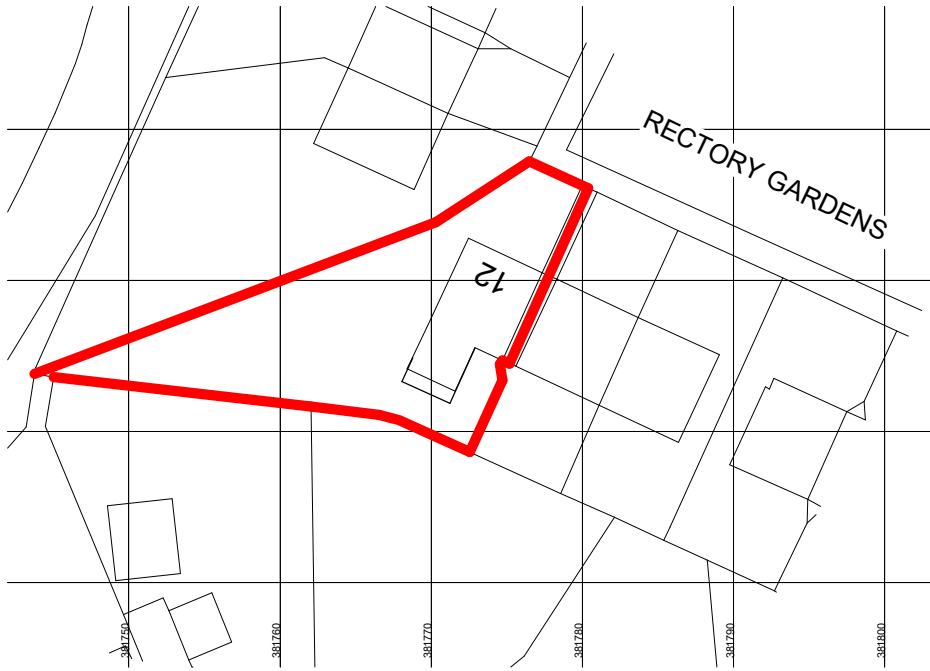


7 PROPOSED SITE PLAN
1 : 500


PLANNING



EGESHAW
ARCHITECTURE
BETH@EGESHAW.CO.UK

 


VISUAL SCALE 1:50 @ A2

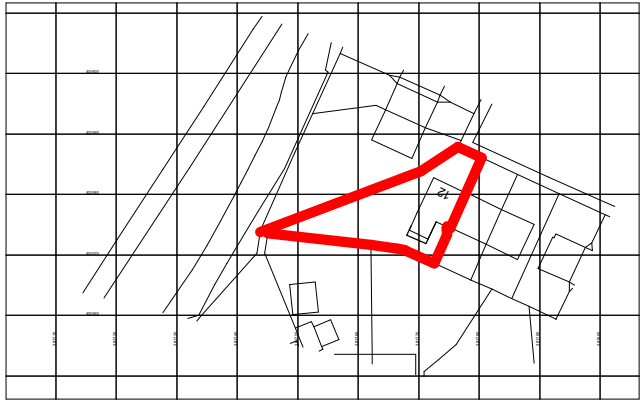

6 PROPOSED LOCATION PLAN
1 : 1250

Ordnance Survey, (c) Crown Copyright 2025. All rights reserved. Licence number 100022432

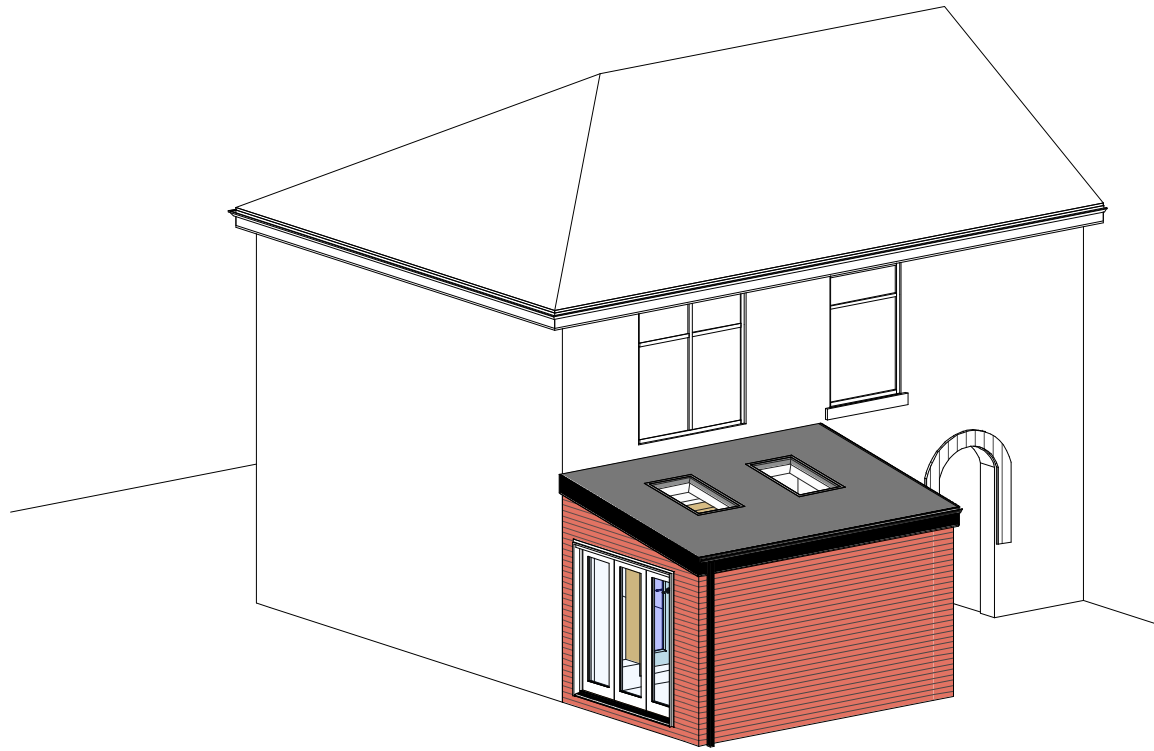

P1 Planning Issue 17.02.25
Rev Revision Details Date

Project
Rear Extension
12 Rectory Gardens, Prestwich, M25 1DB

Drawing Title Scale
PROPOSED DRAWINGS As indicated @ A2

Drg no.
66M25-EGE-XX-DR-A-2101

Rev
P1

This drawing is not to be copied, reproduced or re-distributed either in whole or in part without the prior written permission of the originator.

The originator shall have no responsibility for any liability, loss, cost, damage or expense arising from or relating to any use of this document other than for its intended purpose on this project. The drawing is not classified as 'construction'. Refer to the status bar for drawing purpose.

All dimensions are to be checked on site by the contractor prior to proceeding with any work. This drawing shall not be scaled to ascertain any dimensions, work to figured dimensions only.

When this drawing is issued, it is an uncontrolled version issued for information only, to enable the recipient to prepare their own documents/ drawings for which they are solely responsible.

The designer does not accept liability for any loss or degradation of any information held in the drawing resulting from the translation from the original file format to any other file format or from the recipients reading of it in any other programme.