




REV	AMENDMENT	DATE	CHKD

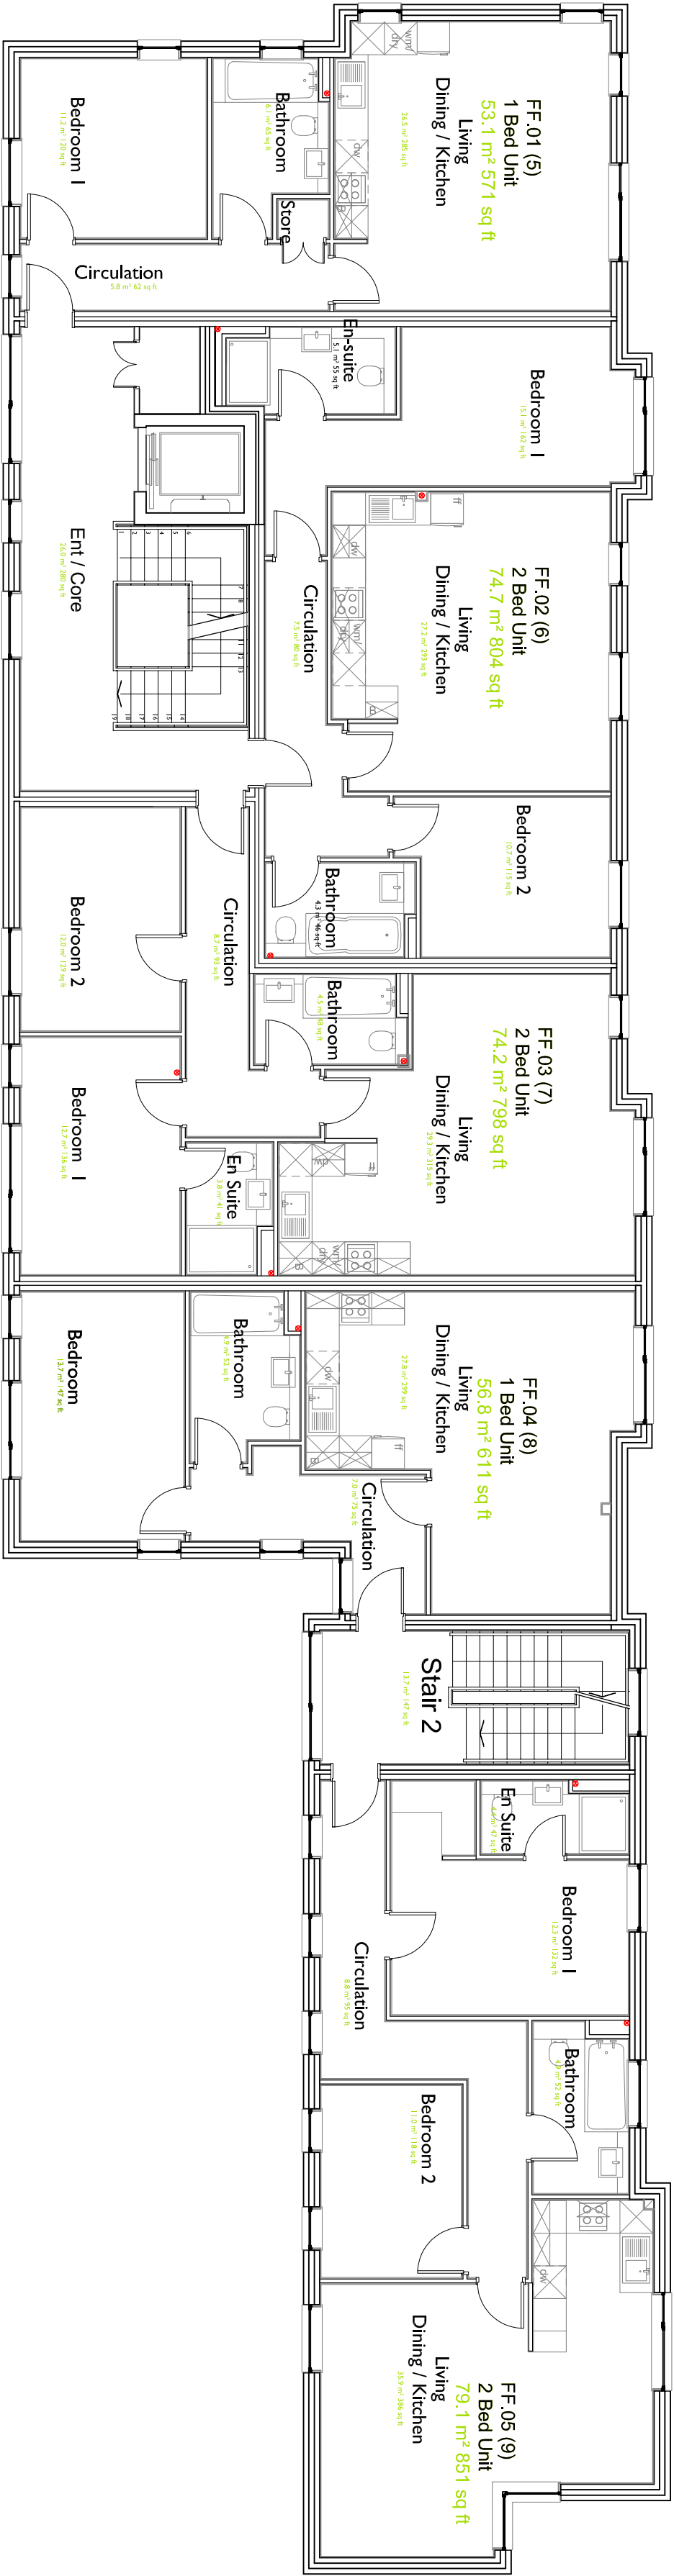

First Floor

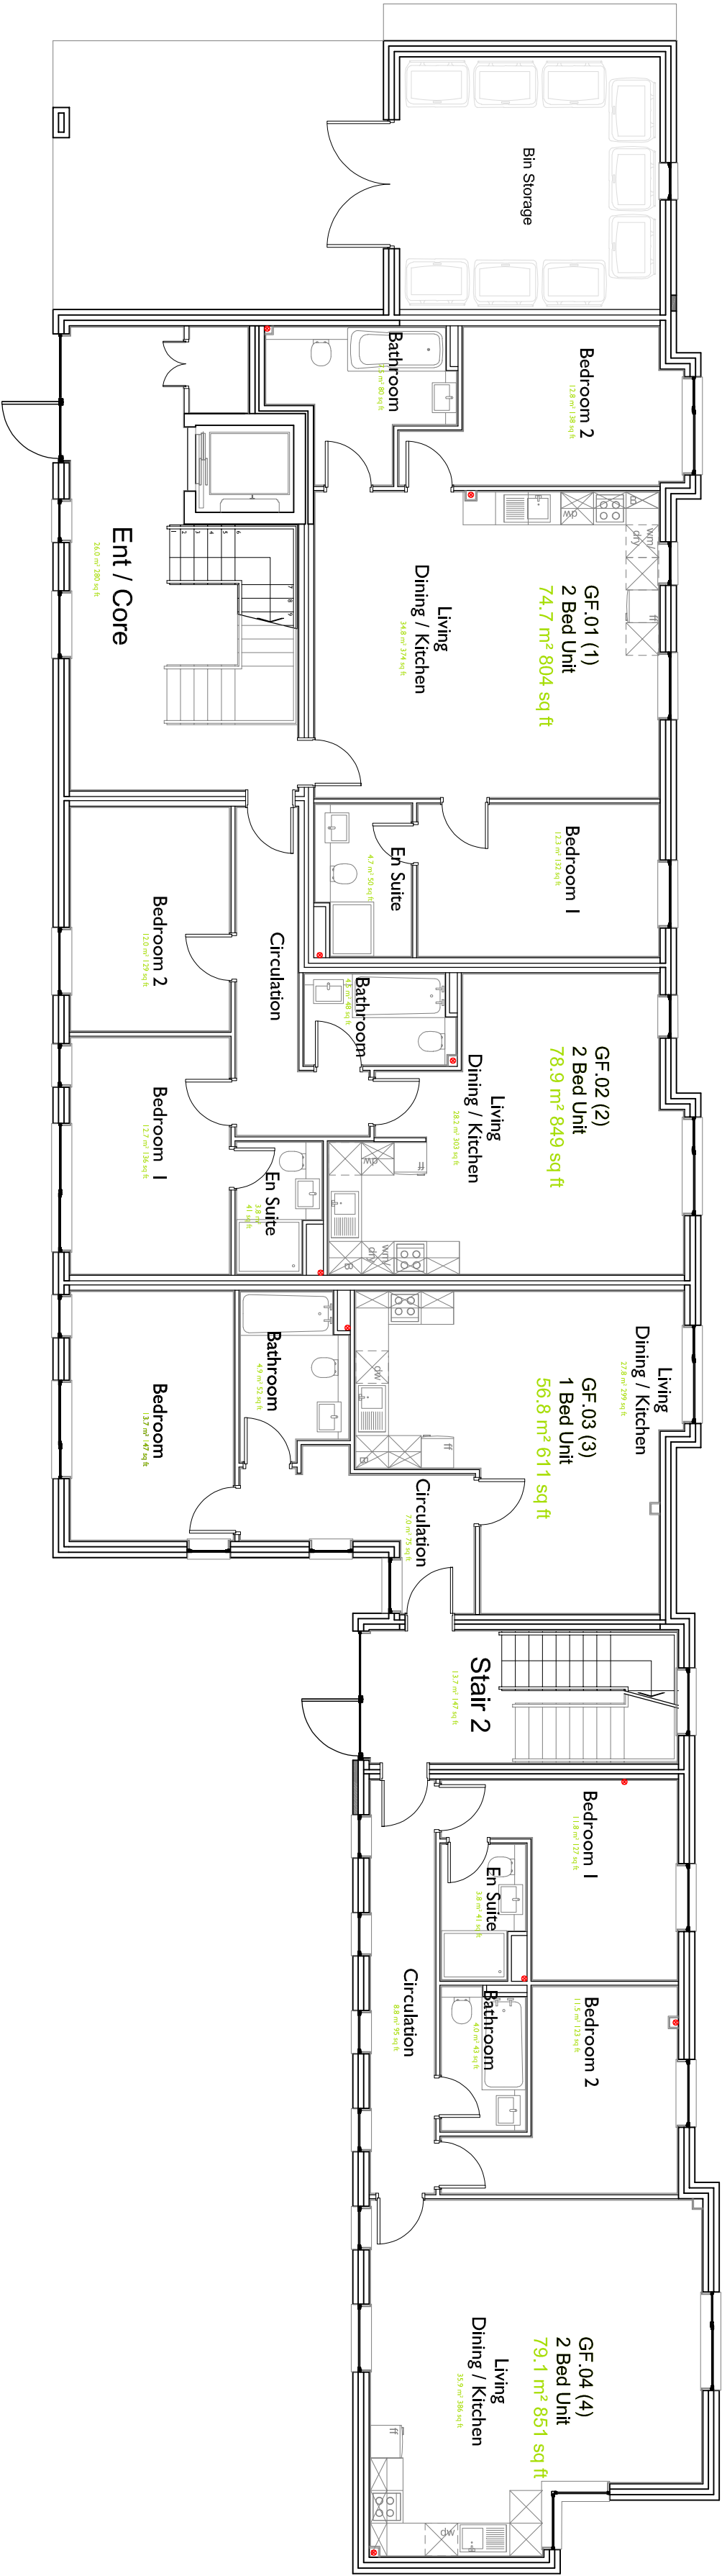

Ground Floor

 

Scale 1:100@ A1

SCALE @A1	DRAWN BY	CHECKED	DATE
1:100	ST	IS	01/23
DRAWING No			REVISION
2492-2-04			-
PLANNING			

DRAWING TITLE
Proposed Ground & First Floor Plans

Waterside,
Summersseat

PROJECT

CLIENT
Opulwood Developments Ltd

55-56 E KINGS COURT RAILWAY STREET ALTRINGHAM CHESHIRE WA14 2AD
e-mail: info@hattrellllp.co.uk / www.hattrellllp.co.uk TELEPHONE 0161 820 4207

HATTRELL LLP