




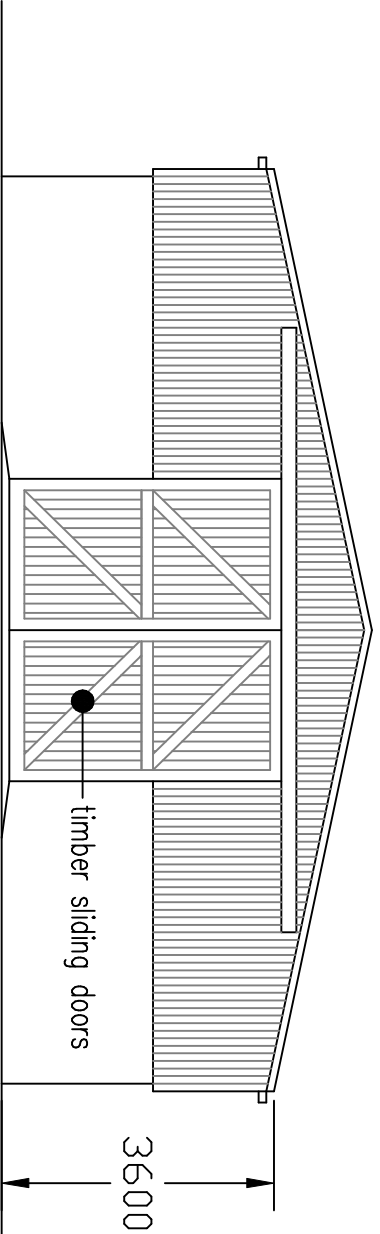


elevation facing south

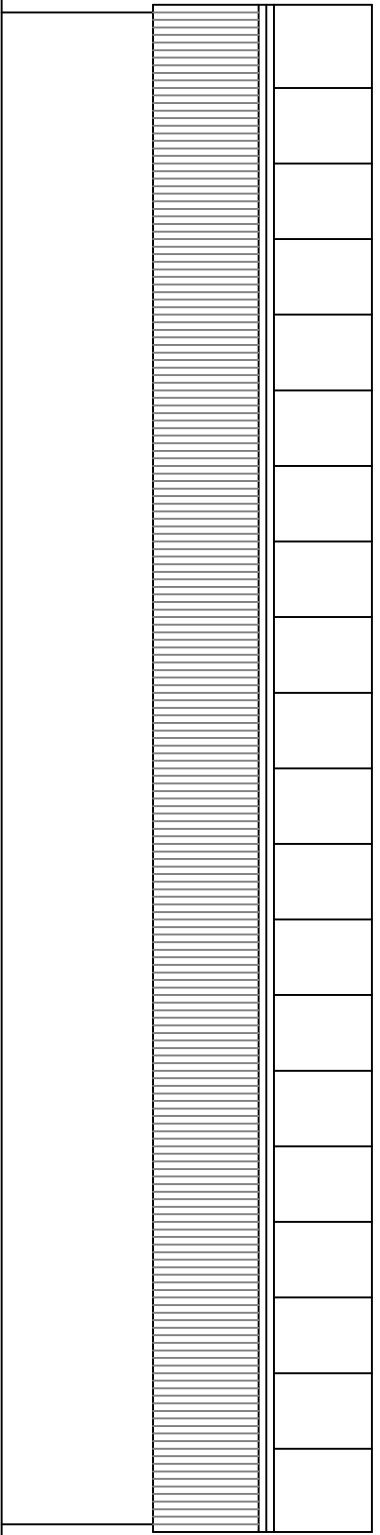


elevation facing west

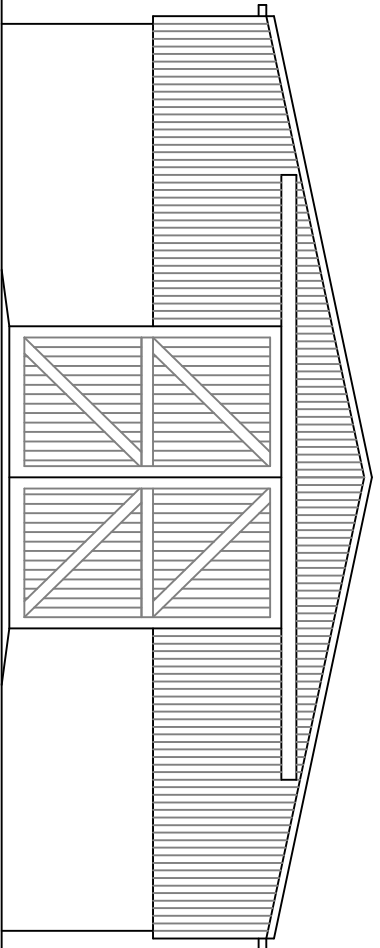

elevation facing north

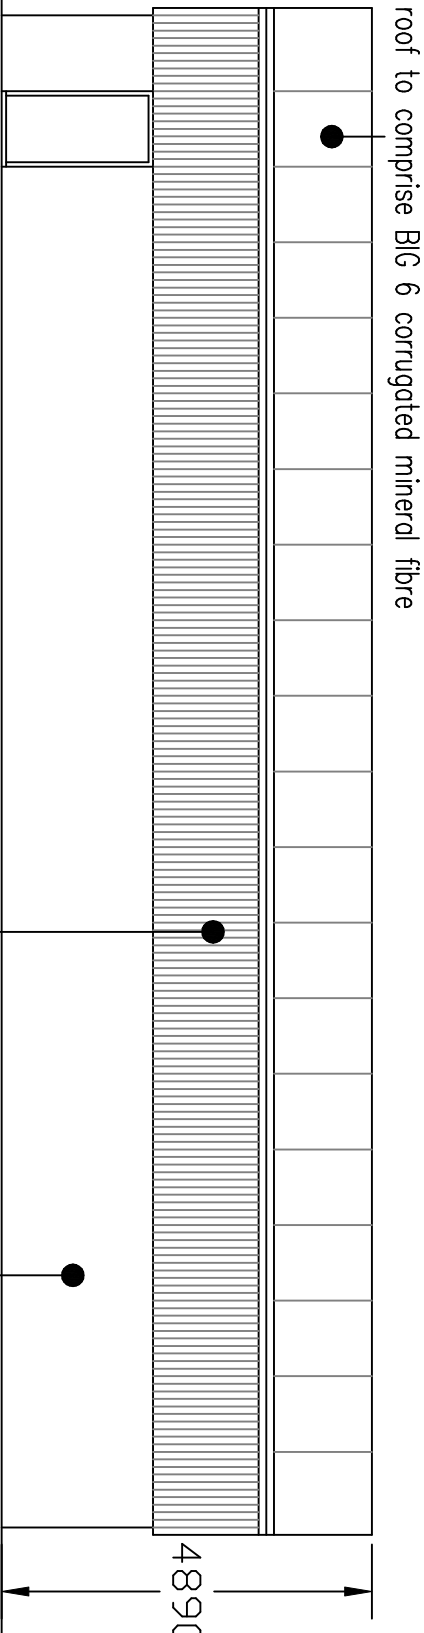

elevation facing east

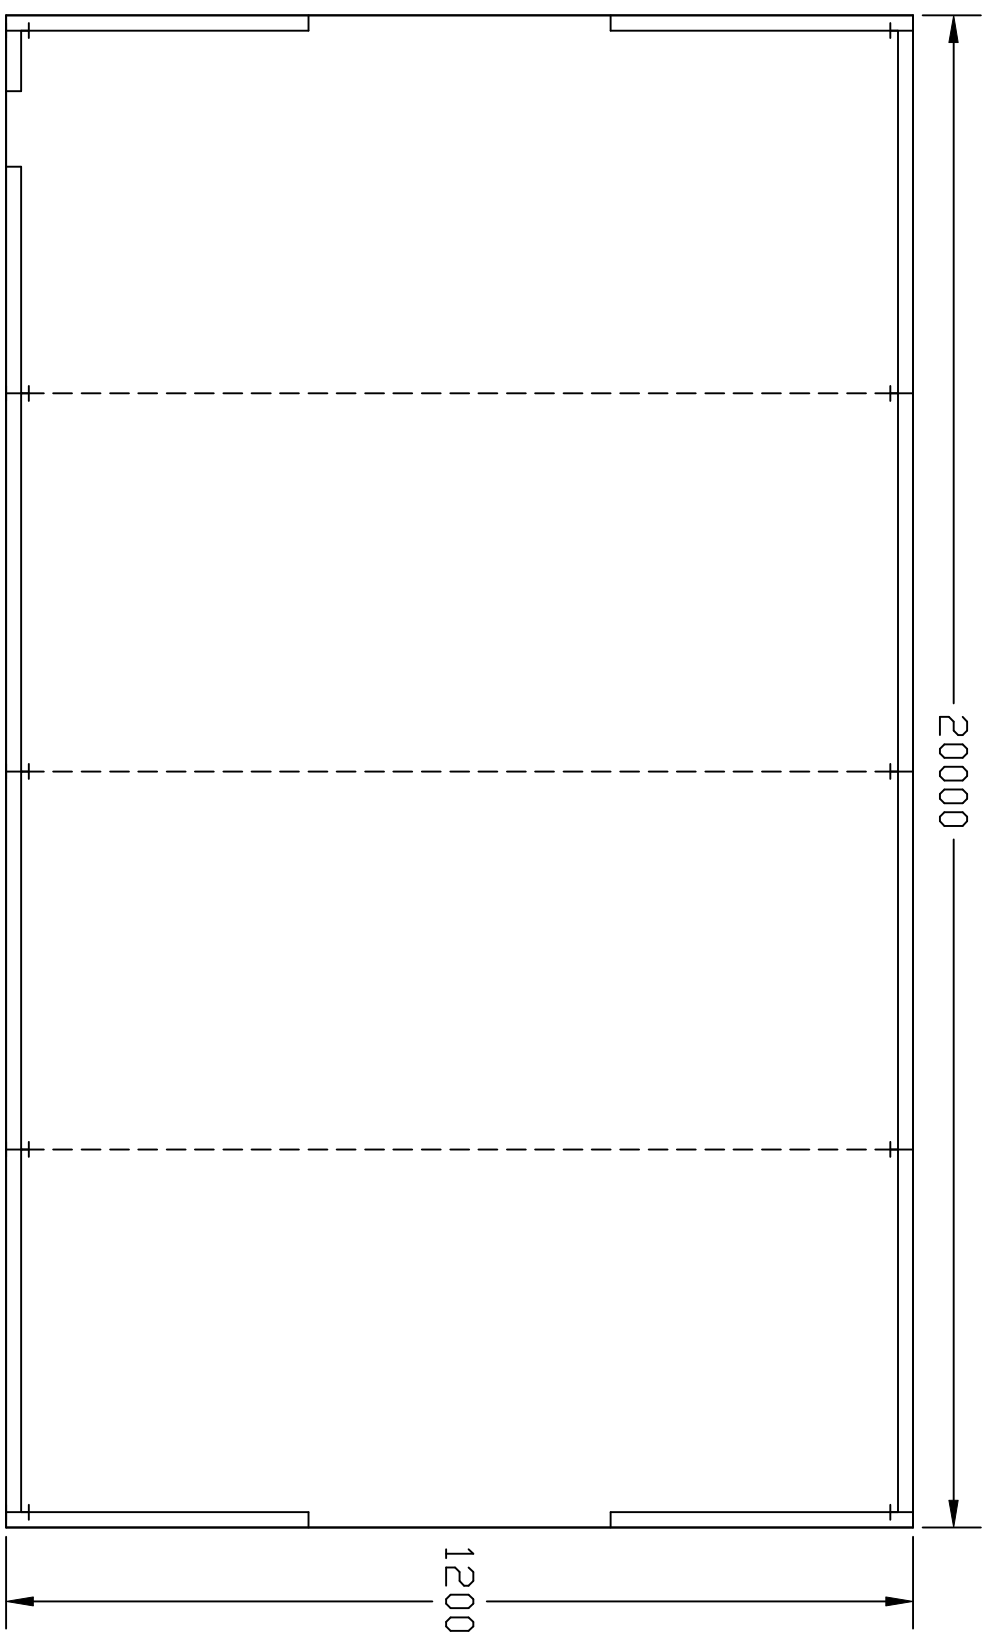

proposed floor plan - scale 1:100

proposed agricultural storage unit  
on agricultural land at  
**Whalley Road**  
**Shuttleworth**

scale 1:100 @ A1  
0m 10m  
linear scale 1:100 @ A1  
drawing number JB-21-08-23-A

Rae Cornell Associates Building Design and Planning Consultants  
214 Burnley Road Bacup Lancashire  
01706 873000