



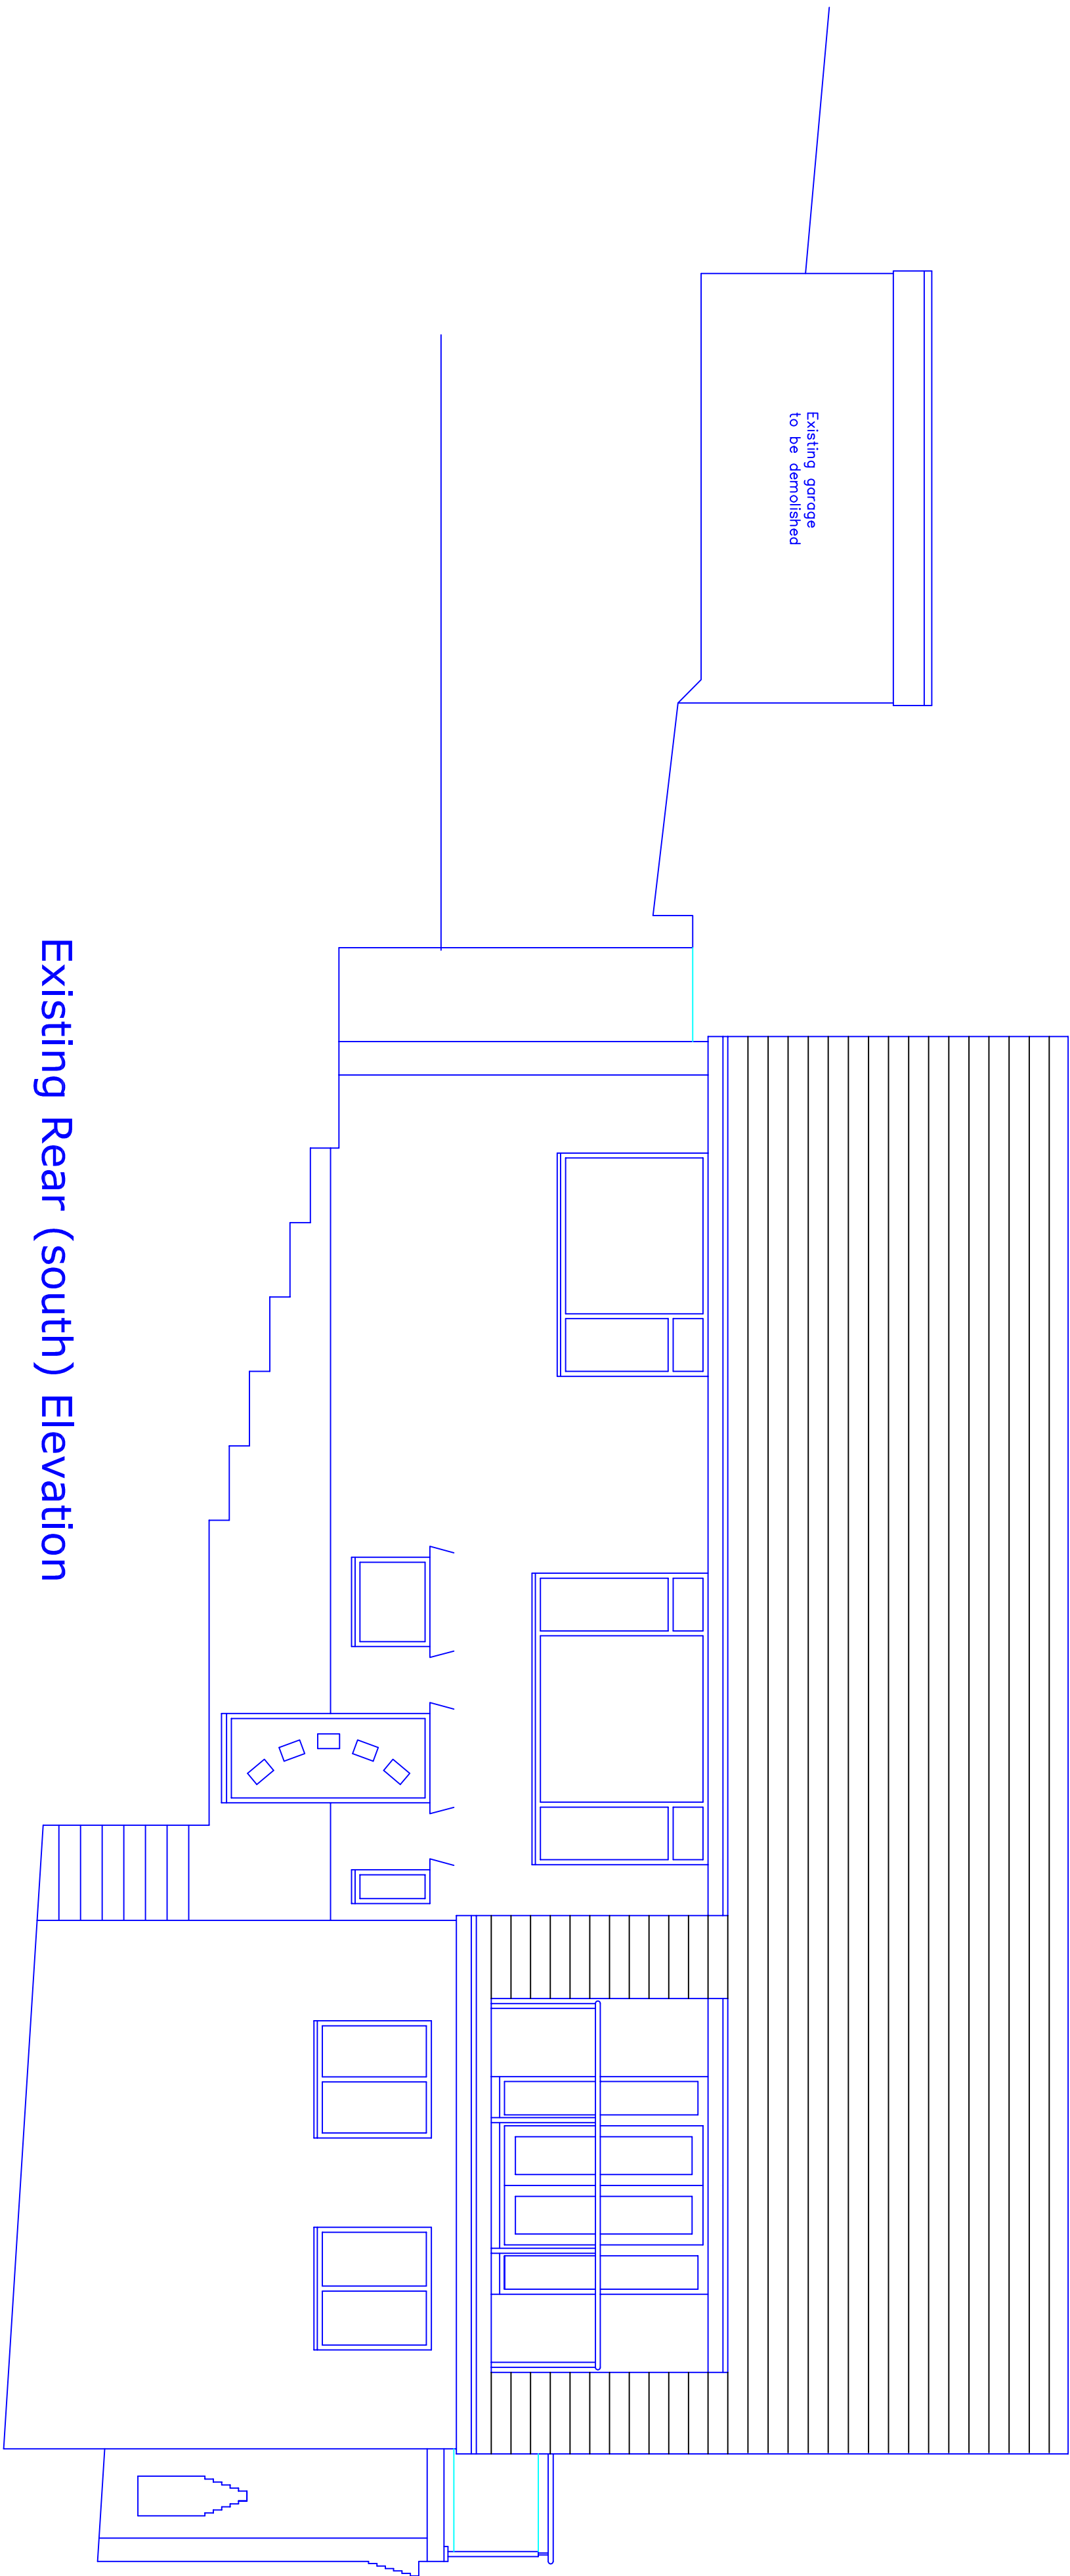

Existing Rear (south) Elevation

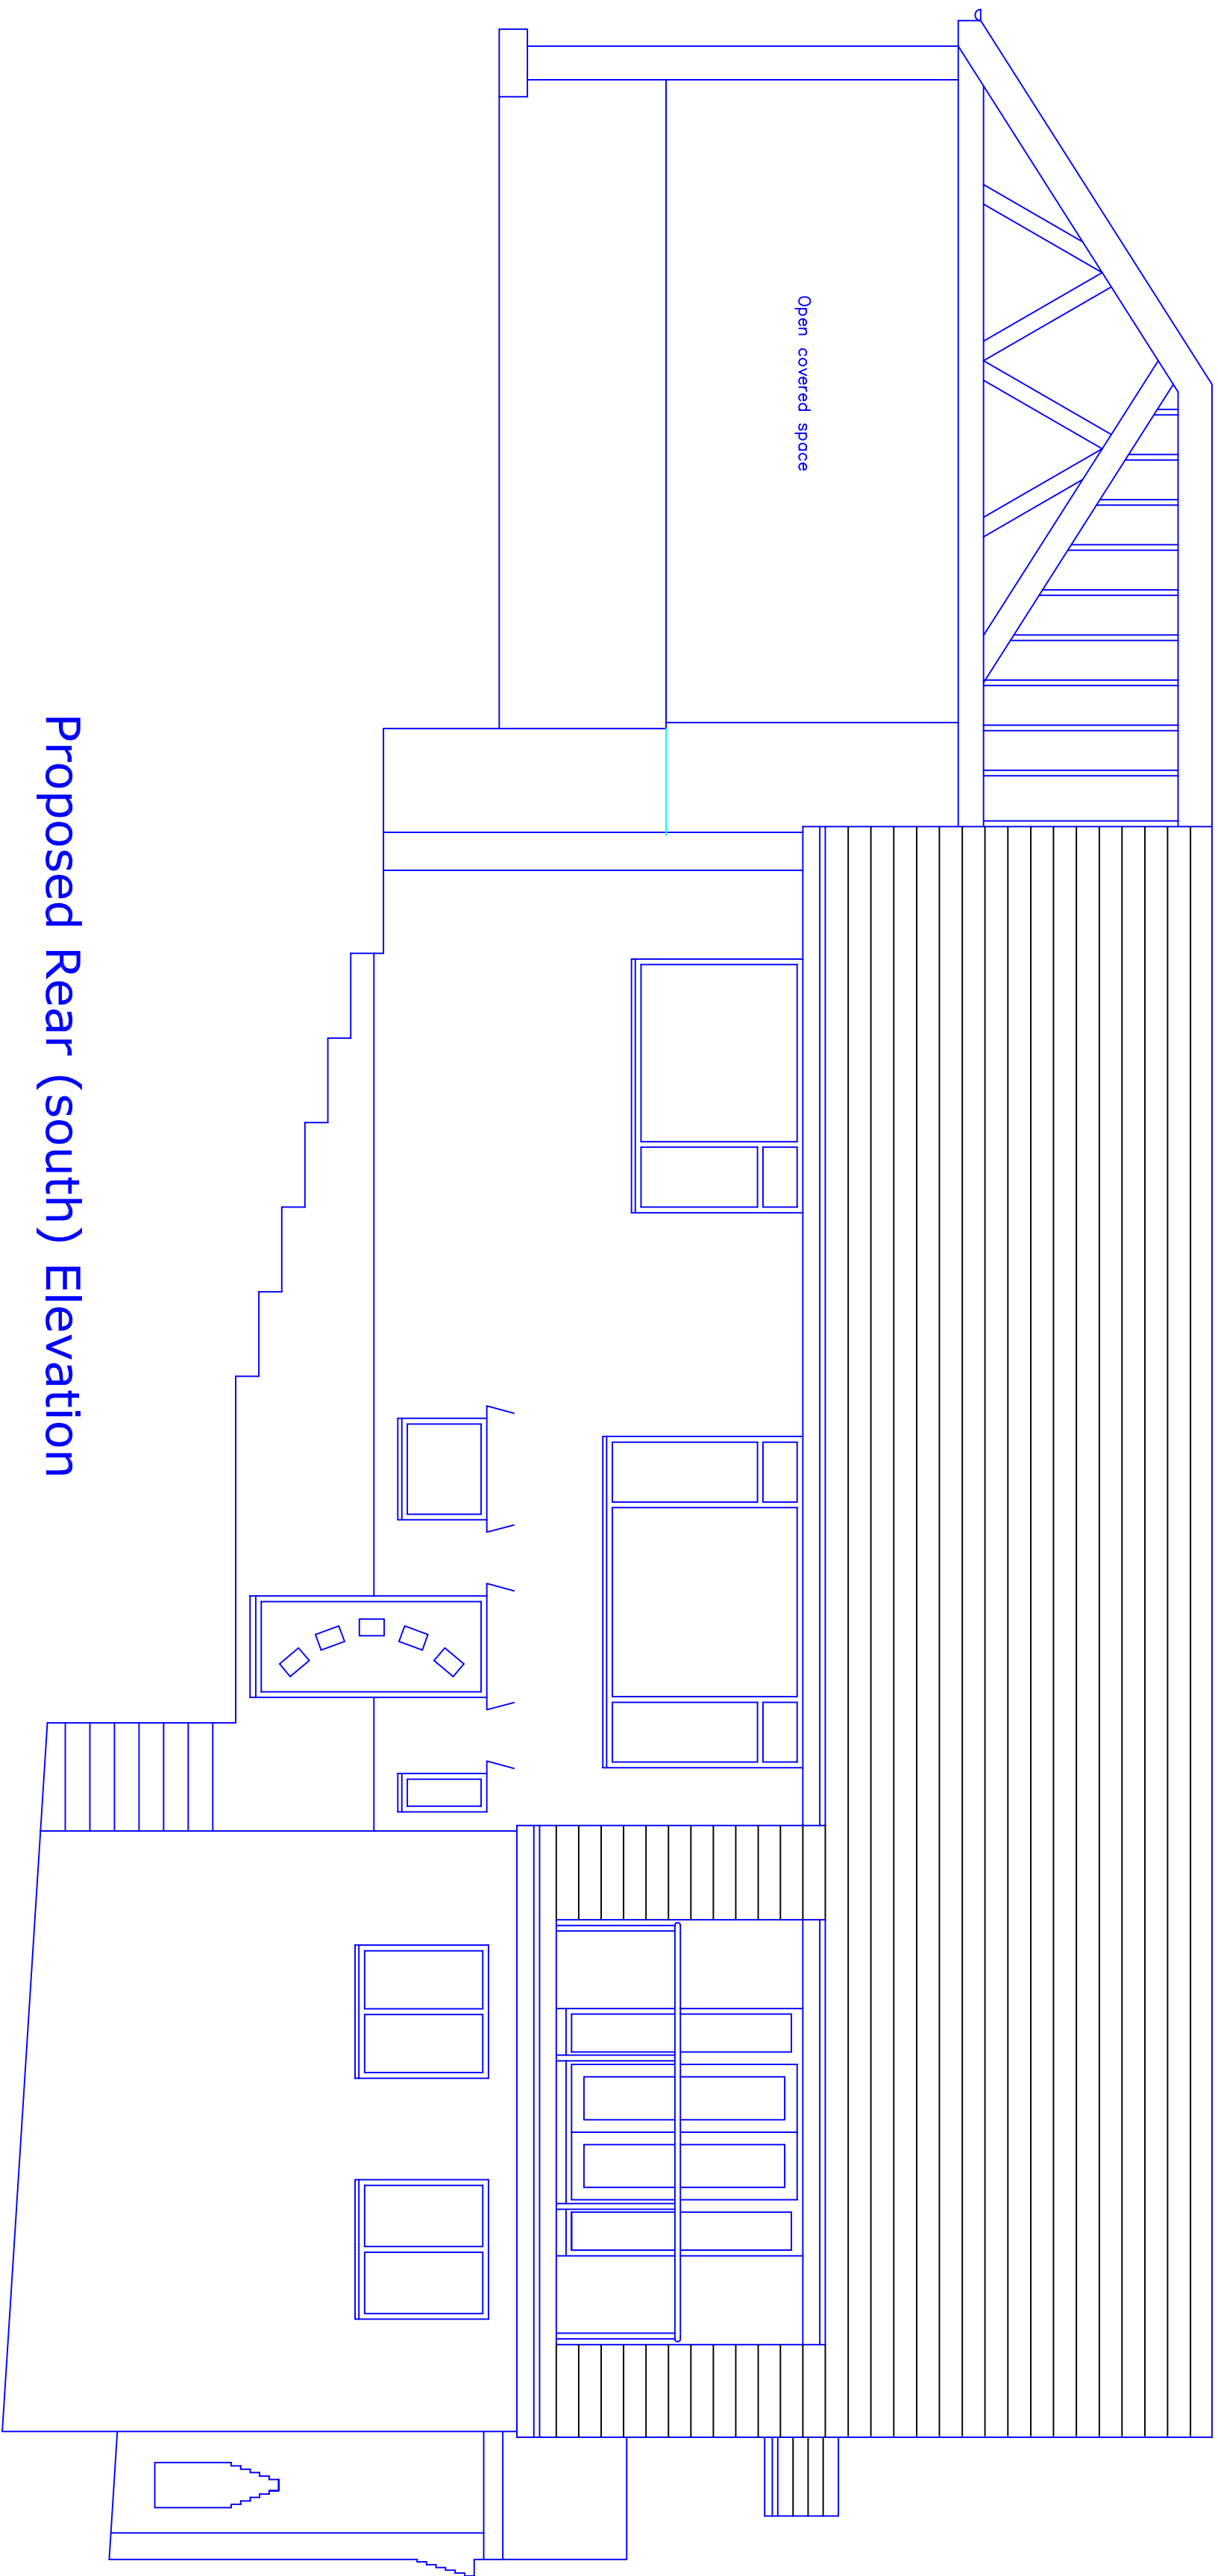

Proposed Rear (south) Elevation

This drawing and design concept is the property of PPV design. It should not be reproduced without written permission

2 Helneshore Road, Holcombe Village
Karnsbottom, Lancashire BL8 4PA
gary@ppv-design.co.uk www.ppv-design.co.uk
t. 0706 622731 m. 07112 669482

0 1 2 3 m

Redlands
Rawsons Rake
Holcombe
BL0 9HH

scale 1:50 at A1
January 2022

RM1-06

Existing and Proposed
Rear Elevation South

PPV design Ltd