




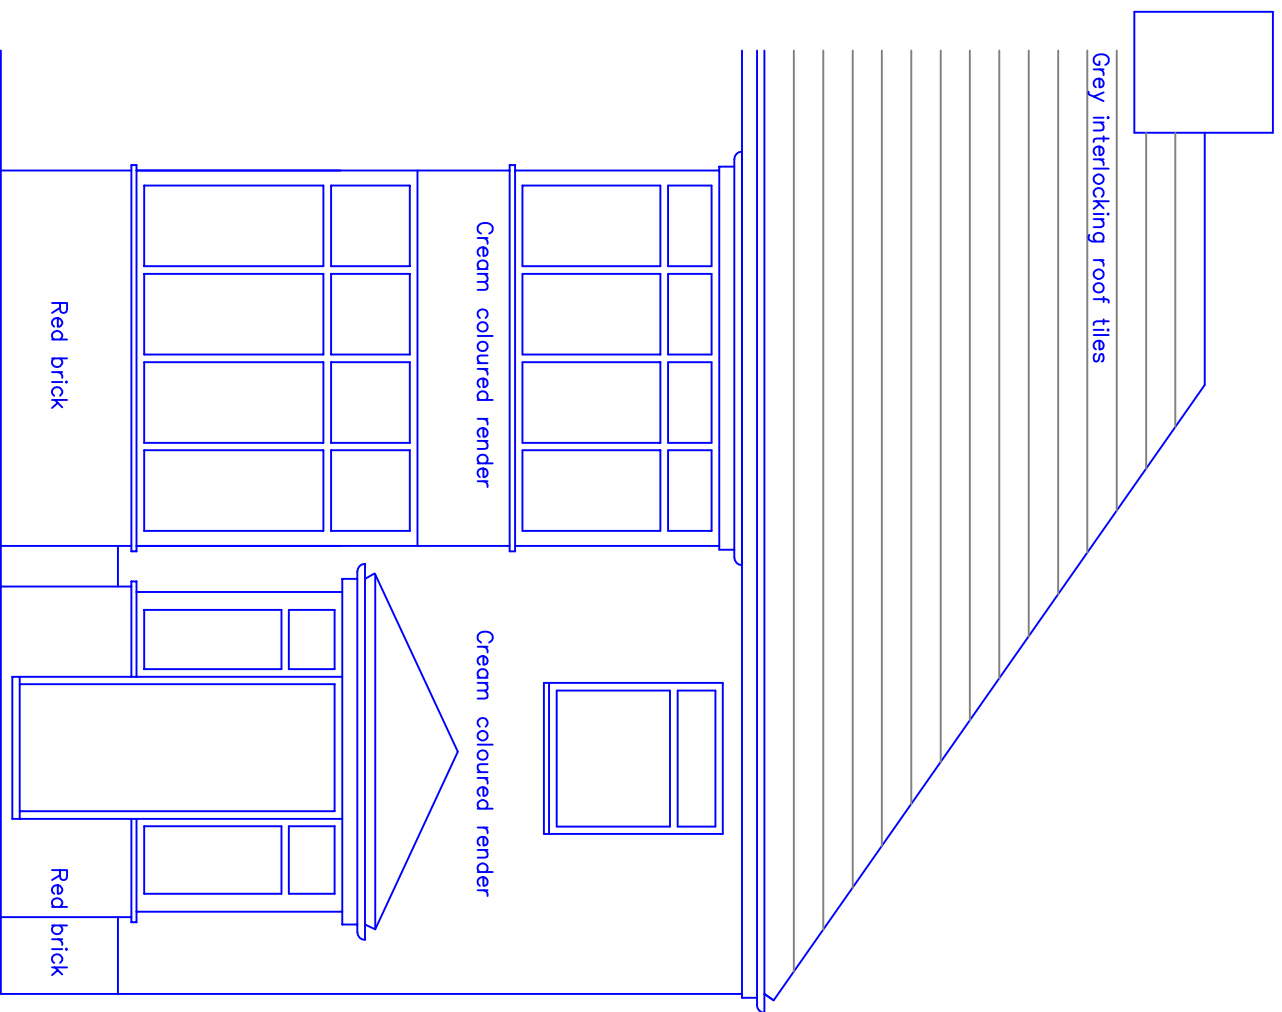


Existing Front Elevation

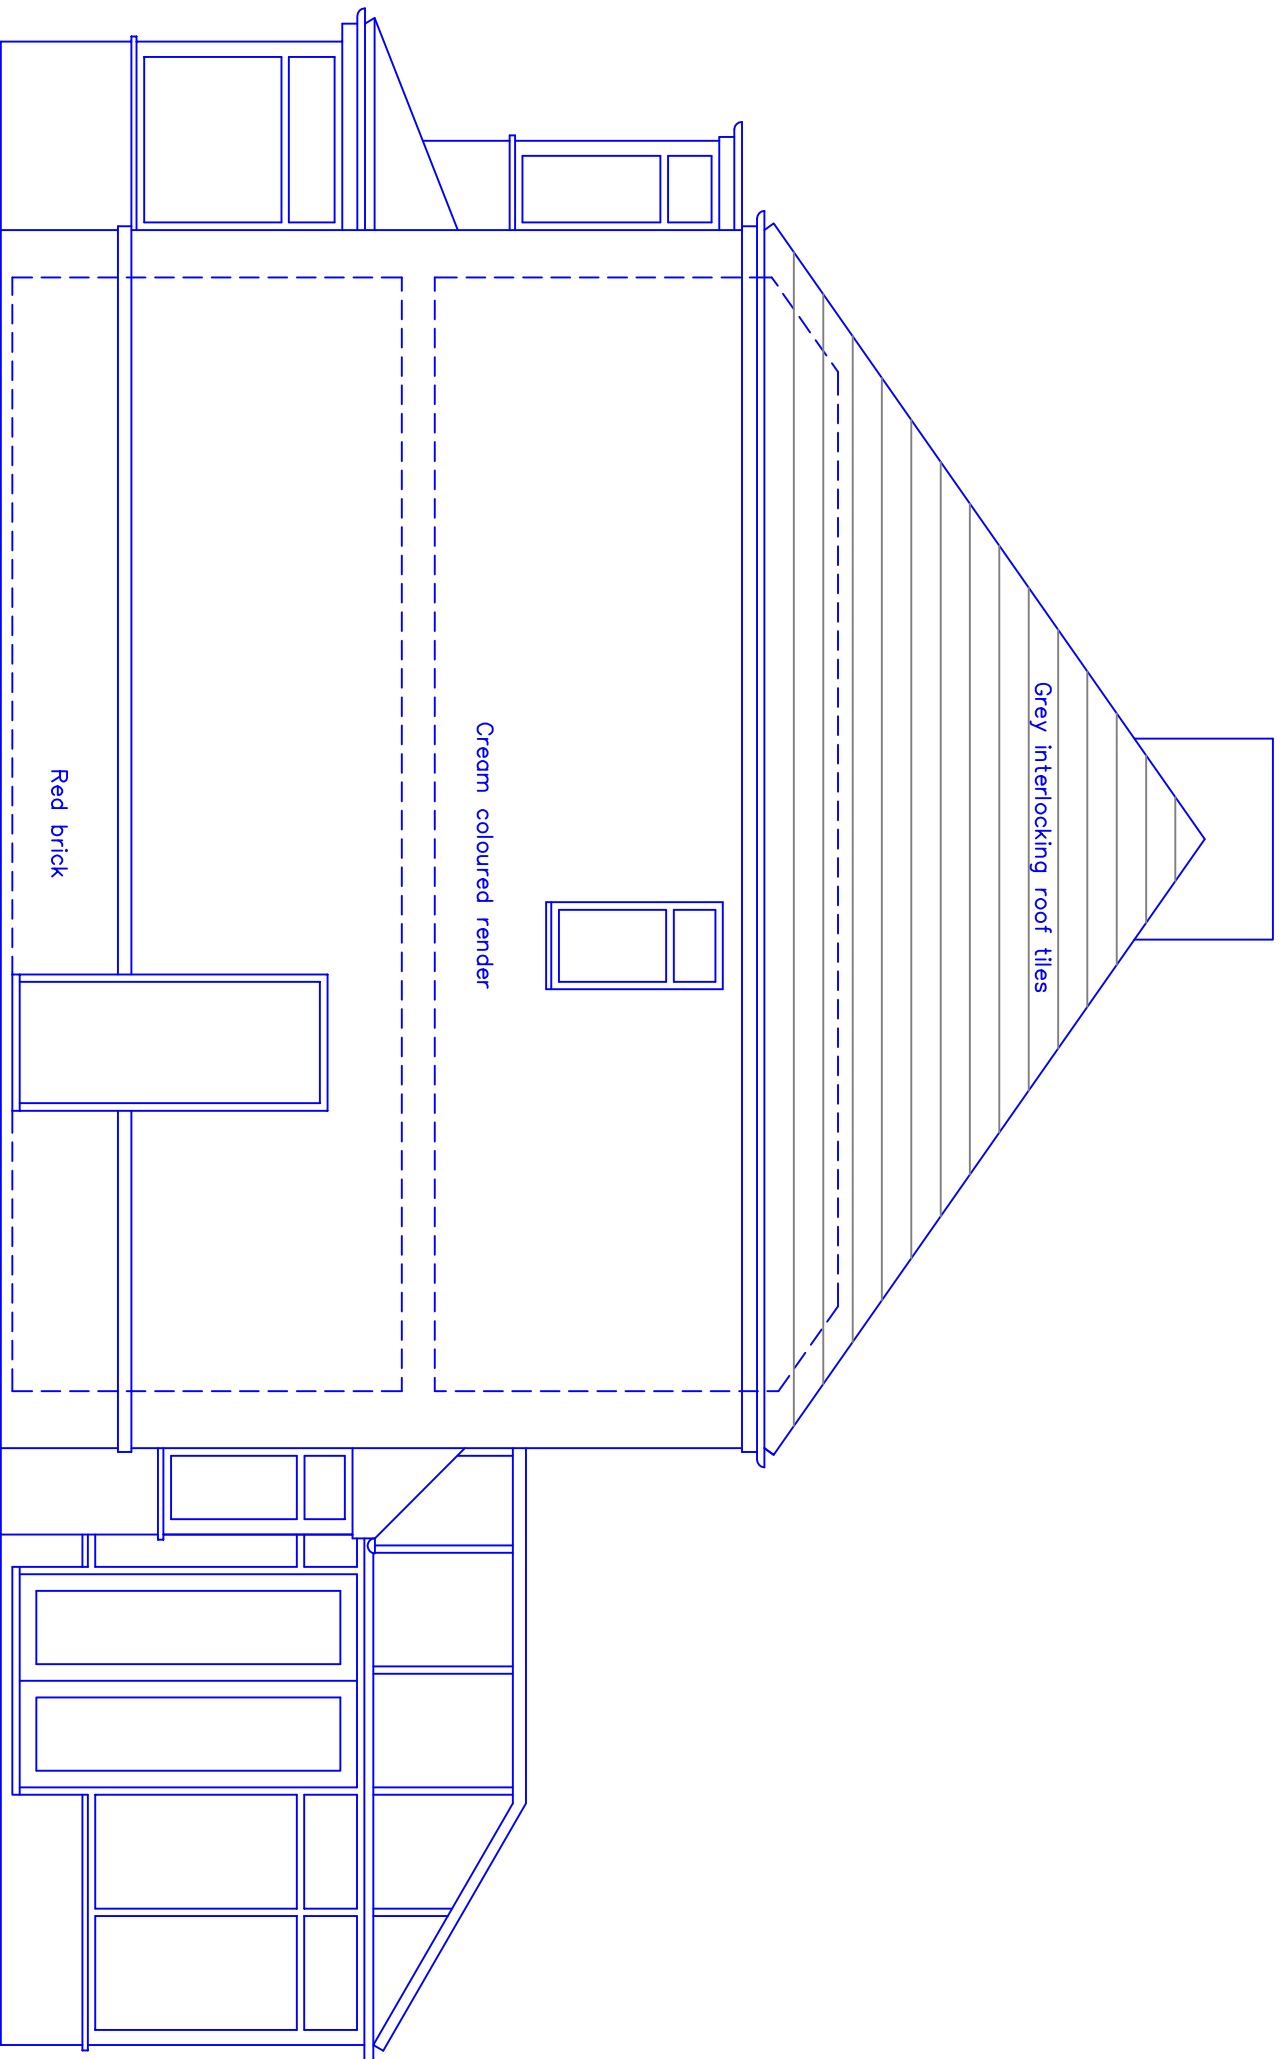


Existing Side Elevation

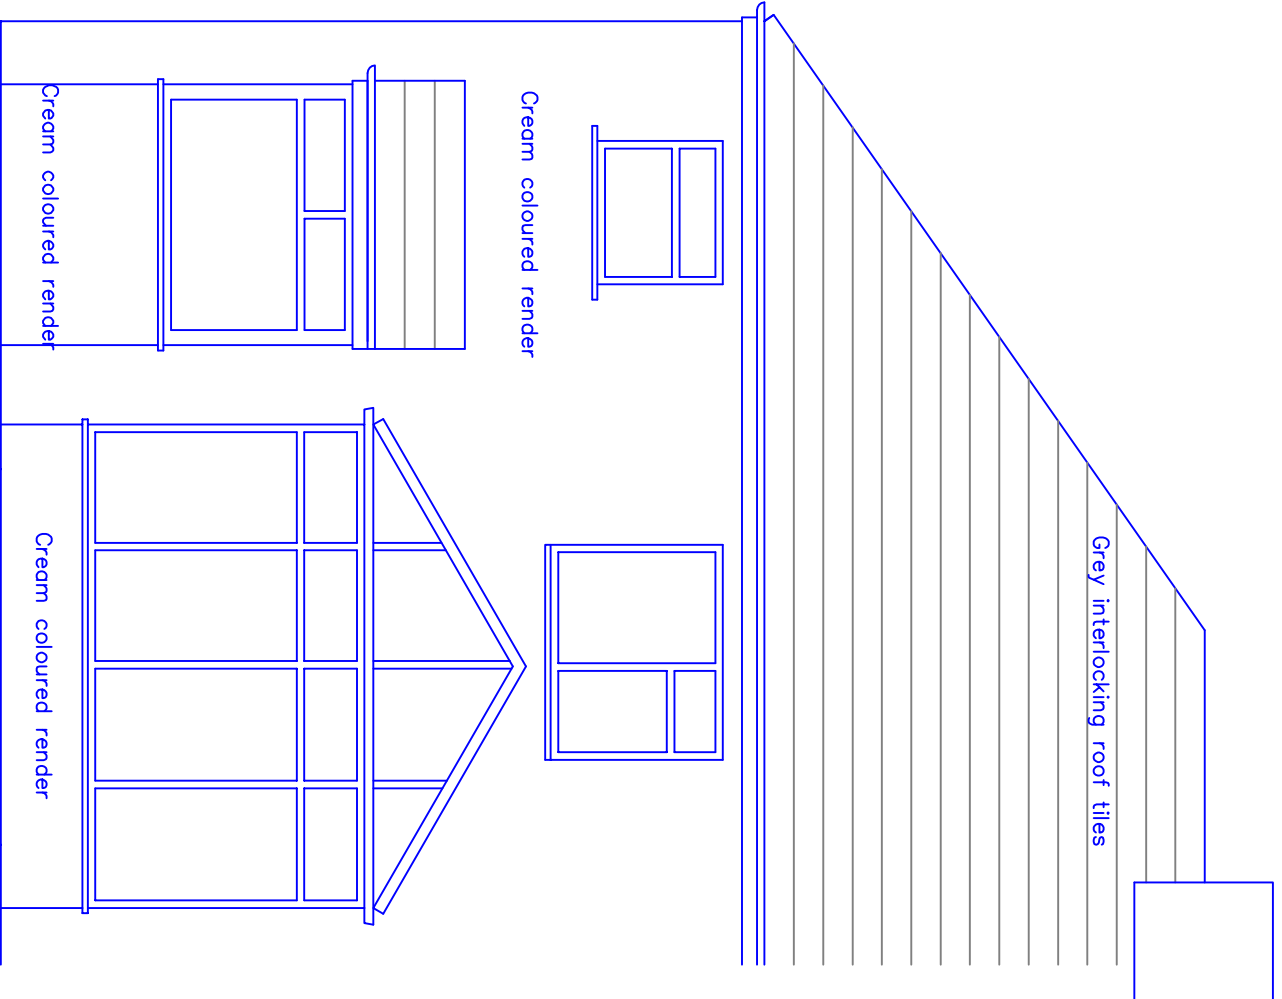

Existing Rear Elevation

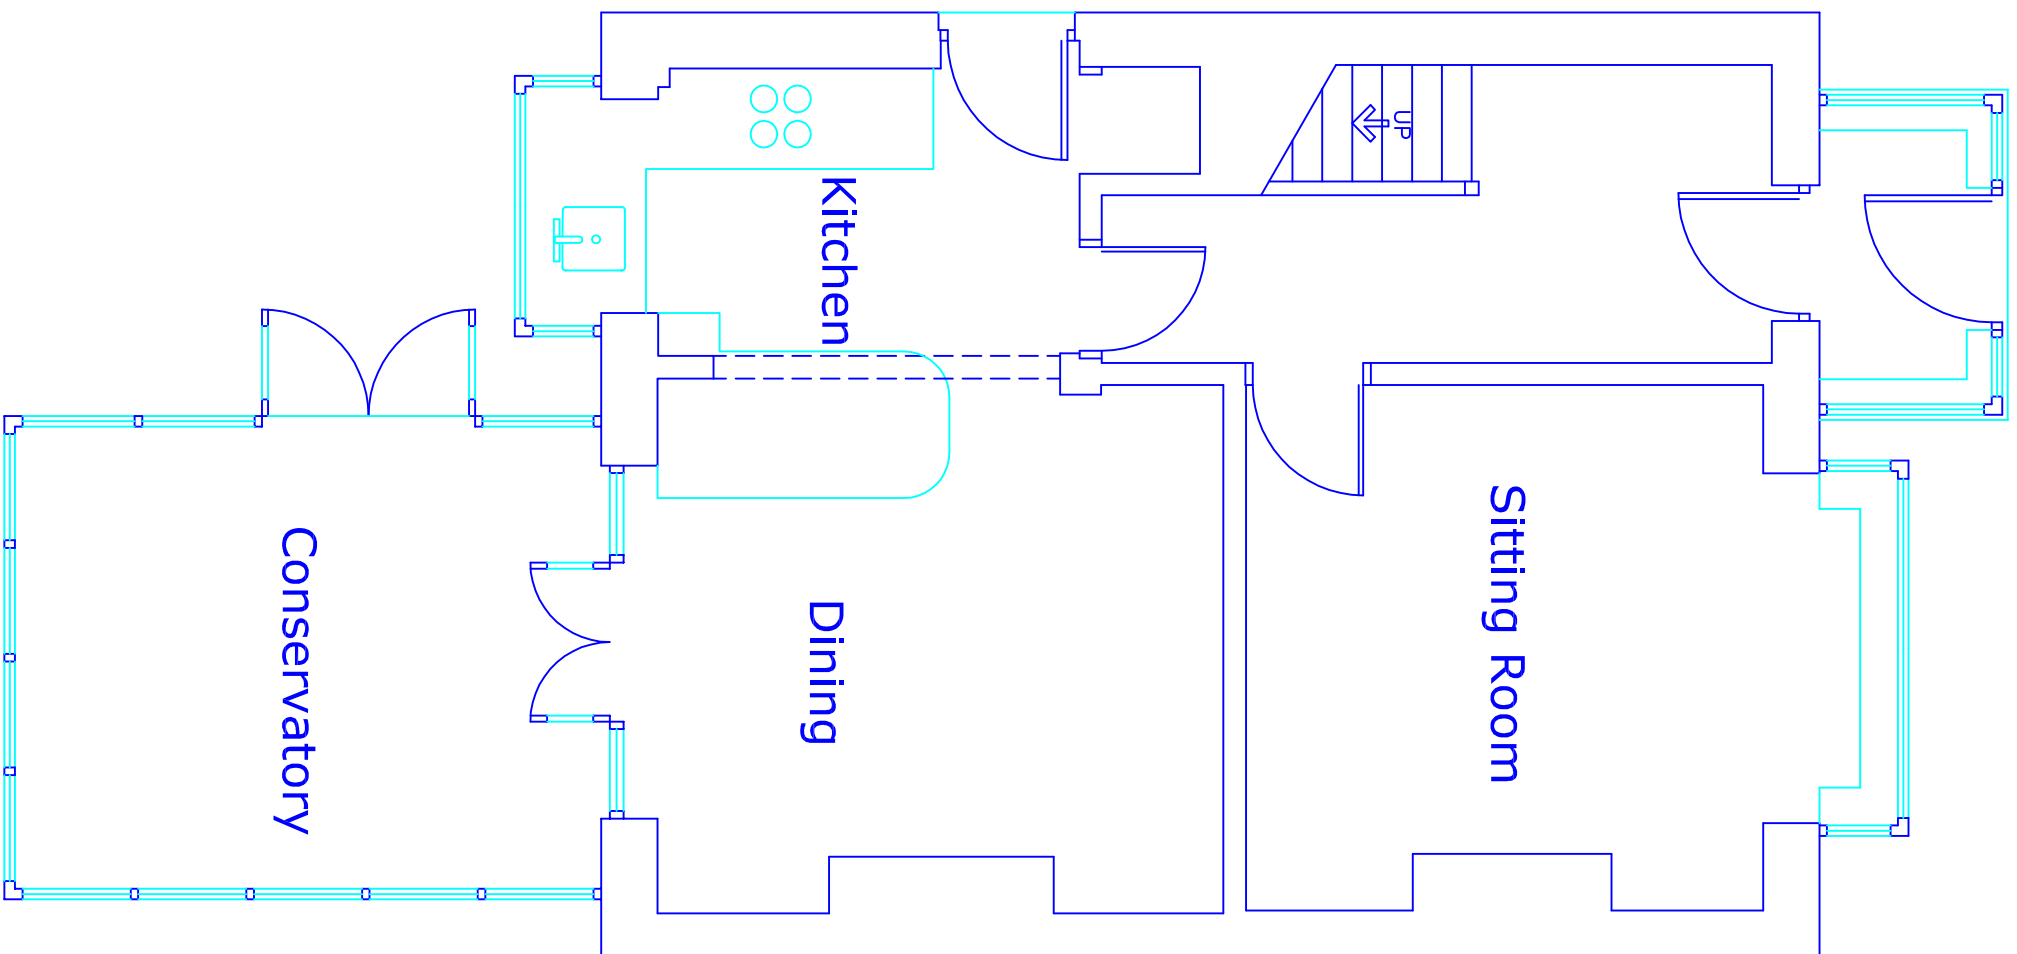

Existing Plan
Ground Floor

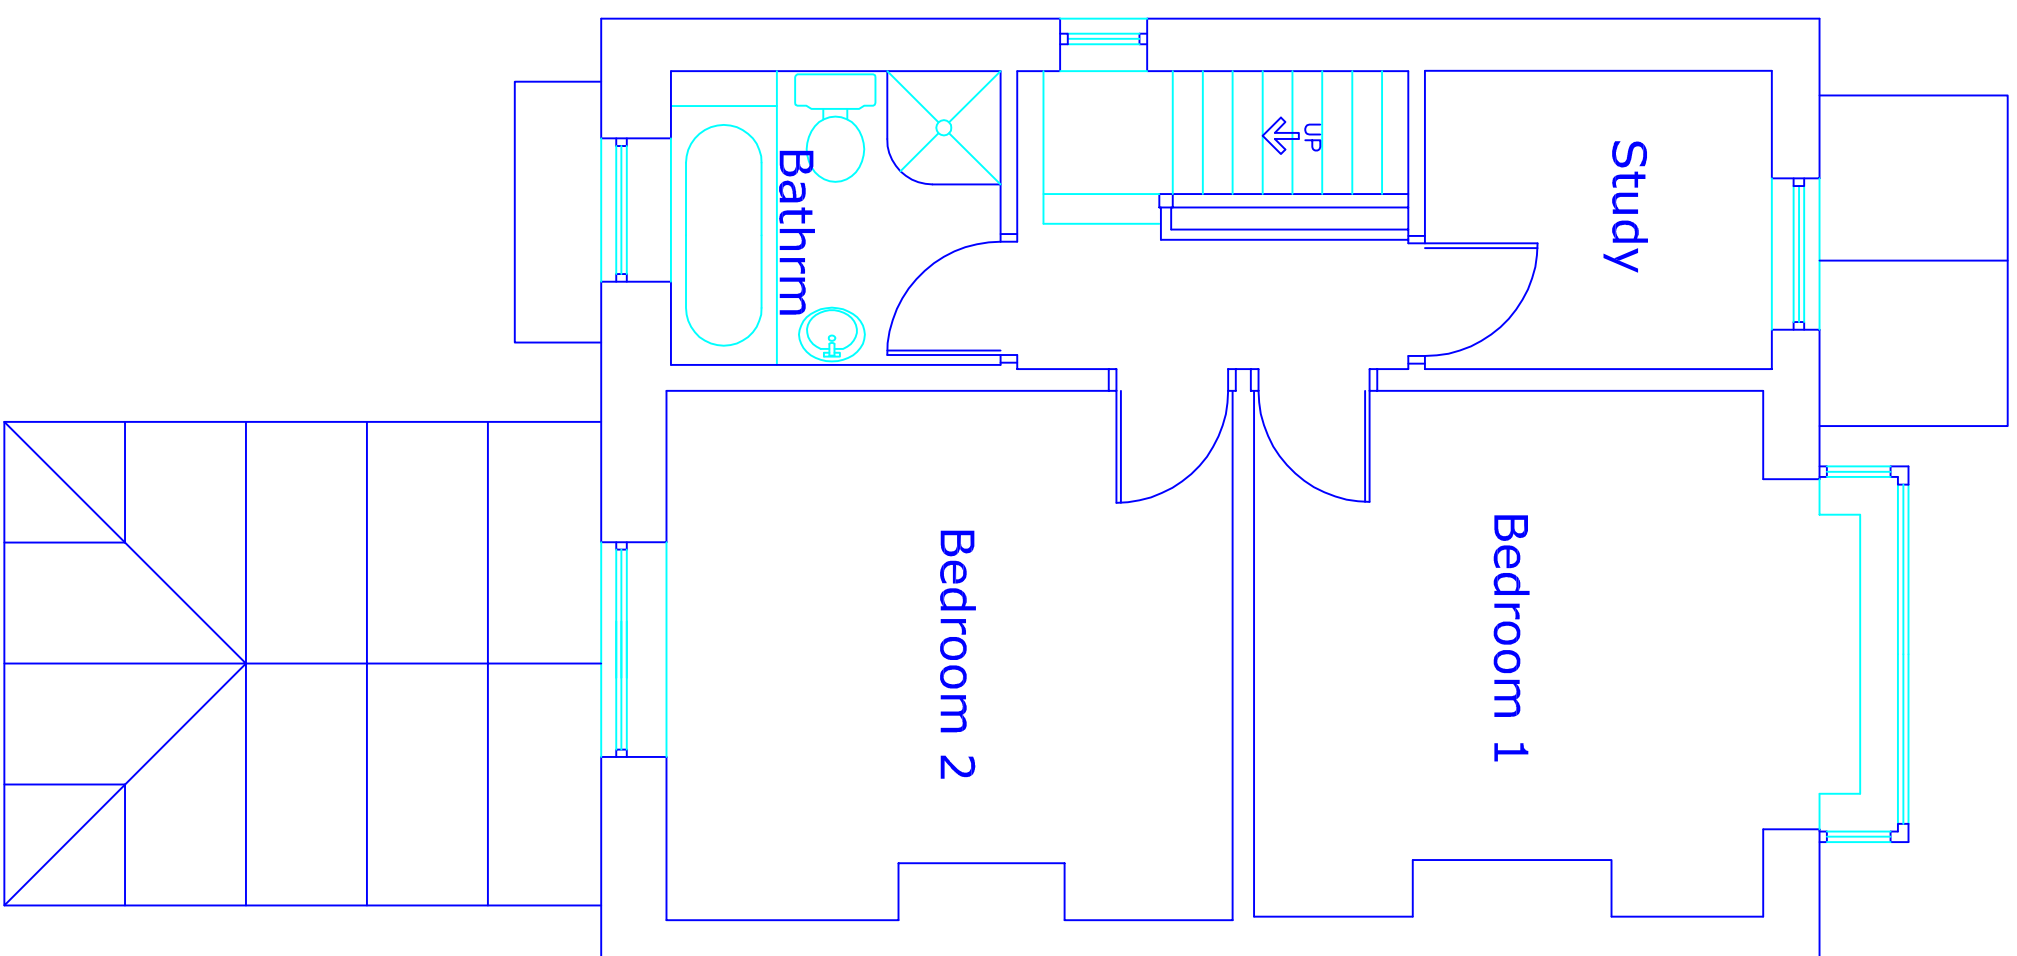

Existing Plan
First Floor

This drawing and design concept is the property of PPV design. It should not be reproduced without written permission

2 Helmsford Road, Holcombe Village
Ramsbottom, Lancashire BL8 4PA
Gary Dearden (XK home) DpArch R3A
gdm@ppv-design.co.uk www.ppv-design.co.uk
T: 0706 822751 M: 07712 669482



78 Longsight Road
Bury
BL0 9SZ
scale 1:50 at A1
January 2023

Existing Plans and Elevations

NOH1-01

PPV design Ltd