



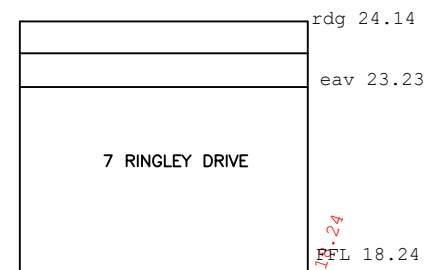

FRONT ELEVATION FROM ROAD
LANDSCAPING AND FENCES OMITTED




EXISTING
GROUND LEVELS

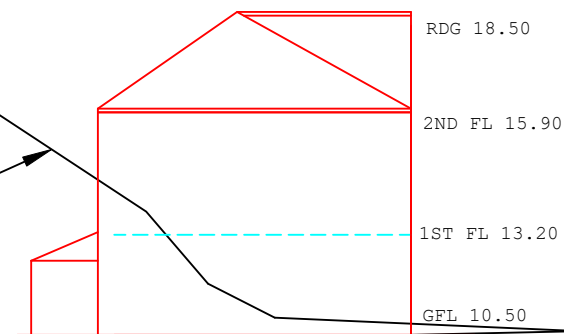


SECTION VIEW AA
LANDSCAPING AND FENCES OMITTED

HIGHWAY

APARTMENTS

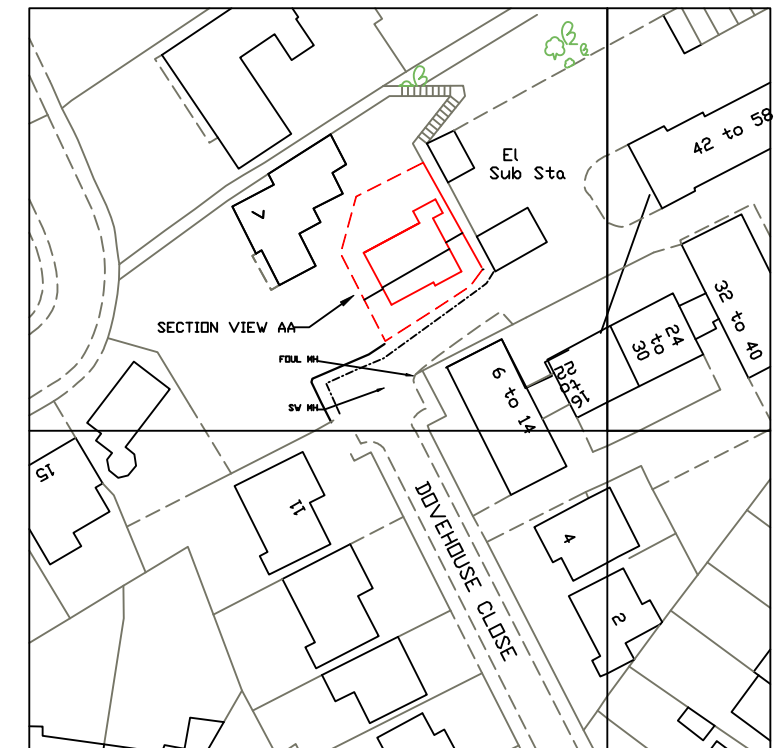

LOCATION PLAN

 

GROUND LEVEL SLOPE ADDED TO FRONT ELEVATION

CLIENT AYAZ KHAWAJA	JOB LAND ADJACENT TO 7 RINGLEY DRIVE & 11 DOVEHOUSE CLOSE WHITEFIELD M45 7PE	TITLE PROPOSED DEVELOPMENT DETAILS AND LOCATION PLAN	DRAWN DH		RFP SURVEYS Consulting Engineers Tel: 0161 655 3703 Fax: 0161 655 3150 920 Edenfield Road, Norden, Rochdale, OL12 7SS
			DATE FEB 2023	CHECKED	
			SCALE 1 : 100@A1	APPROVED	
			DRG No. 21082/11	REV AA	