


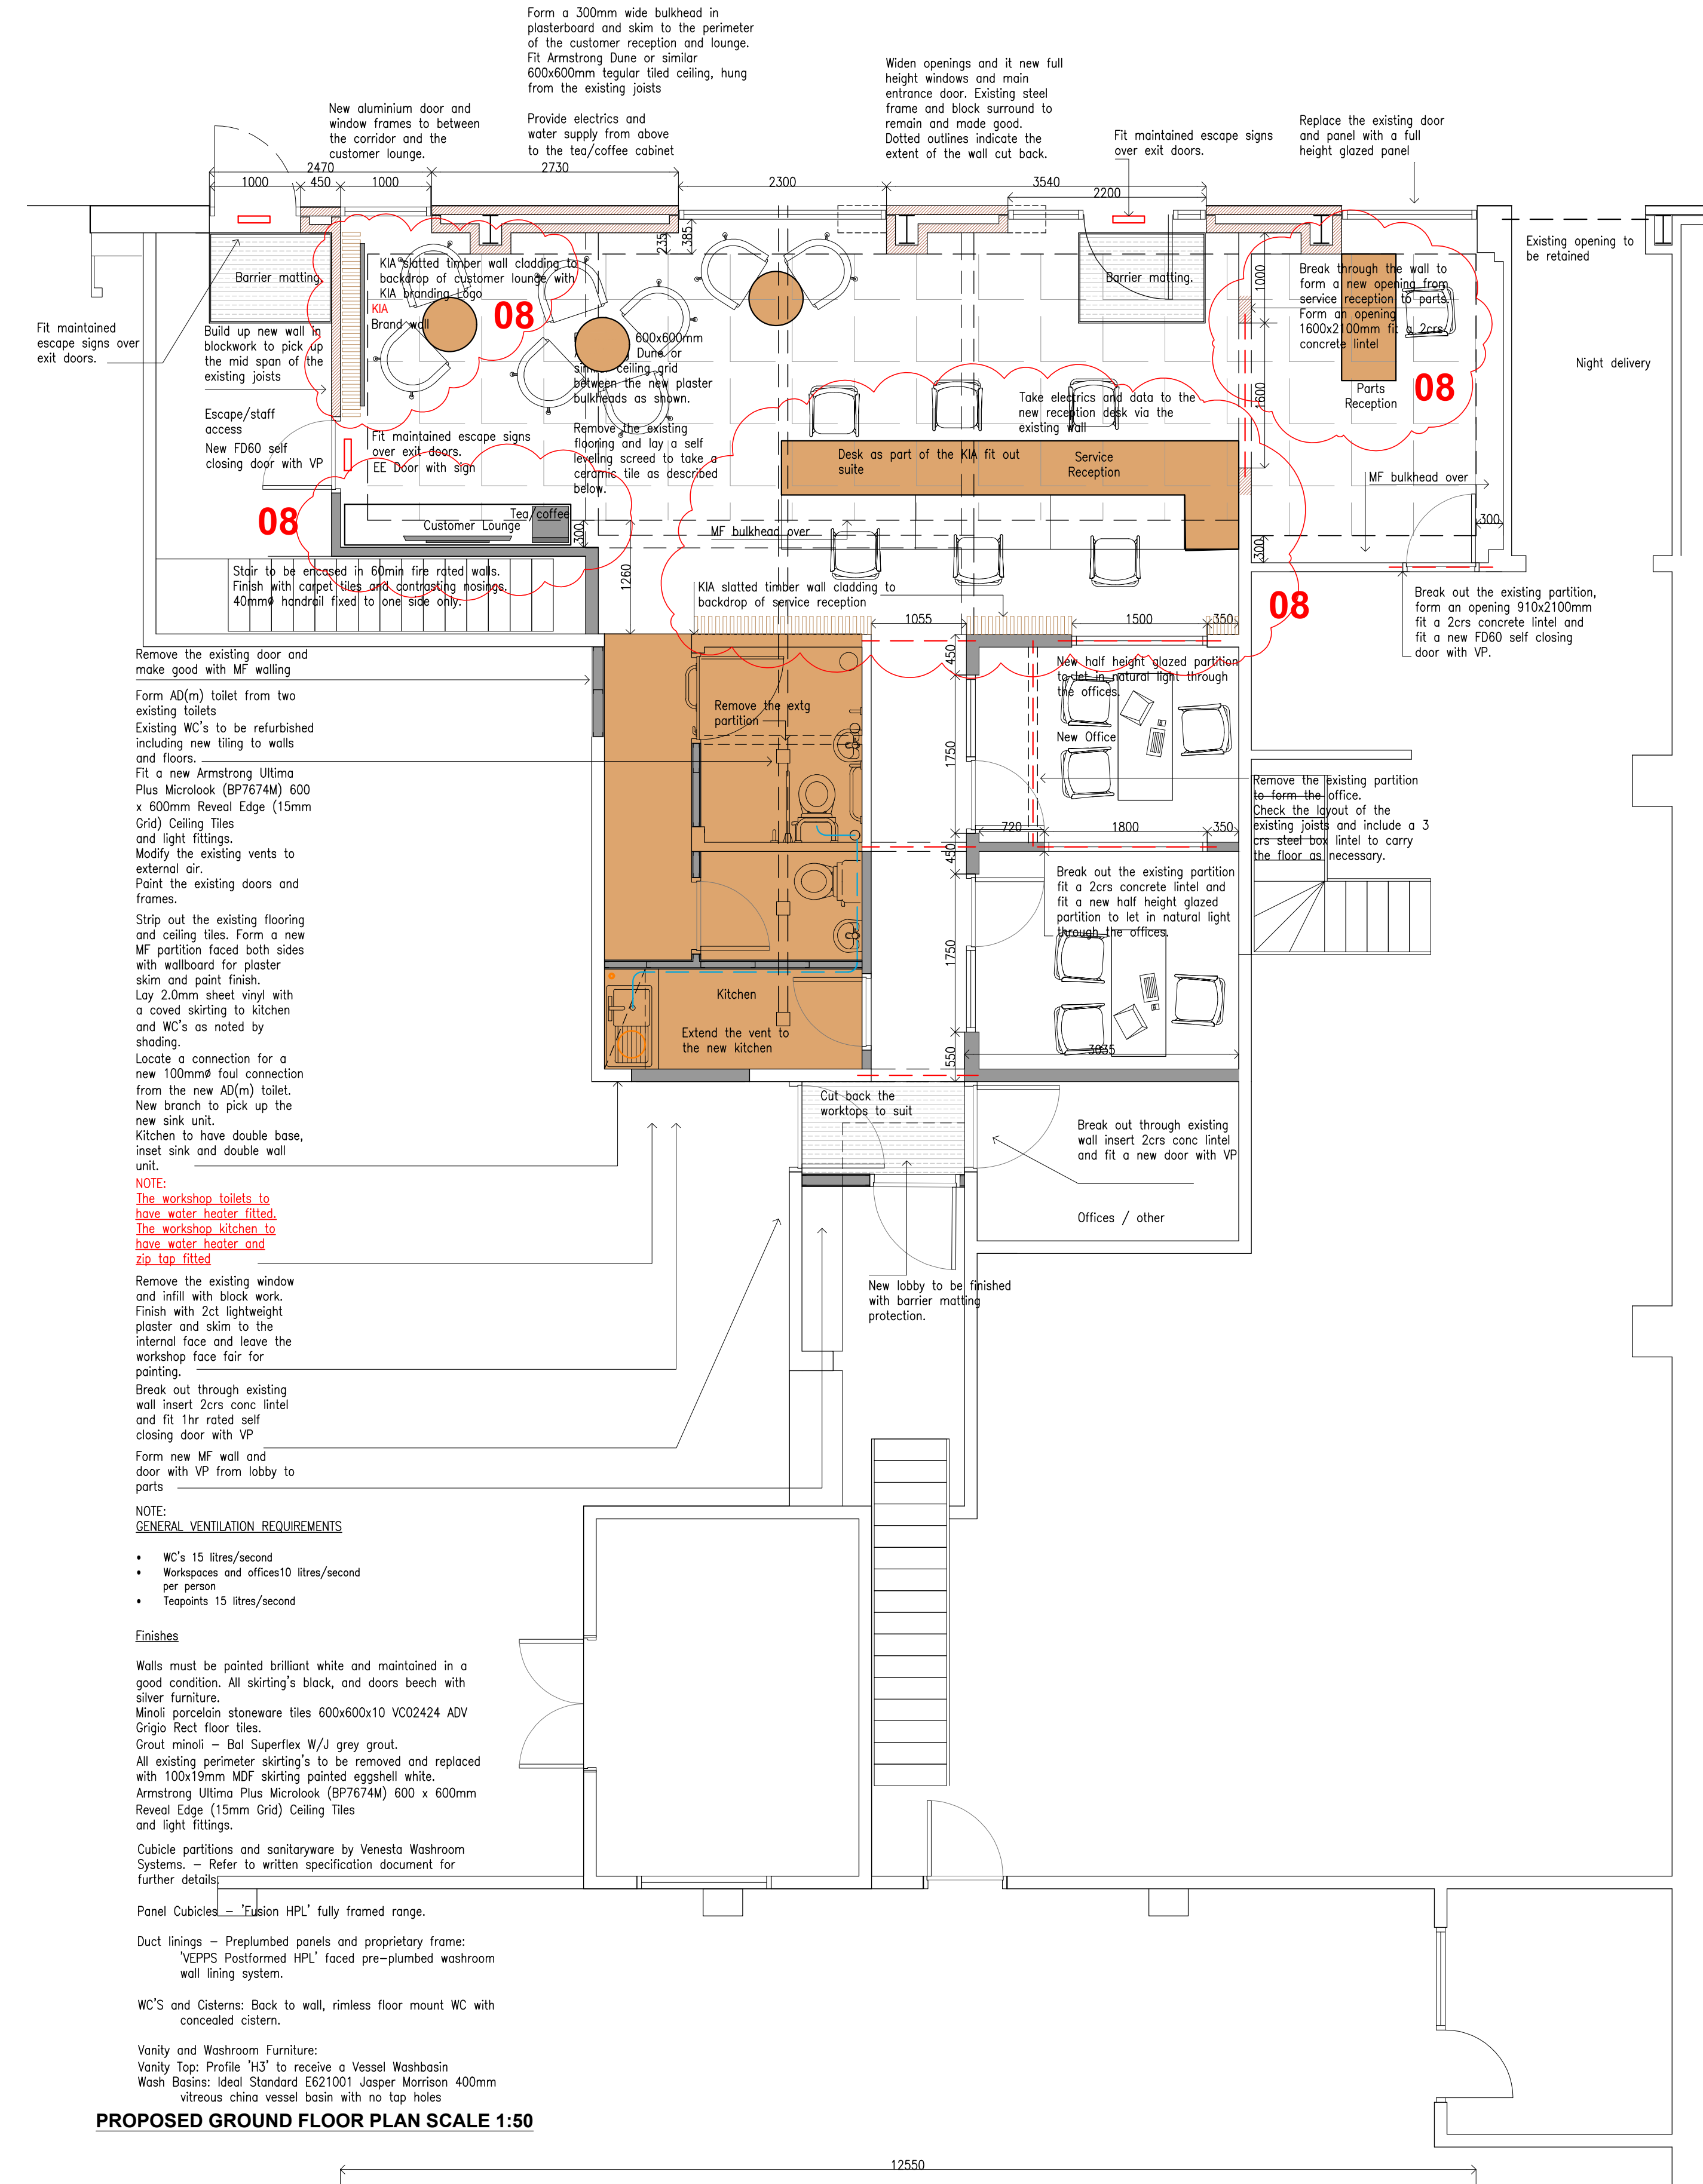


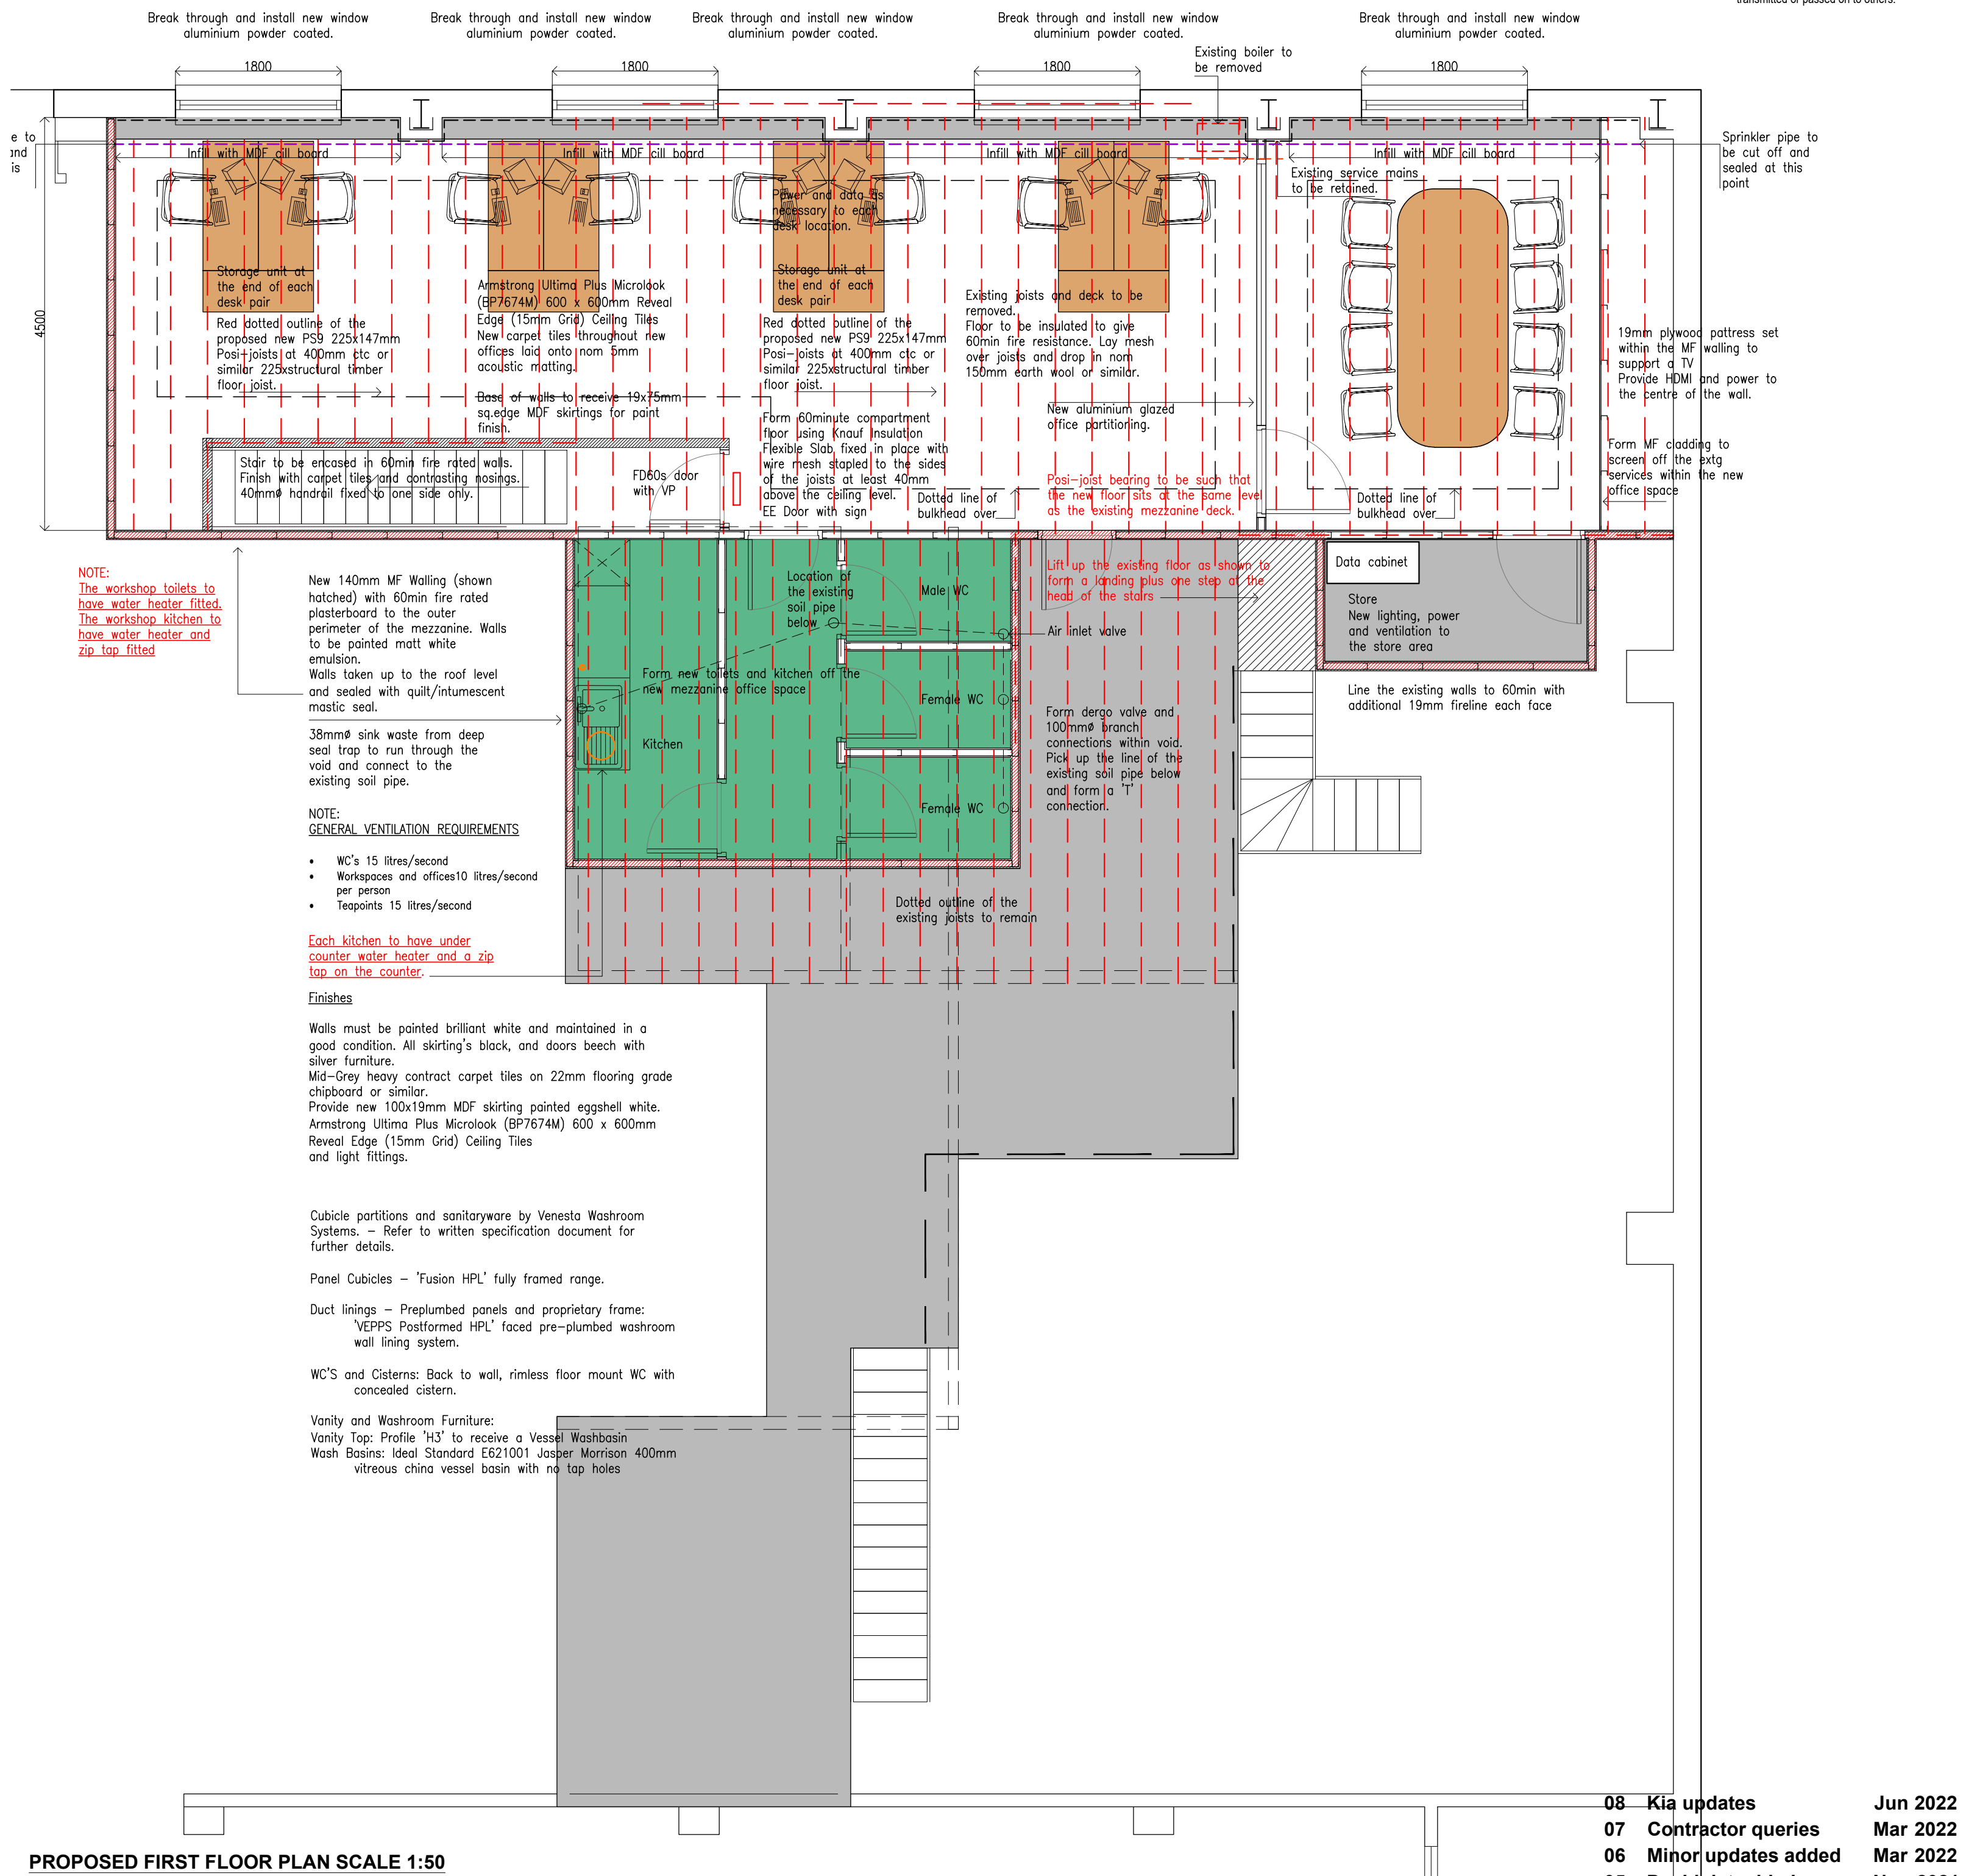

PROPOSED GROUND FLOOR PLAN SCALE 1:50

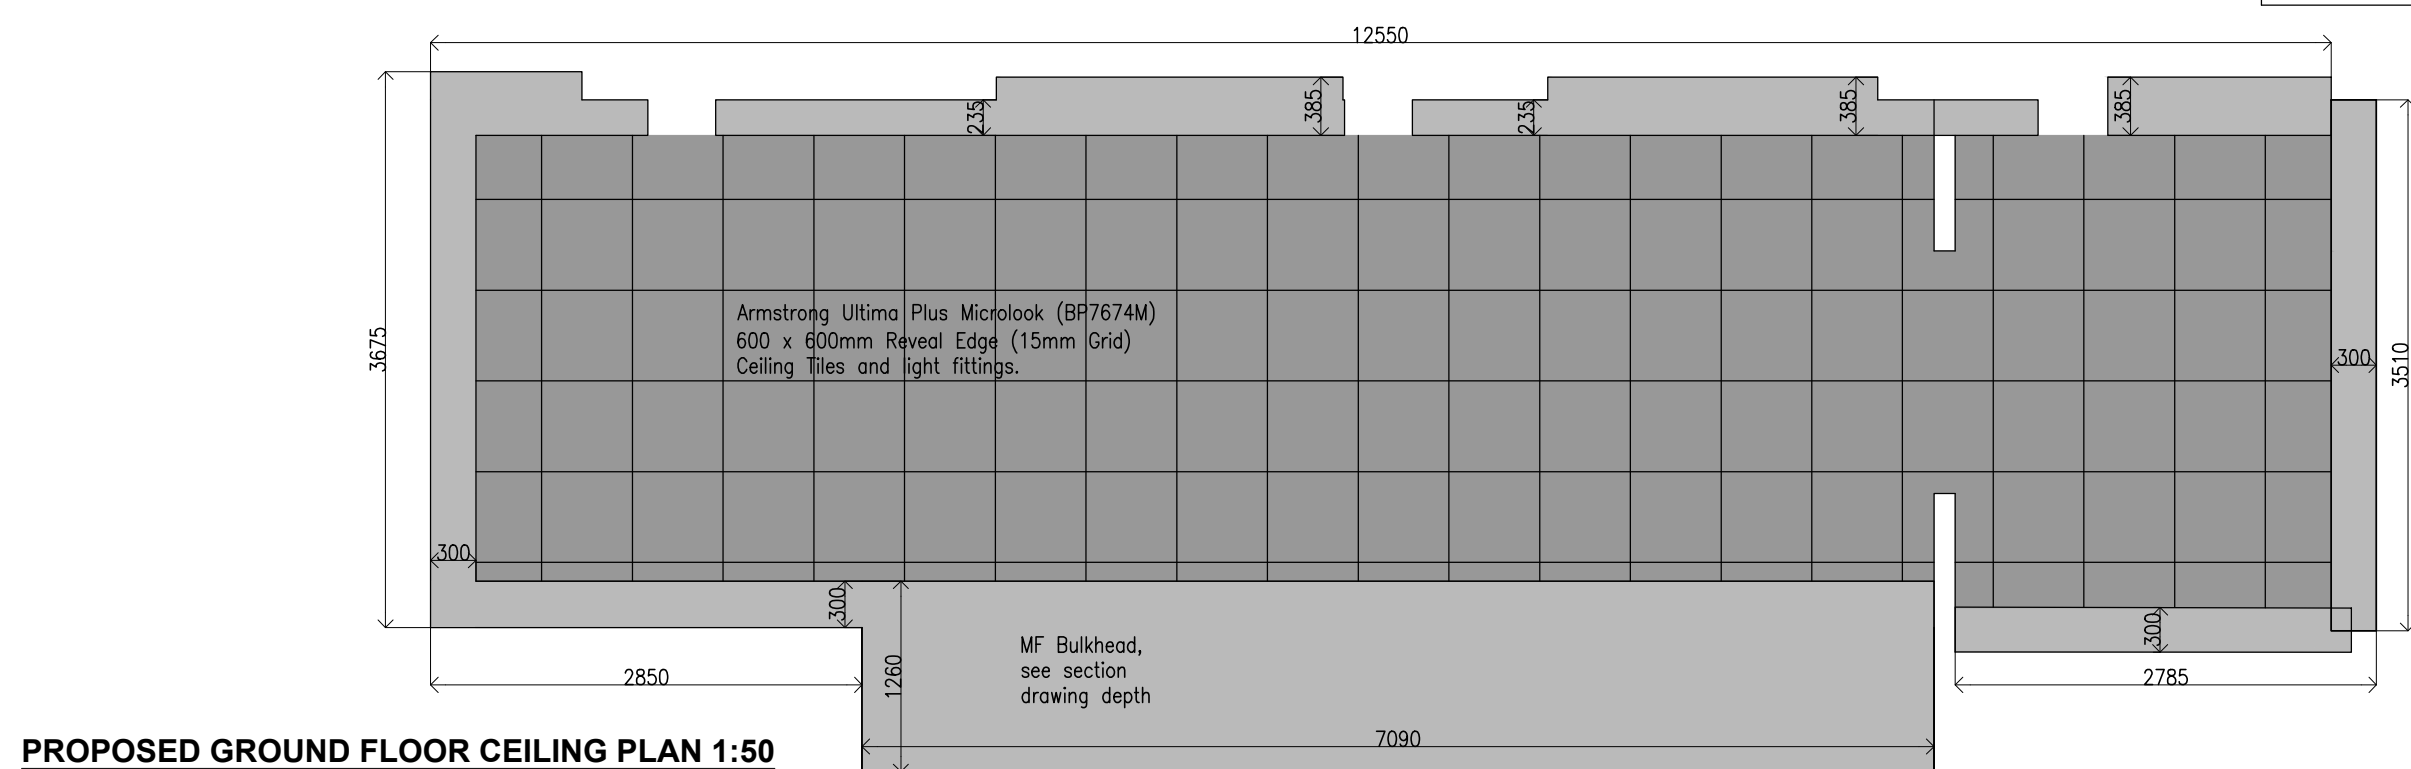

PROPOSED FIRST FLOOR CEILING PLAN 1:50

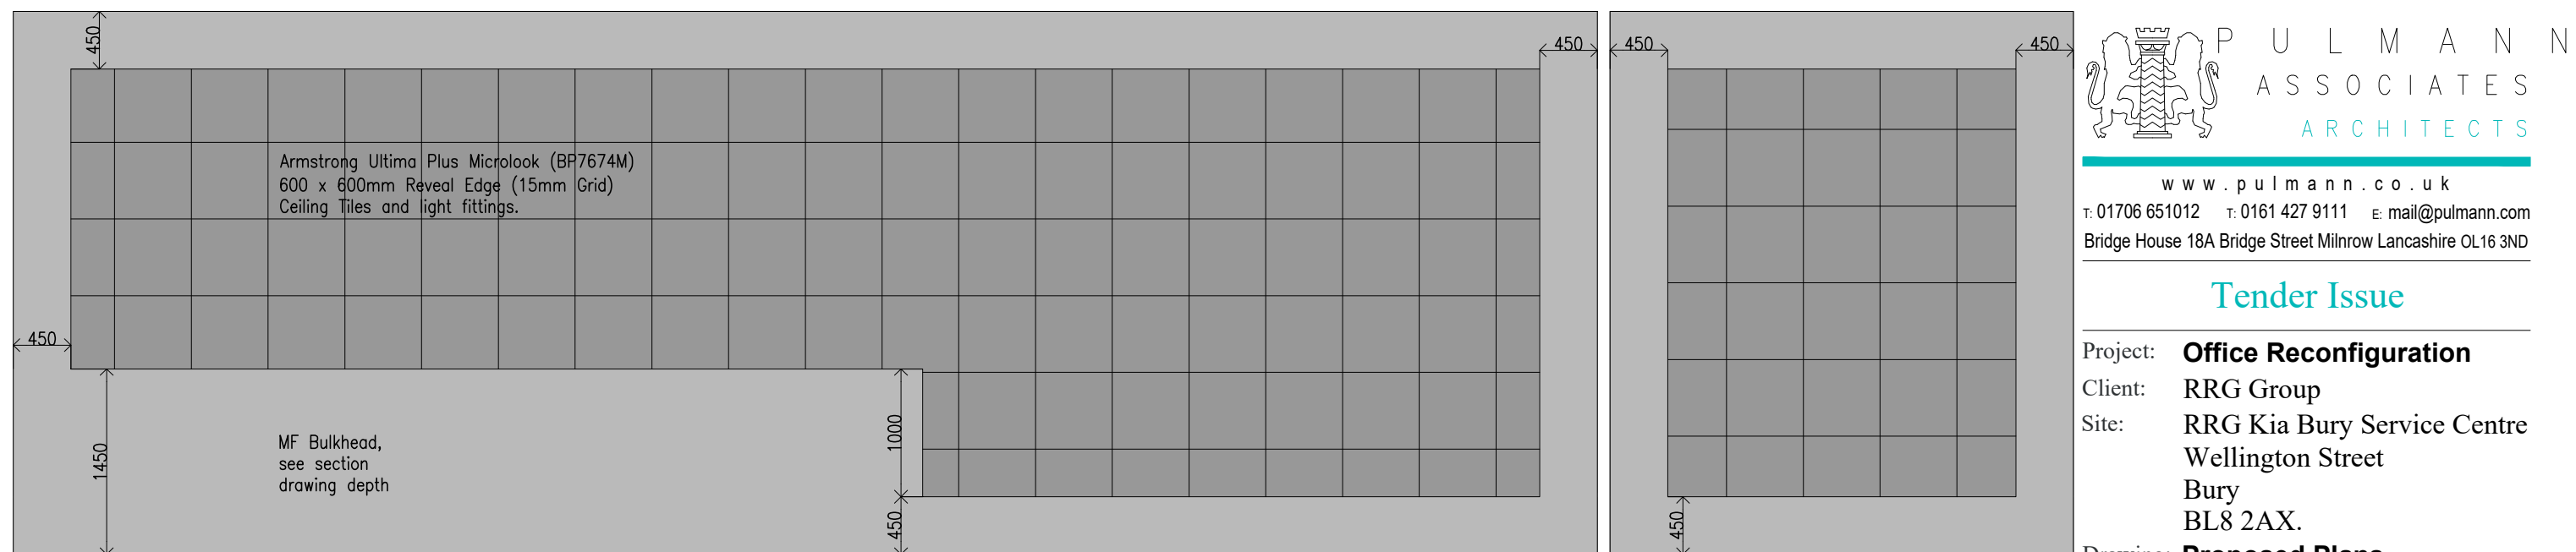

08	Kia updates	Jun 2022
07	Contractor queries	Mar 2022
06	Minor updates added	Mar 2022
05	Posi-joint added	Nov 2021
04	Updated per meeting	Oct 2021
03	Updated proposal	Oct 2021
02	Engineer proposal	Sep 2021
01	Updated proposal	Jun 2021
Rev	Description	Date



www.pulmann.co.uk
t 01706 651012 f 0161 427 9111 e mail@pulmann.com
Bridge House 18A Bridge Street Milnrow Lancashire OL16 3ND

Tender Issue

Project: **Office Reconfiguration**
Client: **RRG Group**
Site: **RRG Kia Bury Service Centre**
Wellington Street
Bury
BL8 2AX.
Drawing: **Proposed Plans**

Drg No: **M18-47-02** Rev: **08**
Scale: **1:50** Paper: **A1** Date: **Dec 2018**