





FRONT ELEVATION

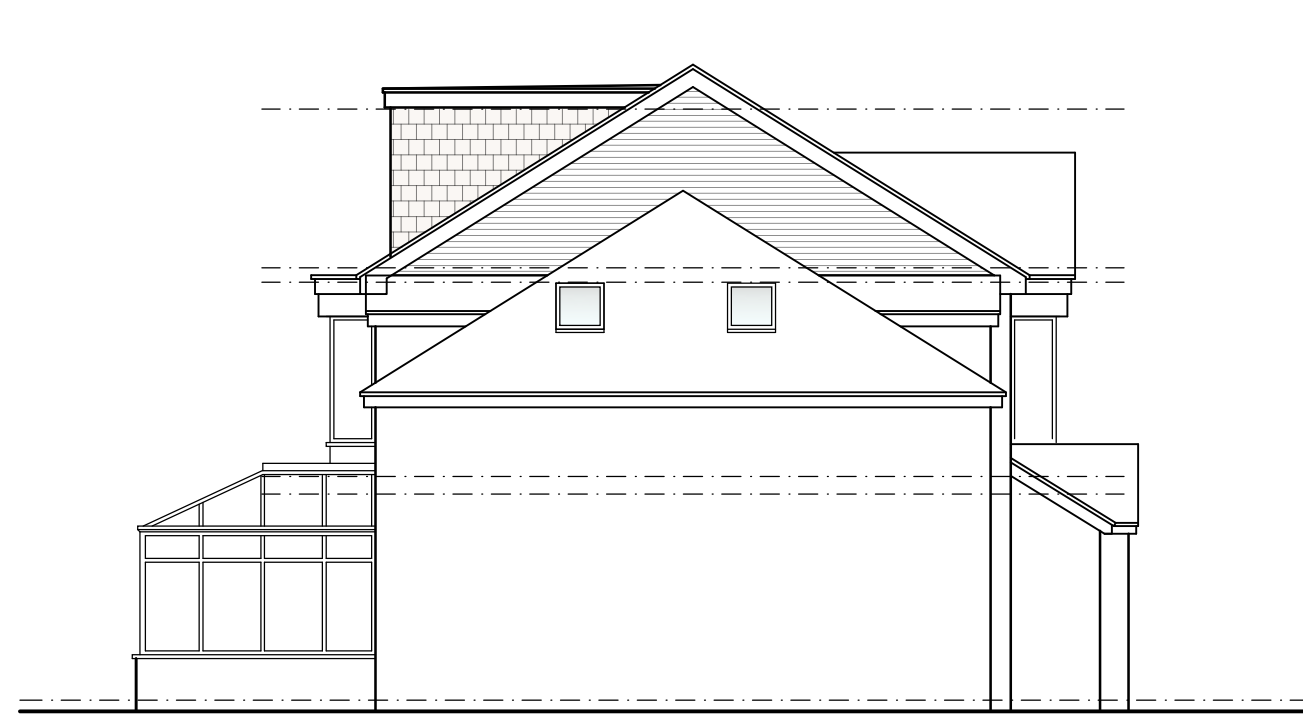


SIDE ELEVATION




REAR ELEVATION

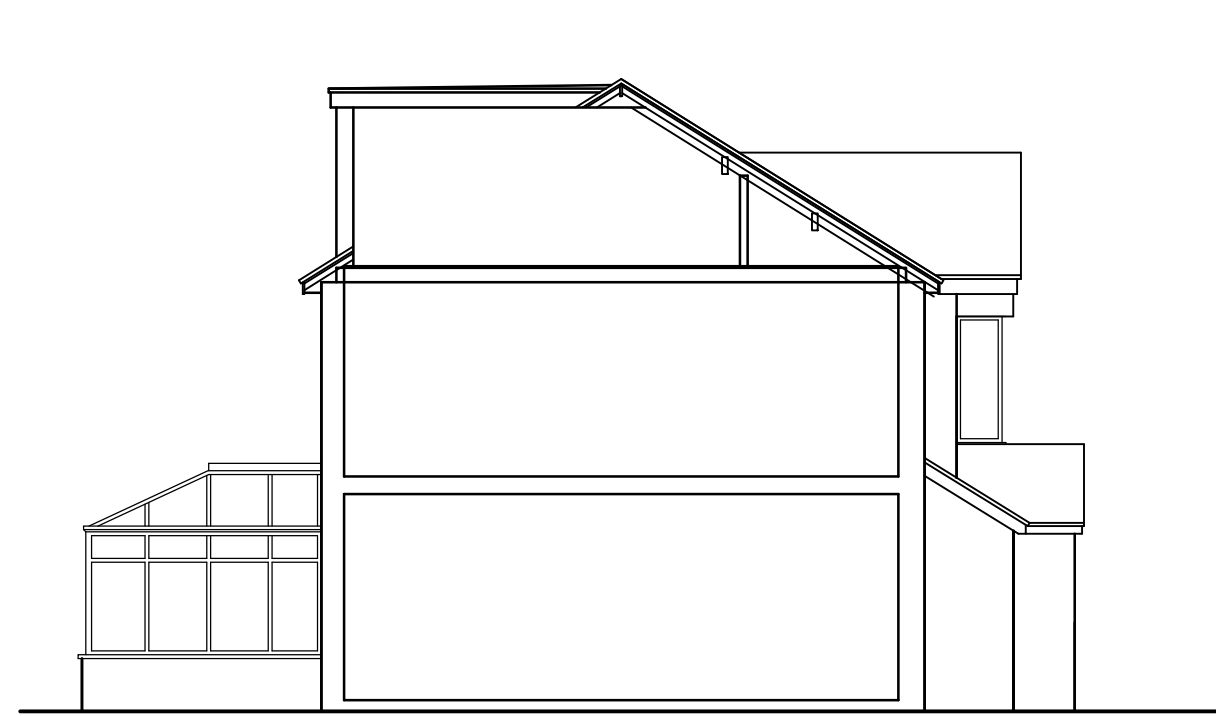


SECTION

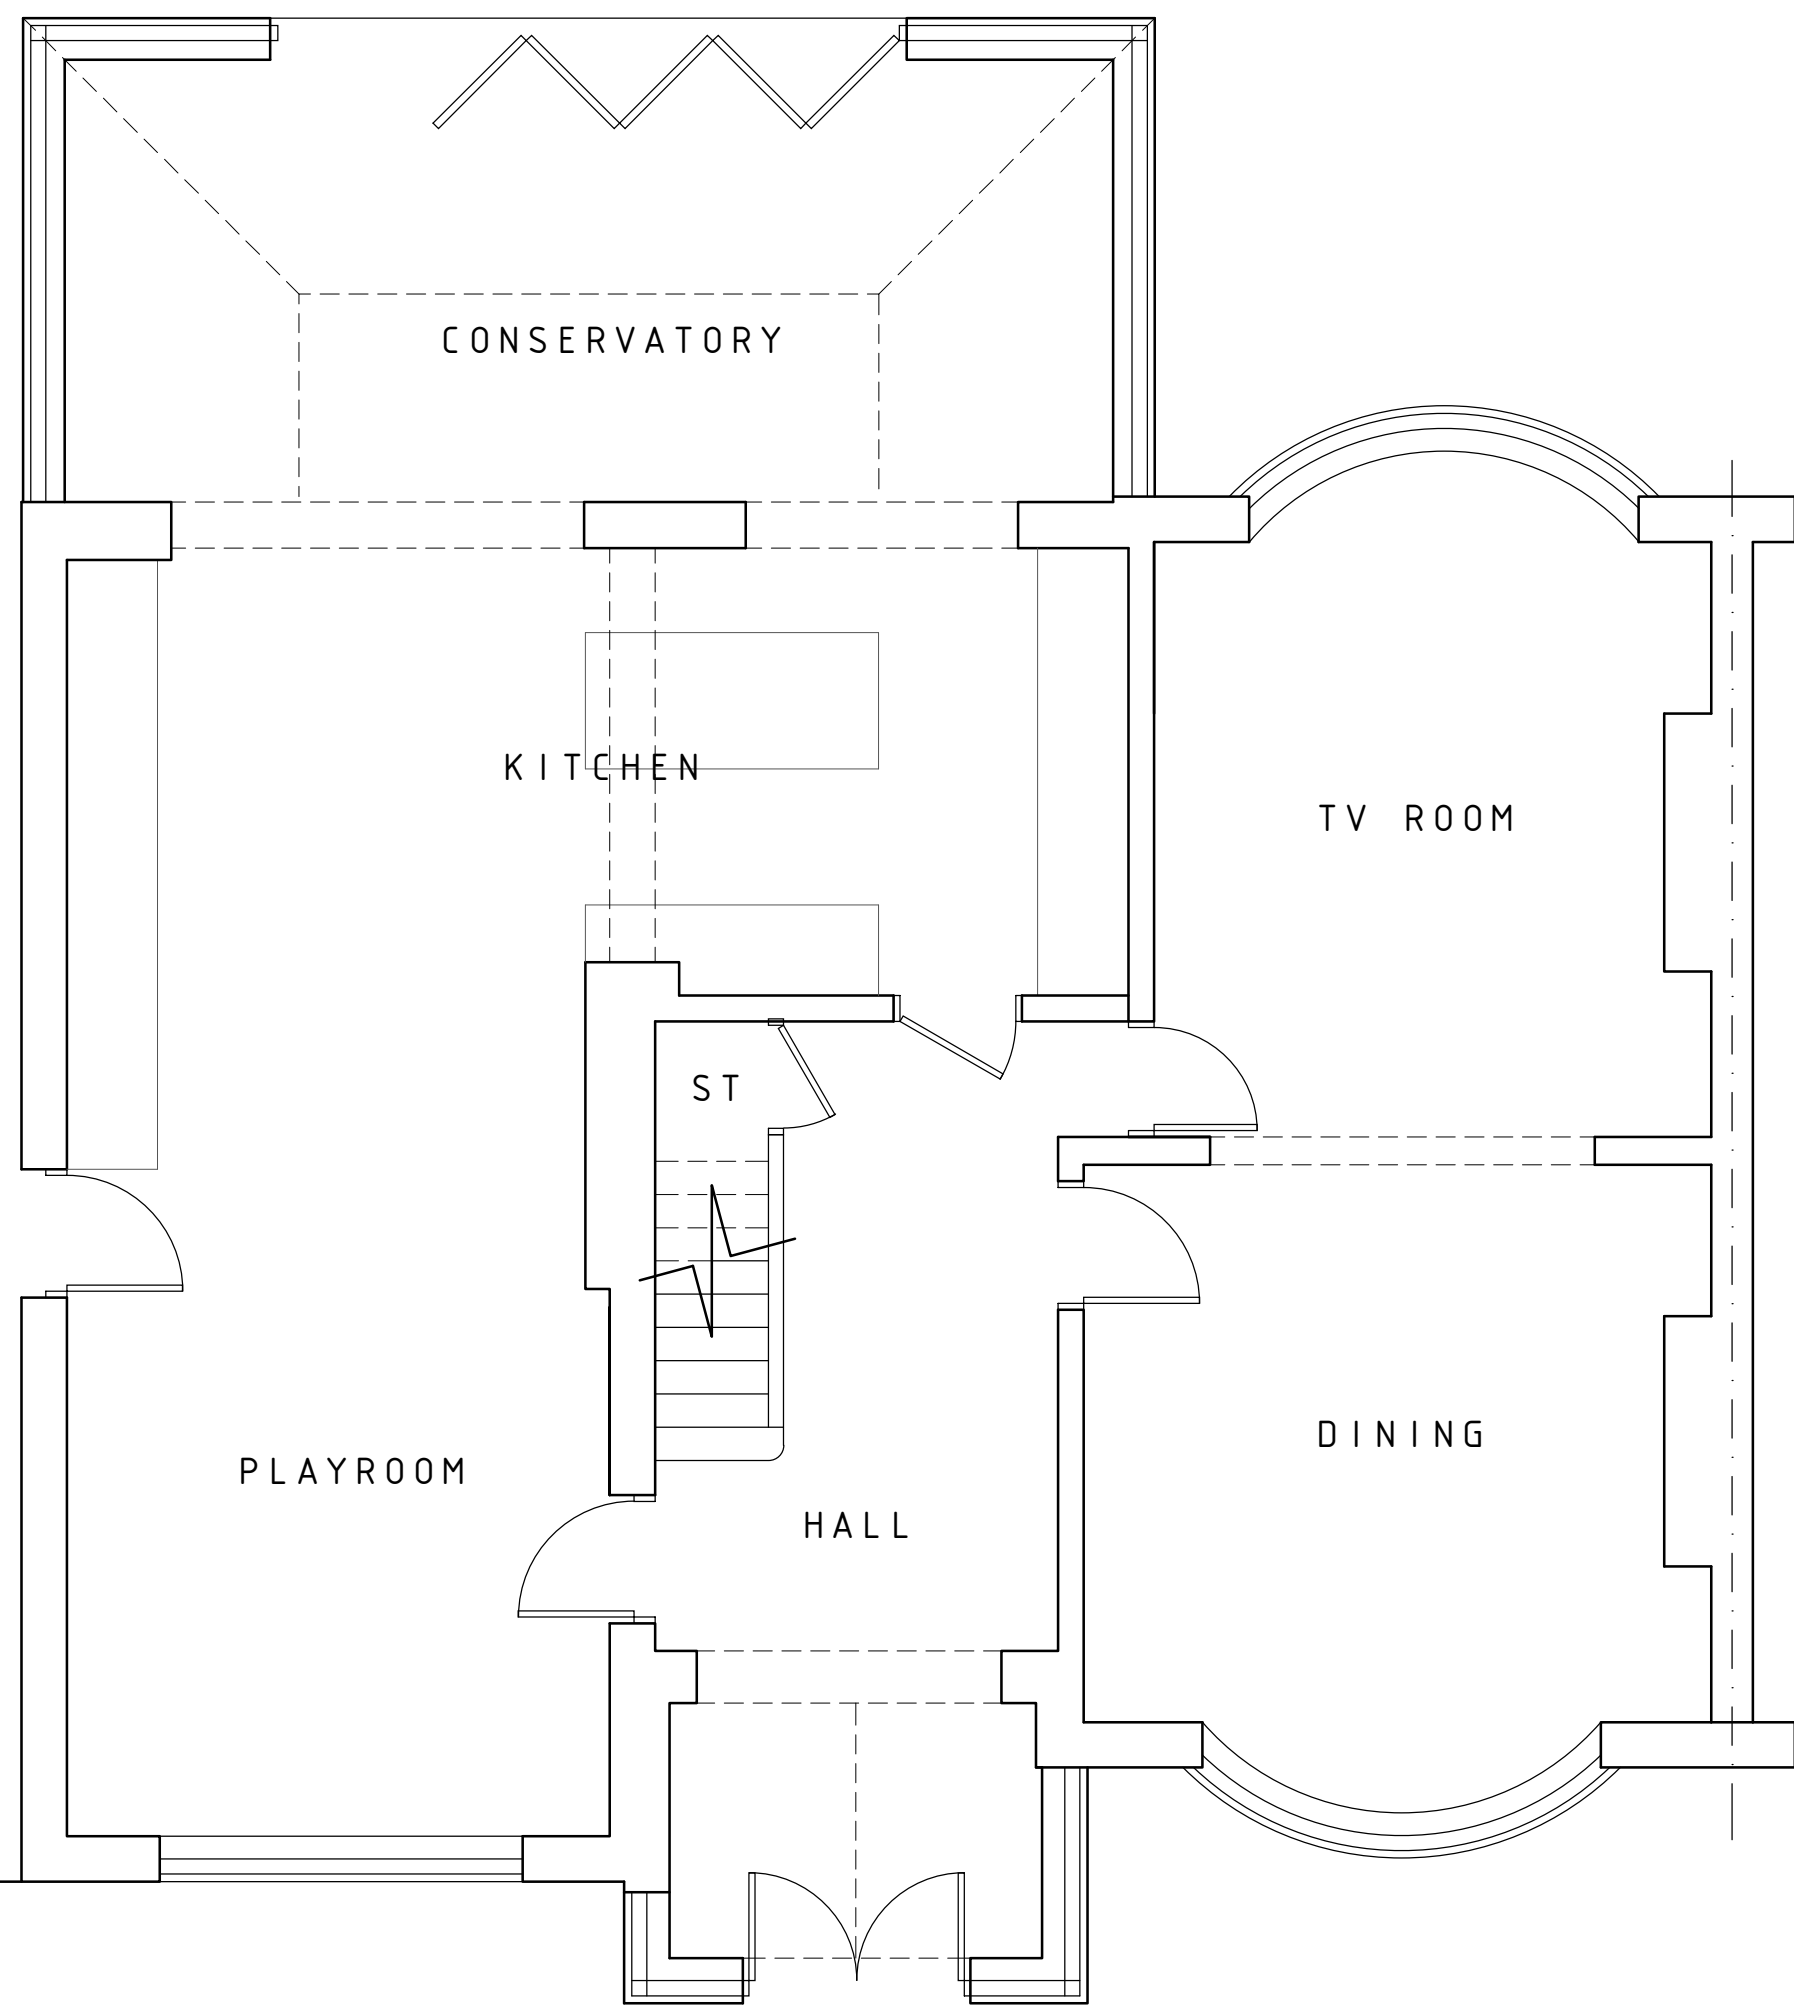


GROUND FLOOR
1 : 50

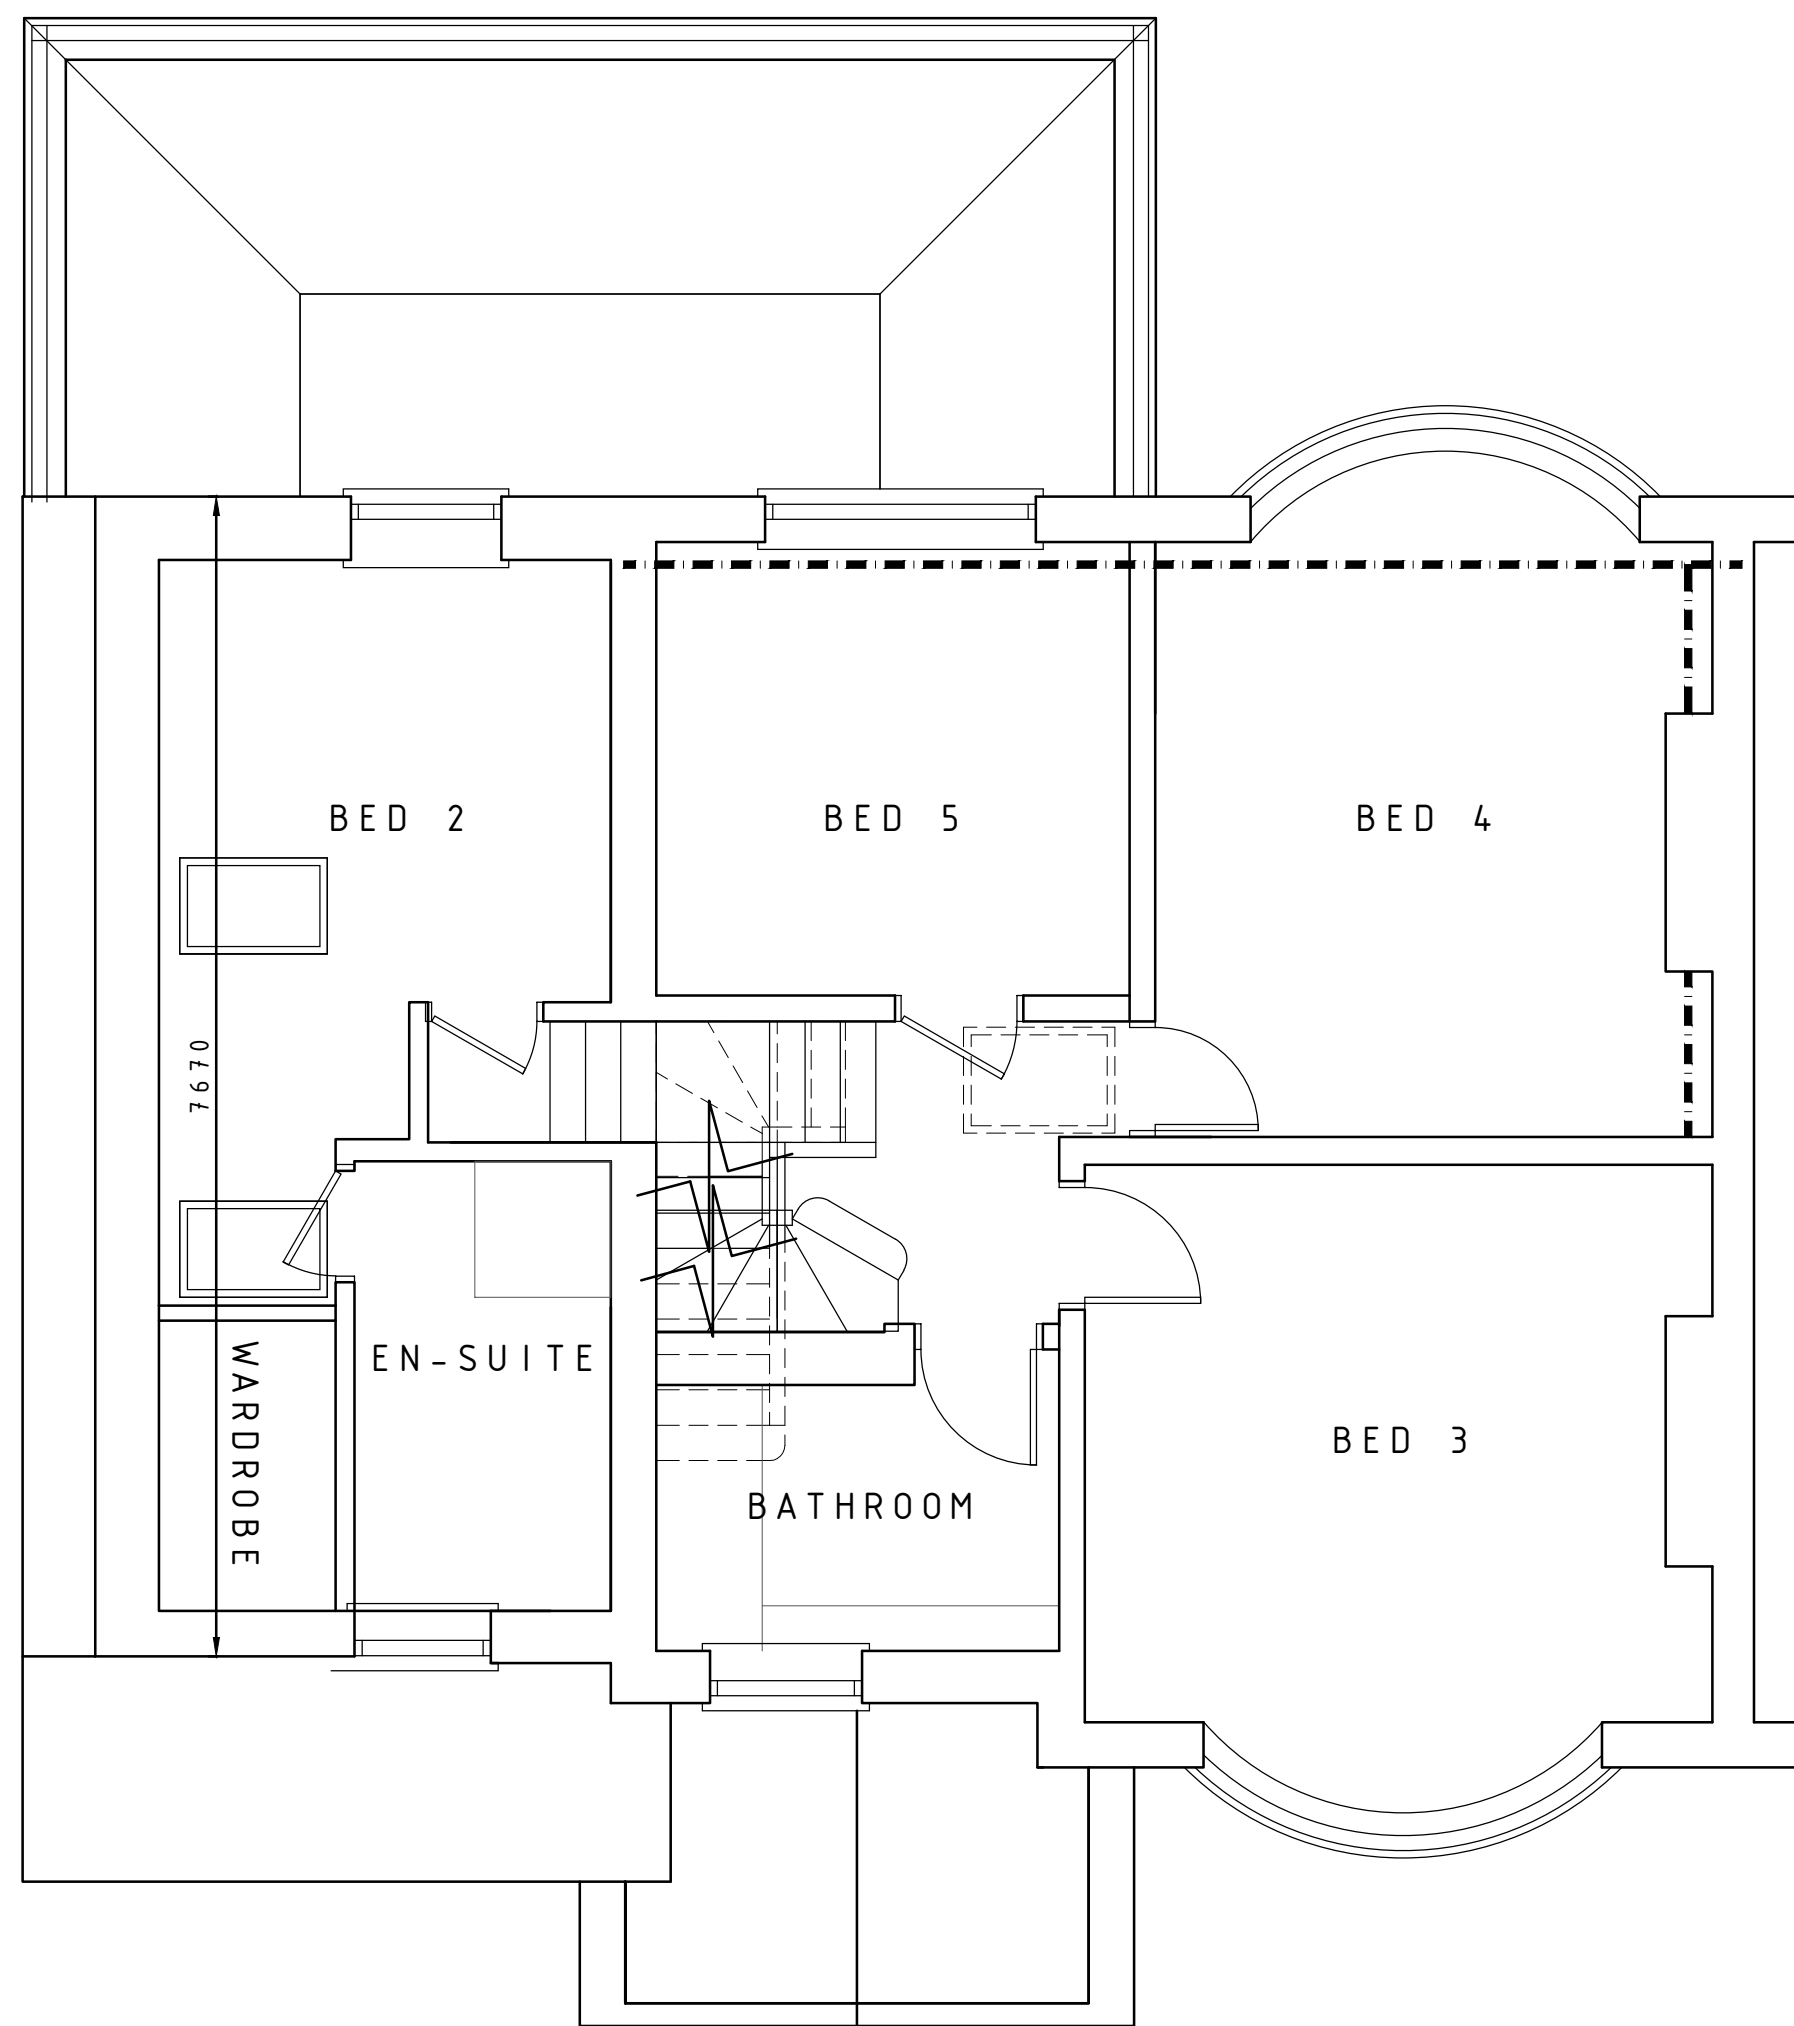

FIRST FLOOR
1 : 50

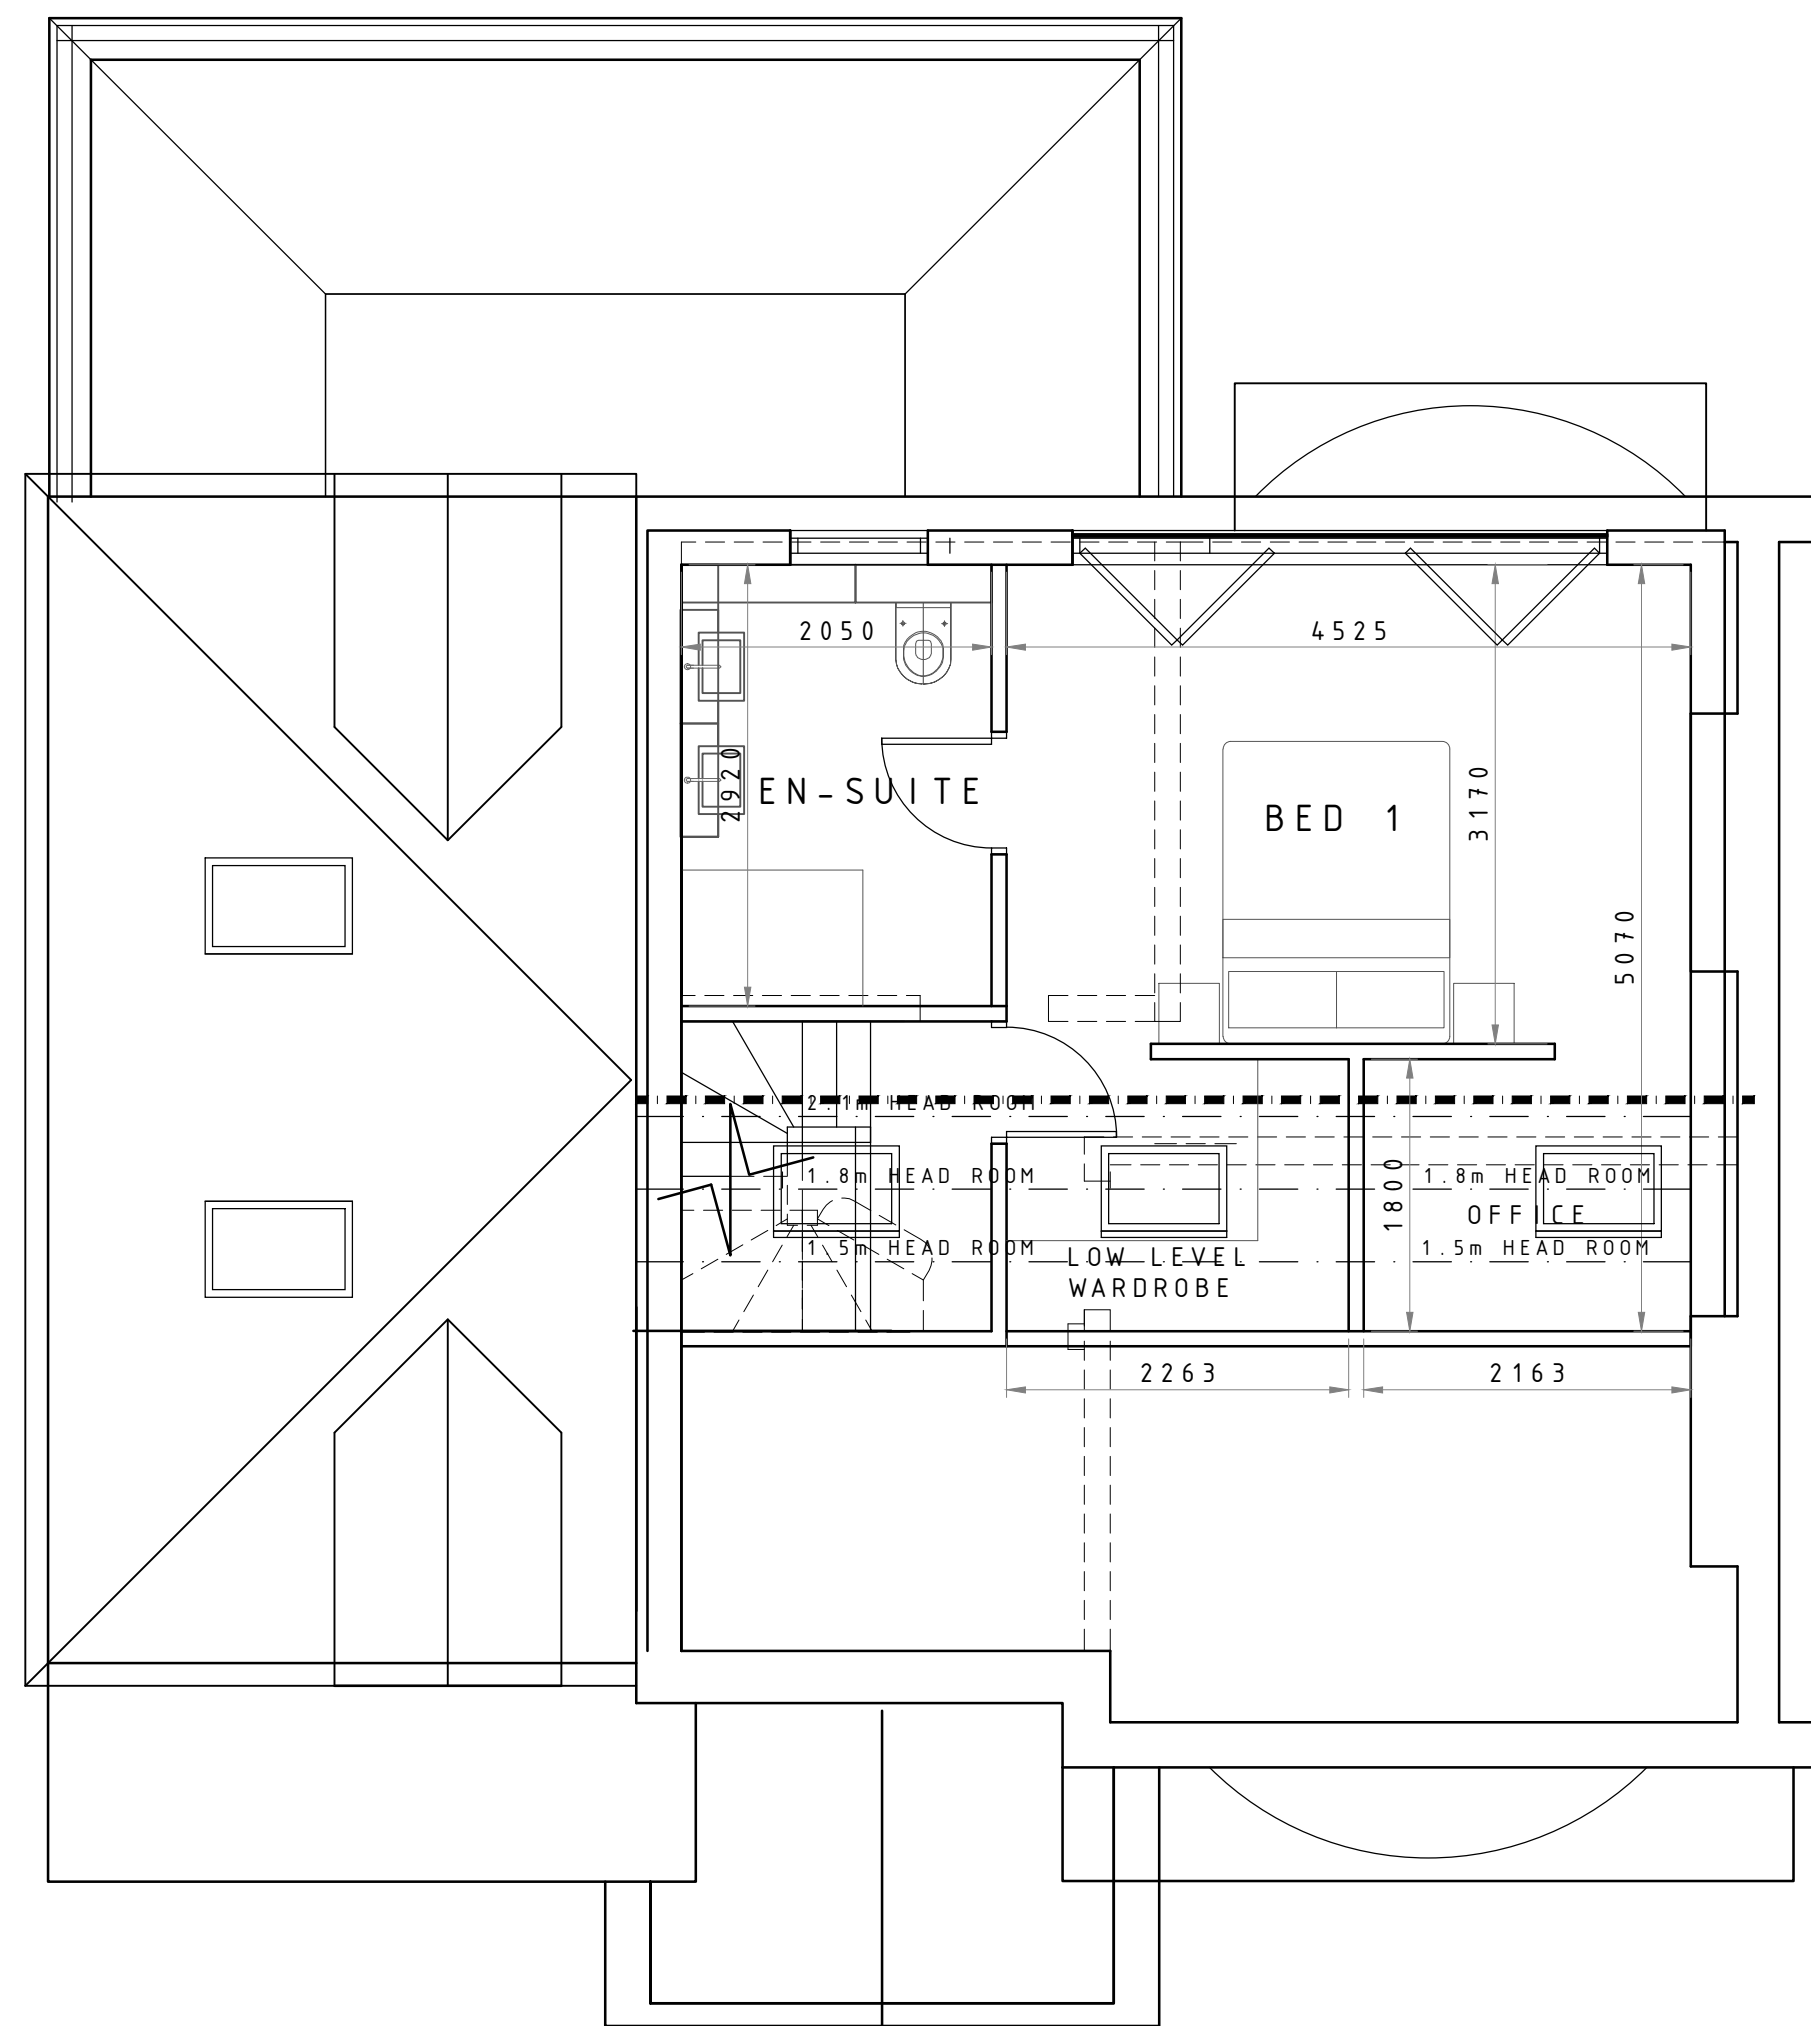

LOFT FLOOR
1 : 50

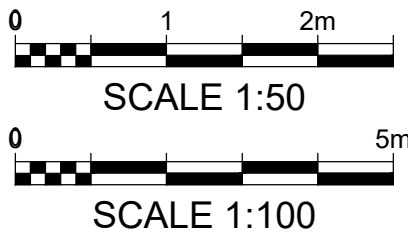

C	VELUX ADDED TO STAIR	-	16.12.21
B	CLIENTS REVISIONS	-	05.12.21
A	FIRST ISSUE	-	17.11.21
AMENDMENTS		I	DATE
PROPOSED LOFT EXTENSION 5 WOODHILL DRIVE PRESTWICH M25 0BF			
PROPOSED		SUBJECT	DATE 17.11.2021
PLANS & ELEVATIONS		SCALE 1:50 - PLANS 1:100 - ELEVS	
JOB No.	0344	DRG No.	02
		AMENDMENT	C