

1. Intending to be used for planning purposes only.
2. All dimensions are to be checked on site prior to fabrication and/or construction. Any discrepancies are to be brought to the attention of MDA Architectural Services.
3. The copyright for this drawing and design shall remain the property of MDA Architectural Services.
4. This drawing is not to be reproduced without the written permission of MDA Architectural Services.




ARCHITECTURAL SERVICES
MDA ARCHITECTURAL SERVICES
5 Church Bank
Bolton BL1 1HX
www.mdaas.co.uk

PROPOSED ELEVATIONS


37 BRADSHAW ROAD
BOLTON
BL8 3PW

Scale 1:100 @ A3
Date 10/04/2017
Dwg By JK
Rev: -


PLANNING

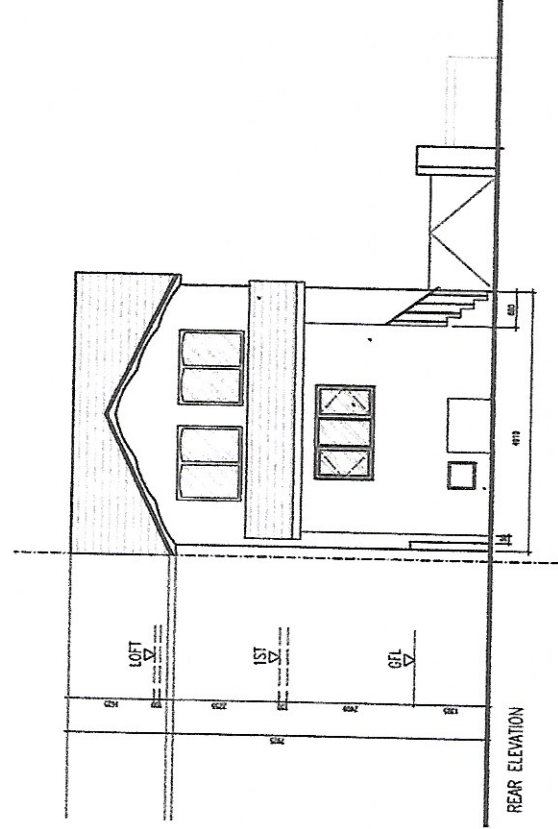

REAR ELEVATION

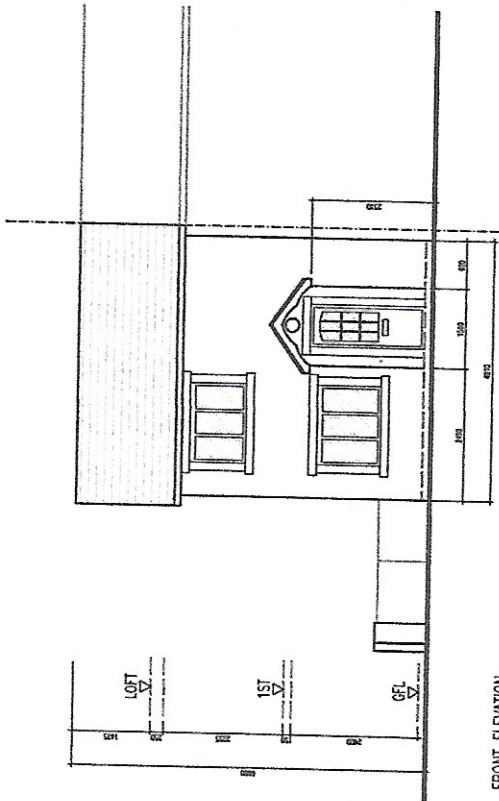

FRONT ELEVATION

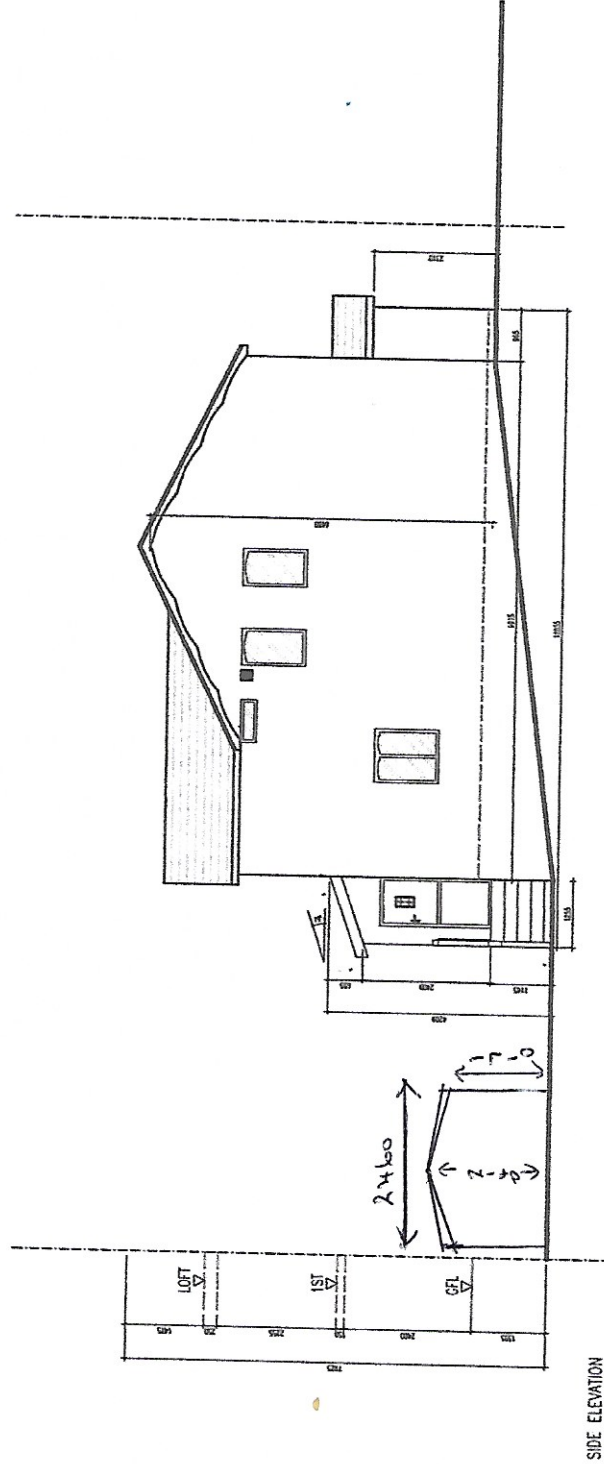

SIDE ELEVATION