




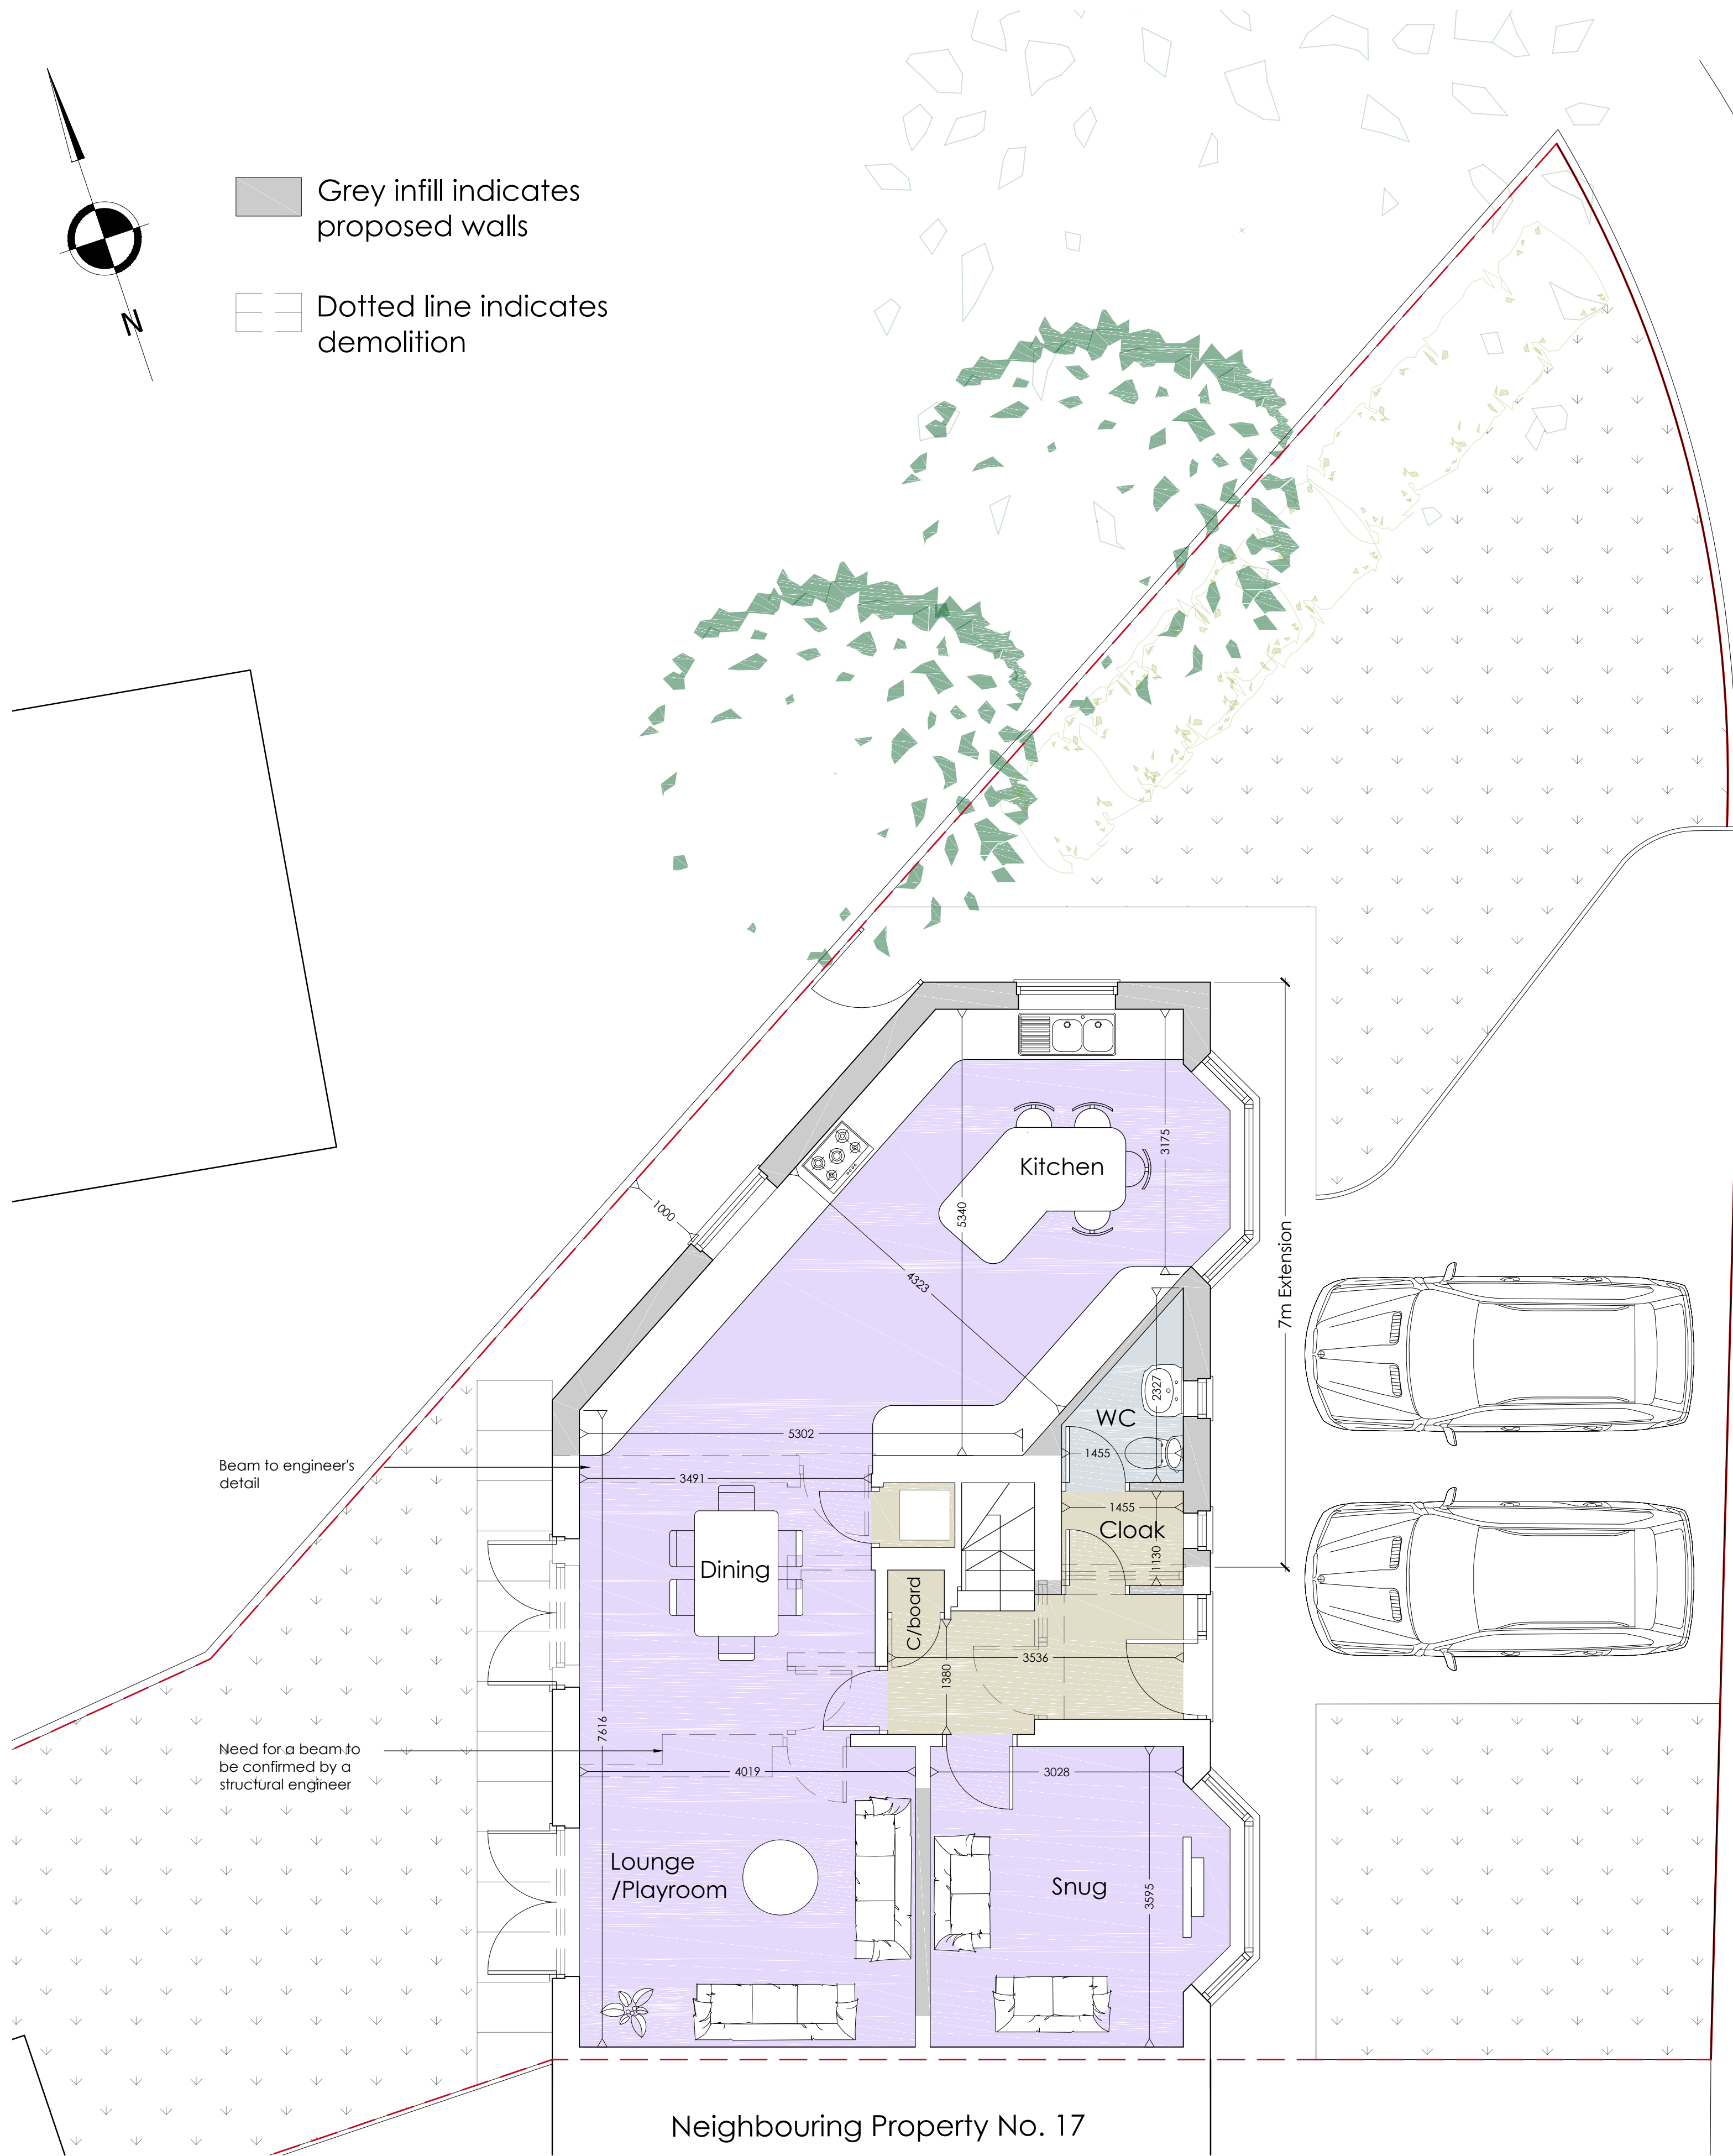

Ground Floor Plan As Proposed
Scale 1:50

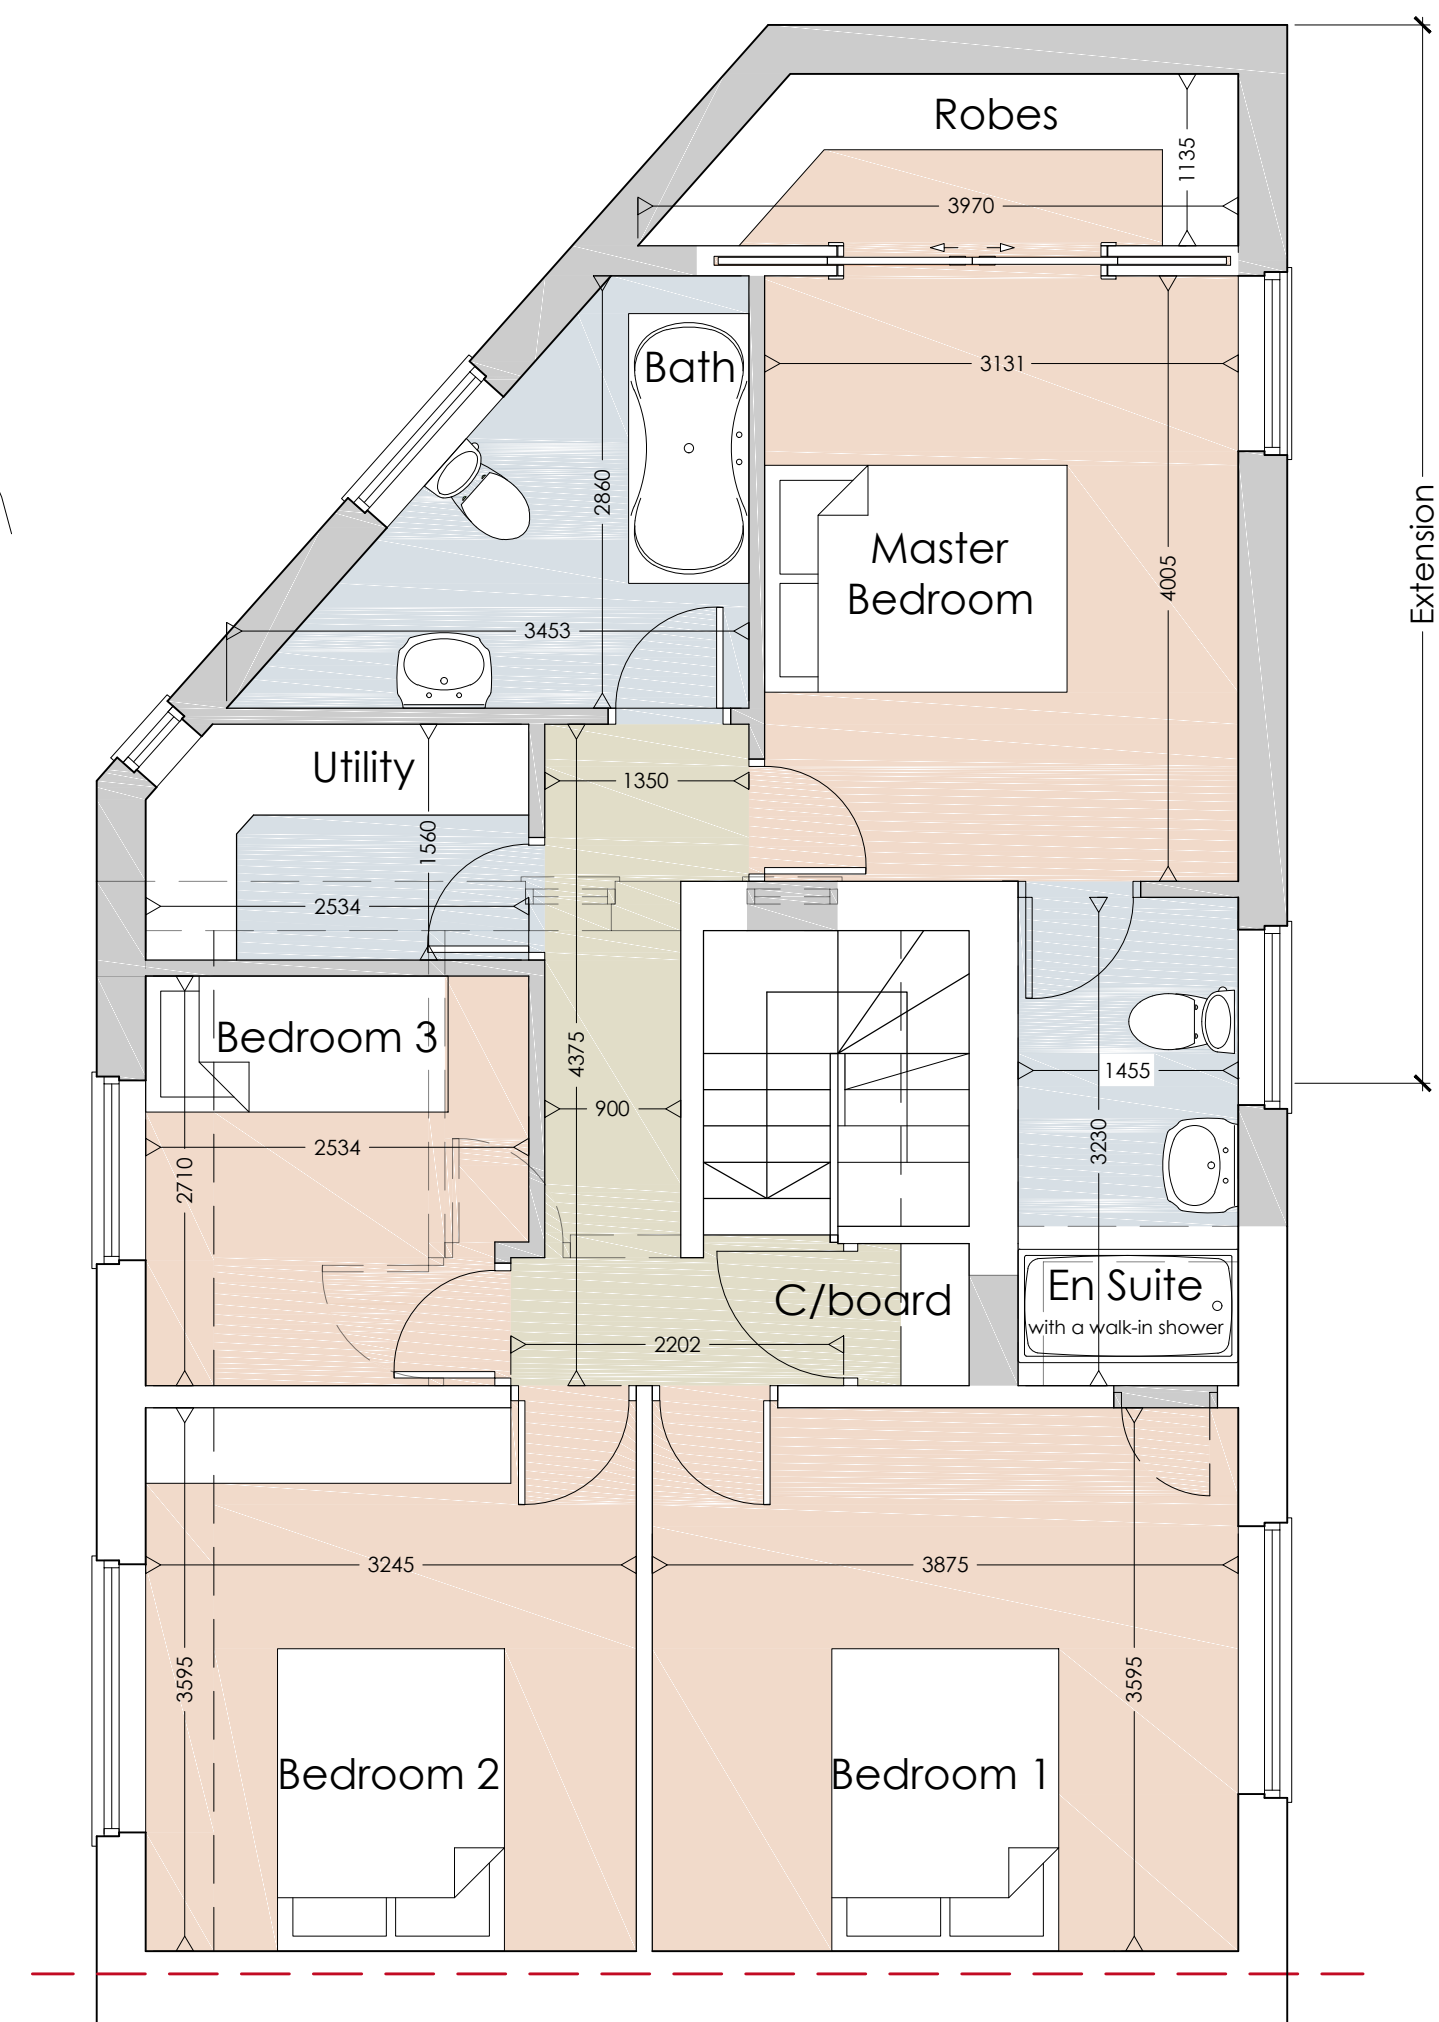

First Floor Plan As Proposed
Scale 1:50

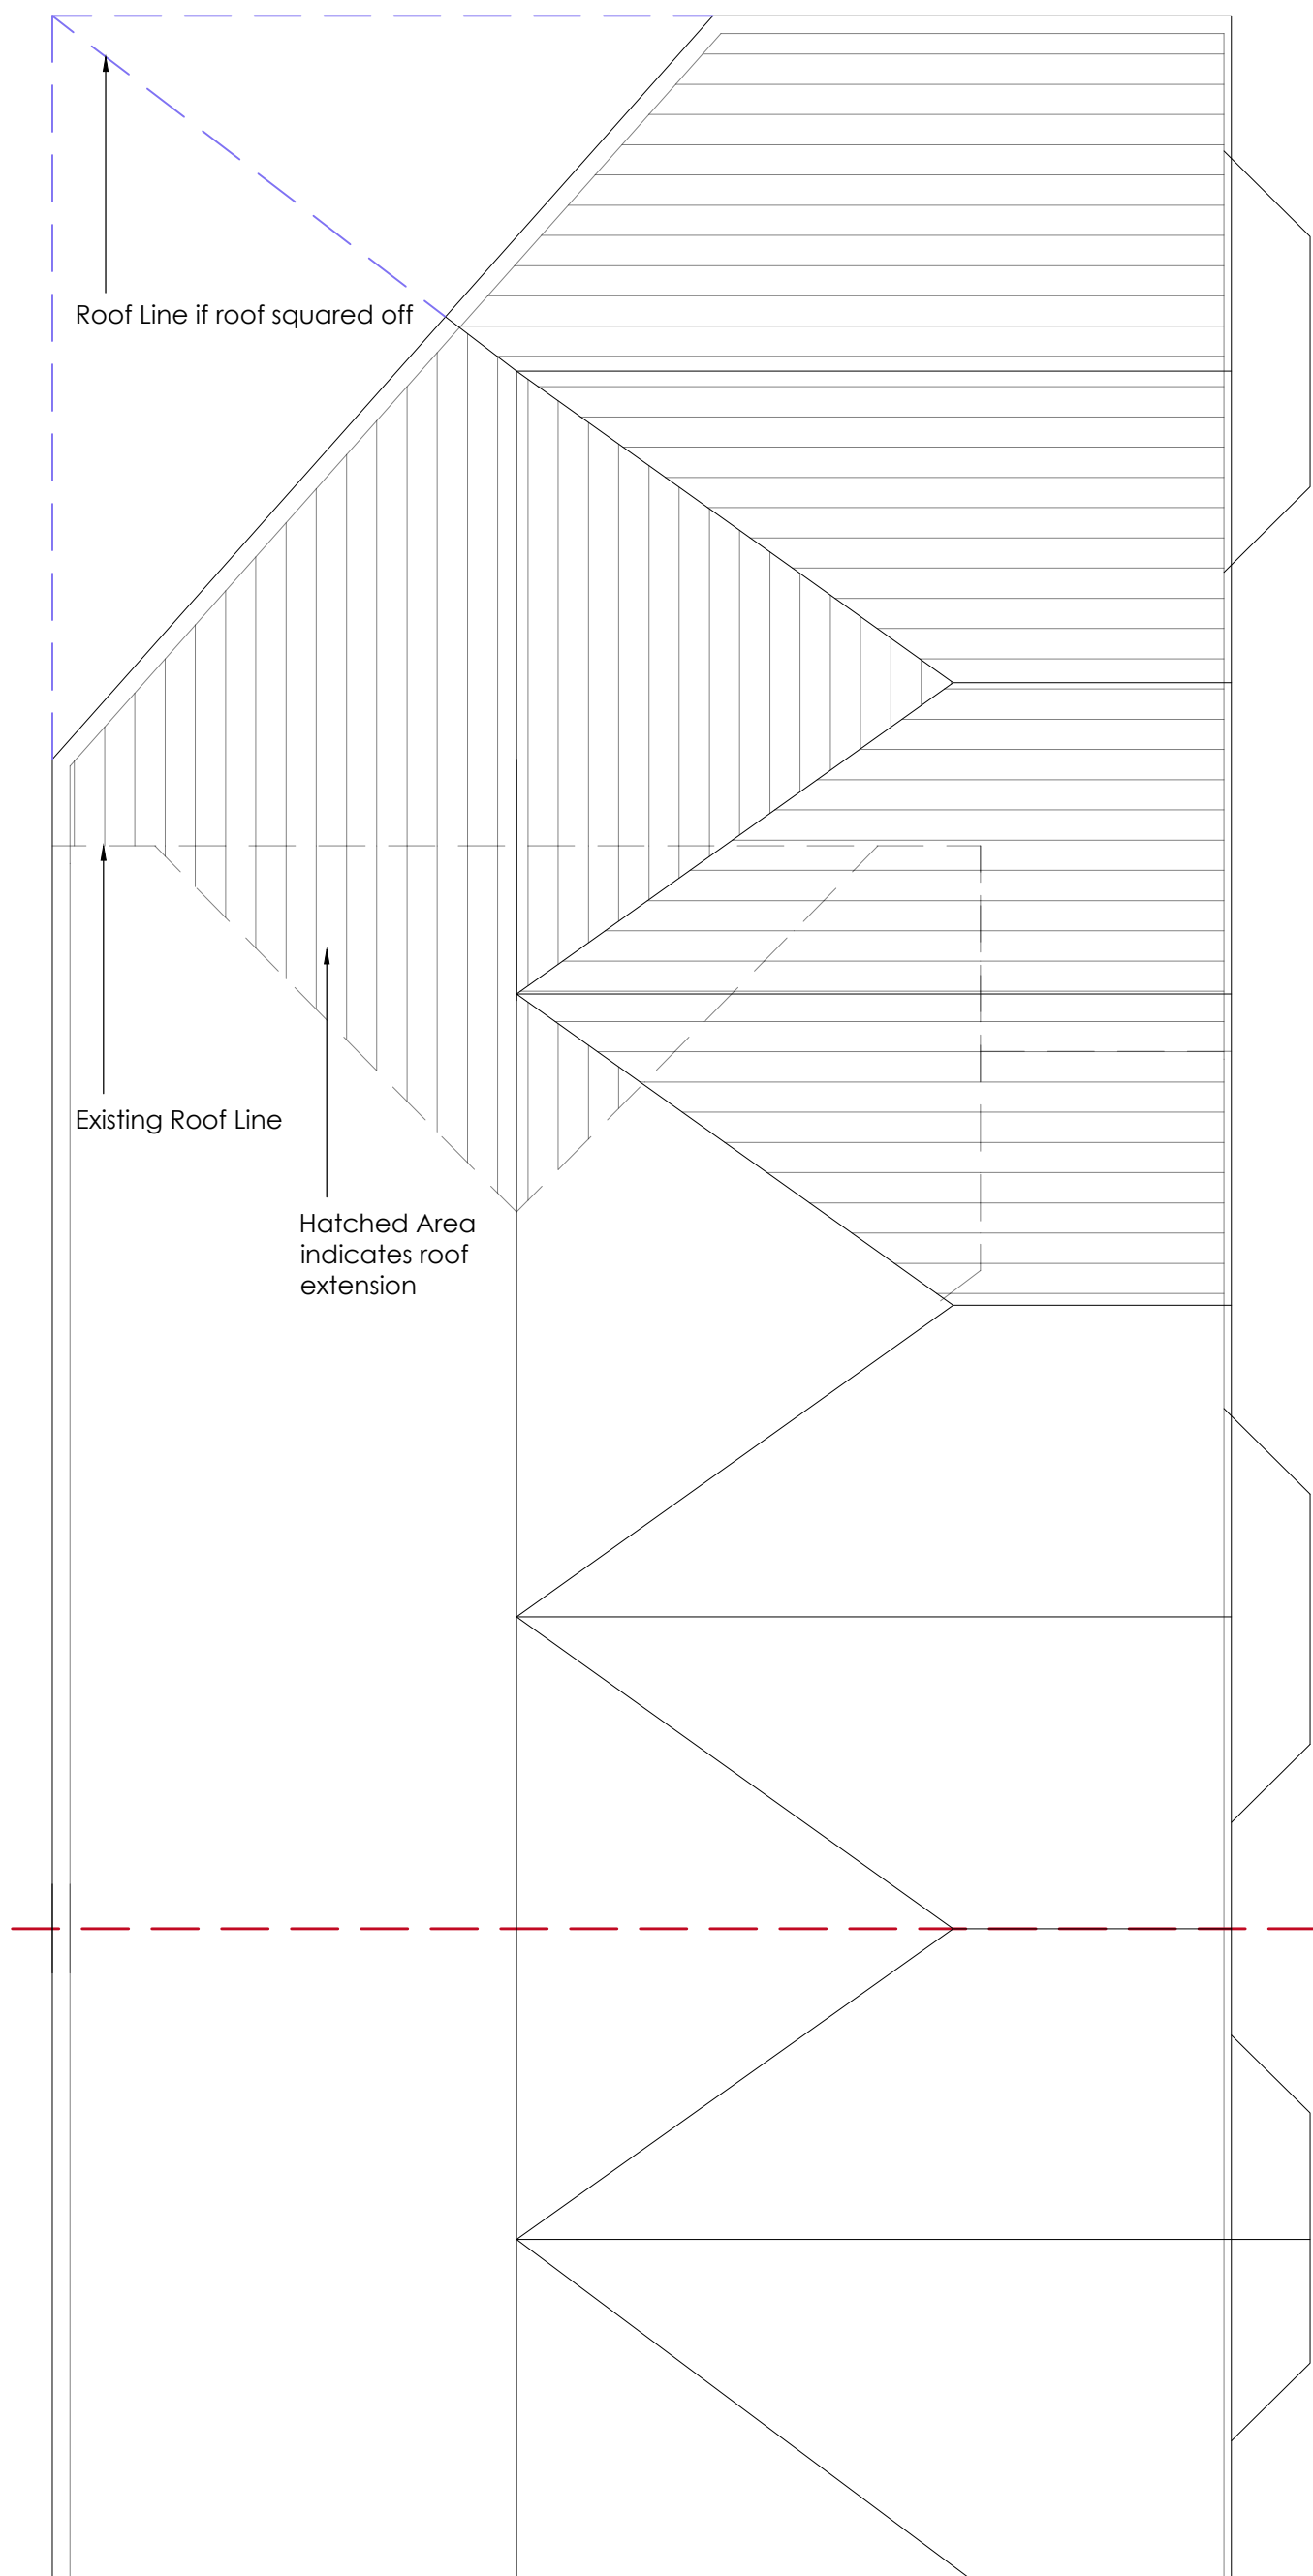

Roof Plan As Proposed
Scale 1:50

C	Richard's feedback	27.06.2022	
B	Client's feedback	07.06.2022	
A	Client's feedback	01.06.2022	
REV	DESCRIPTION	CHECK	DATE
CLIENT			
Jonathan Loofe			
PROJECT			
Side Extension			
at 19 Langley Avenue, Prestwich, M25 3EB			
DRAWING			
Proposed Plans			
SCALE	DATE	DRAWN	CHECKED
1:50 @ A1	May 2022	MK	
DRAWING NO.	CAD REFERENCE NO.	REVISION	
R-0628-04			C



Bank Chambers, 2A Bank Street, Bury, Lancashire BL9 0DL T: 0161 797 2077
info@equilibriumarchitects.co.uk www.equilibriumarchitects.co.uk

Proposed Plans 19 Langley Ave