



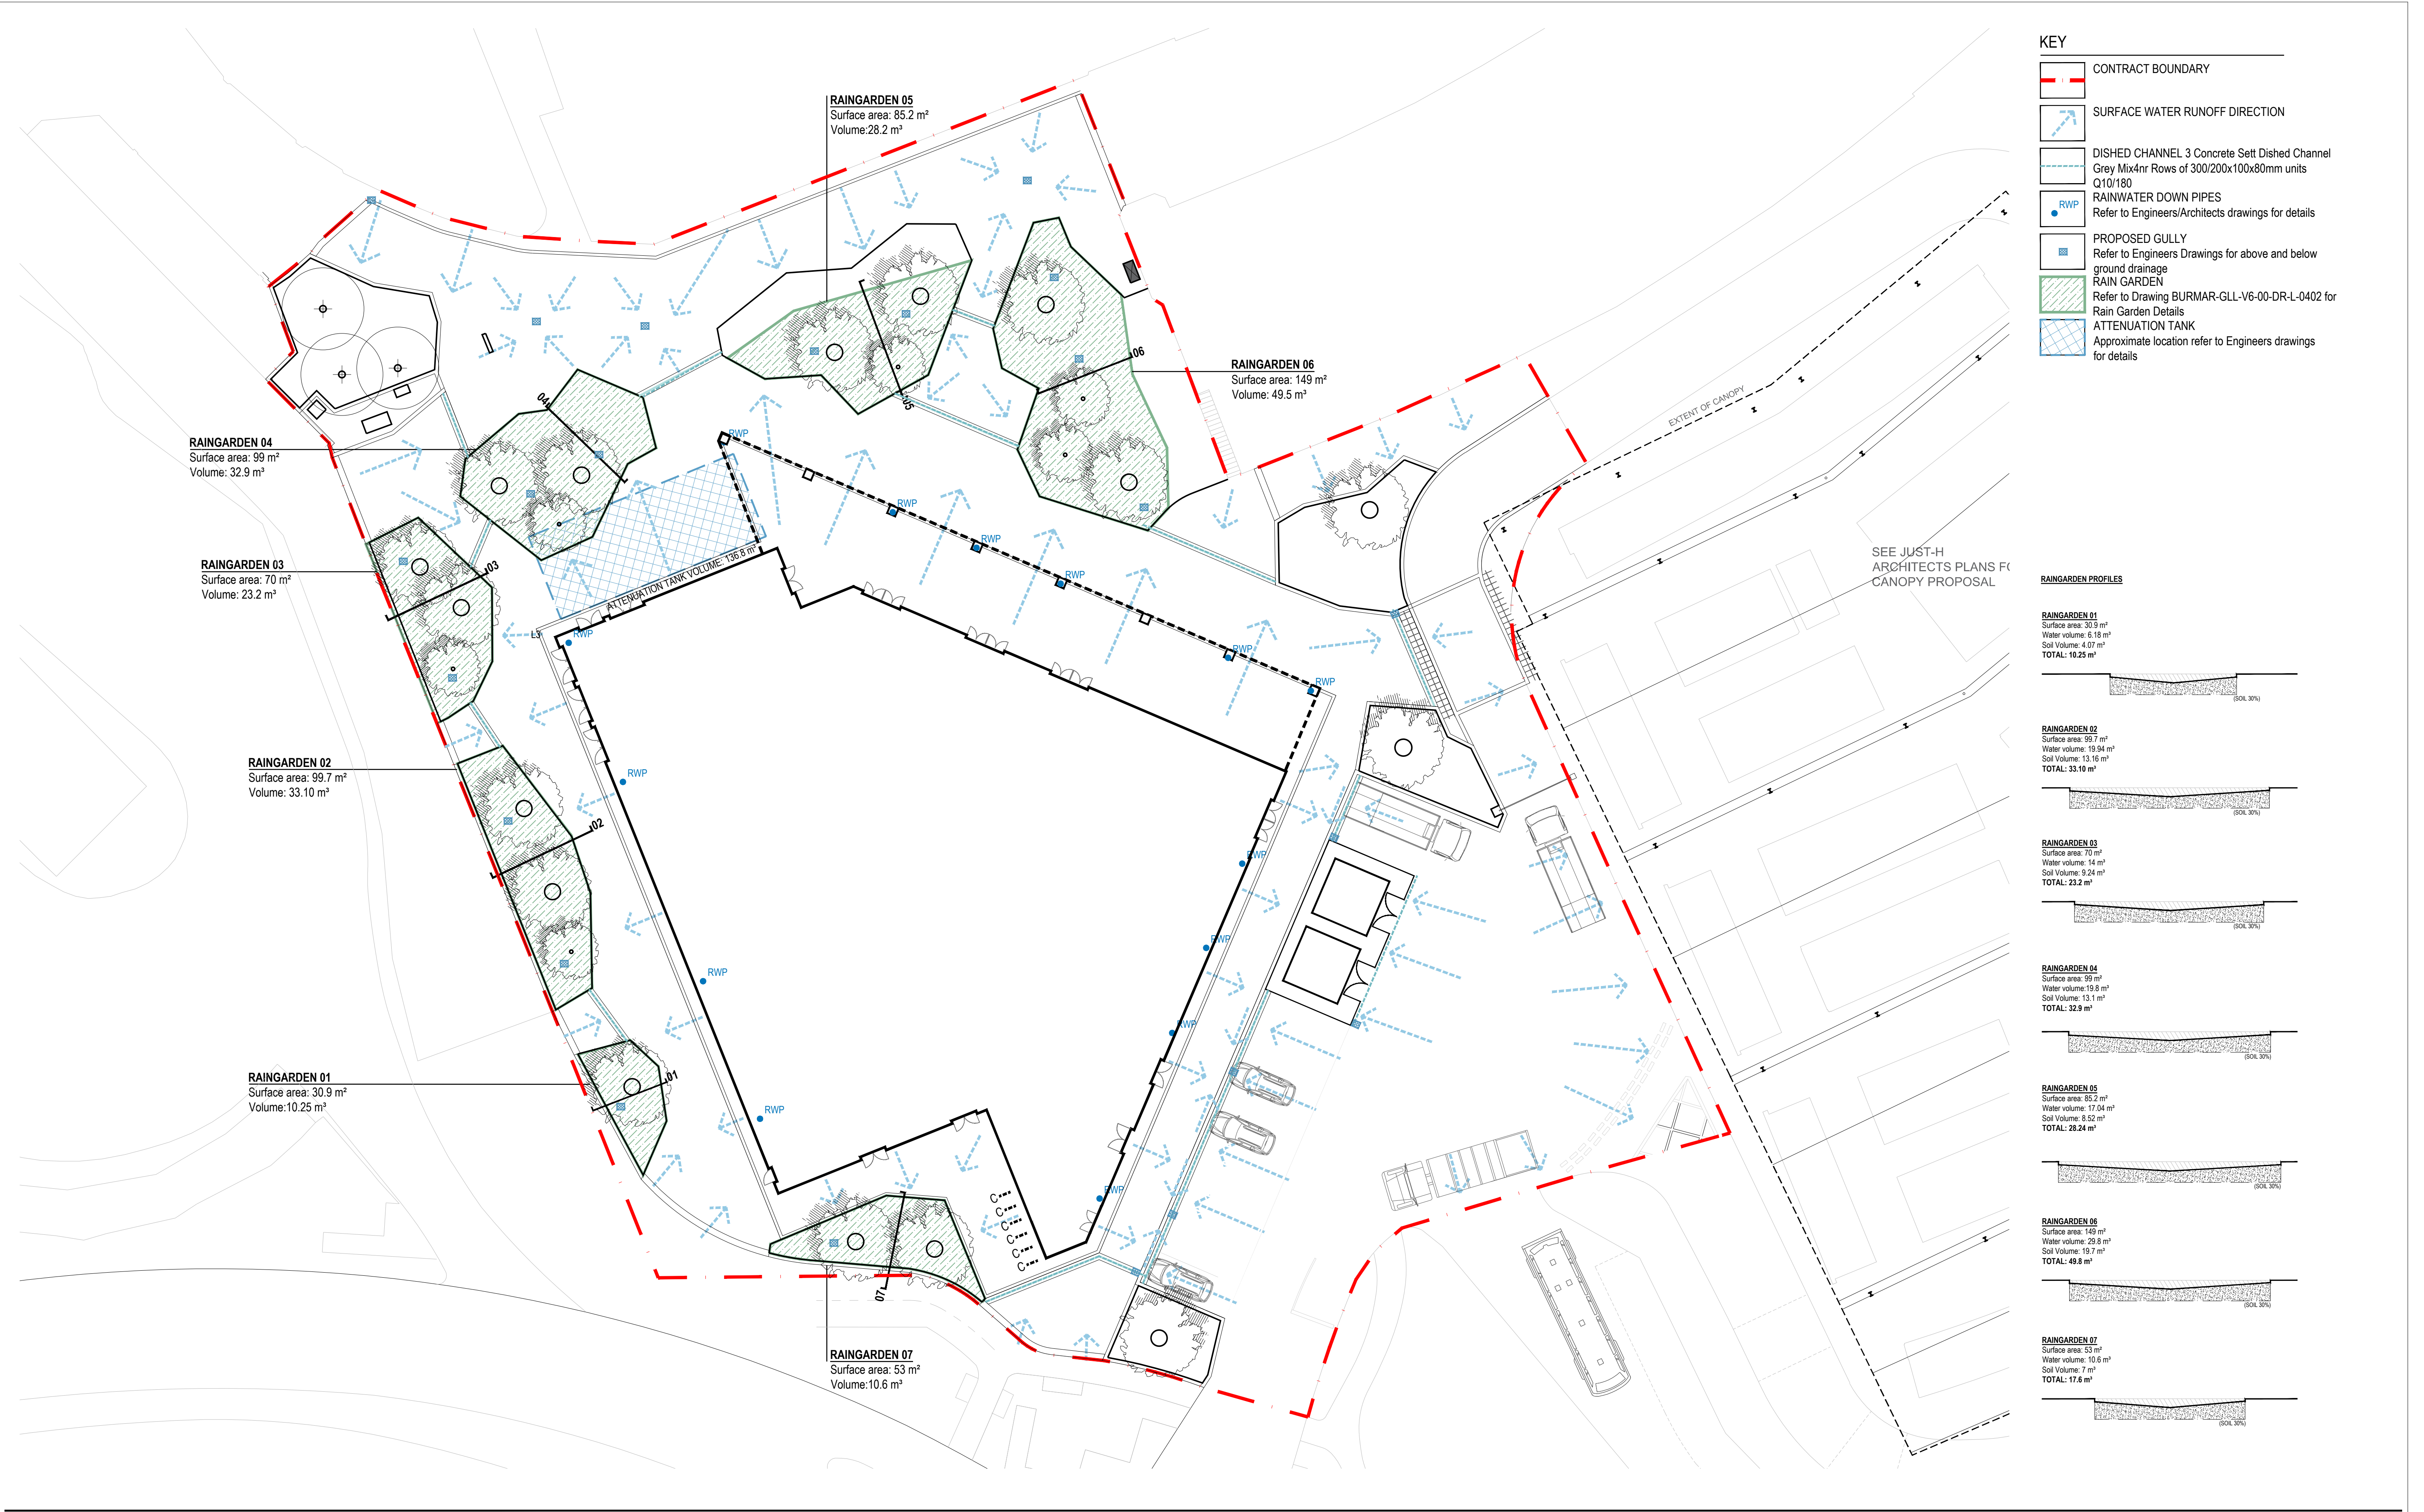

rev	details	by	date	rev	details	by	date
00	PRELIMINARY	CB	30.01.2023				
01	RAIN WATER PIPES UPDATED	CB	31.01.2023				
02	DESIGN RESOLUTION	ED	10.02.2023				
03	DESIGN RESOLUTION	ED	17.02.2023				
04	ATTENUATION TANK RELOCATION	ED	10.03.2023				
05	SITE BOUNDARY & COORDINATION AMENDMENTS	ED	20.04.2023				
06	STAGE 4 ISSUE AND SCHEME CHANGES	AN	30.06.2023				
07	PLANNING CONDITION	YH	08.08.2024				

Notes

- 1.0 Do not scale from drawing, use figured dimensions only
1.1 All dimensions to be checked onsite
1.2 This drawing to be read in conjunction with all other Gillespies drawings and specifications

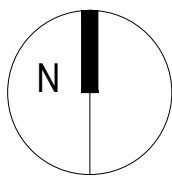

Ordinance Information shown is reproduced from Ordnance Survey material with the permission of Ordnance Survey on behalf of the Controller of Her Majesty's Stationary Office @ Crown Copyright. Unauthorised reproduction infringes Crown Copyright and may lead to prosecution or civil proceedings. Licence No. 1000 17362

Project title
BURY MARKET AND FLEXI HALL

Drawing title
DRAINAGE PLAN

Drawing number
BURMAR-GLL-V6-00-DR-L-0108

Drawing Status
STAGE 4

Date
30.01.2023

Scale
1:200 @ A1

© copyright GILLESPIES LLP, all rights reserved

GILLESPIES

5th Floor, Phoenix House, 3 South Parade, Leeds, LS1 5DQ
P: 0113 247 0550 F: 0113 247 0660 E: design.team@gillespies.co.uk