


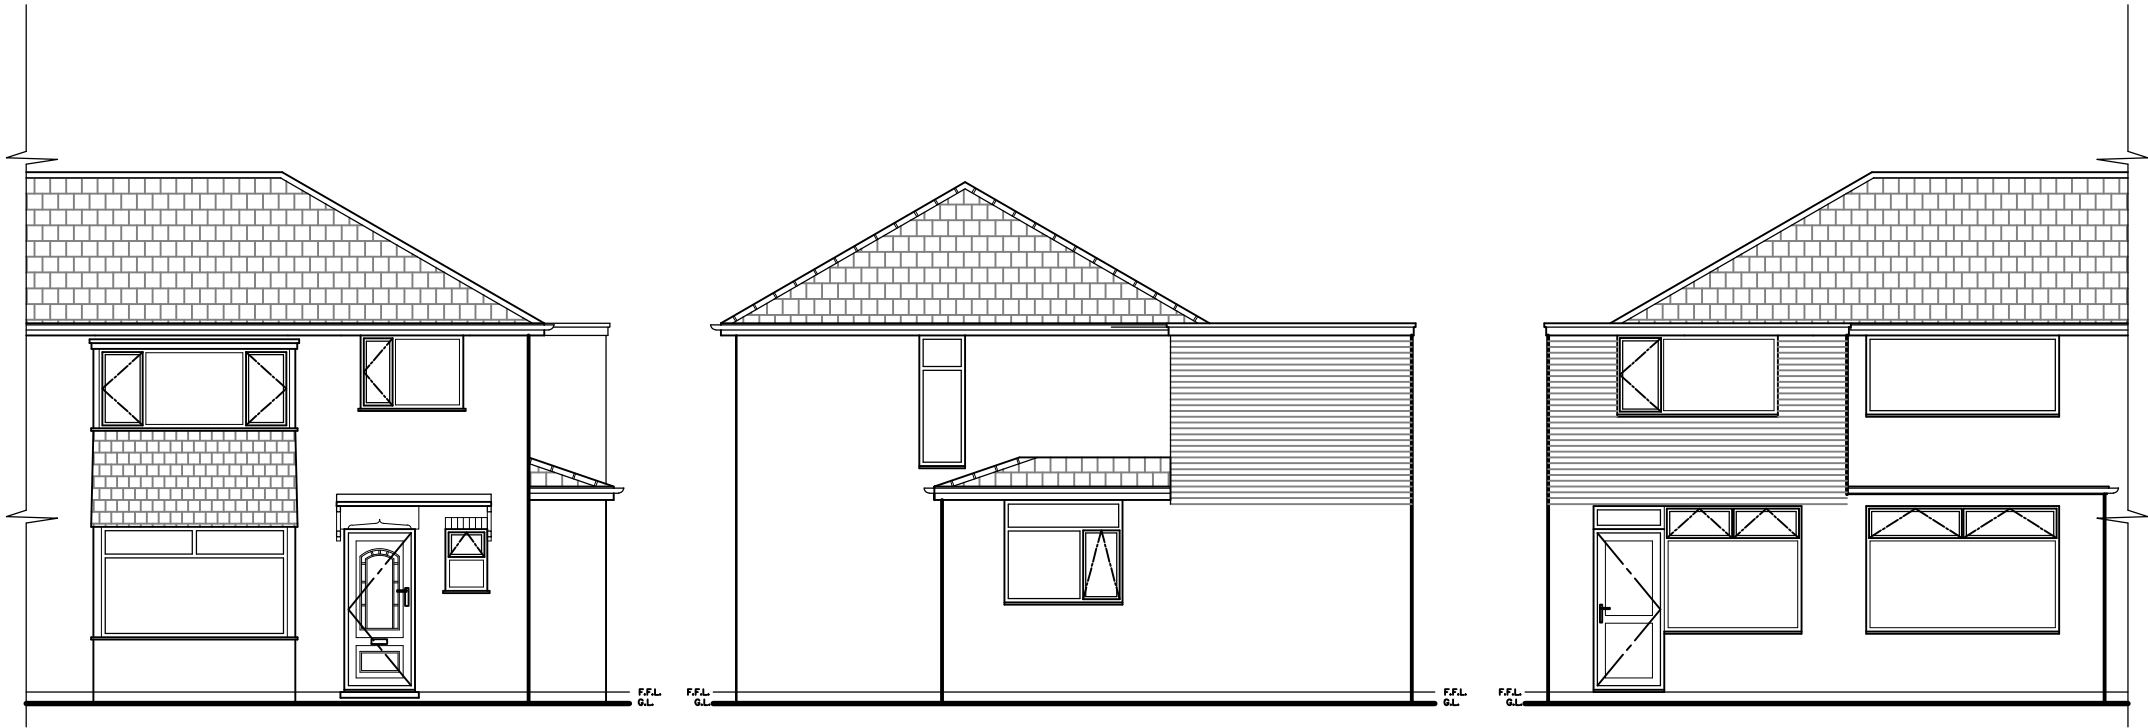

PROPOSED FRONT ELEVATION

PROPOSED SIDE ELEVATION

PROPOSED REAR ELEVATION

PROPOSED:

COPYRIGHT RESERVED
This drawing is the property of Phil Corns Architectural Services Ltd. and must not be copied or used in whole or in part without their consent.
C.D.M.
Client and contractors working on projects lasting more than 30 days or involving more than 500 persons must fulfil their duties under the CDM Regulations 2015.
THIS DRAWING (OR ANY PART THEREOF) MAY NOT BE COPIED, TRANSMITTED OR DISCLOSED TO ANY THIRD PARTY OR UNAUTHORIZED PERSON WITHOUT THE PRIOR WRITTEN PERMISSION OF PHIL CORNS ARCHITECTURAL SERVICES LTD. THIS DRAWING IS TO BE READ IN CONJUNCTION WITH ALL OTHER RELEVANT DRAWINGS PREPARED BY CONSULTANTS AND SUB-CONTRACTORS. DO NOT SCALE FROM THIS DRAWING. WORK ONLY TO PRINTED DIMENSIONS. REPORT ANY DISCREPANCIES TO PHIL CORNS ARCHITECTURAL SERVICES LTD OR REPRESENTATIVES THEREOF.
ONCE PRINTED AND DISTRIBUTED THIS DOCUMENT IS ASSUMED UNCONTROLLED.
ALL DIMENSIONS AND LEVELS ARE TO BE CHECKED ON SITE.



Greater Manchester
Chamber of Commerce
Member of Chamber of the Year
2017/18



A Sept.22 Side and rear elevations added, scale changed to 1:100

PAC

rev	date	description										
<table><tr><td>STATUS</td><td>Information ☒</td><td>Comment ☐</td><td>Approval ☐</td></tr><tr><td></td><td>Tender ☐</td><td>Construction ☐</td><td>As-Built ☐</td></tr></table>					STATUS	Information ☒	Comment ☐	Approval ☐		Tender ☐	Construction ☐	As-Built ☐
STATUS	Information ☒	Comment ☐	Approval ☐									
	Tender ☐	Construction ☐	As-Built ☐									
PROJECT NUMBER		SCALE	ORIGINAL DRG. SHEET SIZE									
2022_04_05		1:100	A3									
DRAWN BY	CHECKED BY	DATE										
PAC	-	APR.22										
DRAWING NUMBER			REV.									
2022_04_05 - 07			A									

PHIL CORNS ARCHITECTURAL SERVICES Ltd.
142 ELMSFIELD AVENUE
NORWICH, NORWICH
NR11 5XA
TEL:01706 564197
MOB:077594 214758
email:phil@philcornsarchitecturalservices.co.uk

CAS

PROJECT
MR & MRS SADLER
37 RHIWLAS DRIVE
BURY
BL9 9DE

DRAWING
PROPOSED:
ELEVATIONS